



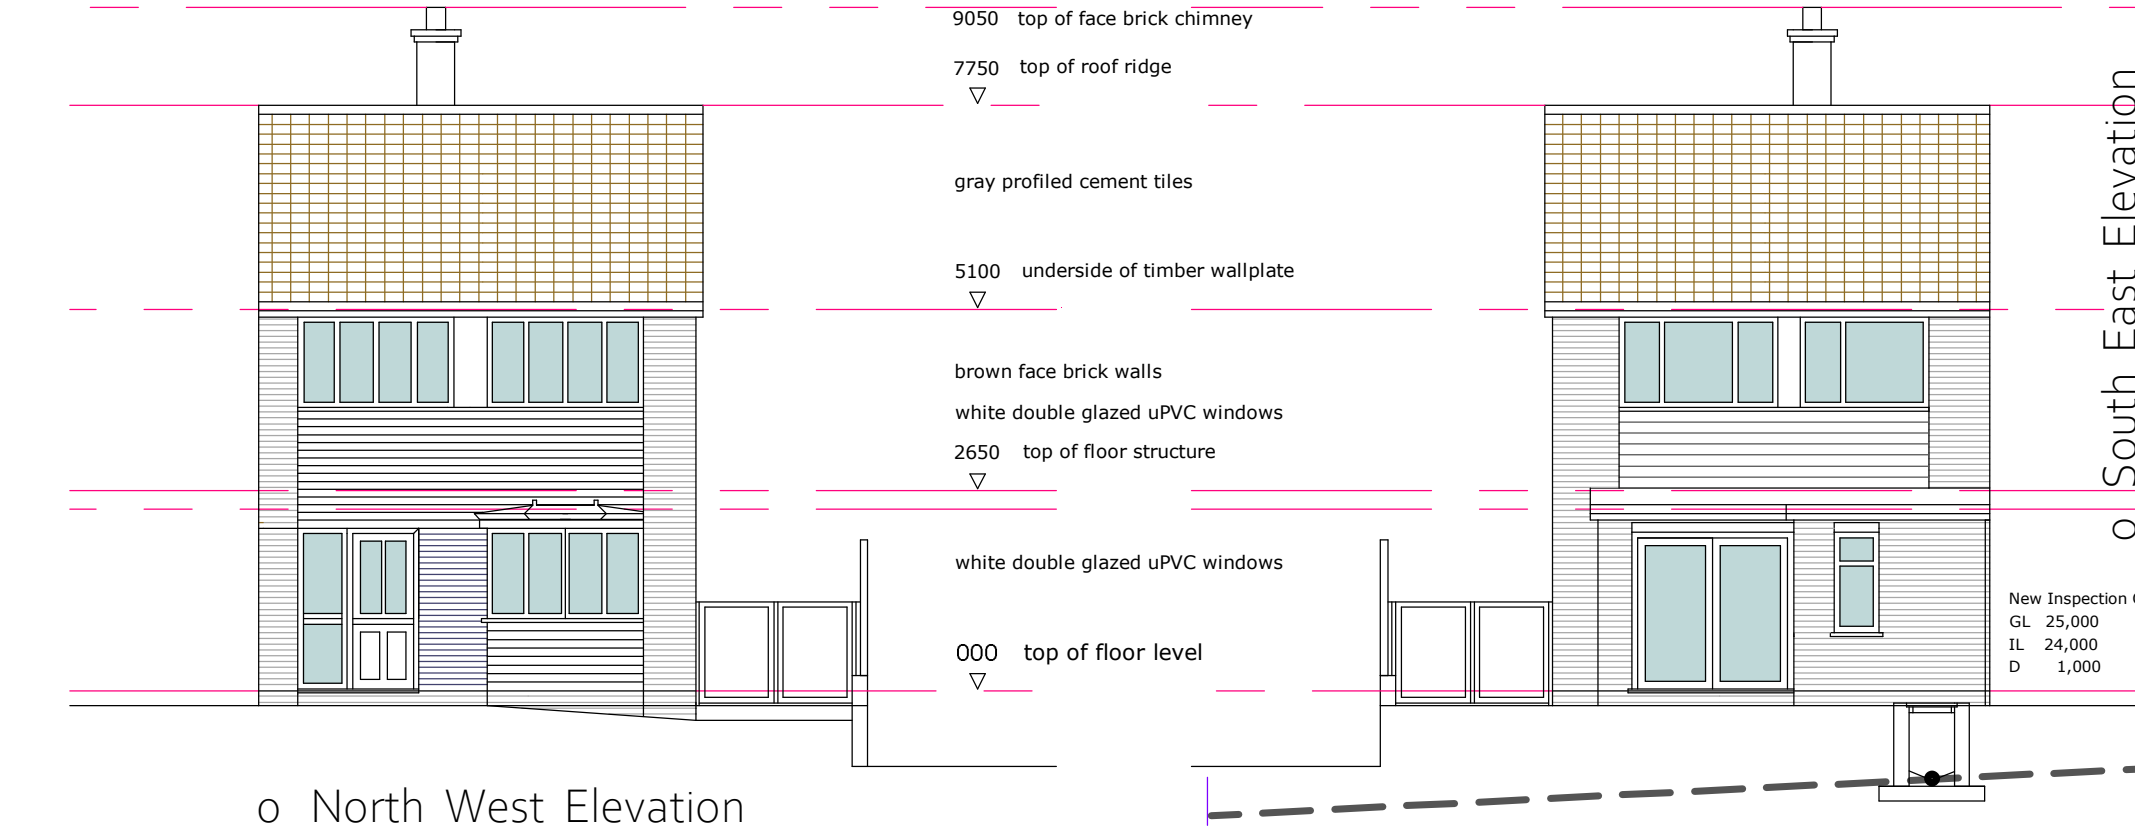


o North West Elevation

o South East Elevation

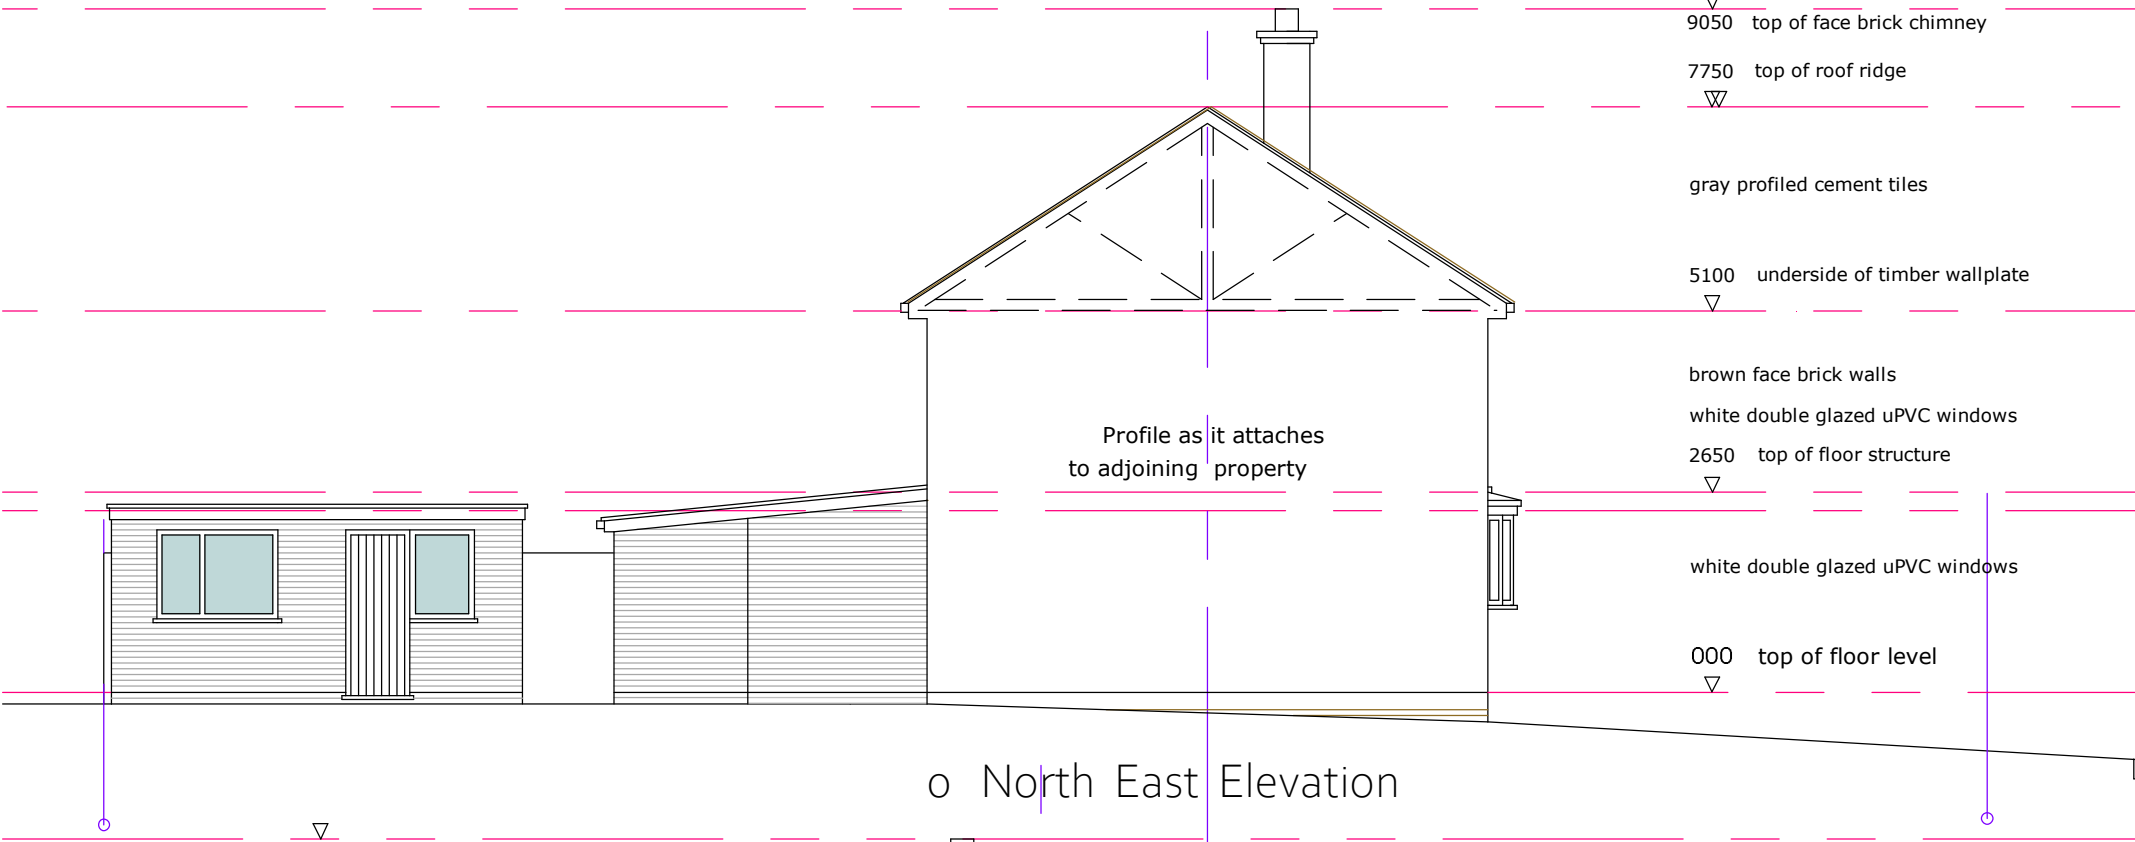

o North East Elevation

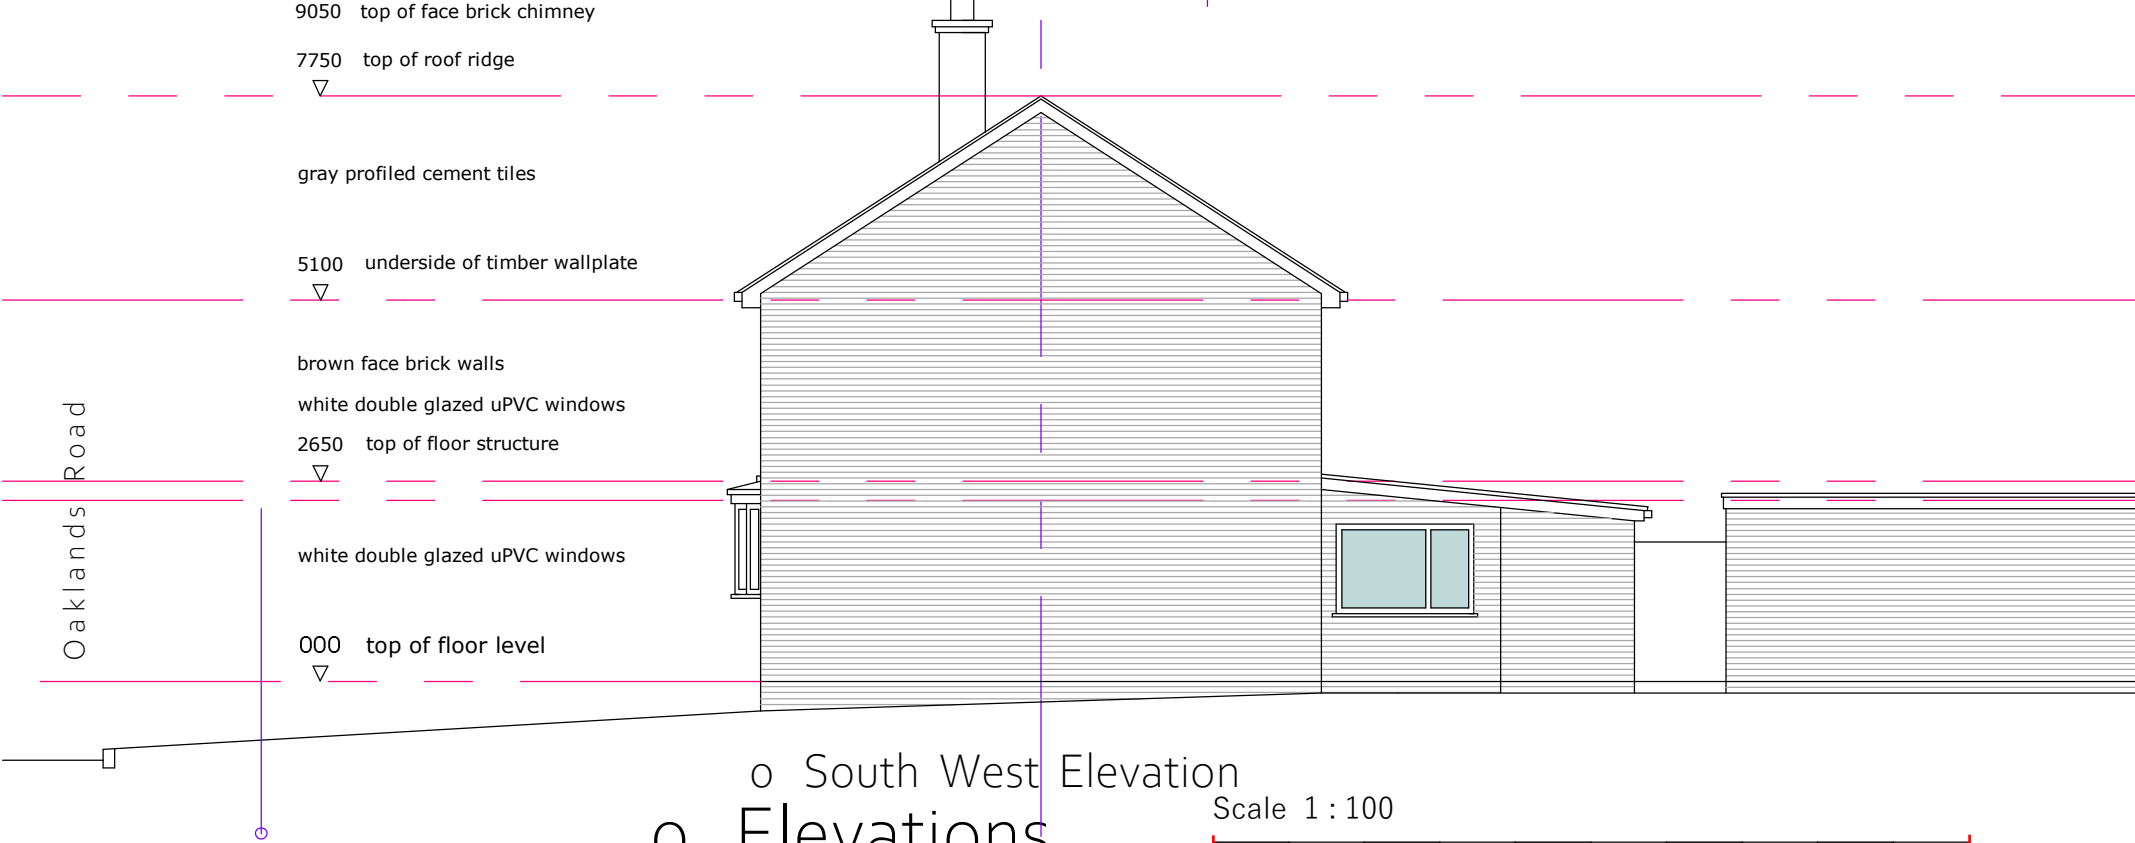

o South West Elevation
o Elevations

NO 02	TITLE Existing Elevations		PROJECT House More 30 Oaklands Road Northfleet DA11 8PA New Front Porch	PROJEK	REFERENCE 	VERWYS	CHRISTOPHER COWLEY AND ASSOCIATES 079-86340719 c.cowley@tiscali.co.uk
	DRAWN CJC	GETEKEN					
	SCALE 1:100	SKAAL					