



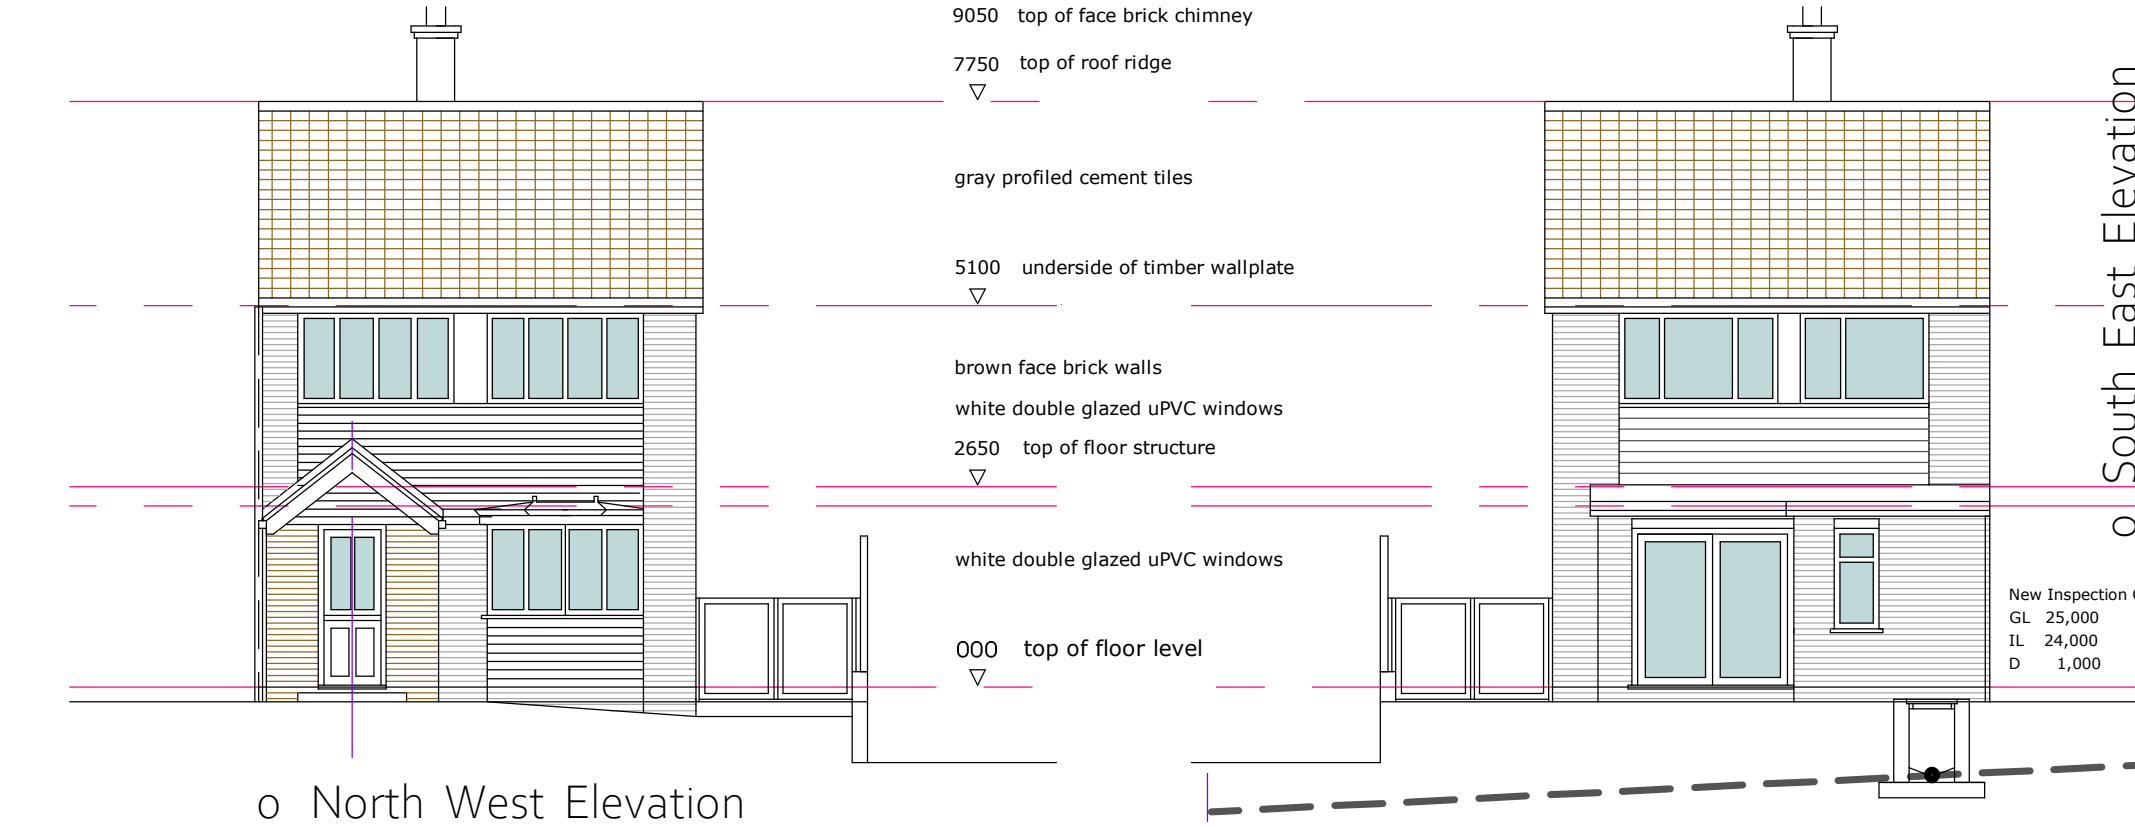


o North West Elevation

o South East Elevation

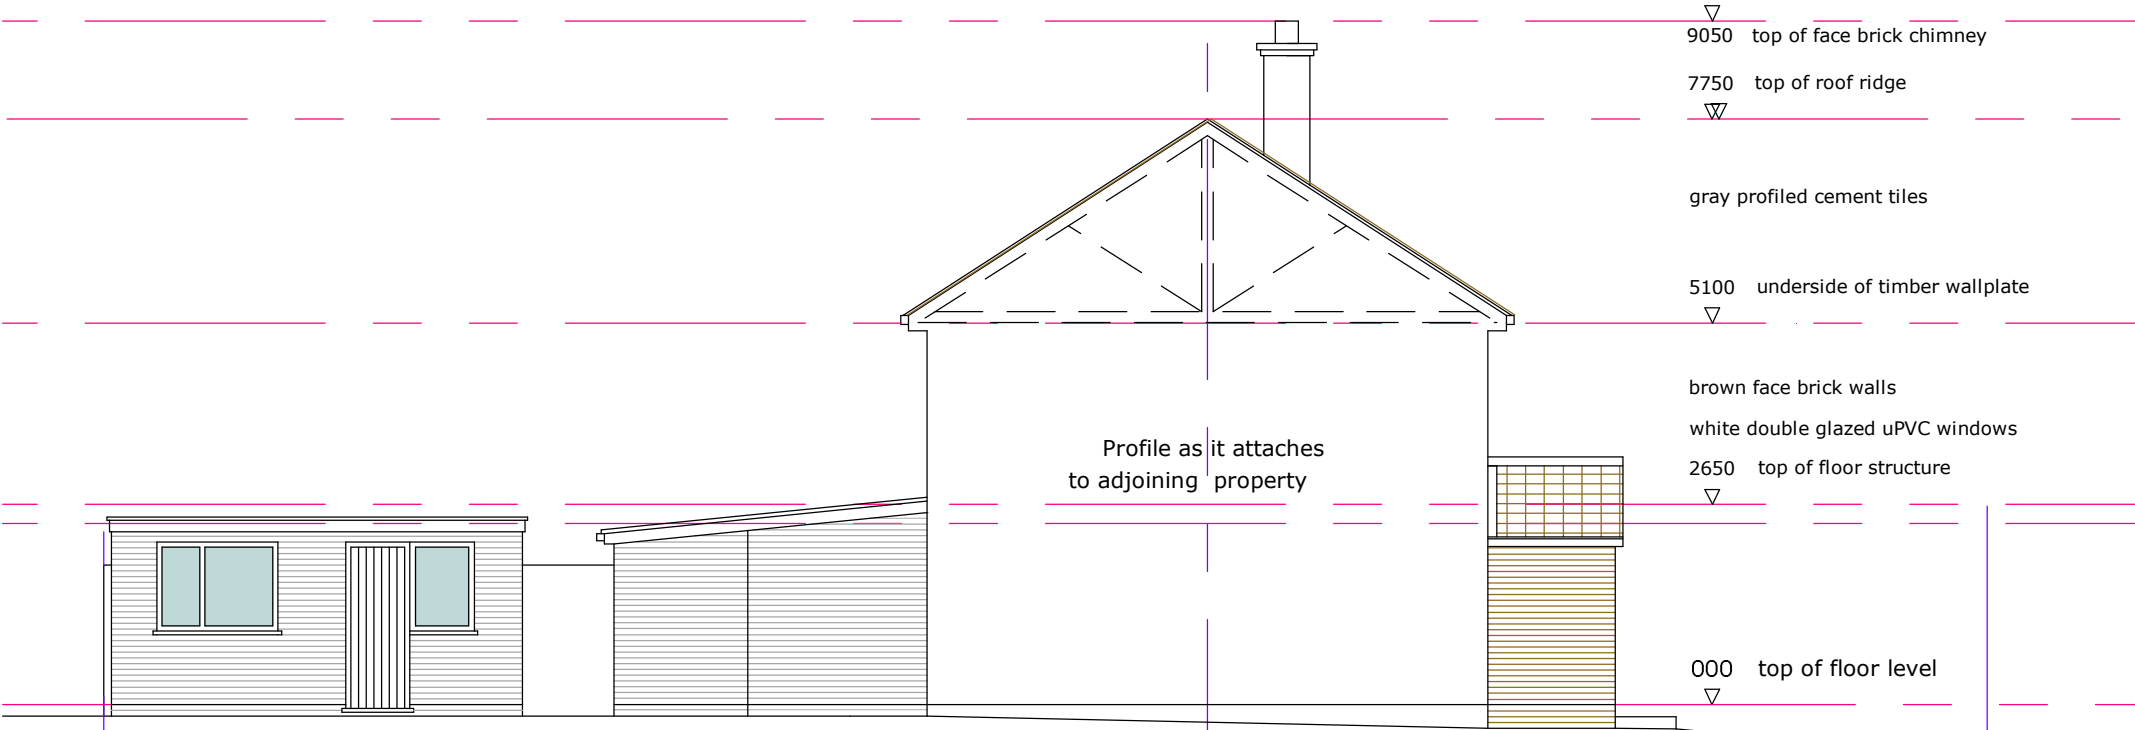


o North East Elevation

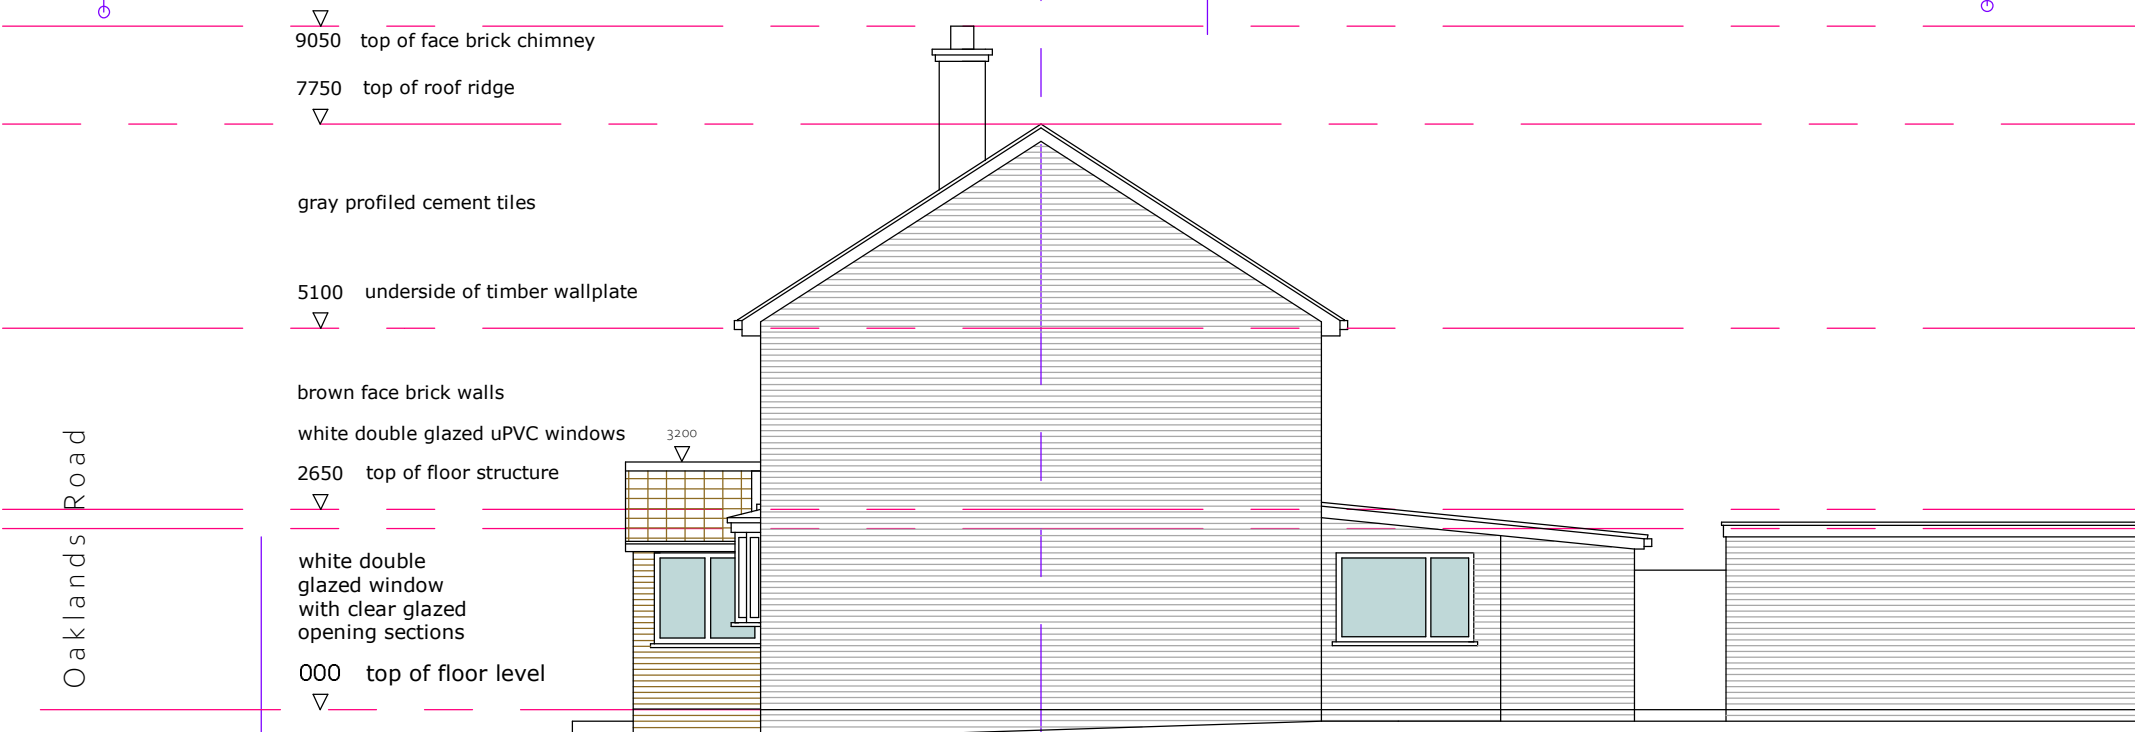

o South West Elevation

o Elevations

Scale 1 : 100

 

NO 05	TITLE TIETEL Proposed Elevations		PROJECT House More 30 Oaklands Road Northfleet DA11 8PA New Front Porch	PROJEK	REFERENCE VERWYS	 CHRISTOPHER COWLEY AND ASSOCIATES 079-86340719 c.cowley@tiscali.co.uk
	DRAWN CJC GETEKEN					
	SCALE 1:100 SKAAL					