




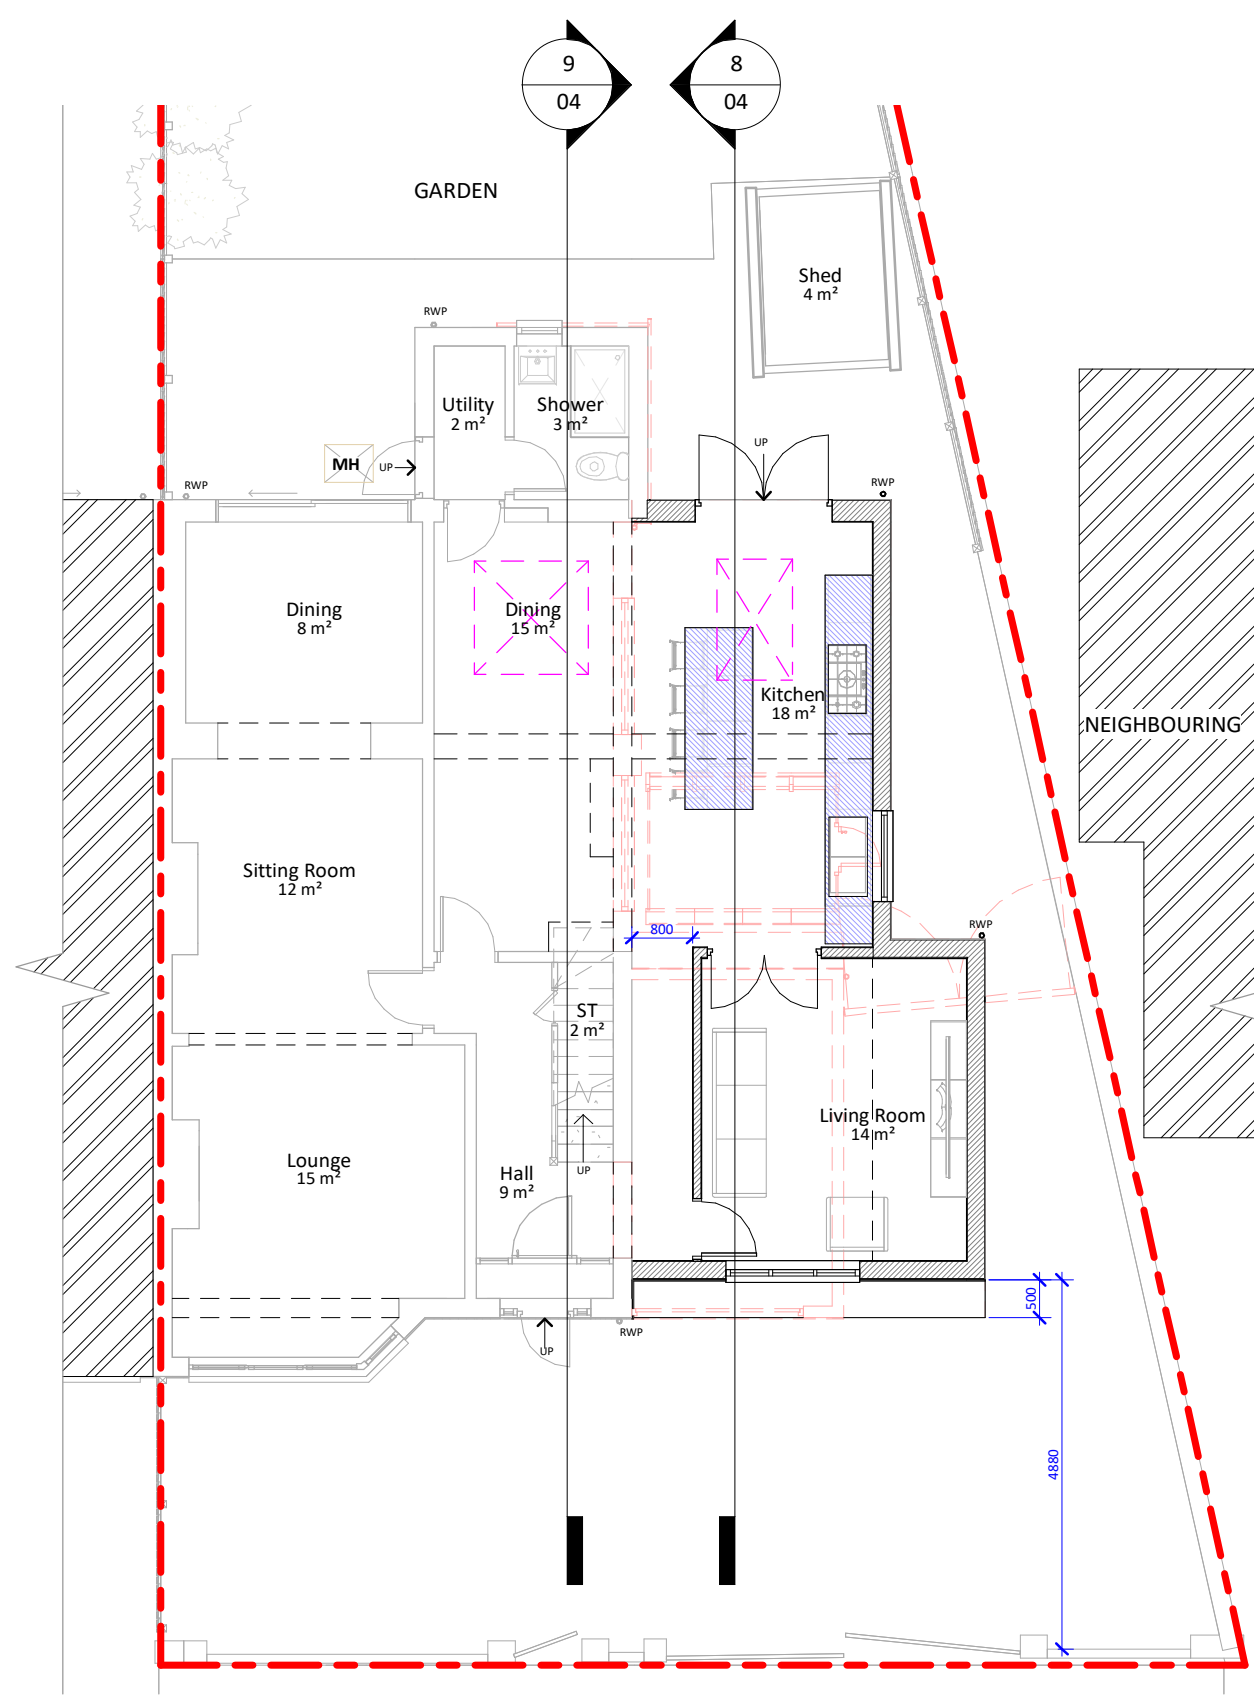


1 Proposed Ground Floor  
1 : 100

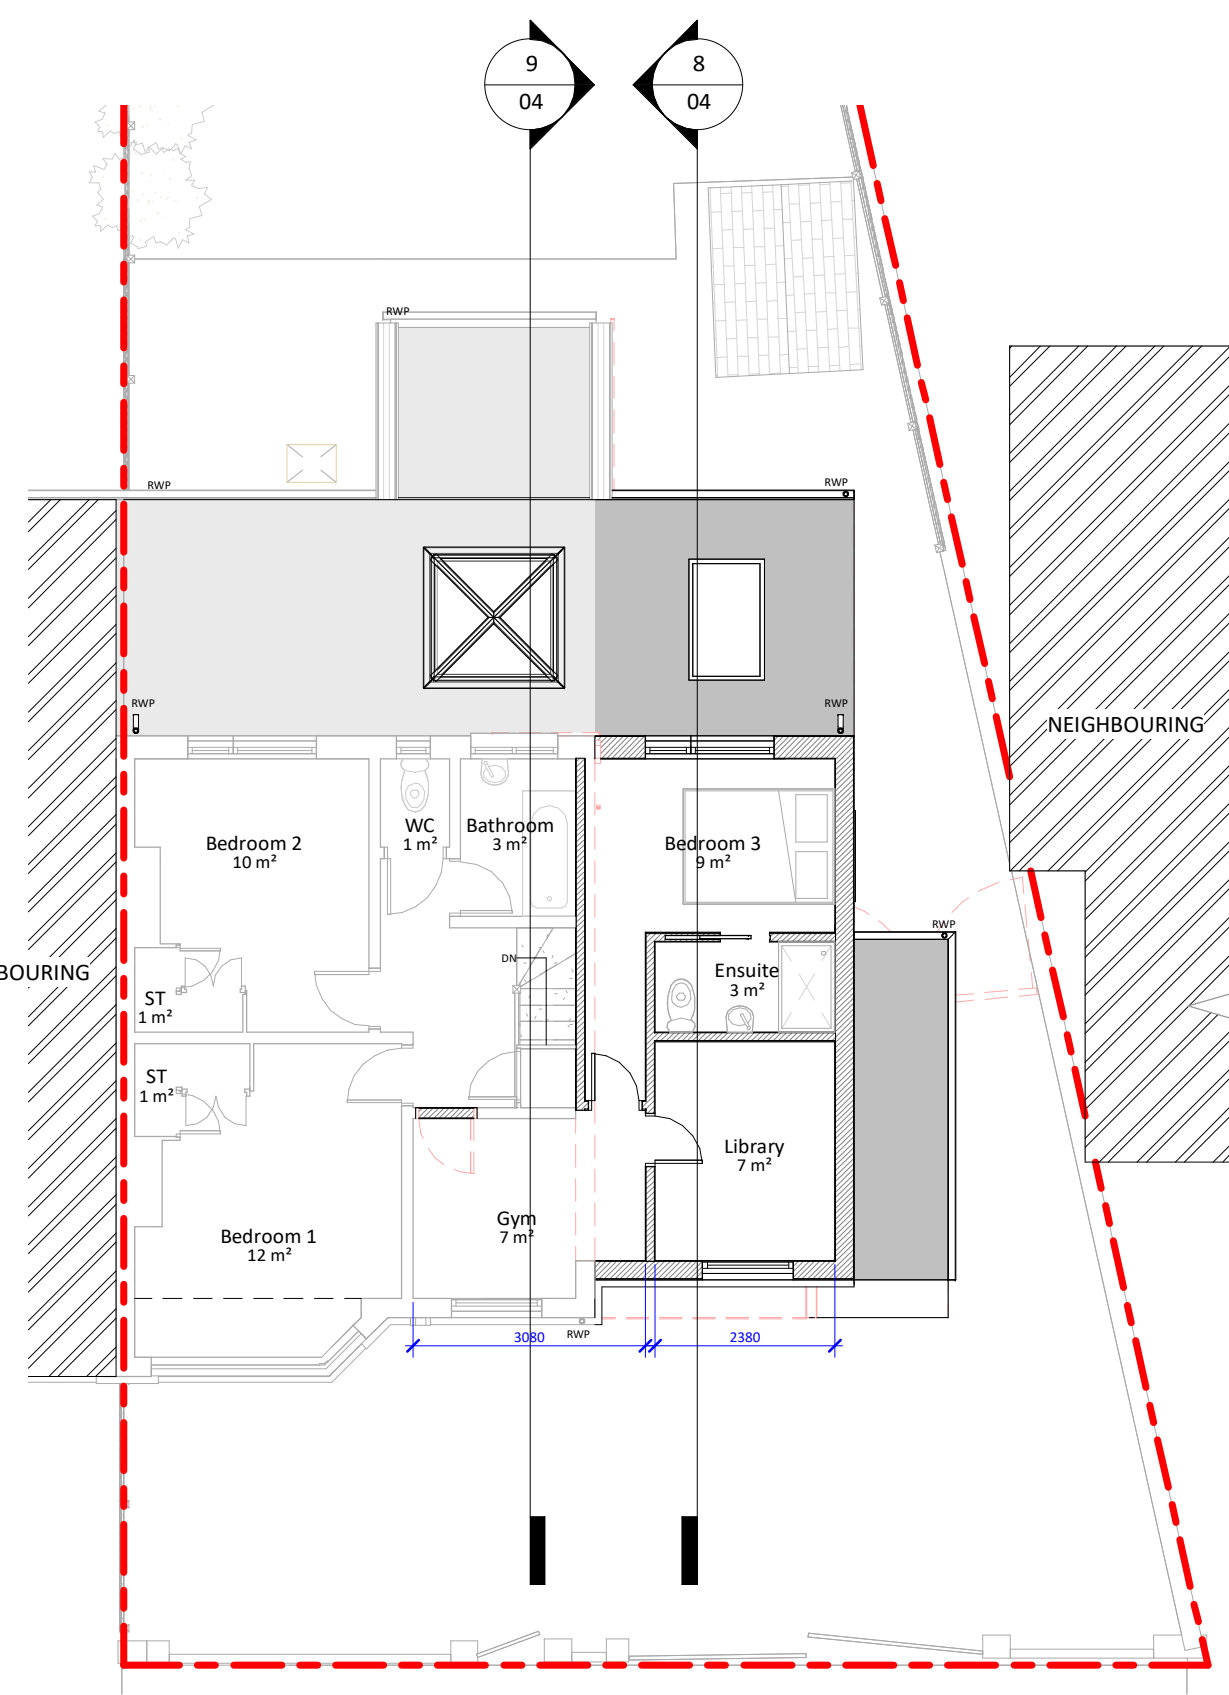

2 Proposed First Floor  
1 : 100

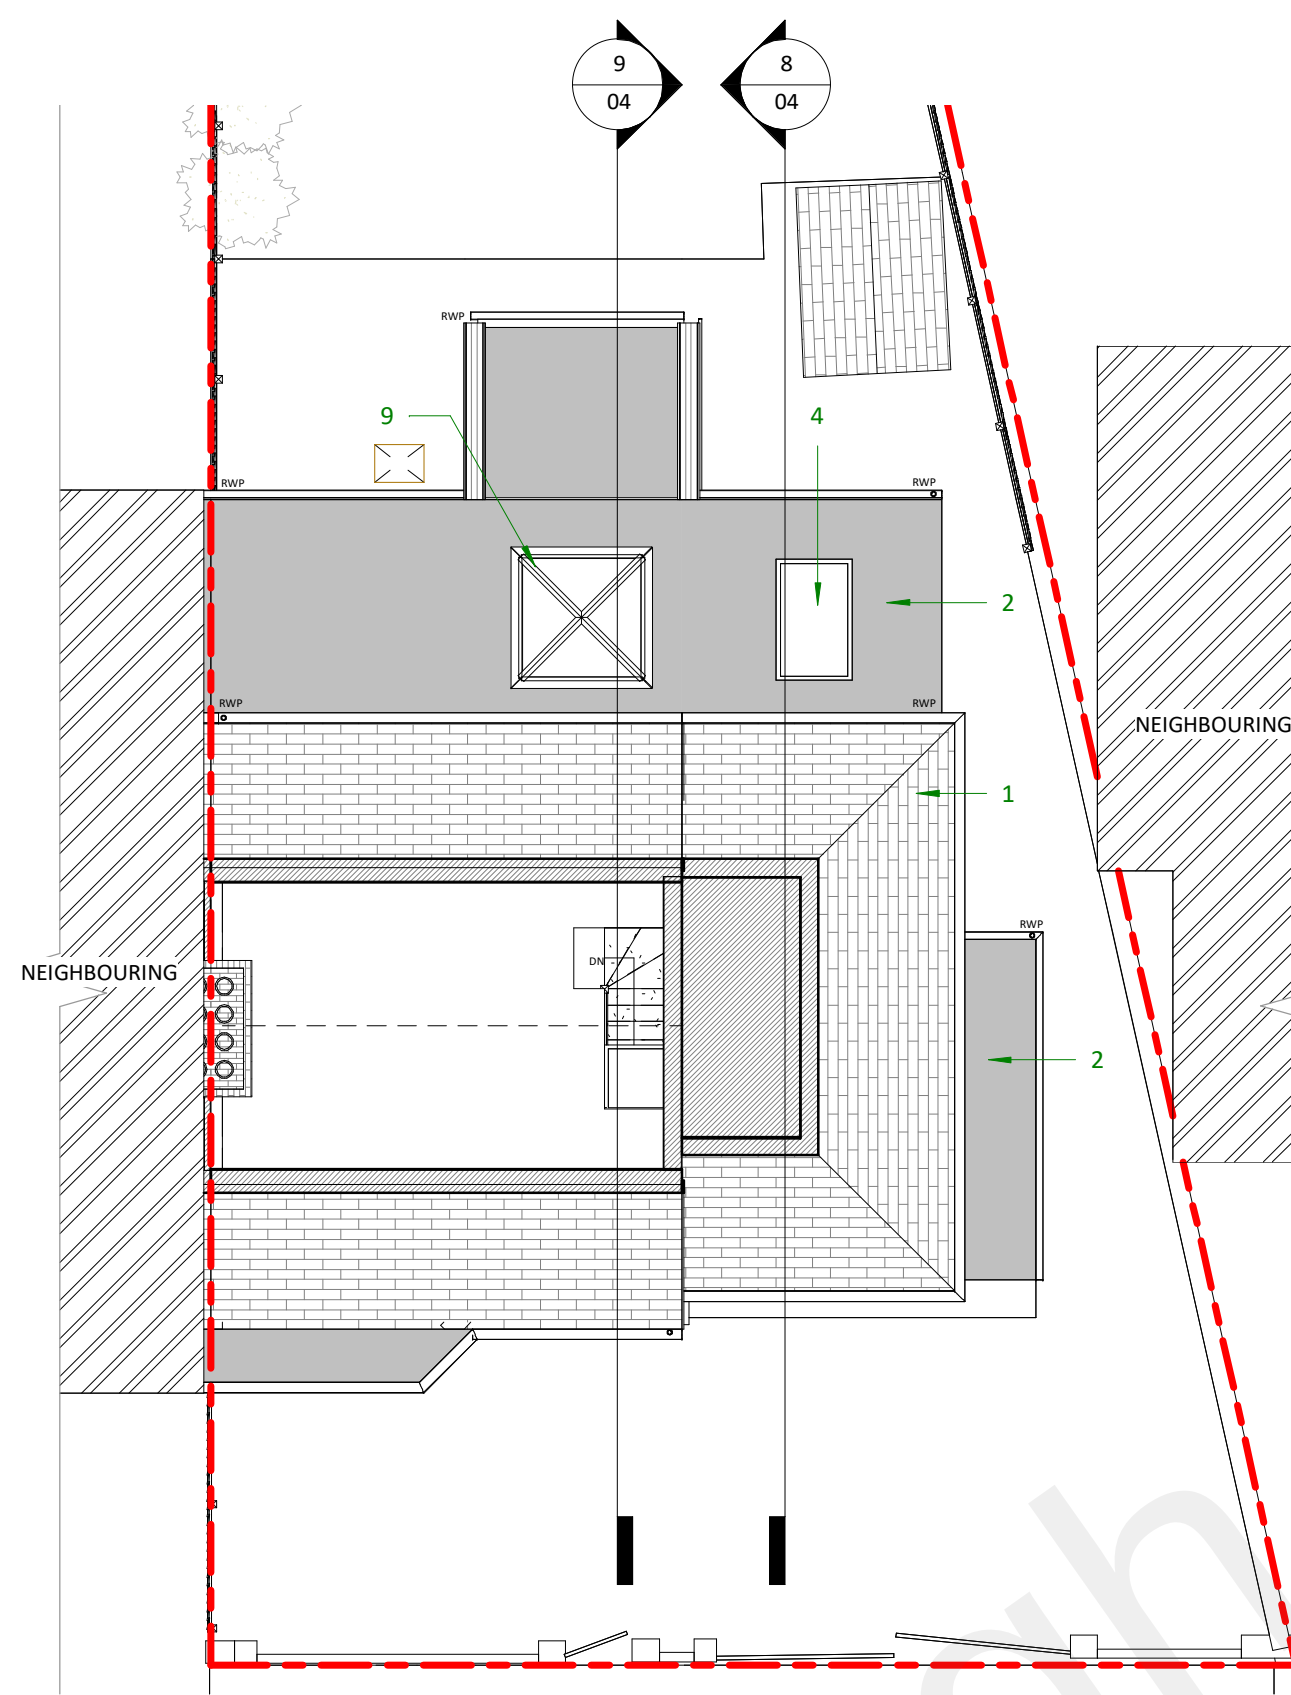

3 Proposed Loft Plan  
1 : 100

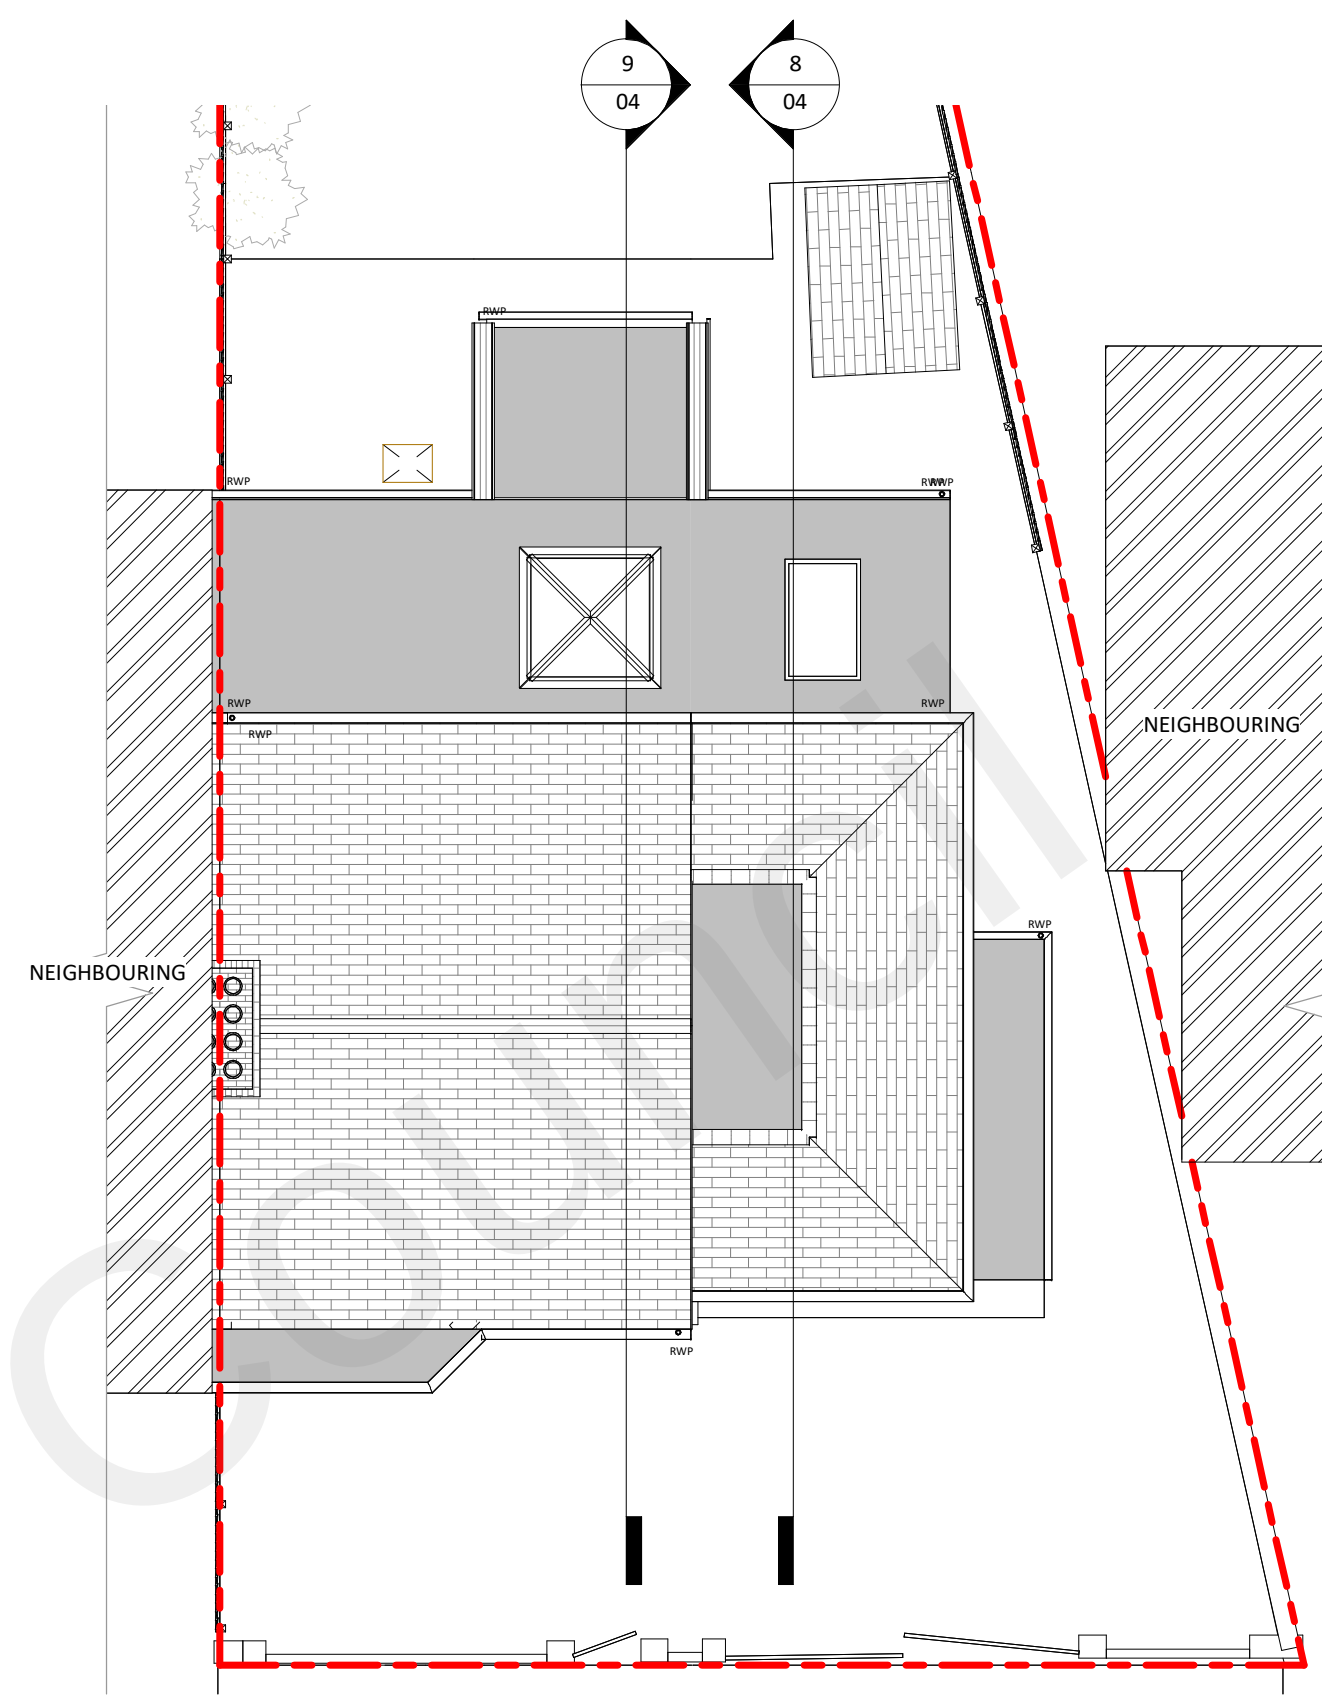

10 Proposed Roof  
1 : 100

© This drawing is the property of Bluelime Retail Ltd who retain the sole copyright of its contents & it may not be reproduced in part or in whole without written permission


- DRAINAGE STORM NEW
- DRAINAGE STORM EXISTING
- DRAINAGE STORM EXISTING REMOVED
- DRAINAGE FOUL NEW
- DRAINAGE FOUL EXISTING
- DRAINAGE FOUL EXISTING REMOVED
- DRAINAGE COMBINED NEW
- DRAINAGE COMBINED EXISTING
- DRAINAGE COMBINED EXISTING REMOVED

#### EXTERNAL FINISHES SCHEDULE


|    |   |
|----|---|
| 1  | New Roof Tiles - color to match existing                                                              |
| 2  | GRP Flat Roof                                                                                         |
| 3  | White aluminium French doors slim profile Sunflex system by Express Bifolds (Jon Wakley 01737 760744) |
| 4  | White Velux Roof Lights (Triple Glazed recommended)                                                   |
| 5  | White/ light 'K' rendering                                                                            |
| 6  | Red/Brown facing brick to match existing                                                              |
| 7  | White UPVC Fascia/Black UPVC Guttering to match existing                                              |
| 8  | White aluminium windows to match existing dwelling                                                    |
| 9  | White aluminium lantern                                                                               |
| 10 |   |
| 11 |   |
| 12 |   |
| 13 |   |
| 14 |   |
| 15 |   |




4 Proposed Front Elevation  
1 : 100

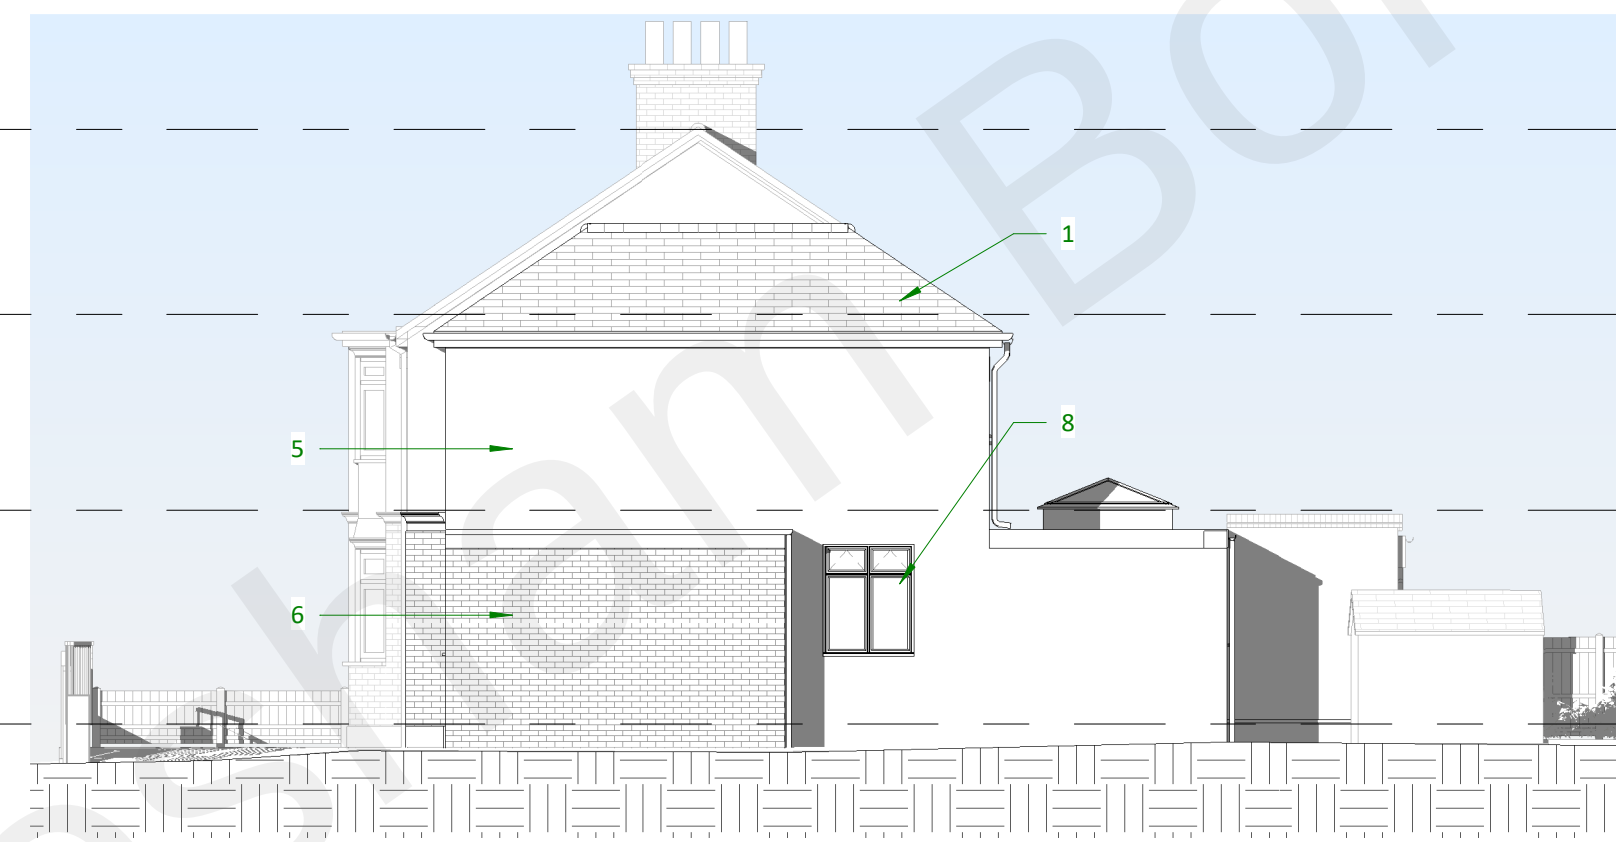

5 Proposed Right Elevation  
1 : 100

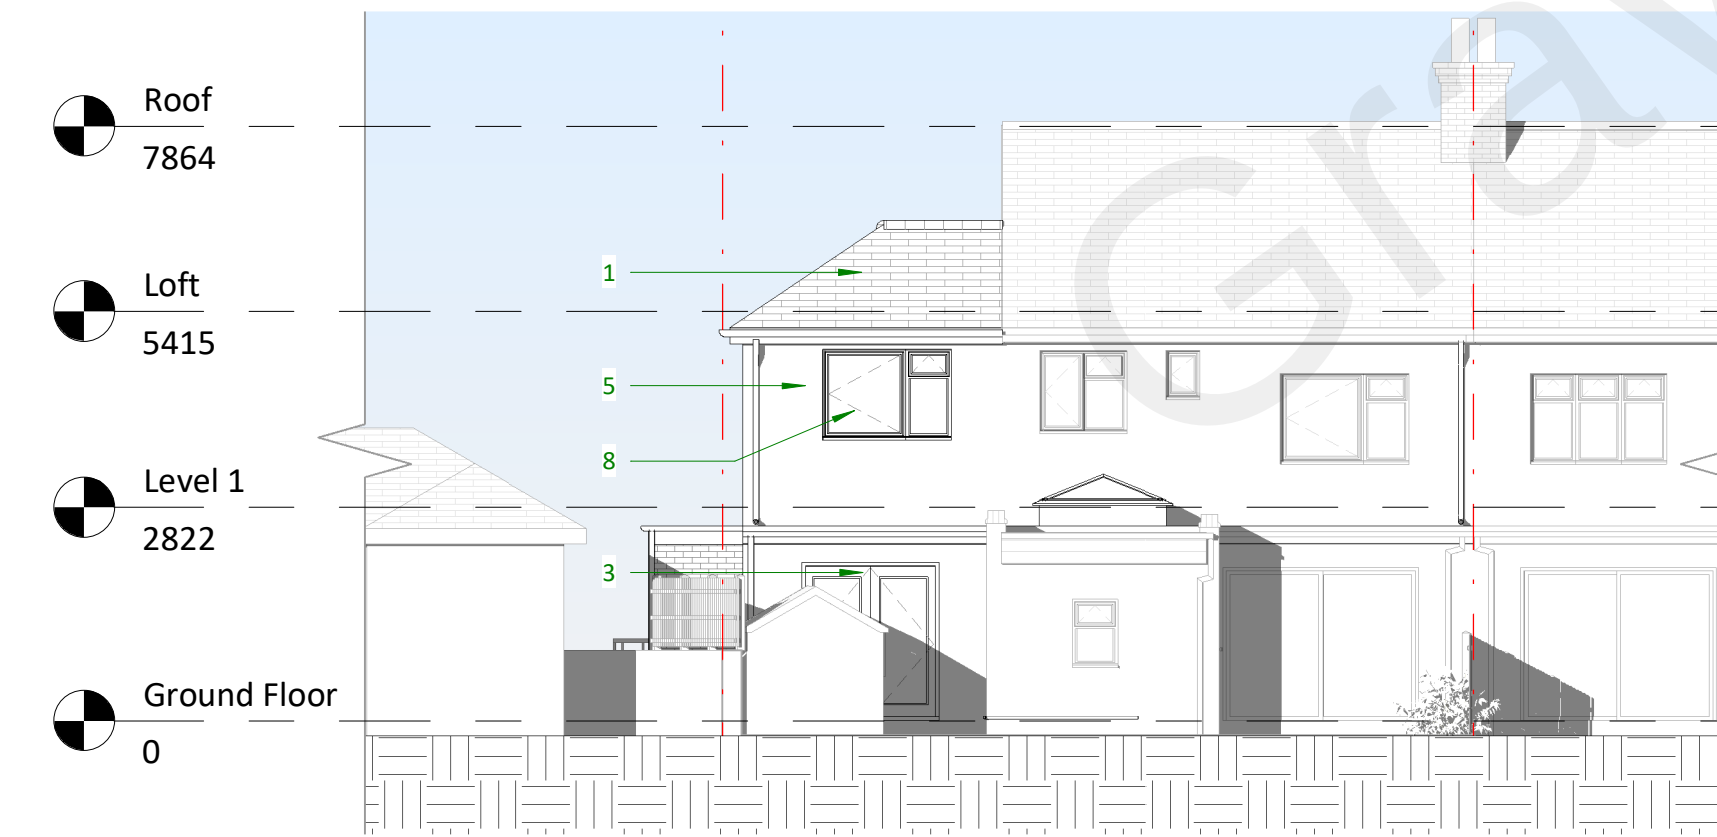


6 Proposed Rear Elevation  
1 : 100

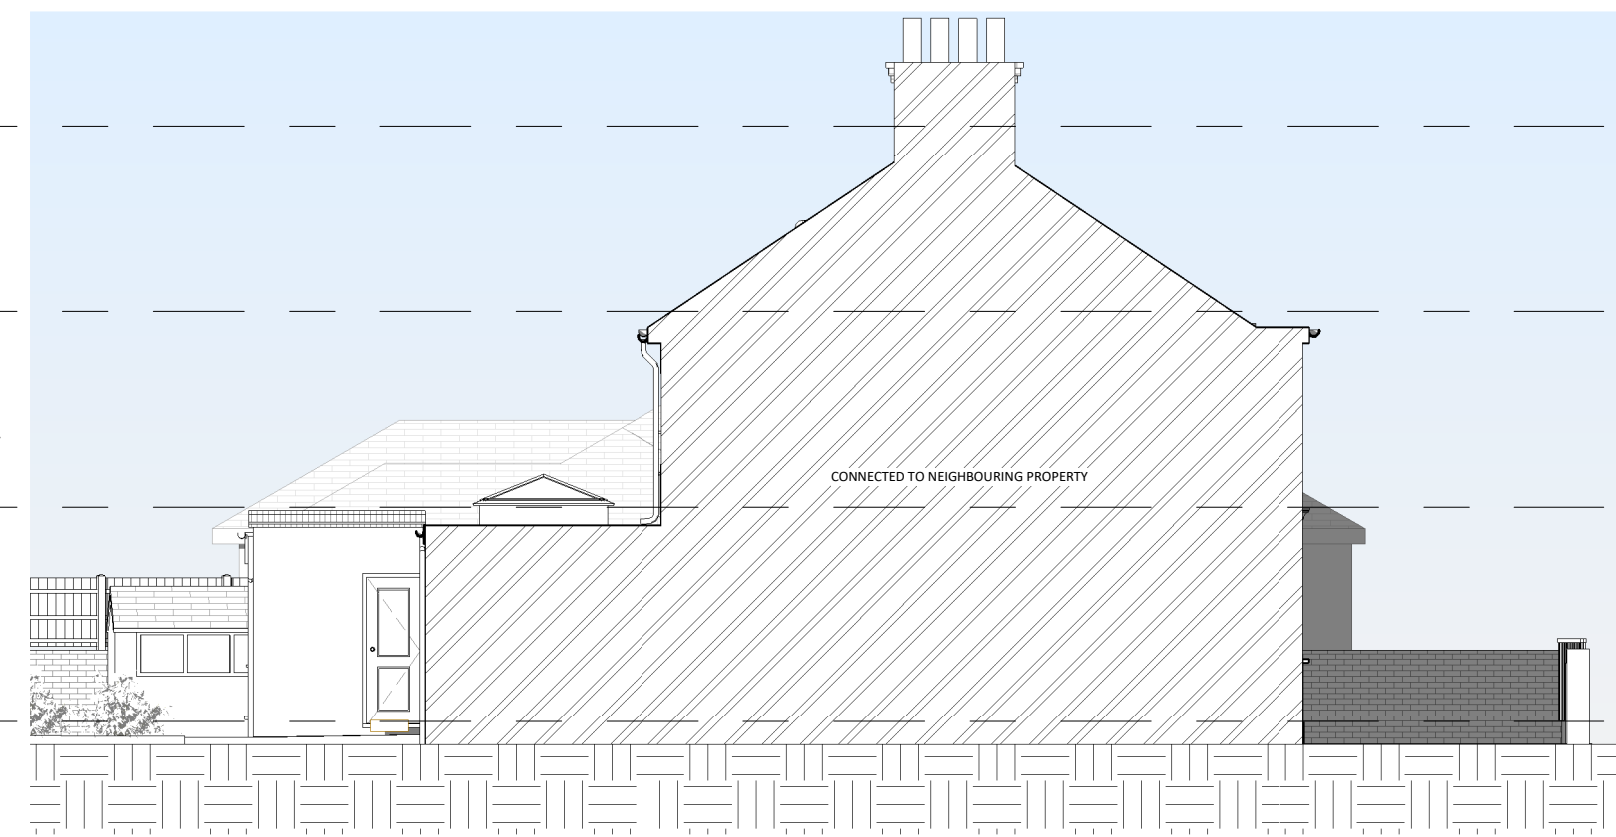


7 Proposed Left Elevation  
1 : 100




8 Section 1  
1 : 100

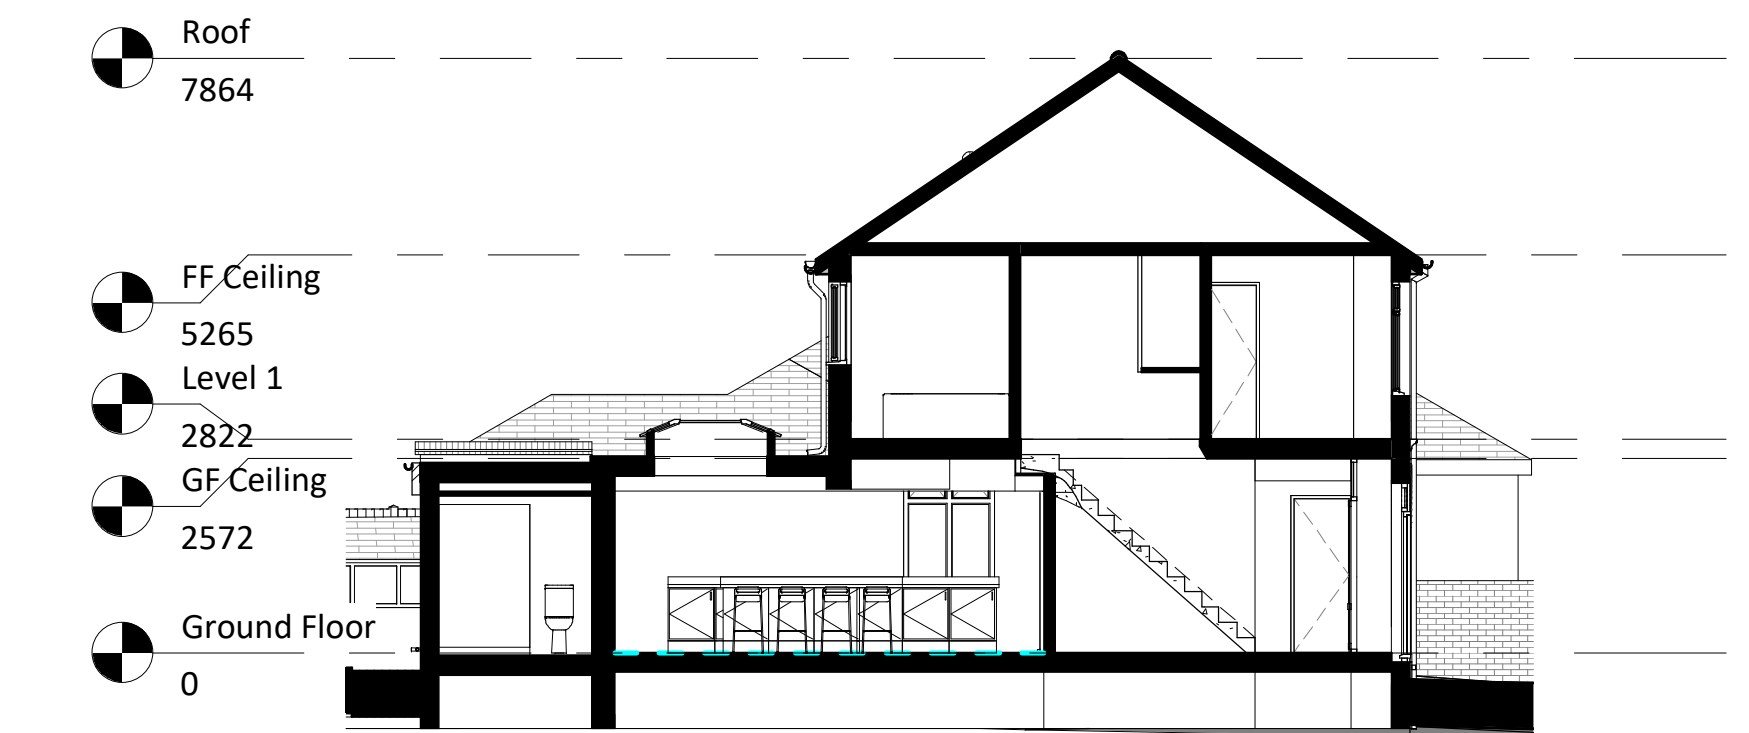

9 Section 3  
1 : 100

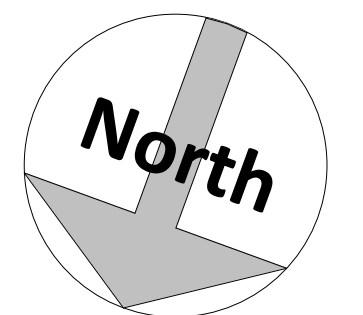

|                                                                                            |         |                                                                                       |
|--------------------------------------------------------------------------------------------|---------|---------------------------------------------------------------------------------------|
| Amendments :                                                                               |         |                                                                                       |
| Rev                                                                                        | Date    | Description                                                                           |
|                                                                                            |         |                                                                                       |
| Project :                                                                                  |         |                                                                                       |
| 53 Hollybush Road, Gravesend, Kent, DA12 5QG                                               |         |                                                                                       |
| Title :                                                                                    |         |                                                                                       |
| Planning Drawings<br>Proposed Layouts and Elevations                                       |         |                                                                                       |
| Bluelime Retail Ltd /<br>Bluelime Home Design LLP.<br>Design, Project<br>Management, Build |         |  |
| Thames Innovation Center,<br>Veridion Way, Veridion<br>Park, Erith, Kent DA18 4AL          |         | Tel: 01322 521026                                                                     |
| 53 Hollybush Road                                                                          |         |                                                                                       |
| Drawn by :                                                                                 | Scale : | @ A1 Date :                                                                           |
| SB                                                                                         | 1 : 100 | 27.05.2022                                                                            |
| Drawing number :                                                                           |         | Rev :                                                                                 |
| BL/DRG/301121/ 04                                                                          |         | A                                                                                     |
| Do not scale from this drawing. Dimensions to be checked on site.                          |         |                                                                                       |

 

5/27/2022 2:56:19 PM