



NOTES

1. Any errors or omissions must be reported to the Project Surveyor without delay.
2. All dimensions are to be checked and verified on site by the contractor prior to any works commencing.
3. This drawing must not be scaled under any circumstance. If in doubt ask.
4. This Drawing is Copyright of C4 Design Ltd.

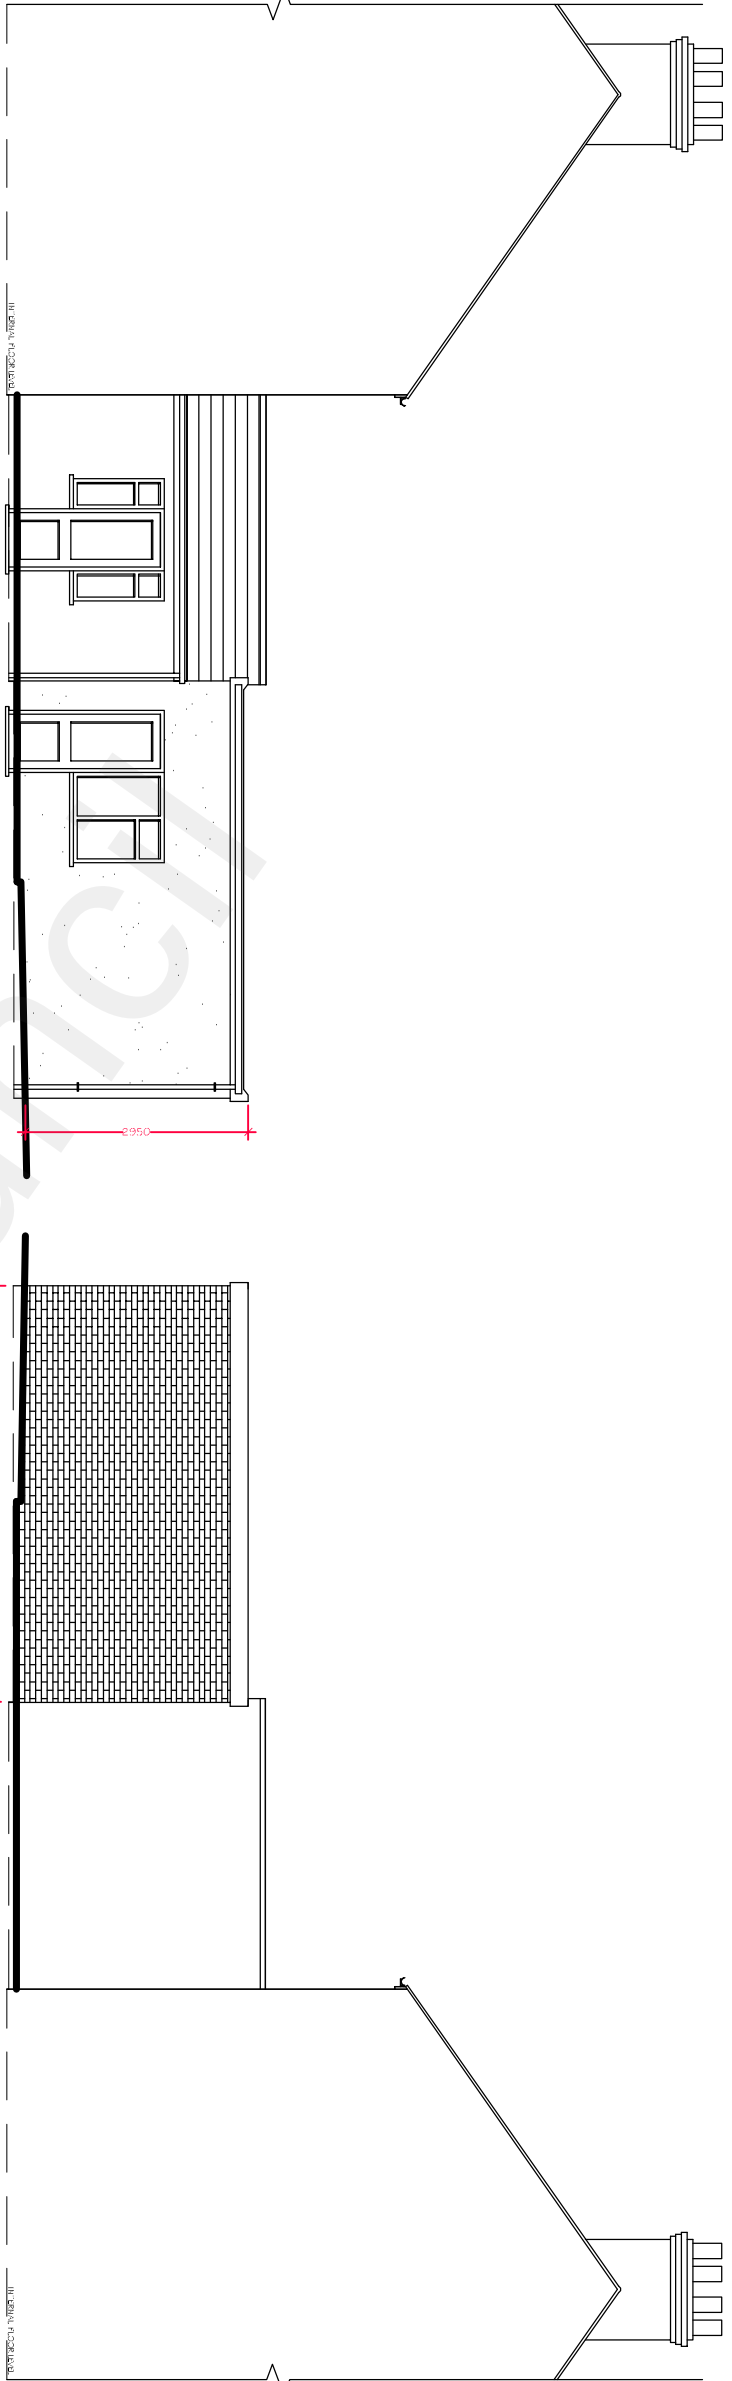


SIDE ELEVATION AS PROPOSED


SIDE ELEVATION AS PROPOSED

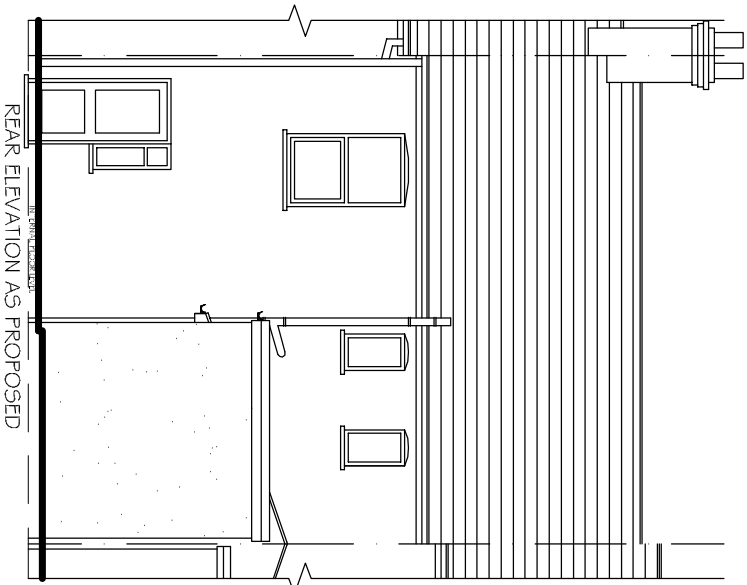


REAR ELEVATION AS PROPOSED

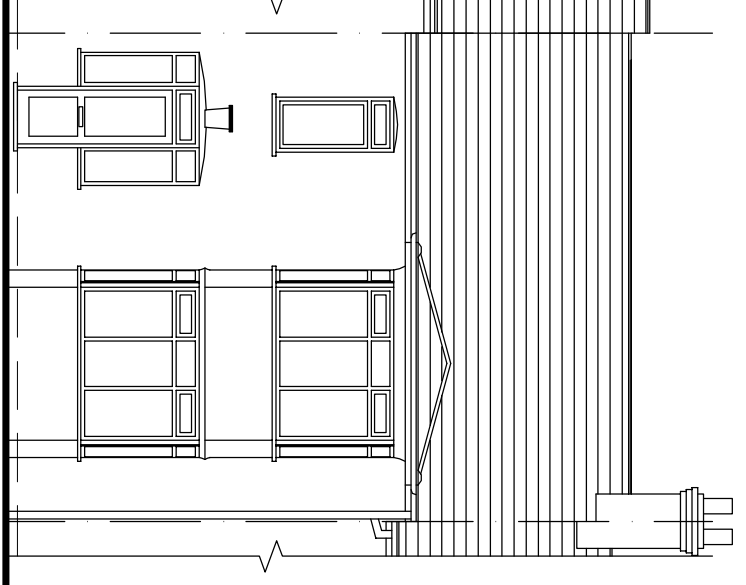

FRONT ELEVATION AS PROPOSED (No Change).

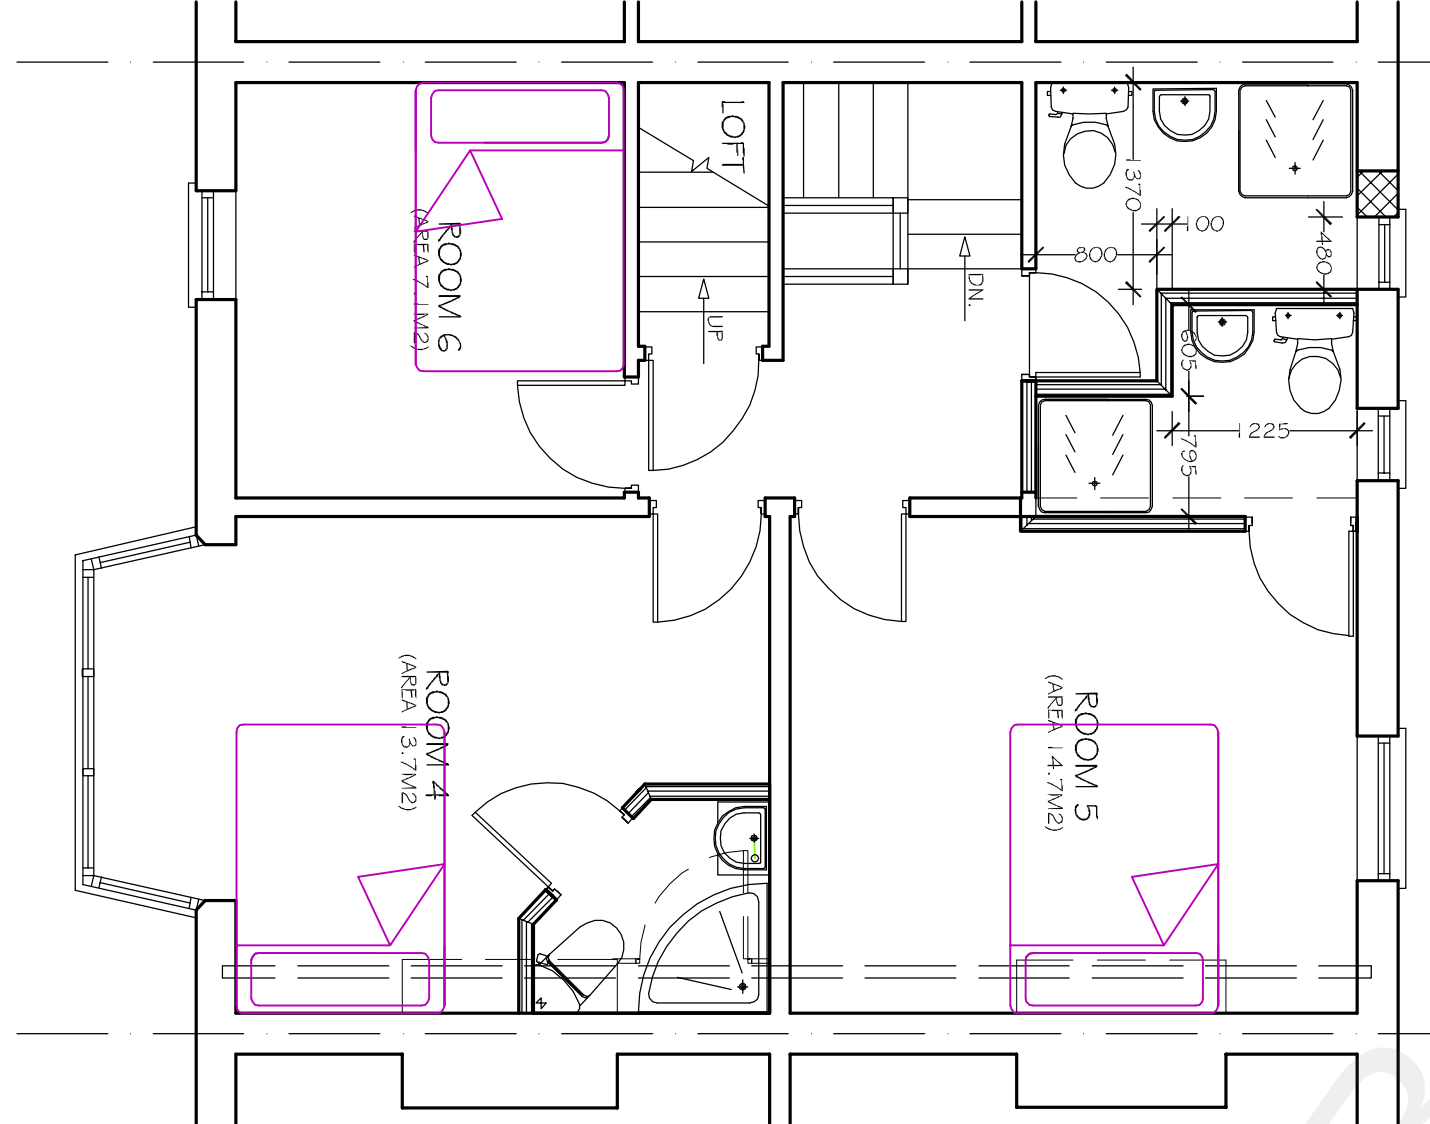

SCALE 1:100 (METRES)

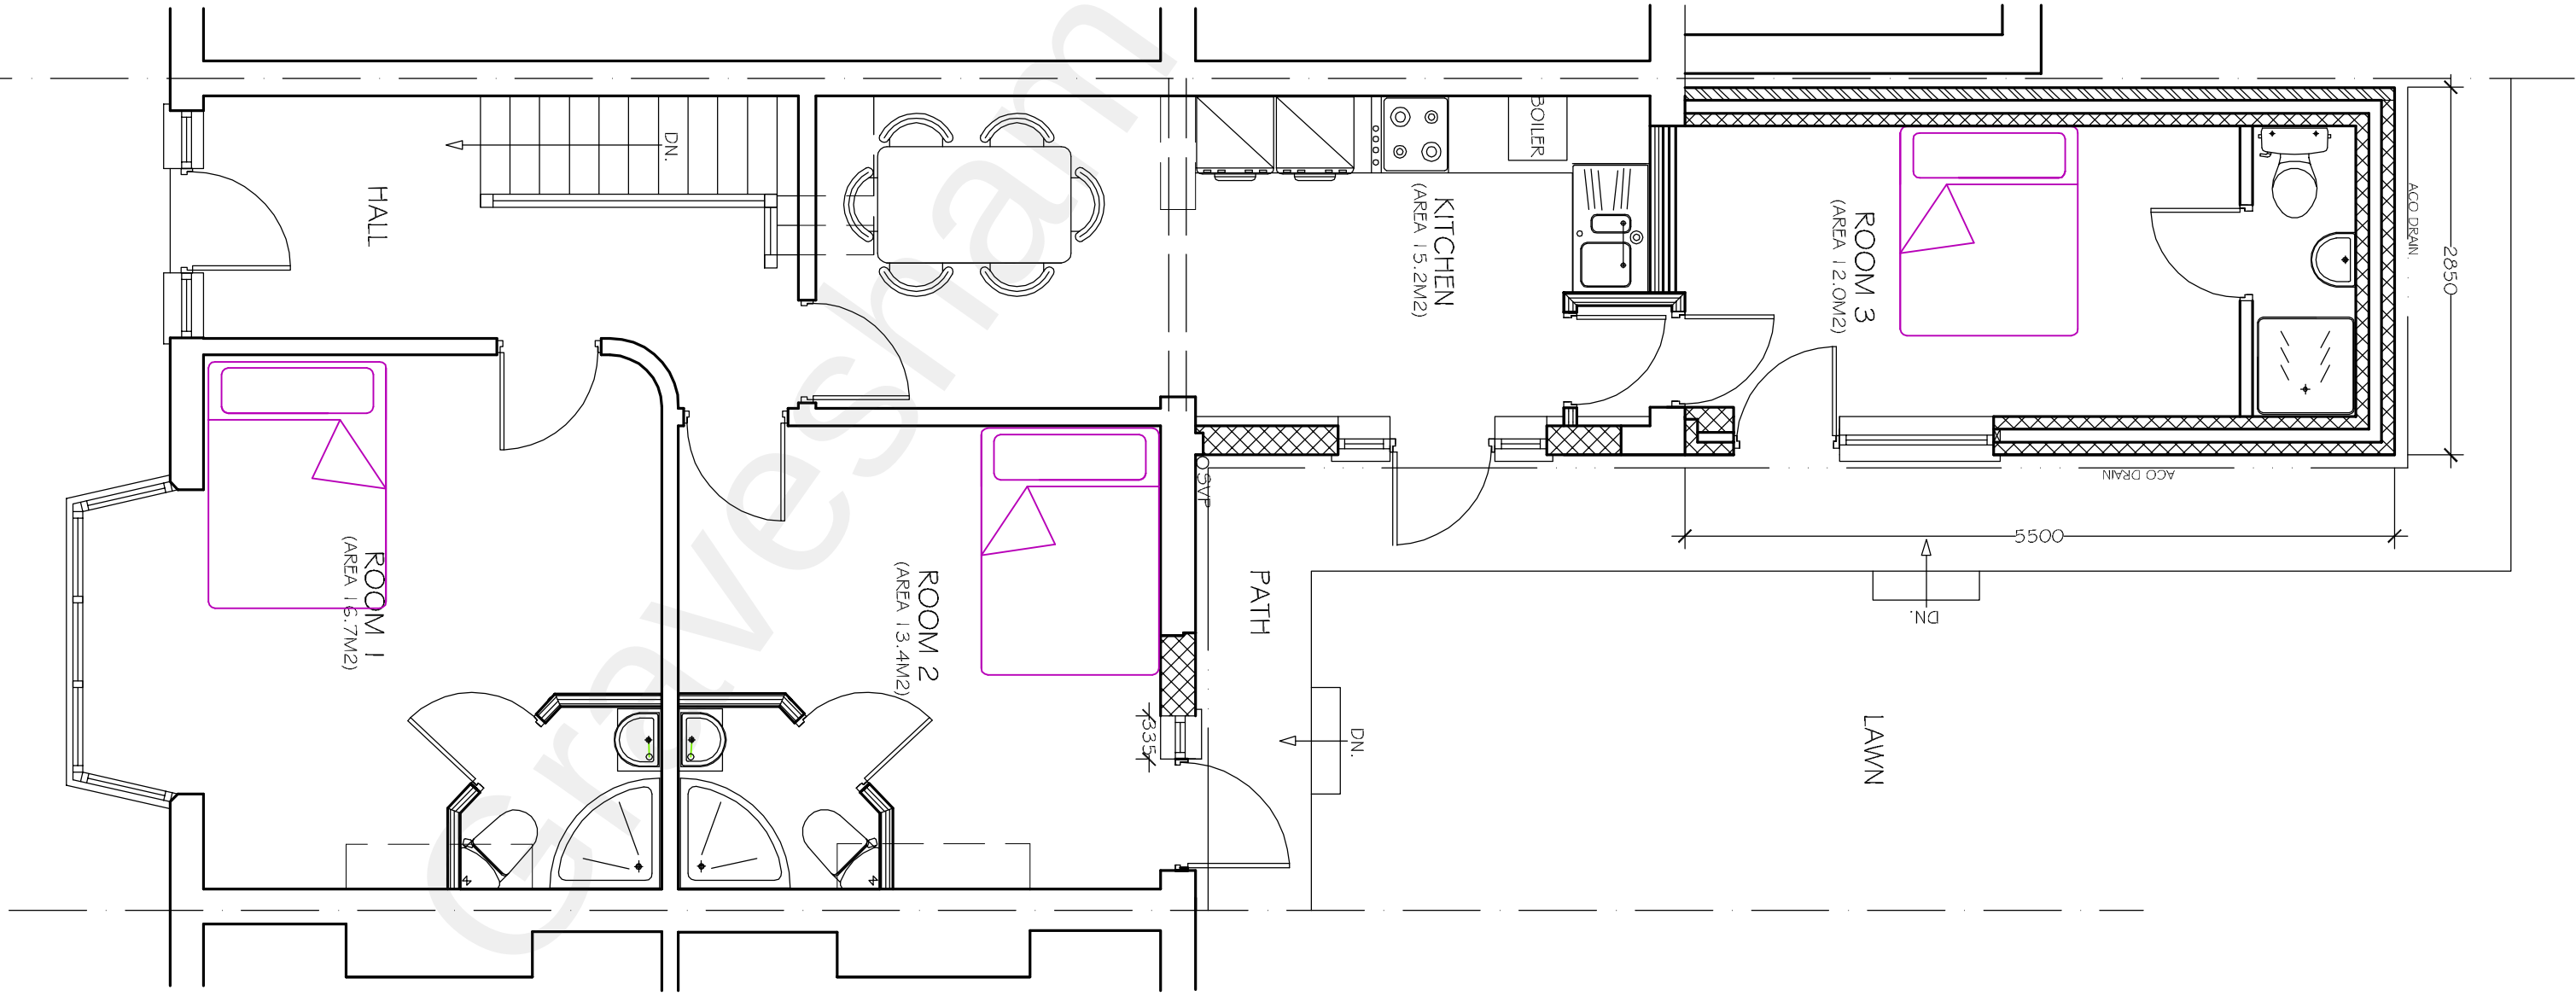

Client

WHITNEY WILLIAMS
76 PIER ROAD
GRAVESEND
KENT
DA11 9NA

Project

PROPOSED SINGLE STOREY REAR
EXTENSION TO:
76 PIER ROAD
GRAVESEND
KENT DA11 9NA

Title

PLANS AND ELEVATIONS AS PROPOSED.

Date 13.04.22	Drawn PPC
Scale 1:50.1:100	Dwg Size A1

C4 Design Ltd
TRINITY HOUSE, BULLAGE LANE,
DARTFORD, KENT DA11 1BB
Tel: 0203 673 6284 E-Mail: design@c4design.co.uk

Drawing No.
1082-02PL

Revision