

Notes:

- Do not scale from this drawing.
- All dimensions to be verified on site and is in mm.
- Builder to verify all dimensions, heights and levels prior to commencement of work.
- All documents shall be checked to ensure that they are compatible by the contractor before construction commences. In the event of apparent ambiguity or contradiction the engineer and/ or architect shall be notified immediately.
- The contractor in preparing his estimate shall visit the site and acquaint himself with the problems involved.
- The contractor shall issue all statutory notices to the local Authority during progress and completion of works.

Key:

Flat 1 - 1B 2P - 73.1 sqm


Flat 2 - 1B 2P - 74.5 sqm

Flat 3 - 1B 1P - 37.5 sqm


Flat 4 - 1B 1P - 39.5 sqm

Flat 5 - 1B 1P - 41.5 sqm


Flat 6 - 1B 1P - 44.6 sqm

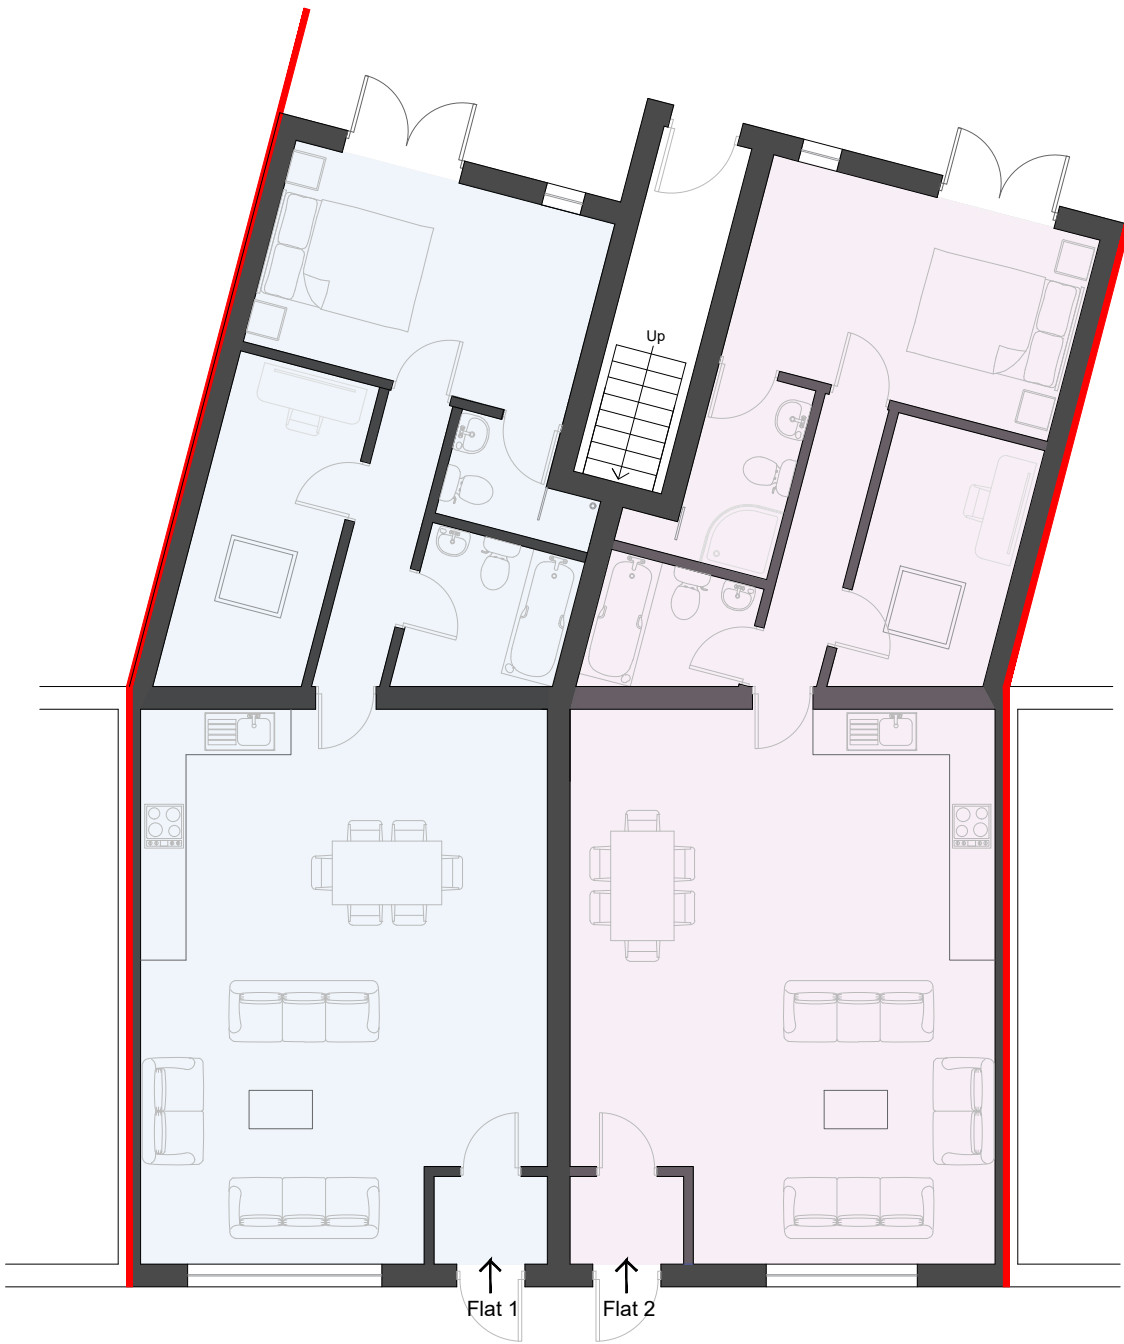

Proposed Ground Floor Plan

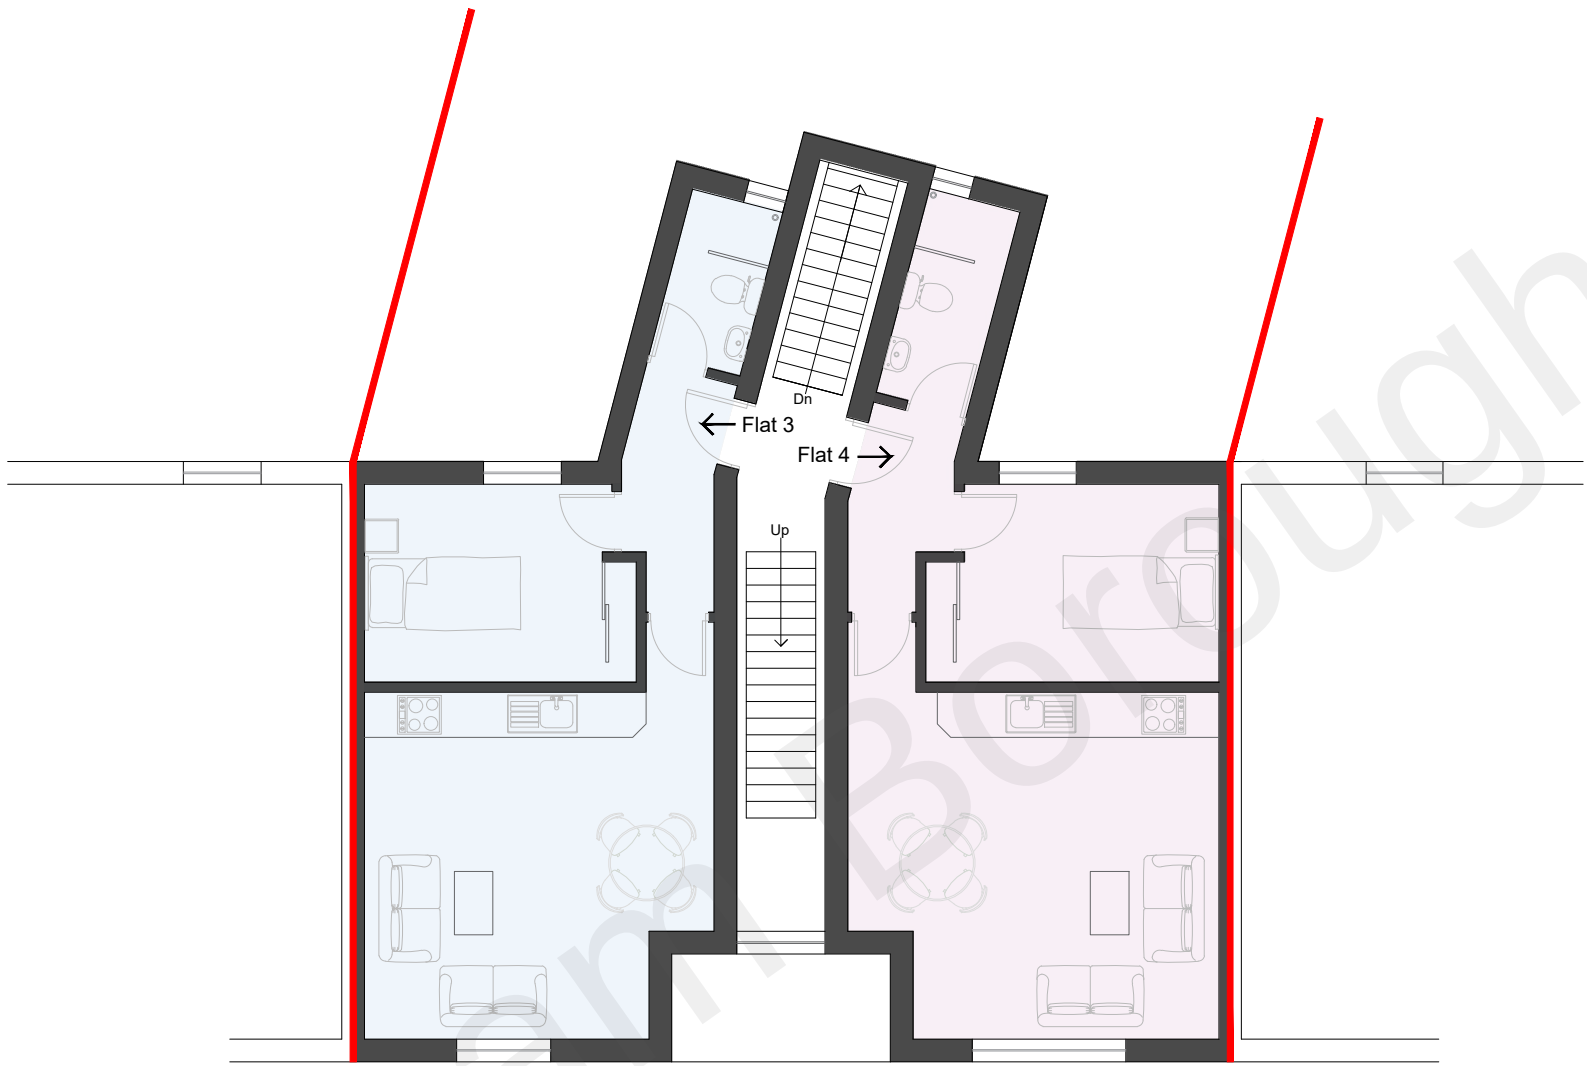

Proposed First Floor Plan

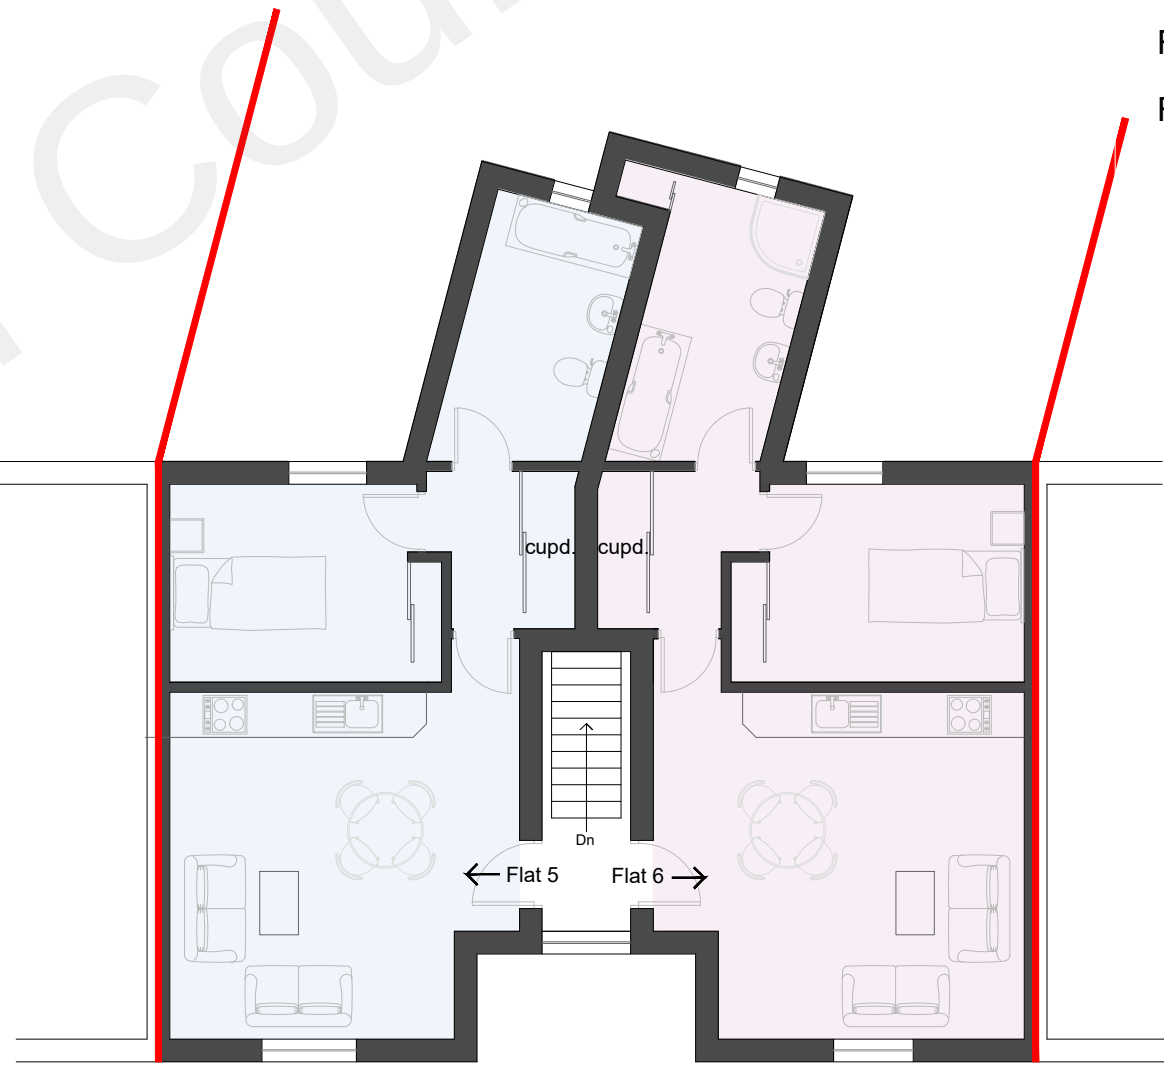

Proposed Second Floor Plan

A	-	-	/	/	-
REV:	DESCRIPTION:	BY:	DATE:		

STATUS:

PLANNING



Whitehall Place
47 The Terrace,
Gravesend, Kent
DA12 2DL
01474 247 787
info@barronedwards.co.uk
www.barronedwards.co.uk

SITE:
63-64 Milton Road
Gravesend
Kent
DA12 2PJ

TITLE:
Proposed Floor Plans

SCALE AT A2: 1:100 @ A2	DATE: 18.10.2022	DRAWN: GK
PROJECT NO: 211208-A	DRAWING NO: 005	REVISION: C

1:100

