




SECTION THROUGH
1:100

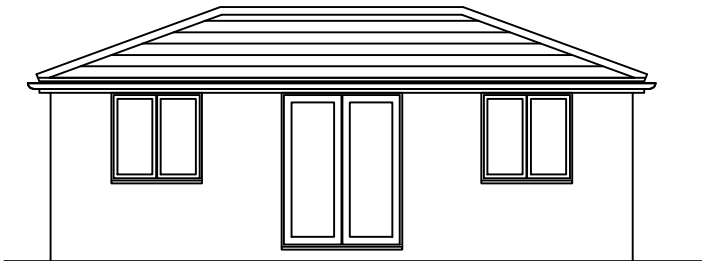


FRONT ELEVATION
1:100

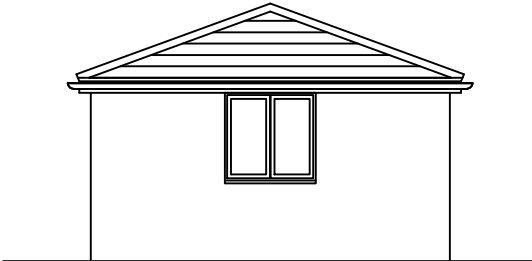

SIDE ELEVATION
1:100

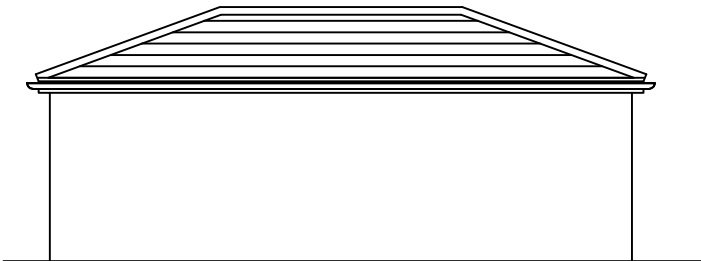


REAR ELEVATION
1:100

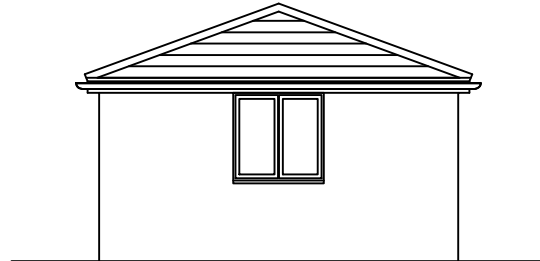


SIDE ELEVATION
1:100


MATERIAL SCHEDULE	
1	CONCRETE INTERLOCKING TILES TO MATCH THE EXISTING.
3	BROWN HORIZONTAL CLADDING TO MATCH THE EXISTING
4	BROWN uPVC WINDOWS & DOORS TO MATCH THE EXISTING

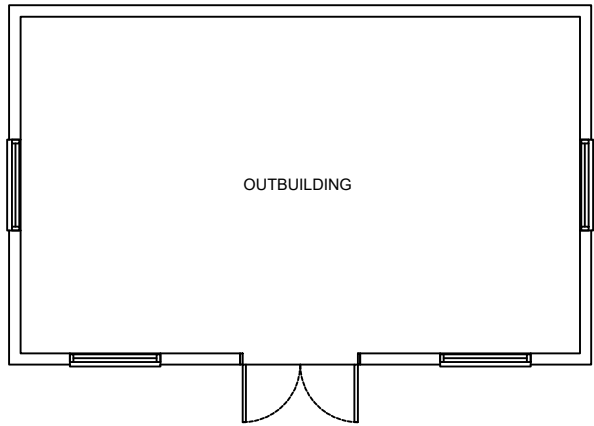



FLOOR PLAN
1:100

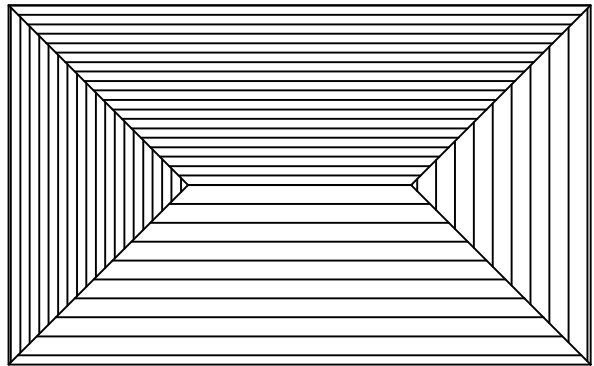

ROOF PLAN
1:100

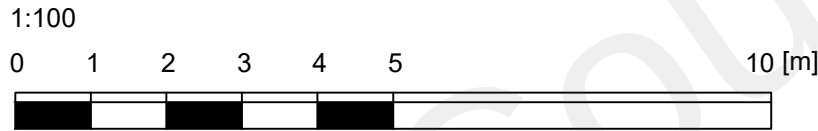

EXISTING BLOCK PLAN
1:500

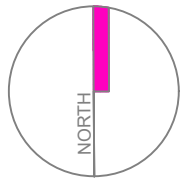 

PROPOSED BLOCK PLAN
1:500

JOB TITLE 'DISTARTI' 48 RHODODENDRON AVENUE MEOPHAM KENT DA13 0TT	DRAWING TITLE PROPOSED OUTBUILDING		
	SCALE 1:100&500@A2	DRAWING NUMBER BDS-RA-P100	REVISION
	DATE DEC '22		