


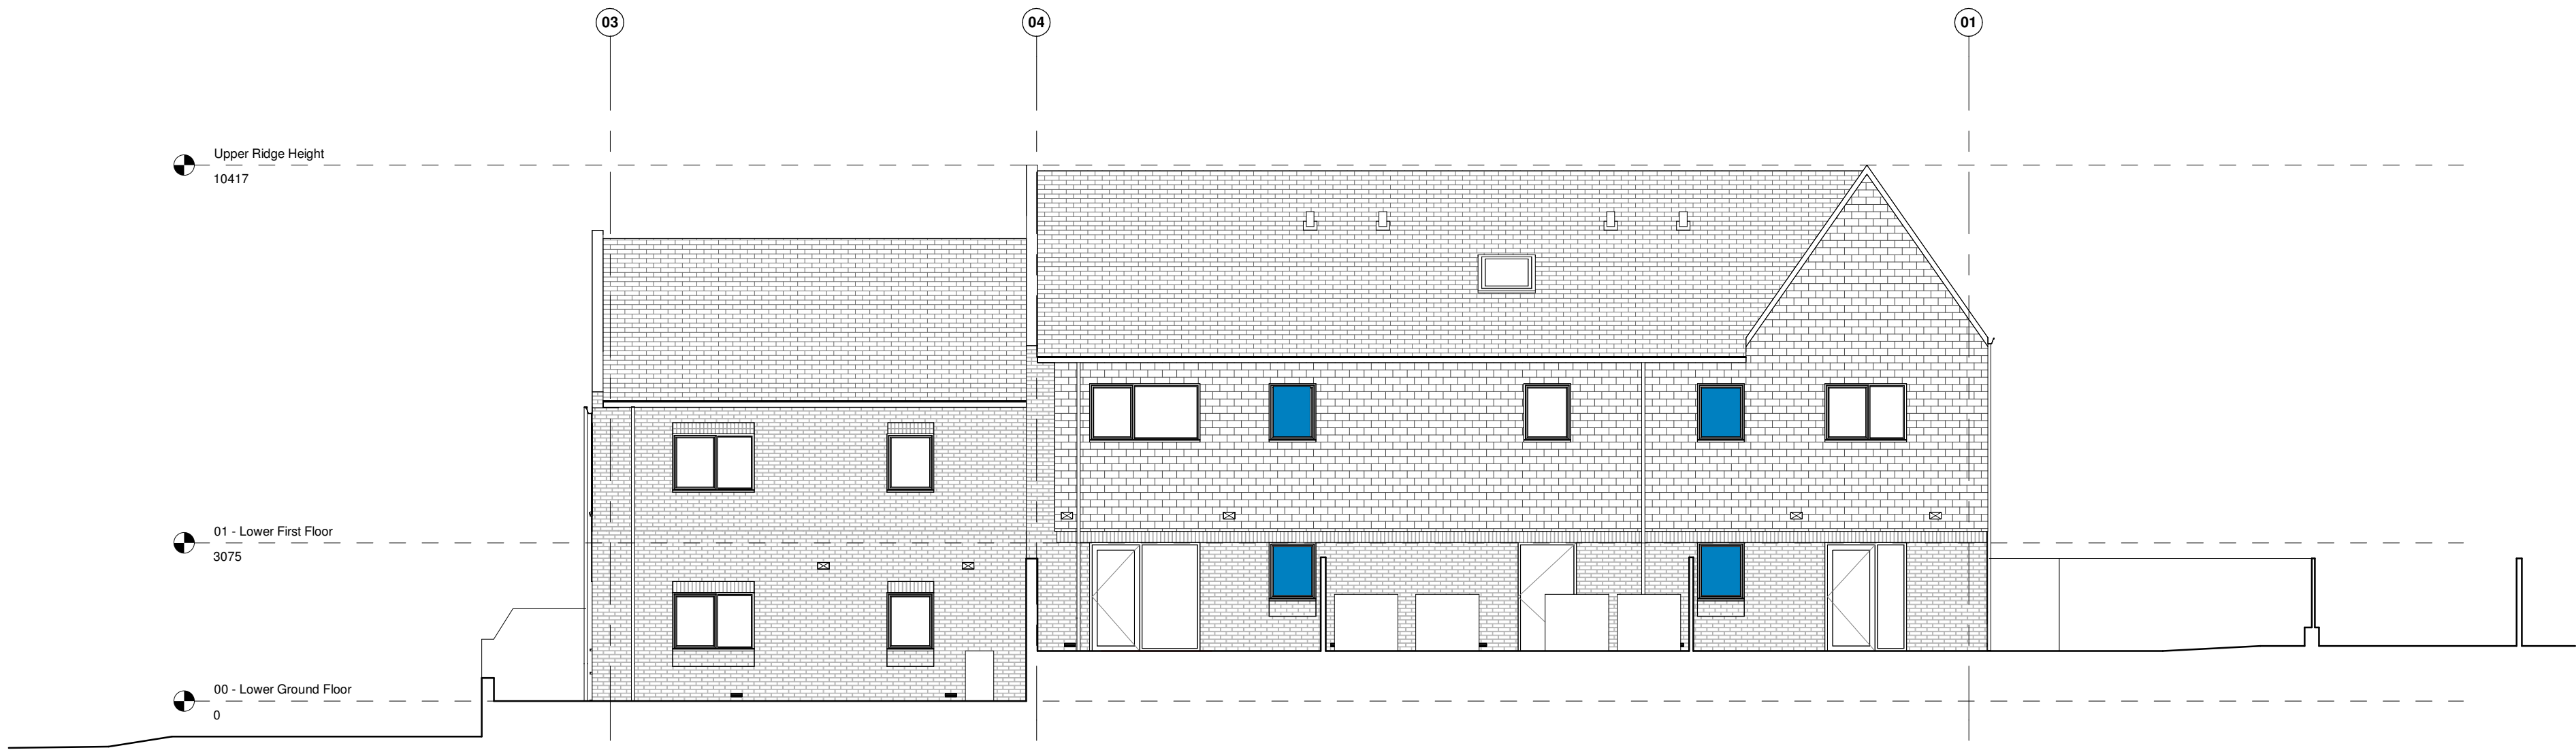


1 Proposed North Elevation - Obscure Glazing
1 : 100

Obscure Glazing



2 Proposed West Elevation - Obscure Glazing
1 : 100

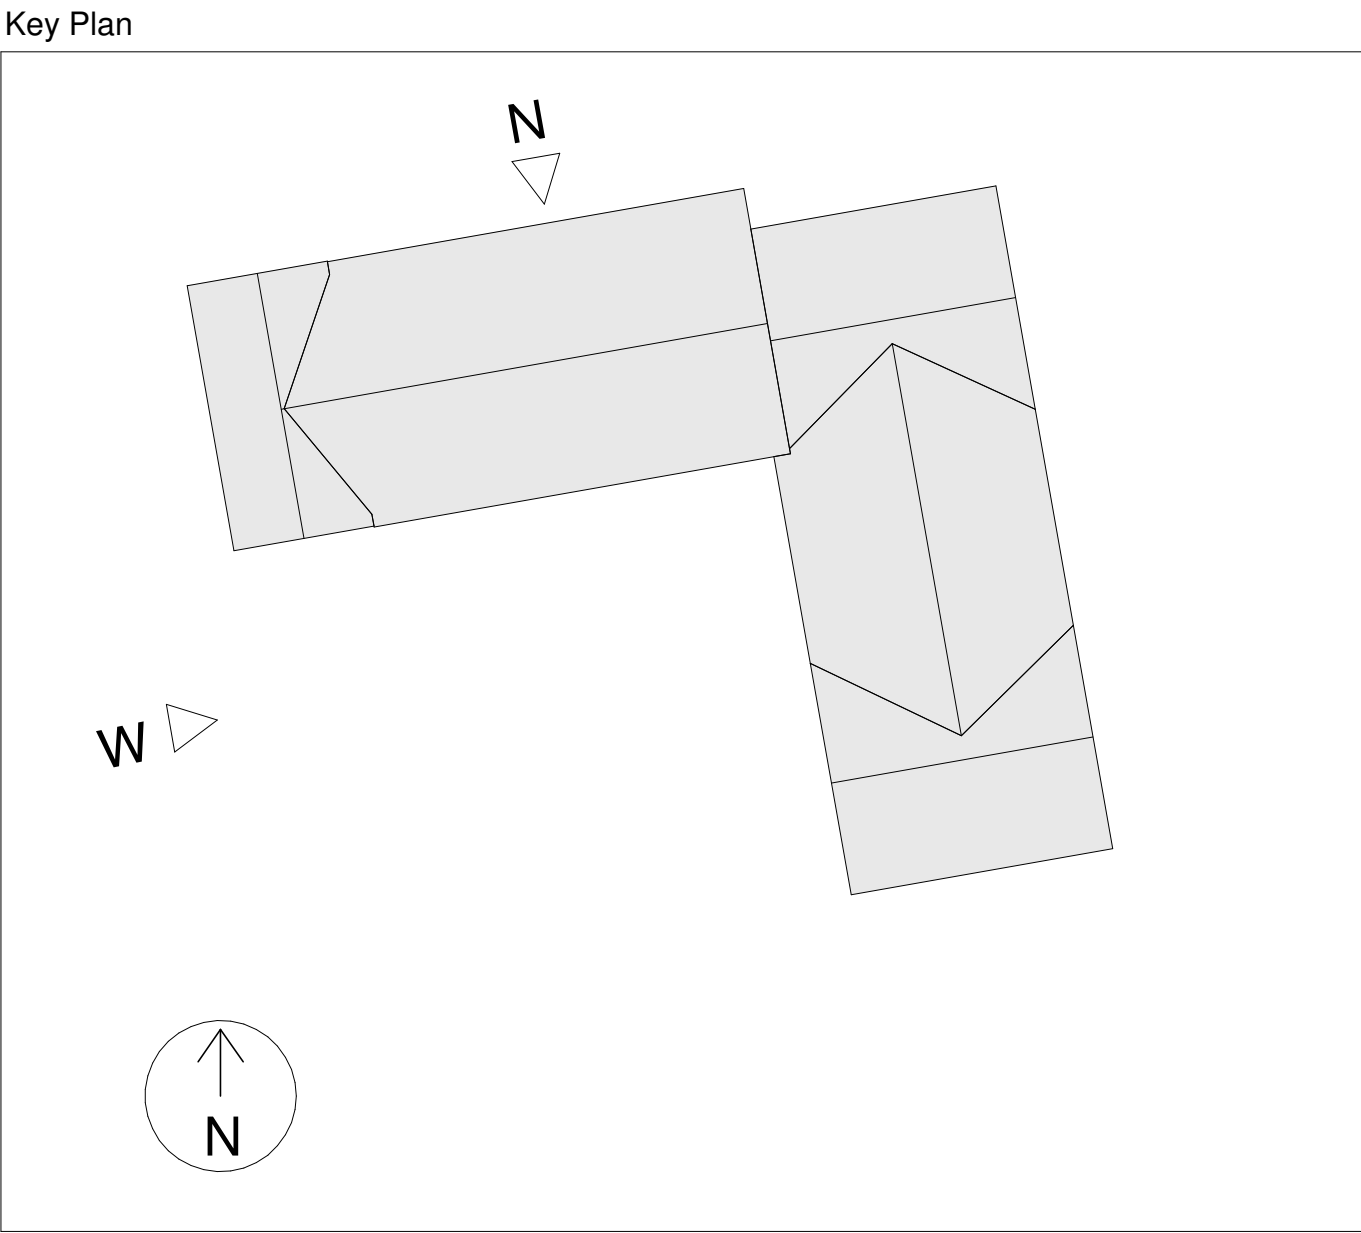

PRELIMINARY

Do not scale from drawings
All dimensions are in mm unless otherwise stated
All dimensions to be verified on site before proceeding with the work
Any discrepancies to be notified in writing to the Architect immediately
All boundaries indicative only and to be confirmed by others
Any fire related information indicated on this drawing to be verified by specialist

REV	DATE	NOTES	INT

Client logo:



Client:

Elkins

Project Name:

Worcester Close

Drawing Title:

Obscure Glazing Locations

Drawing No:

24071-FA-XX-ZZ-DR-A-8200

Project Number:

24071

Drawn By:

JR

Revision

C1

18-20 Southwark Street

London, SE1 1TJ

Date:

29/09/2025

Checked:

MT

Scale:

As indicated@A1

FUSE ARCHITECTS

email: info@fusearchitects.co.uk

www.fusearchitects.co.uk