


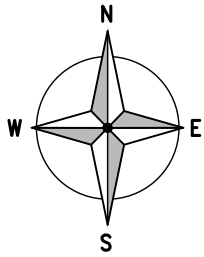

License No. 100022432
SITE LOCATION
(Scale 1:50000)



SITE PHOTOGRAPH



1724 00

1723 00


5 365 00

5 366 00

License No. 100022432
DETAILED SITE LOCATION
(Scale 1:1250)



← = Right of Access
← = Public Access Route

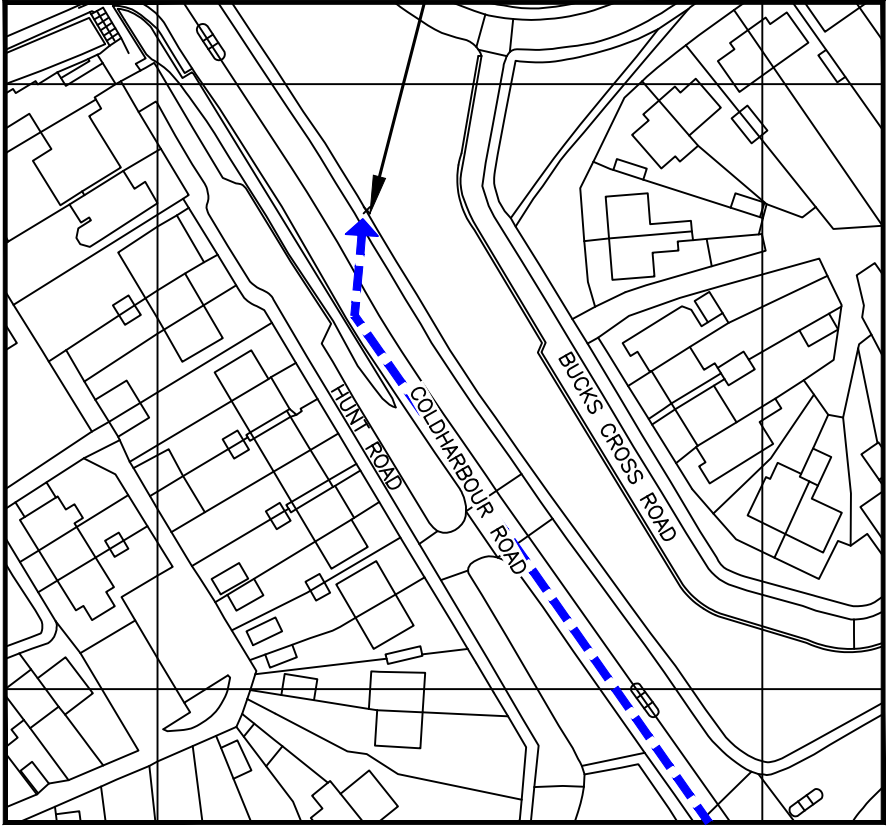

ALL DIMENSIONS ARE IN mm UNLESS NOTED OTHERWISE

N.G.R E:563537 N: 172373

DIRECTIONS TO SITE: HEAD SOUTH ON M25 TOWARD EXIT 2, AT JUNCTION 2 EXIT ONTO A2 TOWARD CANTERBURY, TAKE THE A227 EXIT TOWARD GRAVESEND (C)/WROTHAM, AT THE ROUNDABOUT TAKE THE 1ST EXIT ONTO WROTHAM RD/A227, AT THE ROUNDABOUT TAKE THE 1ST EXIT ONTO COLDHARBOUR RD, GO THROUGH 1 ROUNDABOUT, THE SITE WILL BE LOCATED ON THE RIGHT

NOTE: NGR E: 563533 N: 172385

A Issued for approval. IYS LI 02/12/24

REV MODIFICATION BY CH DATE



WHP Telecoms Ltd
Faraday Court
401 Faraday Street
Birchwood Park
Warrington WA3 6GA
Tel: 01925 424100 Fax: 01925 424101
e-mail: info@whptelecoms.com



Cell Name	Opt.
COLDHARBOUR ROAD	—

Cell ID No					
CSID	ACT	✓	VF	✓	VM02
136467	30		80522_10		35410
—	N/A	—	N/A	—	N/A
—		—		—	

Site Address / Contact Details

COLDHARBOUR ROAD
NEW HOUSE
GRAVESEND
KENT
DA11 7EL


Drawing Title: SITE LOCATION MAPS

Purpose of issue: PLANNING Dwg Rev:

Drawing Number: 100 2A

Surveyed By: WHP Original Sheet Size: A3 Pack Issue:

Drawn: IYS Date: 02/12/24 Checked: LI Date: 02/12/24 2A

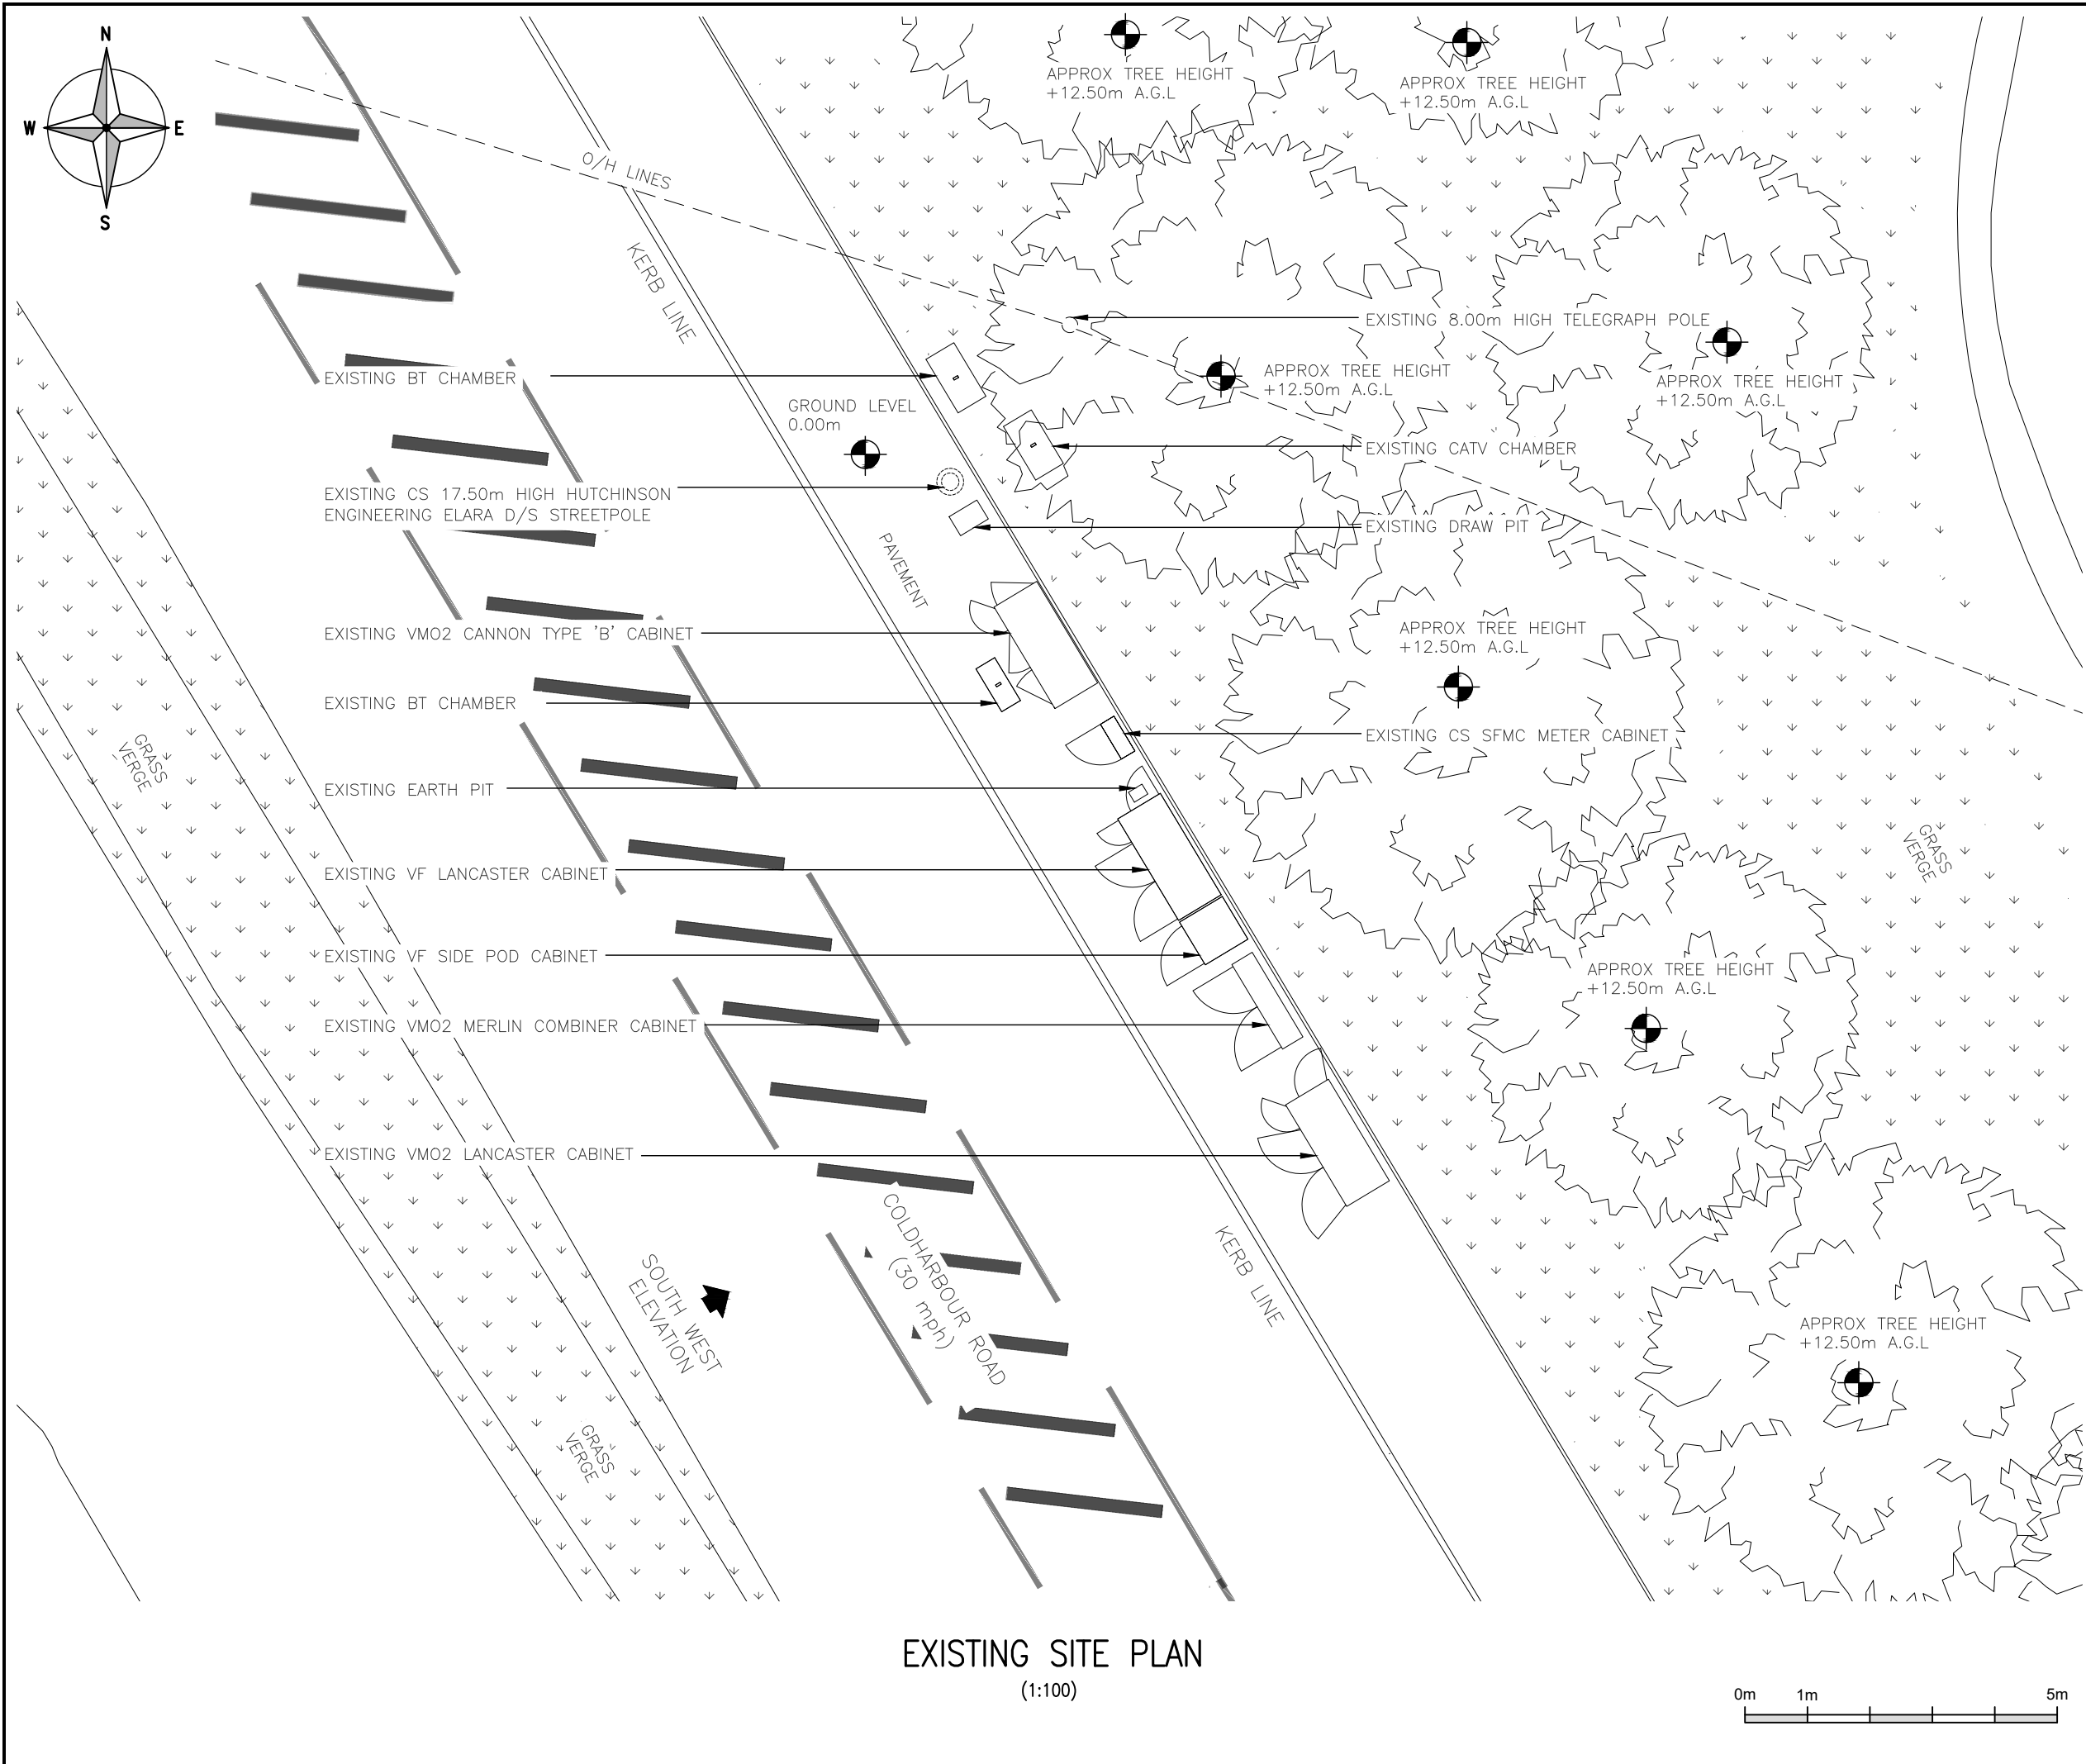

EXISTING SITE PLAN
(1:100)

ALL DIMENSIONS ARE IN mm UNLESS NOTED OTHERWISE

N.G.R

E:563537

N: 172373

NOTES:

A

Issued for approval.

IYS

LI

02/12/24

REV

MODIFICATION

BY

CH

DATE

WHP

WHP Telecoms Ltd

Faraday Court

401 Faraday Street

Birchwood Park

Warrington WA3 6GA

Tel: 01925 424100 Fax: 01925 424101

e-mail: info@whptelecoms.com

cornerstone

Cell Name

Opt.

COLDHARBOUR ROAD

—

Cell ID No

CSID

ACT

✓

VF

✓

VM02

136467

30

80522_10

35410

—

N/A

—

N/A

—

N/A

—

—

—

Site Address / Contact Details

COLDHARBOUR ROAD

NEW HOUSE

GRAVESEND

KENT

DA11 7EL

Drawing Title:

EXISTING SITE PLAN

Purpose of issue:

PLANNING

Dwg Rev:

A

Drawing Number:

200

Pack Issue:

A

Surveyed By:

WHP

Original Sheet Size:

A3

Pack Issue:

A

Drawn:

IYS

Date:

02/12/24

Checked:


LI

Date:

02/12/24

2A

SDNT0005 Version 2.1

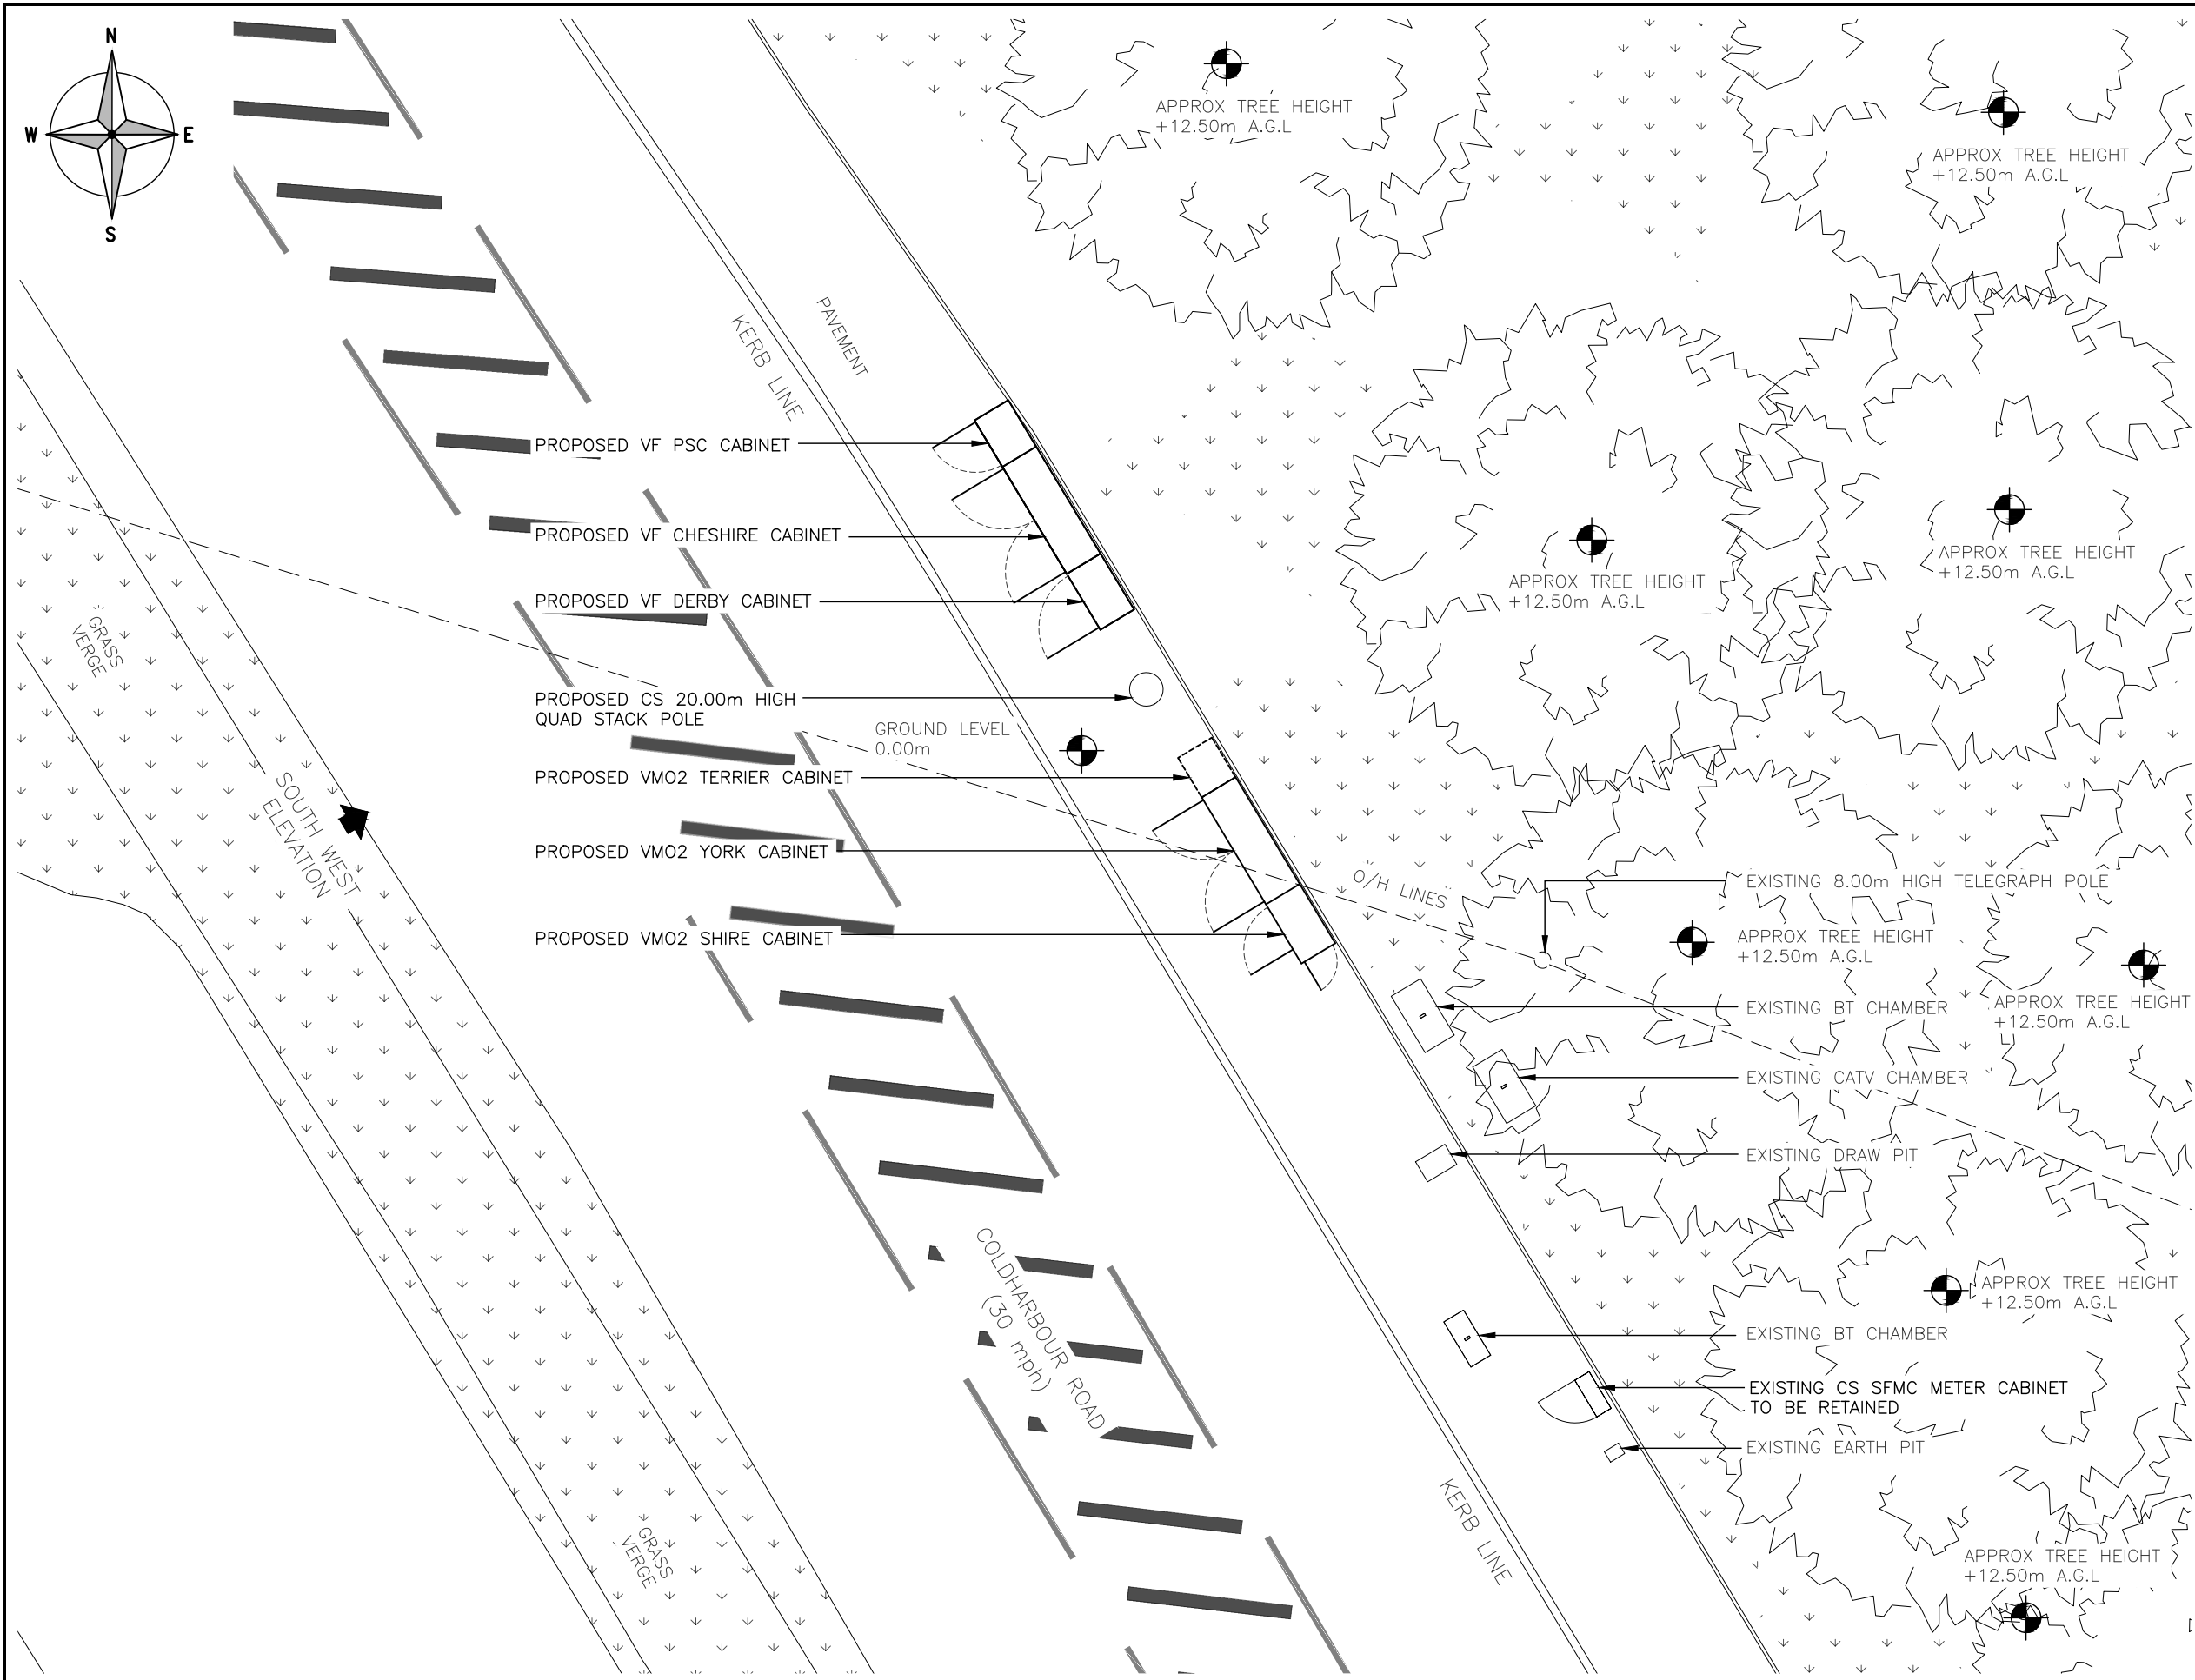

PROPOSED SITE PLAN
(1:100)



ALL DIMENSIONS ARE IN mm UNLESS NOTED OTHERWISE

N.G.R

E:563537

N: 172373

NOTES:
NOTE: NEW NGR E: 563533 N: 172385

A

Issued for approval.

IYS

LI

02/12/24

REV

MODIFICATION

BY

CH

DATE



WHP Telecoms Ltd

Faraday Court
401 Faraday Street
Birchwood Park
Warrington WA3 6GA
Tel: 01925 424100 Fax: 01925 424101
e-mail: info@whptelecoms.com



Cell Name

Opt.

COLDHARBOUR ROAD

—

Cell ID No

CSID

ACT

✓

VF

✓

VM02

136467

30

80522_10

35410

—

N/A

—

N/A

—

N/A

—

—

—

Site Address / Contact Details

COLDHARBOUR ROAD
NEW HOUSE
GRAVESEND
KENT
DA11 7EL

Drawing Title:

PROPOSED SITE PLAN

Purpose of issue:

PLANNING

Dwg Rev:

Drawing Number:

201

2A

Surveyed By:

WHP

Original Sheet Size:

A3

Pack Issue:

Drawn:

IYS

Date:

02/12/24

Checked:


LI

Date:

02/12/24

2A

SDNT0005 Version 2.1

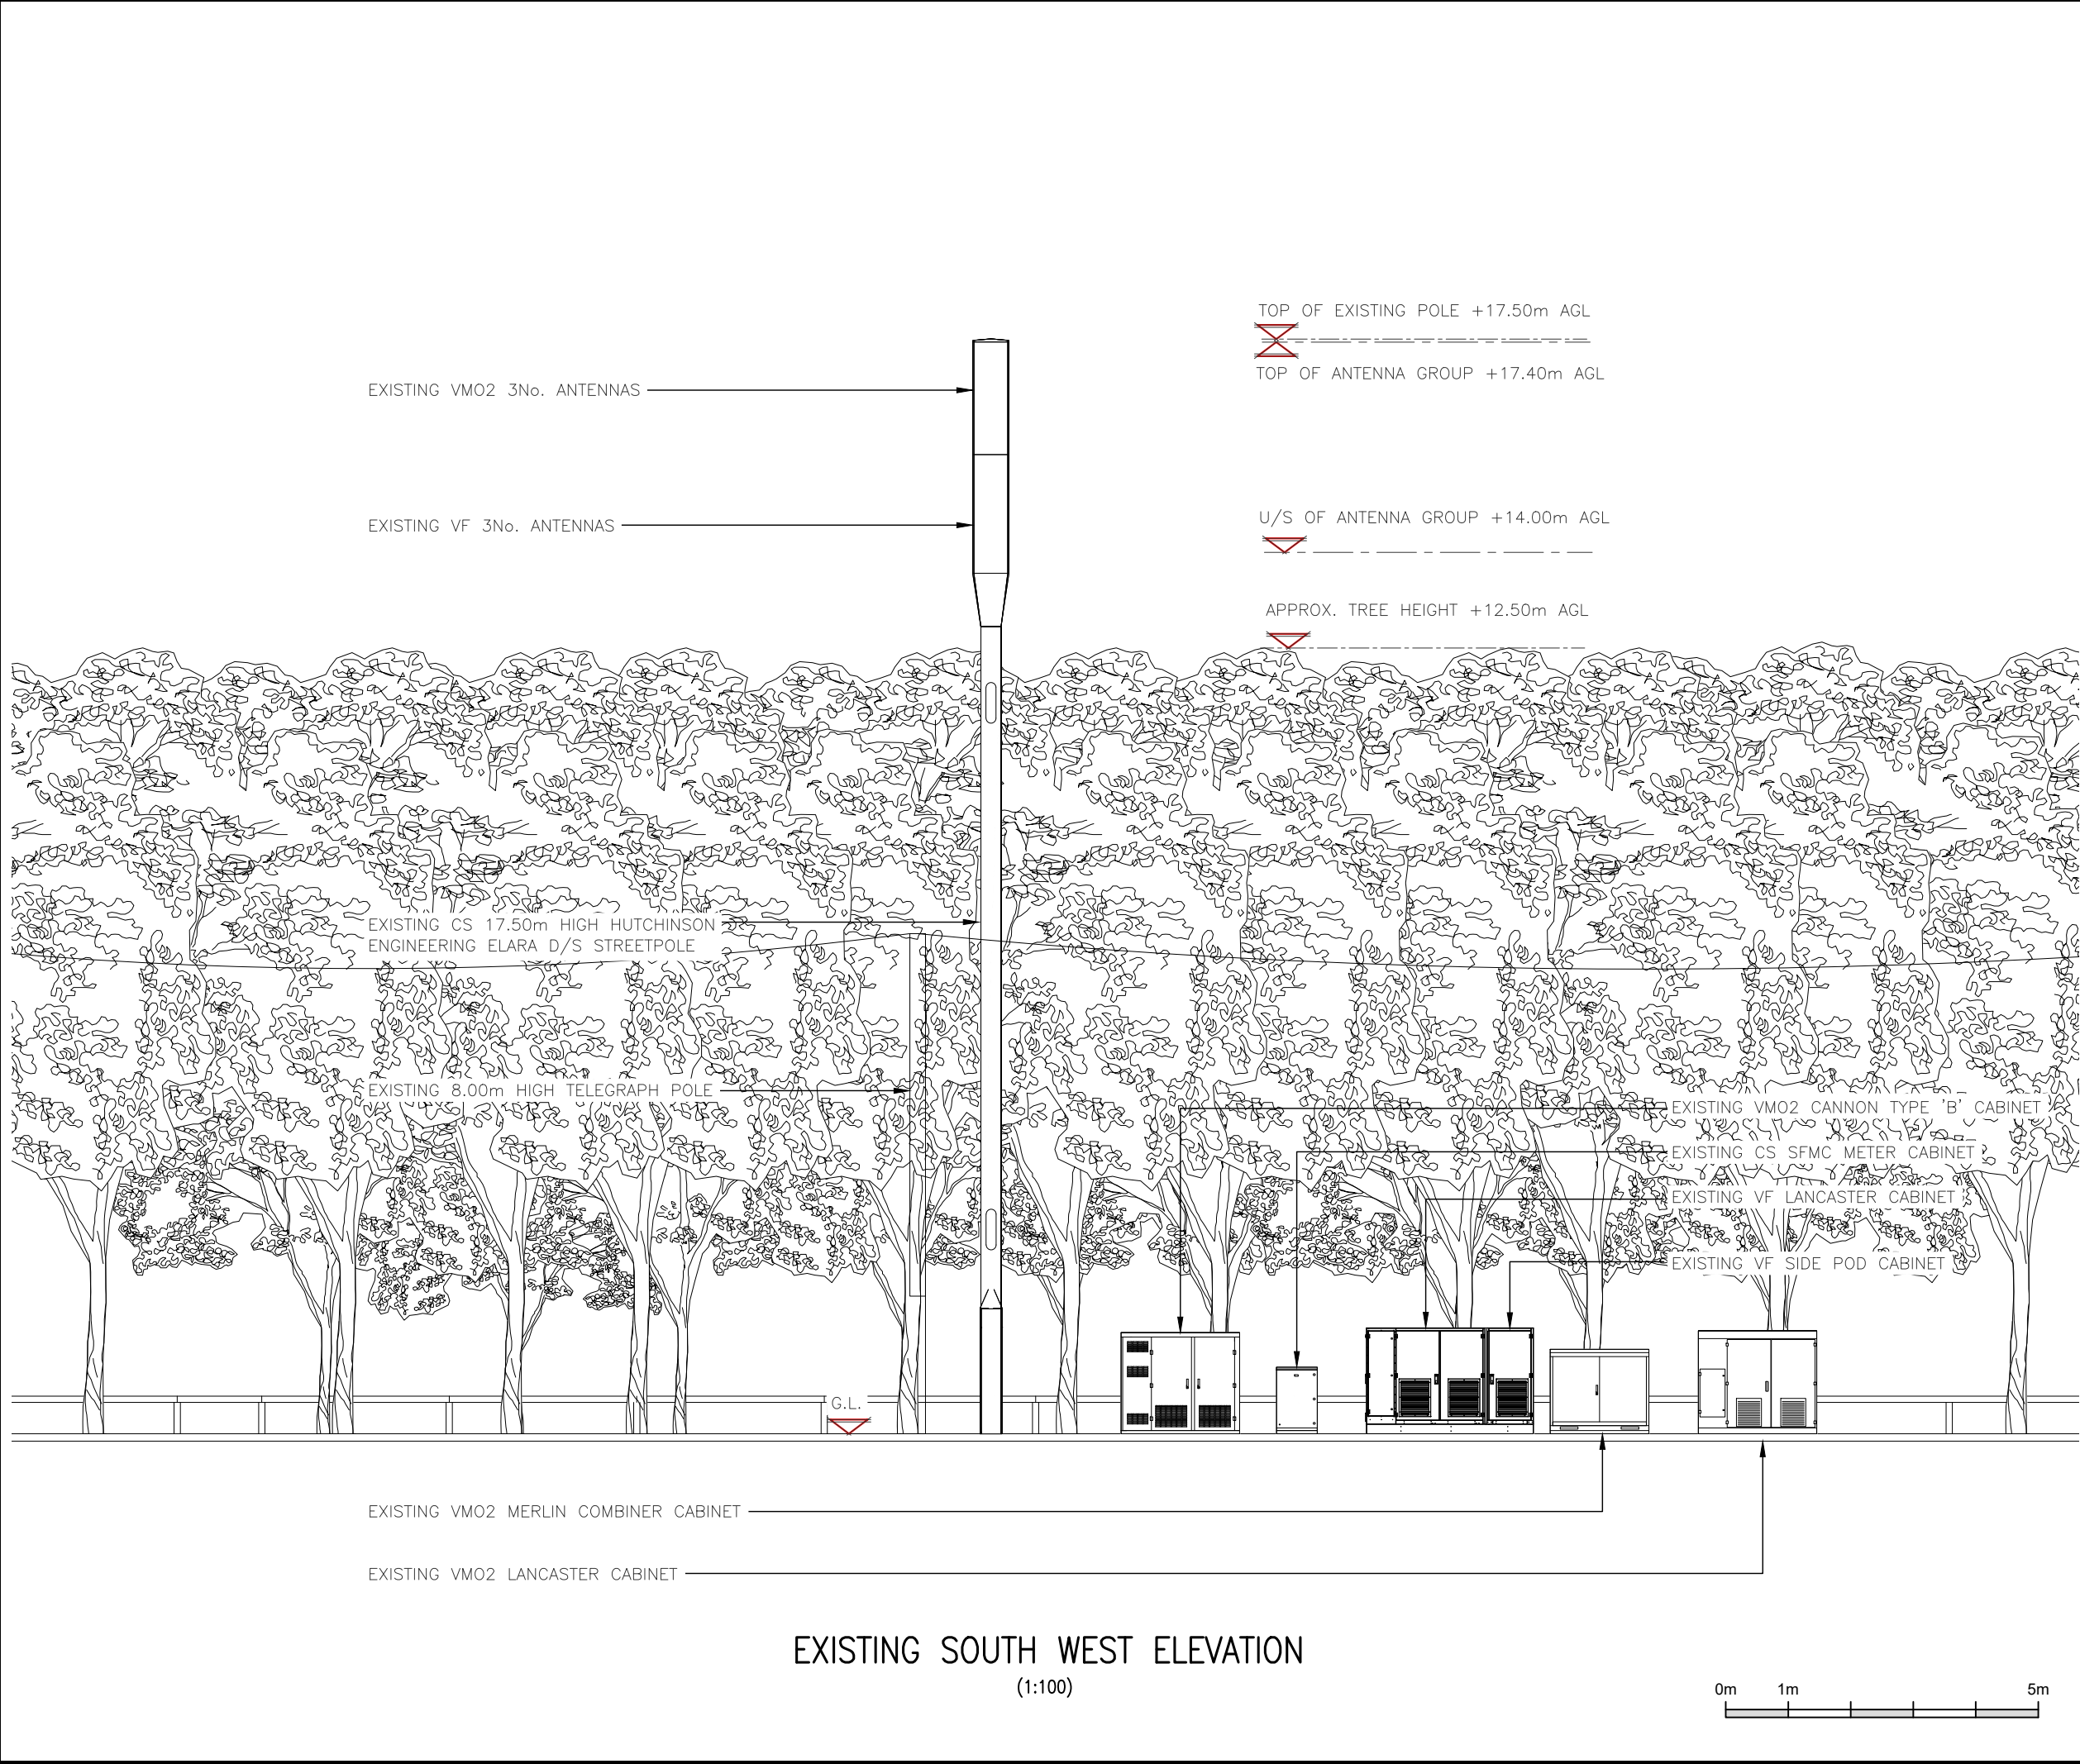

ALL DIMENSIONS ARE IN mm UNLESS NOTED OTHERWISE

N.G.R

E:563537

N: 172373

NOTES:

A

Issued for approval.

IYS

LI

02/12/24

REV

MODIFICATION

BY

CH

DATE

WHP

WHP Telecoms Ltd

Faraday Court

401 Faraday Street

Birchwood Park

Warrington WA3 6GA

Tel: 01925 424100 Fax: 01925 424101

e-mail: info@whptelecoms.com

cornerstone

Cell Name

Opt.

COLDHARBOUR ROAD

—

Cell ID No

CSID

ACT

✓

VF

✓

VMO2

136467

30

80522_10

35410

—

N/A

—

N/A

—

N/A

—

—

—

Site Address / Contact Details

COLDHARBOUR ROAD

NEW HOUSE

GRAVESEND

KENT

DA11 7EL

Drawing Title:

EXISTING ELEVATION

Purpose of issue:

PLANNING

Dwg Rev:

Drawing Number:

300

A

Surveyed By:

WHP

Original Sheet Size:

A3

Pack Issue:

Drawn:

IYS

Date:

02/12/24

Checked:


LI

Date:

02/12/24

2A

SDNT0005 Version 2.1

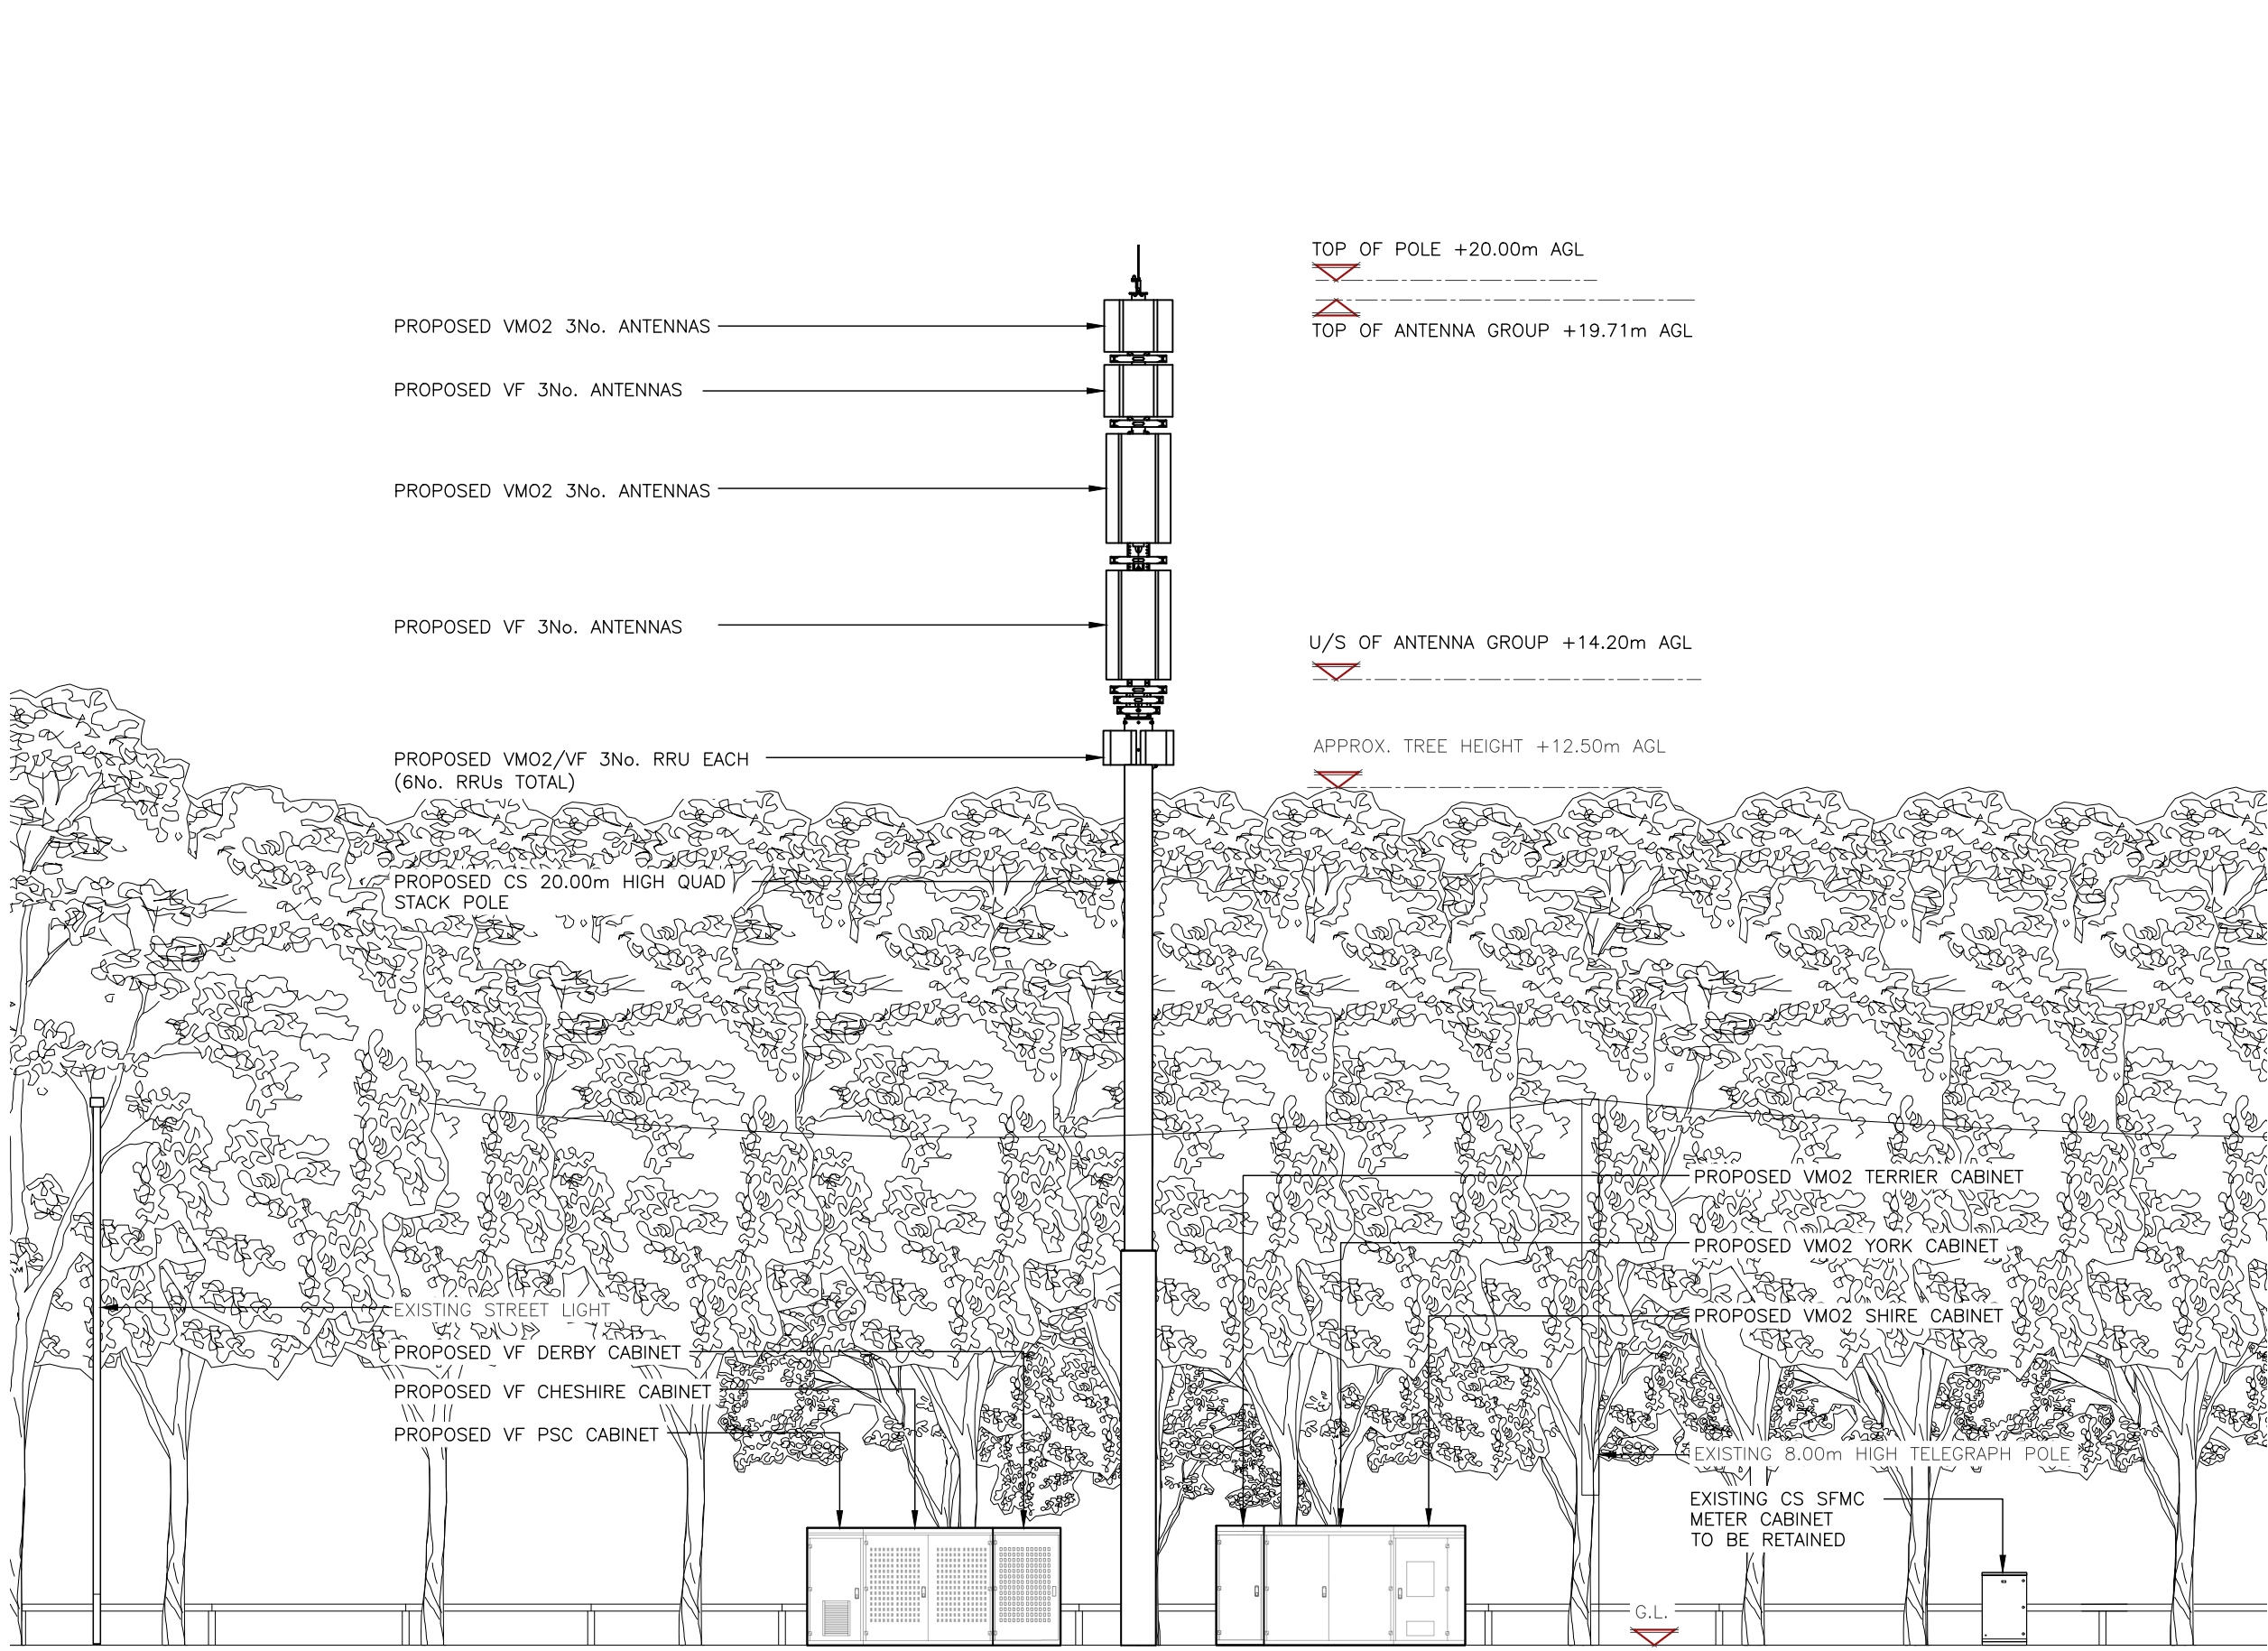

PROPOSED SOUTH WEST ELEVATION
(1:100)



ALL DIMENSIONS ARE IN mm UNLESS NOTED OTHERWISE

N.G.R E:563537 N: 172373

NOTES:
NOTE: NEW NGR E: 563533 N: 172385

A	Issued for approval.	IYS	LI	02/12/24
REV	MODIFICATION	BY	CH	DATE



WHP Telecoms Ltd
Faraday Court
401 Faraday Street
Birchwood Park
Warrington WA3 6GA
Tel: 01925 424100 Fax: 01925 424101
e-mail: info@whptelecoms.com



Cell Name	Opt.
COLDHARBOUR ROAD	—

Cell ID No					
CSID	ACT	✓	VF	✓	VM02
136467	30		80522_10		35410
—	N/A	—	N/A	—	N/A
—		—		—	

Site Address / Contact Details
COLDHARBOUR ROAD NEW HOUSE GRAVESEND KENT DA11 7EL

Drawing Title: PROPOSED ELEVATION			
Purpose of issue: PLANNING			Dwg Rev:
Drawing Number: 301			2A
Surveyed By: WHP	Original Sheet Size: A3		Pack Issue:
Drawn: IYS	Date: 02/12/24	Checked: LI	Date: 02/12/24 2A