


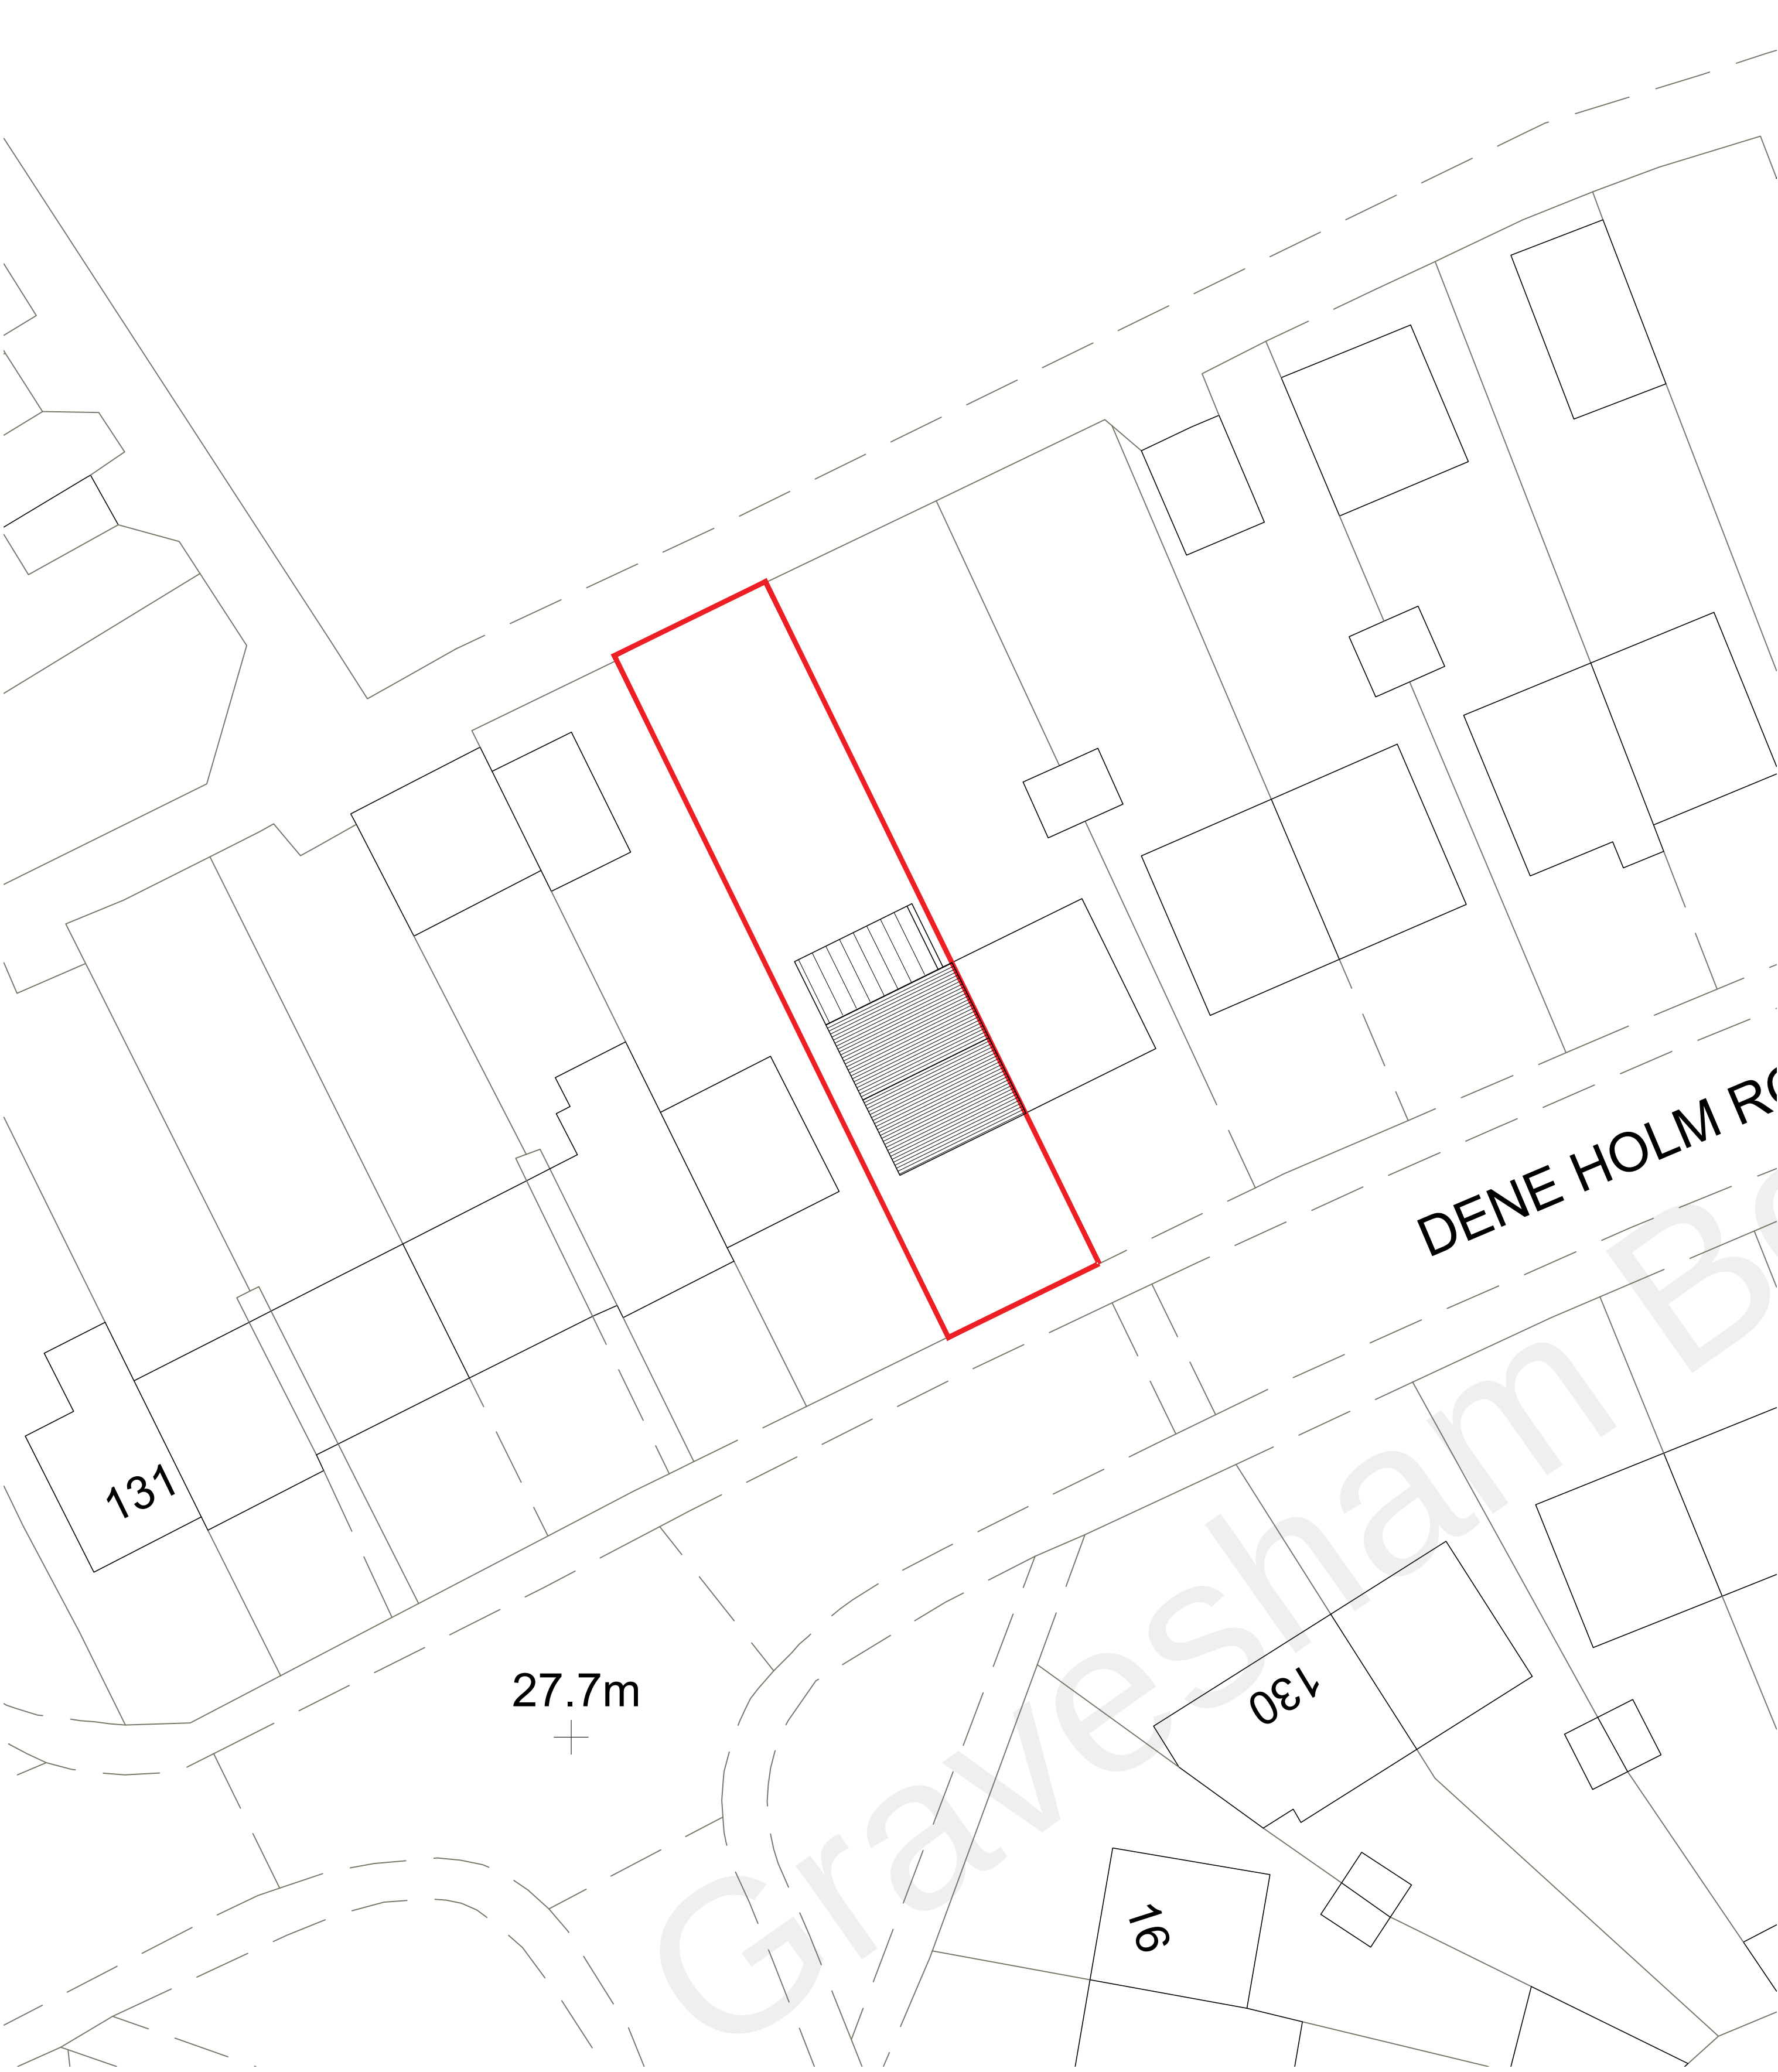


EXISTING SITE PLAN



PROPOSED SITE PLAN

NOTE: NO DIMENSIONS TO BE SCALED FROM THIS DRAWING. (EXCEPT FOR PLANNING PURPOSES)
ALL DIMENSIONS TO BE CHECKED ON SITE. COPYRIGHT RESERVED.
THIS SURVEY HAS BEEN PRODUCED USING A LASER DISTO AND PHOTOGRAMMETRY. CERTAIN
ASSUMPTIONS HAVE BEEN MADE, ESPECIALLY IN THE ROOF AREAS. ALL DIMENSIONS AND LEVELS
SHOULD BE VERIFIED PRIOR TO UNDERTAKING ANY WORKS. WINDOW AND DOOR DETAIL INDICATIVE

REV.	BY:	CHKD:	DATE:	DETAILS:
------	-----	-------	-------	----------

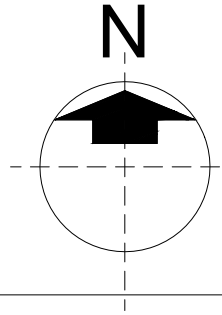


Note:
Under the CDM regulations 2015, the client will need to employ a principal designer and principal contractor to assist in the health and safety process and co-ordinate health and safety matters. Further advice with regards to the client duties and the roles of the principal designer & principal contractor can be found on the internet (such as CONRAC Industry Guidance & HSE website) or alternatively you should take advice from a suitably qualified company. This drawing, together with an asbestos survey or any other surveys and record drawings information that the client has on the building or site such as service locations should be passed on to the contractor. Our brief does not extend to principal designer role, so the principal contractor will be responsible for developing health and safety file during construction and handing it over to the client as an on site health and safety file.
Do Not Scale.
Report all discrepancies, errors and omissions.
Verify all dimensions on site before commencing any work on site or preparing shop drawings.
All materials, components and workmanship shall be in compliance with the relevant British Standards, Codes of Practice, and appropriate manufacturers recommendations that form time to time shall apply. For all specified work, see relevant drawings.
This drawing is copyright of Level Architecture Ltd

levelarchitecture
TEL: 01222 851 218
WEB: WWW.LEVELARCHITECTURE.CO.UK
TWITTER: @LEVELARCH

PROJECT:
143 DENE HOLM ROAD,
NORTHFLEET,
DA11 8LQ

DRAWING TITLE: EXISTING AND PROPOSED SITE PLAN			
SCALE: 1:200	DATE: NOV-2021	DRAWN BY: AGR	CHKD BY: TG
SIZE: A1	PROJECT NO: 2021-744	DRAWING NO: (P) 005	REVISION:

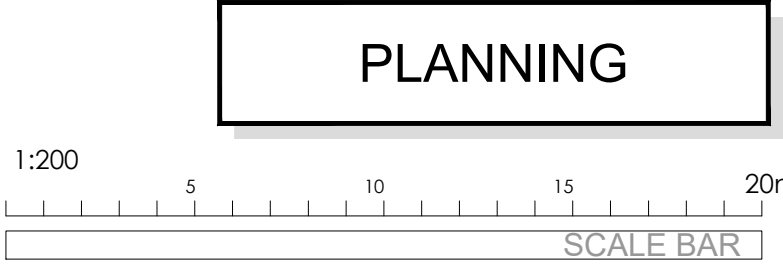

PLANNING