

Door as spec and schedule with low profile mobility threshold, maximum 15mm rise above floor level

Continuous D.P.C Min 150mm above ground level

Profiled concrete threshold 15° maximum slope. Refer to GA substructure plans for locations and lengths

External finishes as external works plan

Slot drain on haunching

Brickwork an absolute minimum of 150mm below finished ground level

Medium density blocks as specified by structural engineer below ground level

Ground Floor Construction :

- 75mm screed on 500 gauge separating membrane.
- 150mm Kingspan Kooltherm K103 insulation with 25mm perimeter insulation
- Premcrete products installed in accordance with Premcrete requirements.
- Beam & block floor by specialist with all joints brush grouted

Max U-Value 0.12W/m²k

Skirting as spec, flexible mastic bead below for air tightness

Premcrete Hydroprufe LG quartz aggregate where conc connection is required
Protection Board 300
HCR Foil Girth Tape
Hydroprufe 2000G/DPM

102.5

150

100

75

150

225

250mm Min

Continuous DPC under Beams

Full Fill Lean mix fill

Ground to be treated with herbicide

Indicative Foundations shown. Refer to Structural Engineer's Design

External Wall, Level Threshold (Beams Bearing)

SCALE 1:5

Scale 1:5

0 0.1 0.2 0.3 0.4 0.5

Report all discrepancies, errors and omissions. Verify all dimensions on site before commencing any work on site or preparing shop drawings.

All materials, components and workmanship are to comply with the relevant British Standards, Codes of Practice, and appropriate manufacturers recommendations that from time to time shall apply.

For all specialist work, see relevant drawings. This drawing and design are copyright of Clague LLP. Registration number OC335948.

62 Burgate - Canterbury - Kent - CT1 2BH

2 Kinsbourne Court - Luton Road - Harpenden - Hertfordshire - AL5 3BL

8 Disney Street - London - SE1 1JF

Do Not Scale. Scaling permitted for planning purposes only.

No.	Date	Rev. by	Description
P01	06.02.2026	LP	Preliminary Issue
C01	27.02.2026	HE	Construction Issue
C02	13.03.2026	LB	Premcrete Waterproofing added.

CLAGUE ARCHITECTS

www.clague.co.uk

01227 762 060

info@clague.co.uk

Client

Hill Residential

Project Title

Proposed Residential Development
Milton Place
Gravesend
Kent

Drawing Description

Apartment Substructure Details
External Wall, Level Threshold
Beams Bearing

Scale	Date	Created	Checked
1:5 @ A3	January 2026	LB	

Drawing Status

CONSTRUCTION

Drawing Number

MPG-CLA-ZZ-FN-D-A-10010

Revision

C02

- External Wall Construction :
- 15mm Plasterboard on dabs.
 - Finished as schedule.
 - 100mm Blockwork
 - 150mm Knauf Cavity Slab 34
 - Facing Brickwork as finishes schedule with suitable wall ties.
- Max U-Value 0.18W/m²k

- Ground Floor Construction :
- 75mm screed on 500 gauge separating membrane.
 - 150mm Kingspan Kooltherm K103 insulation with 25mm perimeter insulation
 - Premcrete products installed in accordance with Premcrete requirements.
 - Beam & block floor by specialist with all joints brush grouted
- Max U-Value 0.12W/m²k

Report all discrepancies, errors and omissions. Verify all dimensions on site before commencing any work on site or preparing shop drawings.


All materials, components and workmanship are to comply with the relevant British Standards, Codes of Practice, and appropriate manufacturers recommendations that from time to time shall apply.

For all specialist work, see relevant drawings. This drawing and design are copyright of Clague LLP. Registration number OC335948.

62 Burgate - Canterbury - Kent - CT1 2BH
2 Kinsbourne Court - Luton Road - Harpenden - Hertfordshire - AL5 3BL
8 Disney Street - London - SE1 1JF

Do Not Scale. Scaling permitted for planning purposes only.

No.	Date	Rev. by	Description
P01	06.02.2026	LP	Preliminary Issue
C01	27.02.2026	HE	Construction Issue
C02	13.03.2026	LB	Premcrete Waterproofing added.

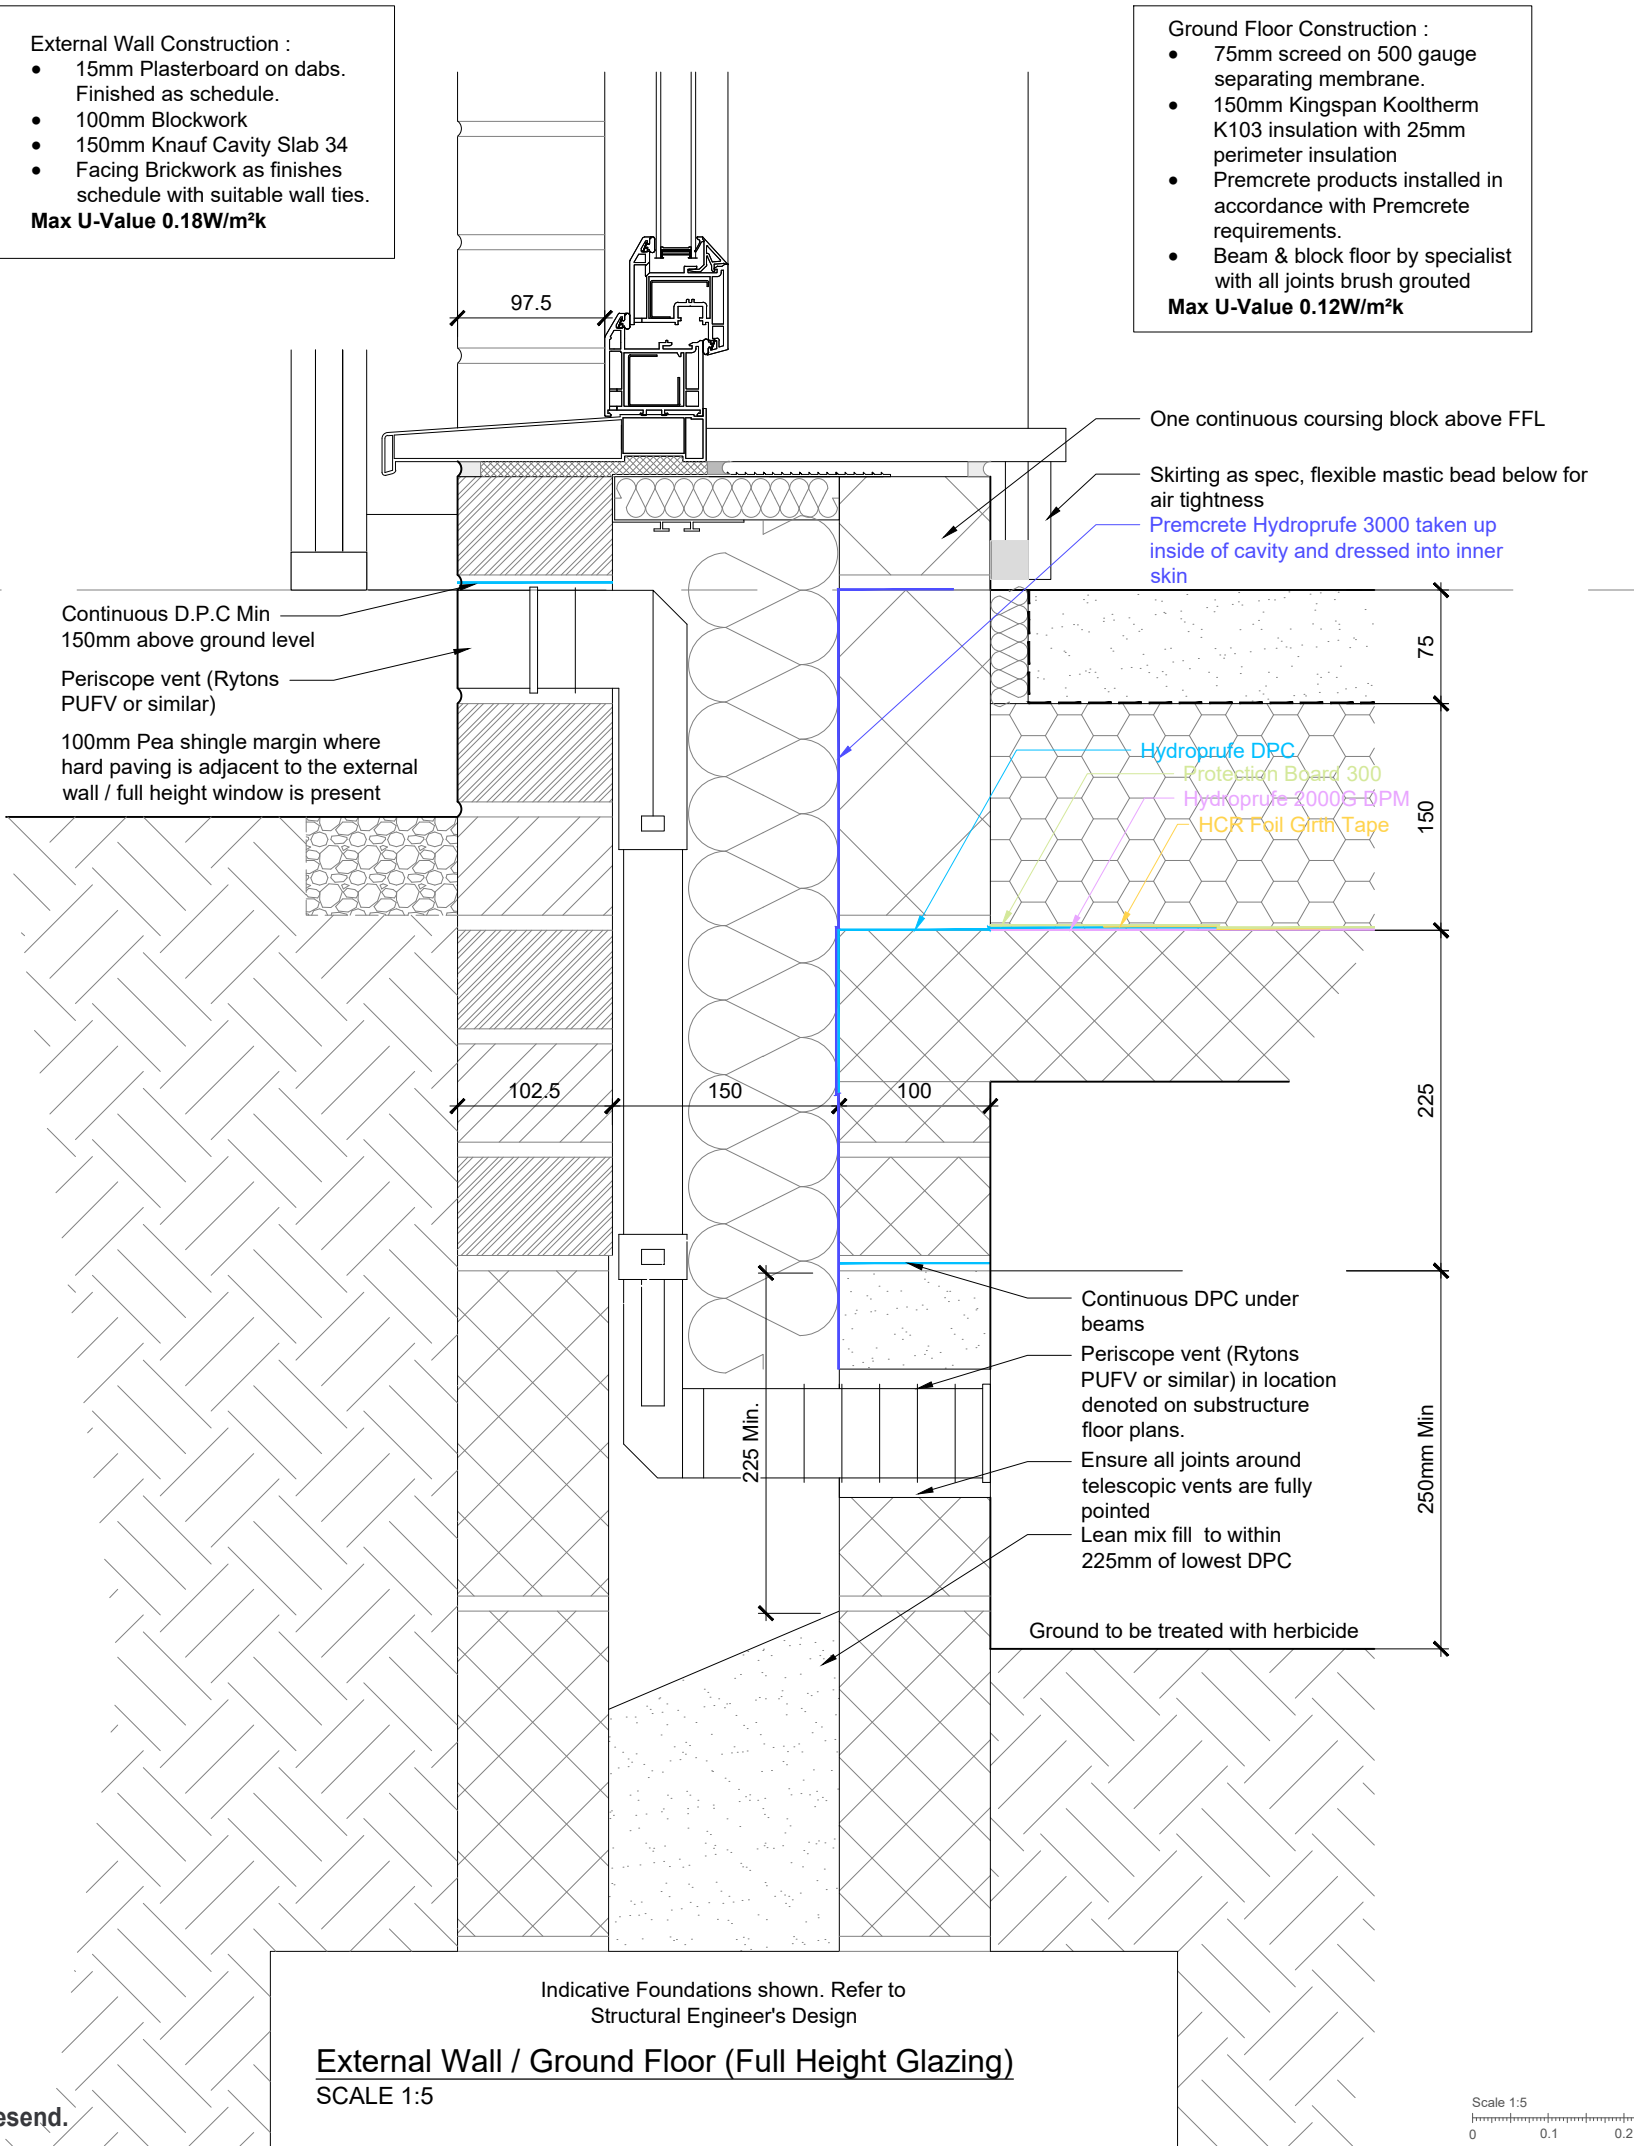

CLAGUE ARCHITECTS

www.clague.co.uk 01227 762 060 info@clague.co.uk

Client

Hill Residential

Project Title

Proposed Residential Development

Milton Place

Gravesend

Kent

Drawing Description

Apartment Substructure Details

External Wall / Ground Floor

Full Height Glazing

Scale	Date	Created	Checked
1:5 @ A3	January 2026	LB	

Drawing Status

CONSTRUCTION

Drawing Number	Revision
MPG-CLA-ZZ-FN-D-A-10011	C02

- External Wall Construction :
- 15mm Plasterboard on dabs.
 - Finished as schedule.
 - 100mm Blockwork
 - 150mm Knauf Cavity Slab 34
 - Facing Brickwork as finishes schedule with suitable wall ties.
- Max U-Value 0.18W/m²k

- Ground Floor Construction :
- 75mm screed on 500 gauge separating membrane.
 - 150mm Kingspan Kooltherm K103 insulation with 25mm perimeter insulation
 - Premcrete products installed in accordance with Premcrete requirements.
 - Beam & block floor by specialist with all joints brush grouted
- Max U-Value 0.12W/m²k

Cavity tray where clear cavity is interrupted with perp end weep holes, Rytweep weep vents to match mortar colour.

Premcrete Hydroprufe continuous D.P.C Min 150mm above ground level

Periscope vent (Ryttons PUFV or similar)
100mm Pea shingle margin where hard paving is adjacent to the external wall / full height window is present

Brickwork an absolute minimum of 150mm below finished ground level

Medium density blocks as specified by structural engineer below ground level

One continuous coursing block above FFL

Skirting as spec, flexible mastic bead below for air tightness
Premcrete Hydroprufe 3000 taken up inside of cavity and dressed into inner skin

Hydroprufe DPC
Protection Board 300
Hydroprufe 2000S-30PM
HCR Foil Girth Tape

Continuous DPC under beams
Periscope vent (Ryttons PUFV or similar) in location denoted on substructure floor plans.
Ensure all joints around telescopic vents are fully pointed
Lean mix fill to within 225mm of lowest DPC

Ground to be treated with herbicide

Indicative Foundations shown. Refer to Structural Engineer's Design
External Wall / Ground Floor (Beams Bearing)
SCALE 1:5



Report all discrepancies, errors and omissions. Verify all dimensions on site before commencing any work on site or preparing shop drawings.

All materials, components and workmanship are to comply with the relevant British Standards, Codes of Practice, and appropriate manufacturers recommendations that from time to time shall apply.

For all specialist work, see relevant drawings. This drawing and design are copyright of Clague LLP. Registration number OC335948.

62 Burgate - Canterbury - Kent - CT1 2BH
2 Kinsbourne Court - Luton Road - Harpenden - Hertfordshire - AL5 3BL
8 Disney Street - London - SE1 1JF

Do Not Scale. Scaling permitted for planning purposes only.

No.	Date	Rev. by	Description
P01	06.02.2026	LP	Preliminary Issue
C01	27.02.2026	HE	Construction Issue
C02	13.03.2026	LB	Premcrete Waterproofing added.

CLAGUE ARCHITECTS
www.clague.co.uk 01227 762 060 info@clague.co.uk

Client
Hill Residential

Project Title
Proposed Residential Development
Milton Place
Gravesend
Kent

Drawing Description
Apartment Substructure Details
External Wall / Ground Floor
Beams Bearing

Scale	Date	Created	Checked
1:5 @ A3	January 2026	LB	

Drawing Status

CONSTRUCTION

Drawing Number
MPG-CLA-ZZ-FN-D-A-10012

Revision
C02

- External Wall Construction :
- 15mm Plasterboard on dabs.
 - Finished as schedule.
 - 100mm Blockwork
 - 150mm Knauf Cavity Slab 34
 - Facing Brickwork as finishes schedule with suitable wall ties.
- Max U-Value 0.18W/m²k

- Ground Floor Construction :
- 75mm screed on 500 gauge separating membrane.
 - 150mm Kingspan Kooltherm K103 insulation with 25mm perimeter insulation
 - Premcrete products installed in accordance with Premcrete requirements.
 - Beam & block floor by specialist with all joints brush grouted
- Max U-Value 0.12W/m²k

Report all discrepancies, errors and omissions. Verify all dimensions on site before commencing any work on site or preparing shop drawings.

All materials, components and workmanship are to comply with the relevant British Standards, Codes of Practice, and appropriate manufacturers recommendations that from time to time shall apply.

For all specialist work, see relevant drawings. This drawing and design are copyright of Clague LLP. Registration number OC335948.


62 Burgate - Canterbury - Kent - CT1 2BH

2 Kinsbourne Court - Luton Road - Harpenden - Hertfordshire - AL5 3BL

8 Disney Street - London - SE1 1JF

Do Not Scale. Scaling permitted for planning purposes only.

No.	Date	Rev. by	Description
P01	06.02.2026	LP	Preliminary Issue
C01	27.02.2026	HE	Construction Issue
C02	13.03.2026	LB	Premcrete Waterproofing added.

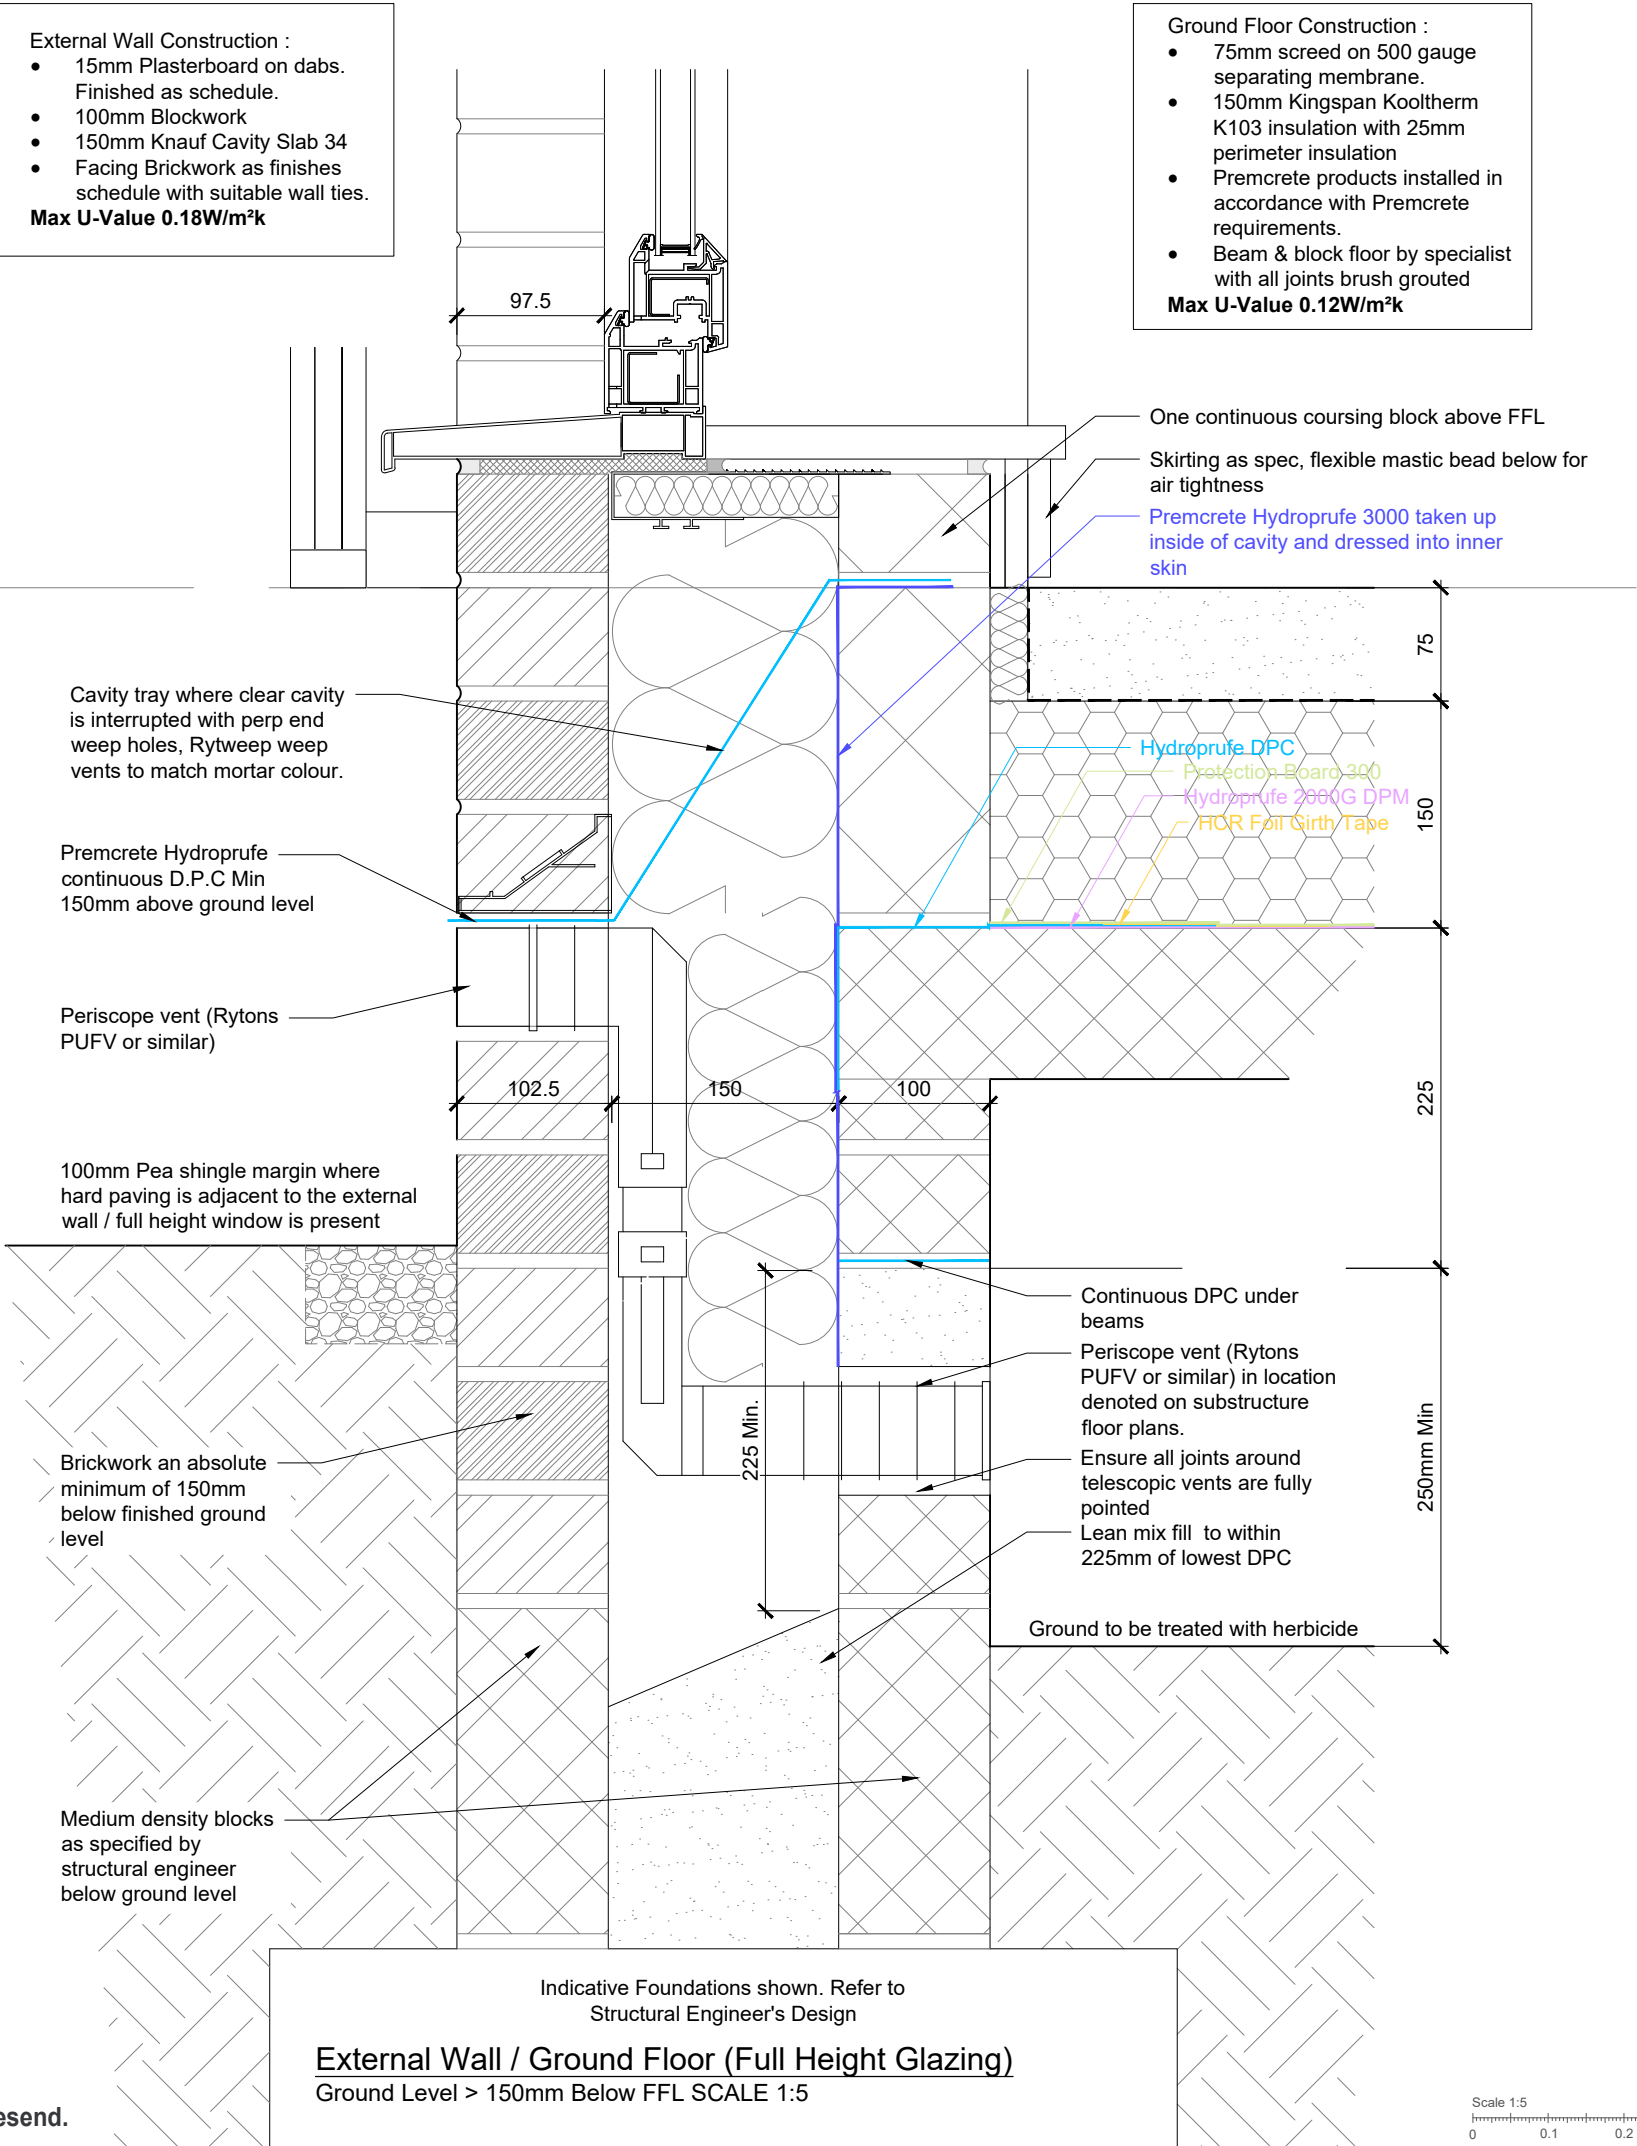

CLAGUE ARCHITECTS

www.clague.co.uk 01227 762 060 info@clague.co.uk

Client

Hill Residential

Project Title

Proposed Residential Development

Milton Place

Gravesend

Kent

Drawing Description

Apartment Substructure Details

External Wall / Ground Floor

Full Height Glazing

Ground Level Greater than 150mm Below FFL

Scale	Date	Created	Checked
1:5 @ A3	January 2026	LB	

Drawing Status

CONSTRUCTION

Drawing Number

MPG-CLA-ZZ-FN-D-A-10013

Revision

C02

- External Wall Construction :
- 15mm Plasterboard on dabs.
 - Finished as schedule.
 - 100mm Blockwork
 - 150mm Knauf Cavity Slab 34
 - Facing Brickwork as finishes schedule with suitable wall ties.
- Max U-Value 0.18W/m²k

- Ground Floor Construction :
- 75mm screed on 500 gauge separating membrane.
 - 150mm Kingspan Kooltherm K103 insulation with 25mm perimeter insulation
 - Premcrete products installed in accordance with Premcrete requirements.
 - Beam & block floor by specialist with all joints brush grouted
- Max U-Value 0.12W/m²k

Report all discrepancies, errors and omissions. Verify all dimensions on site before commencing any work on site or preparing shop drawings.

All materials, components and workmanship are to comply with the relevant British Standards, Codes of Practice, and appropriate manufacturers recommendations that from time to time shall apply.

For all specialist work, see relevant drawings. This drawing and design are copyright of Clague LLP. Registration number OC335948.


62 Burgate - Canterbury - Kent - CT1 2BH

2 Kinsbourne Court - Luton Road - Harpenden - Hertfordshire - AL5 3BL

8 Disney Street - London - SE1 1JF

Do Not Scale. Scaling permitted for planning purposes only.

No.	Date	Rev. by	Description
P01	06.02.2026	LP	Preliminary Issue
C01	27.02.2026	HE	Construction Issue
C02	13.03.2026	LB	Premcrete Waterproofing added.

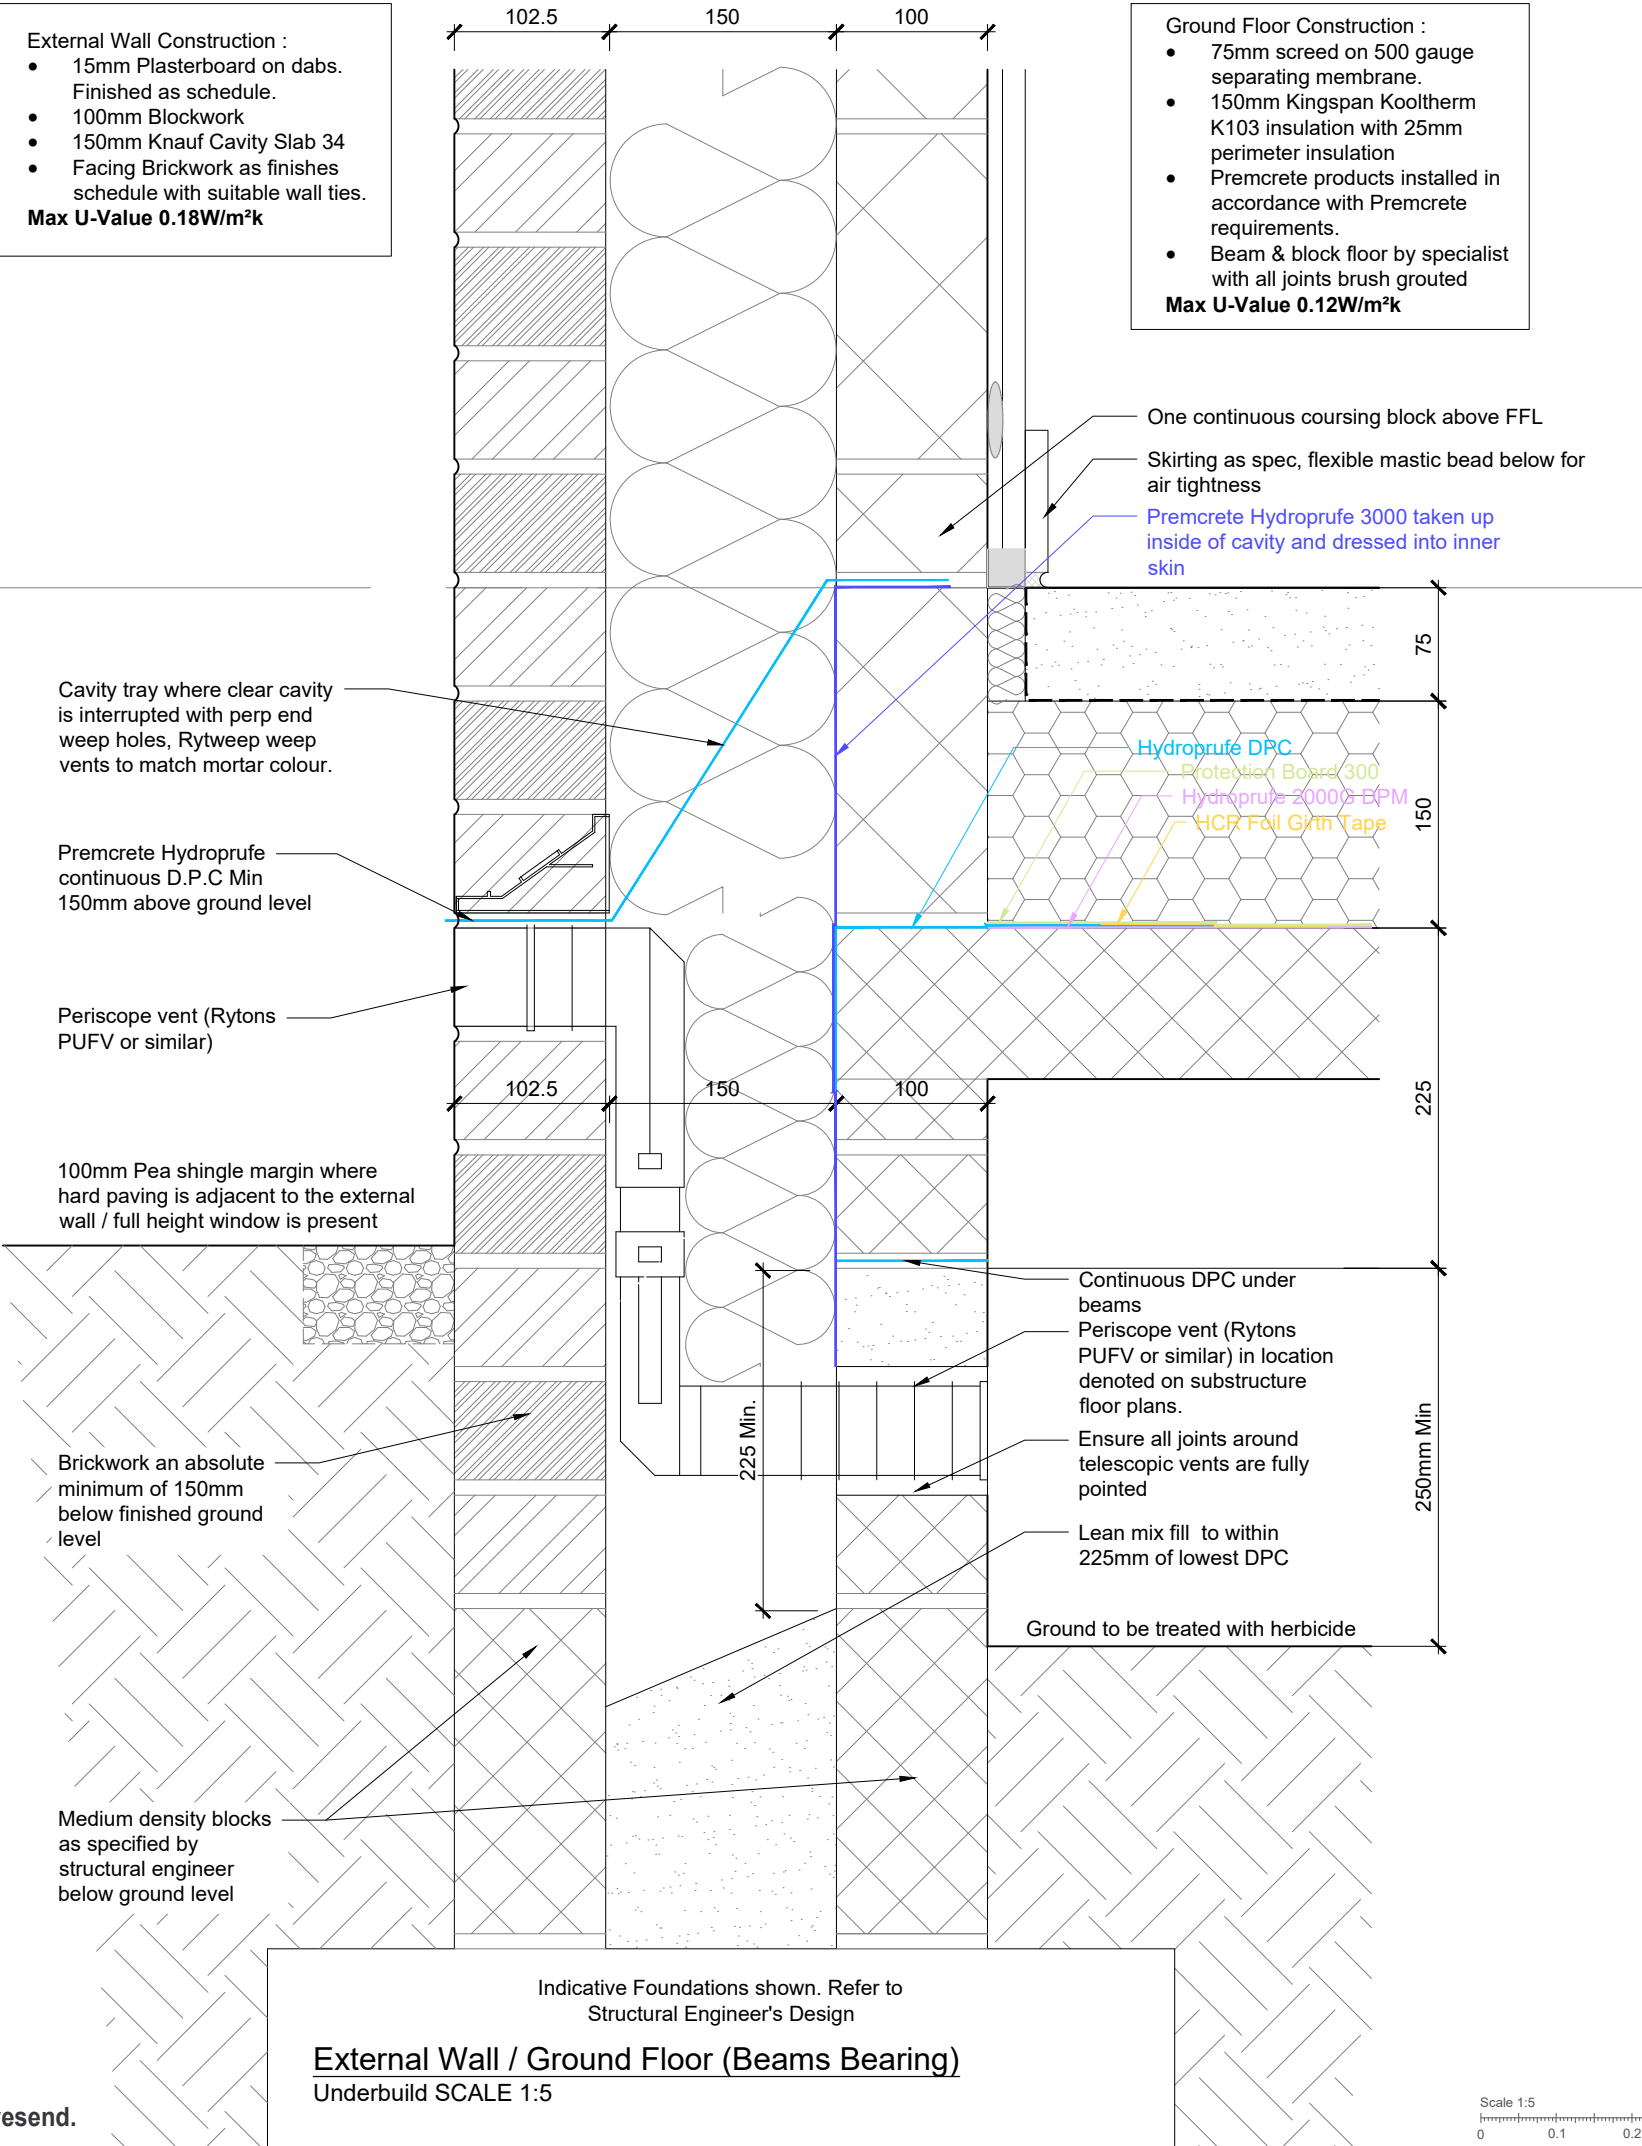

CLAGUE ARCHITECTS

www.clague.co.uk 01227 762 060 info@clague.co.uk

Client

Hill Residential

Project Title

Proposed Residential Development

Milton Place

Gravesend

Kent

Drawing Description

Apartment Substructure Details

External Wall / Ground Floor

Beams Bearing

Underbuild

Scale	Date	Created	Checked
1:5 @ A3	January 2026	LB	

Drawing Status


CONSTRUCTION

Drawing Number

MPG-CLA-ZZ-FN-D-A-10014

Revision

C02

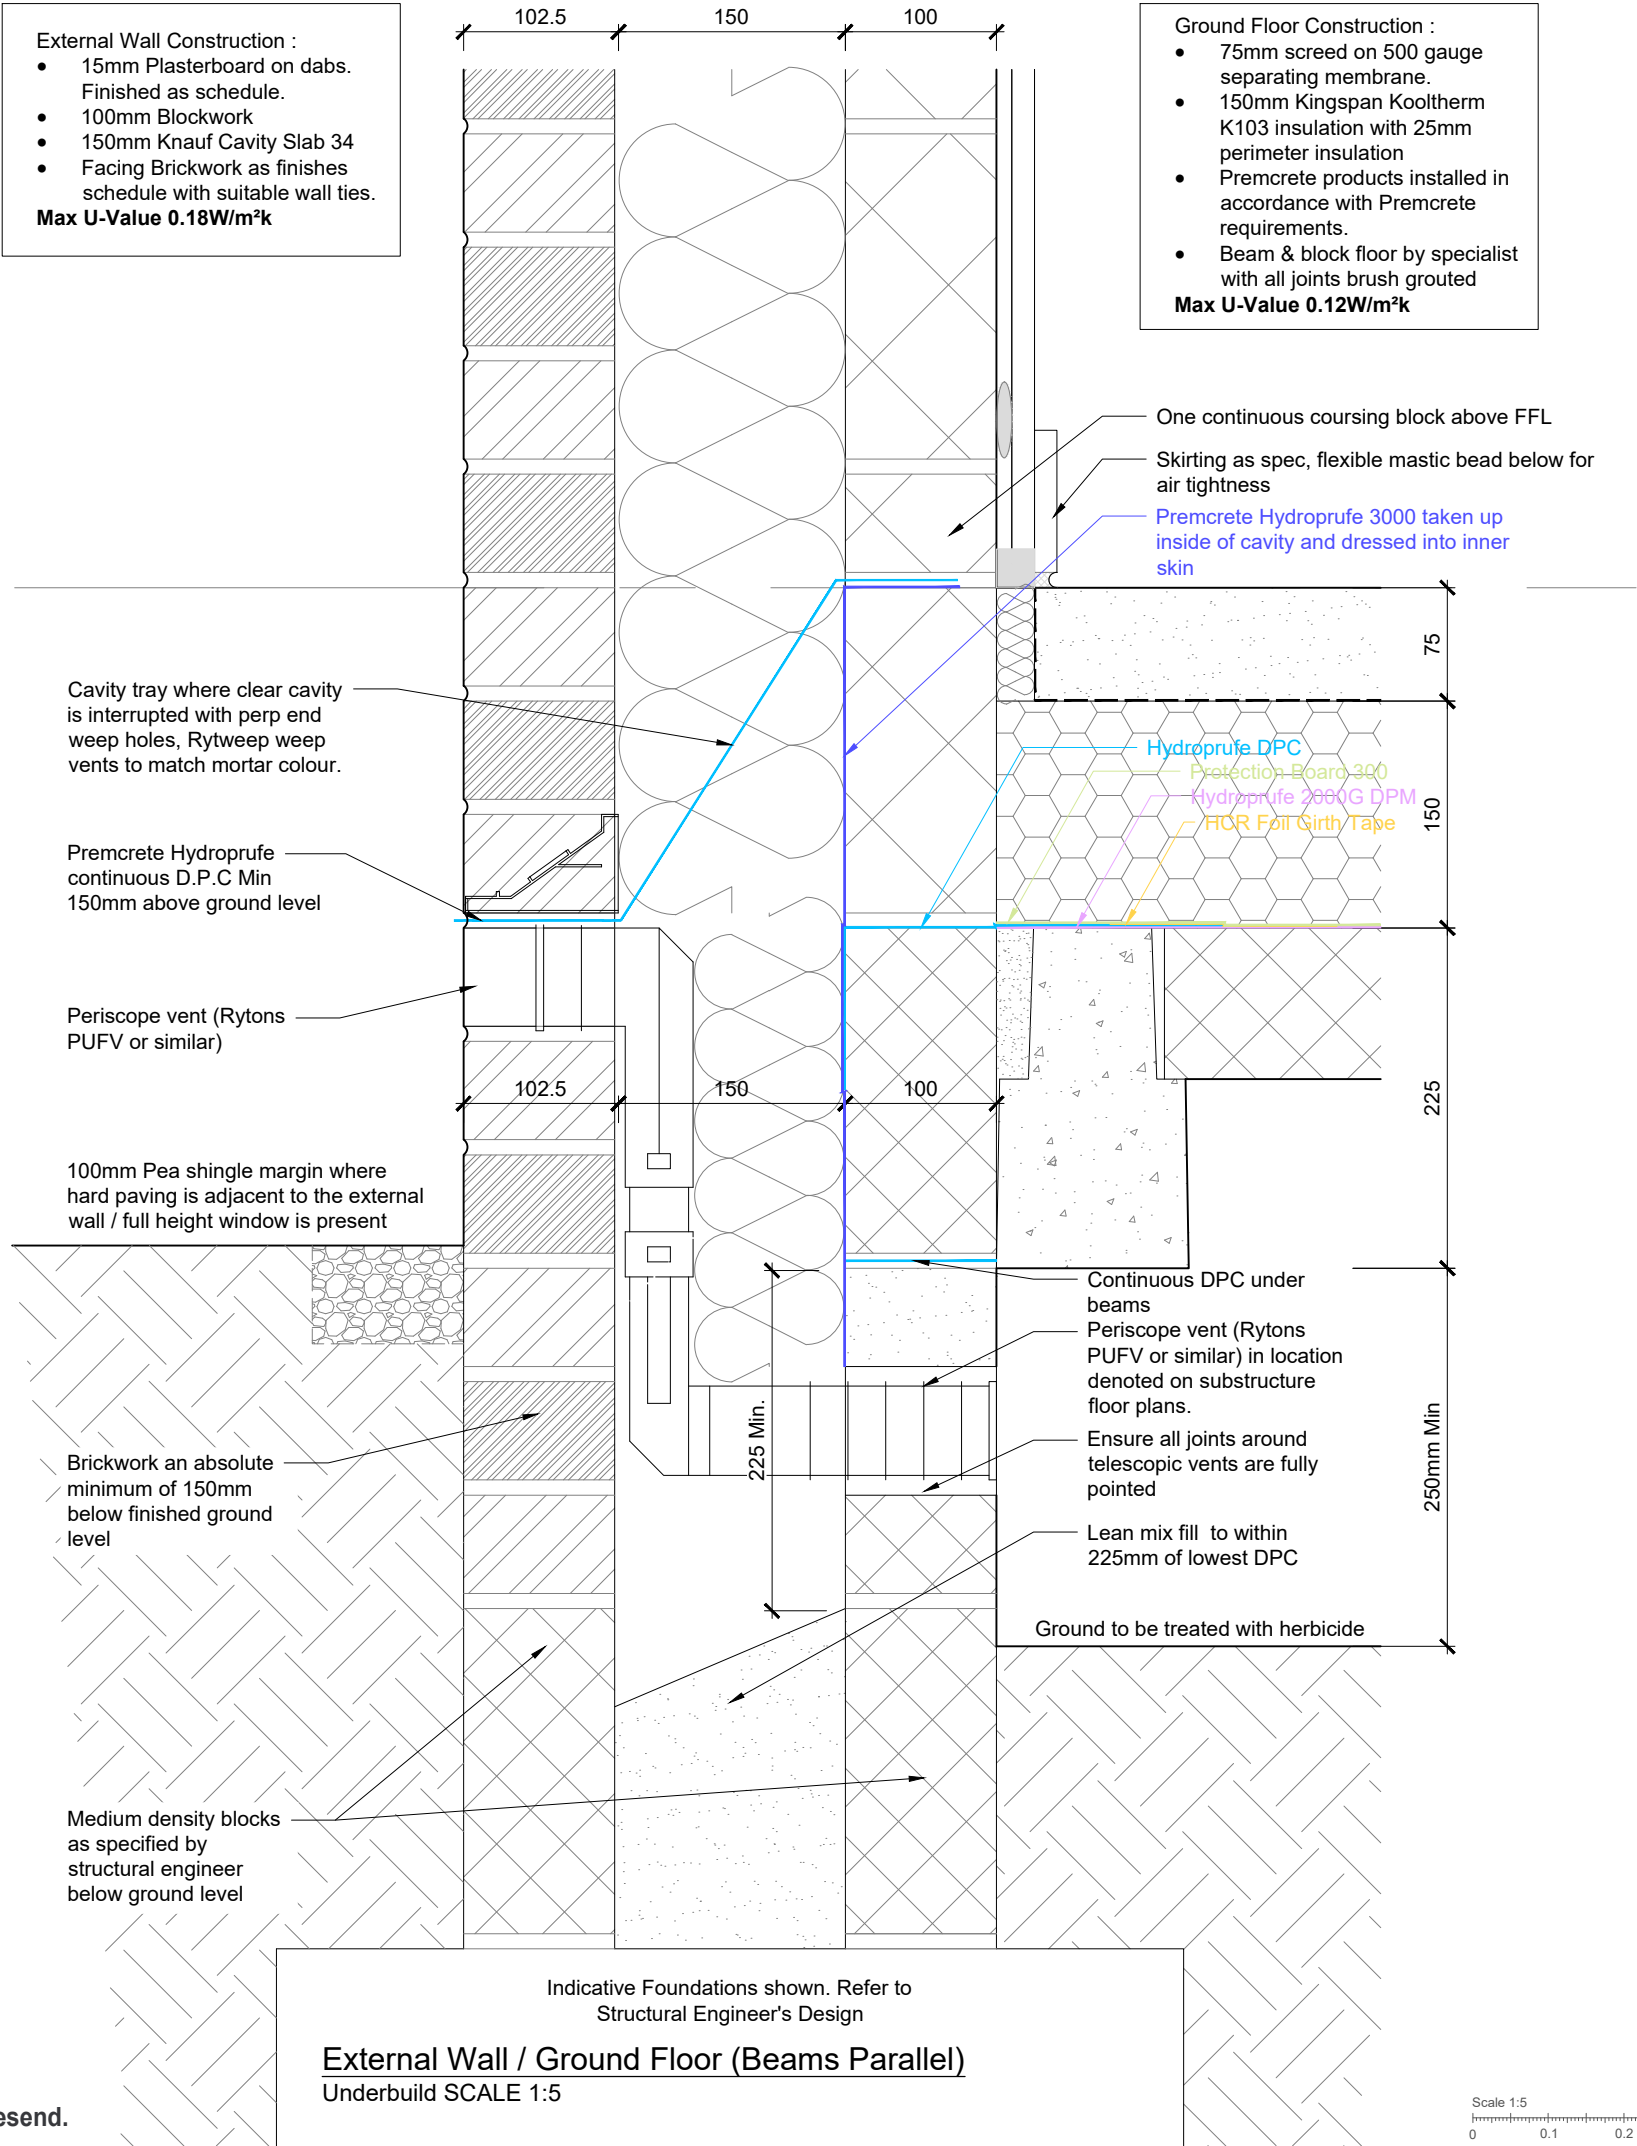

External Wall Construction :

- 15mm Plasterboard on dabs. Finished as schedule.
- 100mm Blockwork
- 150mm Knauf Cavity Slab 34
- Facing Brickwork as finishes schedule with suitable wall ties.

Max U-Value 0.18W/m²k

Ground Floor Construction :

- 75mm screed on 500 gauge separating membrane.
- 150mm Kingspan Kooltherm K103 insulation with 25mm perimeter insulation
- Premcrete products installed in accordance with Premcrete requirements.
- Beam & block floor by specialist with all joints brush grouted

Max U-Value 0.12W/m²k

Report all discrepancies, errors and omissions. Verify all dimensions on site before commencing any work on site or preparing shop drawings.

All materials, components and workmanship are to comply with the relevant British Standards, Codes of Practice, and appropriate manufacturers recommendations that from time to time shall apply.

For all specialist work, see relevant drawings. This drawing and design are copyright of Clague LLP. Registration number OC335948.

62 Burgate - Canterbury - Kent - CT1 2BH

2 Kinsbourne Court - Luton Road - Harpenden - Hertfordshire - AL5 3BL

8 Disney Street - London - SE1 1JF

Do Not Scale. Scaling permitted for planning purposes only.

No.	Date	Rev. by	Description
P01	06.02.2026	LP	Preliminary Issue
C01	27.02.2026	HE	Construction Issue
C02	13.03.2026	LB	Premcrete Waterproofing added.

CLAGUE ARCHITECTS

www.clague.co.uk 01227 762 060 info@clague.co.uk

Client

Hill Residential

Project Title

Proposed Residential Development
Milton Place
Gravesend
Kent

Drawing Description

Apartment Substructure Details
External Wall / Ground Floor
Beams Parallel
Underbuild

Scale	Date	Created	Checked
1:5 @ A3	January 2026	LB	

Drawing Status

CONSTRUCTION

Drawing Number

MPG-CLA-ZZ-FN-D-A-10015

Revision

C02

- External Wall Construction :
- 15mm Plasterboard on dabs. Finished as schedule.
 - 100mm Blockwork
 - 150mm Knauf Cavity Slab 34
 - Facing Brickwork as finishes schedule with suitable wall ties.
- Max U-Value 0.18W/m²k

- Ground Floor Construction :
- 75mm screed on 500 gauge separating membrane.
 - 150mm Kingspan Kooltherm K103 insulation with 25mm perimeter insulation
 - Premcrete products installed in accordance with Premcrete requirements.
 - Beam & block floor by specialist with all joints brush grouted
- Max U-Value 0.12W/m²k

Cavity tray where clear cavity is interrupted with perp end weep holes, Rytweep weep vents to match mortar colour.

Premcrete Hydroprufe continuous D.P.C Min 150mm above ground level

Periscope vent (Ryttons PUFV or similar)
100mm Pea shingle margin where hard paving is adjacent to the external wall / full height window is present

Brickwork an absolute minimum of 150mm below finished ground level

Medium density blocks as specified by structural engineer below ground level

One continuous coursing block above FFL
Skirting as spec, flexible mastic bead below for air tightness
Premcrete Hydroprufe 3000 taken up inside of cavity and dressed into inner skin

Hydroprufe DPC
Protection Board 300
Hydroprufe 3000S BPM
HCR Foil Girth Tape

Continuous DPC under beams

Concrete lintel over vent

Periscope vent (Ryttons PUFV or similar) in location denoted on substructure floor plans.

Ensure all joints around telescopic vents are fully pointed

Lean mix fill to within 225mm of lowest DPC

Ground to be treated with herbicide

Indicative Foundations shown. Refer to Structural Engineer's Design

External Wall / Ground Floor (Beams Bearing)
Feature Brickwork SCALE 1:5



Report all discrepancies, errors and omissions. Verify all dimensions on site before commencing any work on site or preparing shop drawings.

All materials, components and workmanship are to comply with the relevant British Standards, Codes of Practice, and appropriate manufacturers recommendations that from time to time shall apply.

For all specialist work, see relevant drawings. This drawing and design are copyright of Clague LLP. Registration number OC335948.

62 Burgate - Canterbury - Kent - CT1 2BH
2 Kinsbourne Court - Luton Road - Harpenden - Hertfordshire - AL5 3BL
8 Disney Street - London - SE1 1JF

Do Not Scale. Scaling permitted for planning purposes only.

No.	Date	Rev. by	Description
P01	06.02.2026	LP	Preliminary Issue
C01	27.02.2026	HE	Construction Issue
C02	13.03.2026	LB	Premcrete Waterproofing added.

CLAGUE ARCHITECTS

www.clague.co.uk 01227 762 060 info@clague.co.uk

Client
Hill Residential

Project Title
Proposed Residential Development
Milton Place
Gravesend
Kent

Drawing Description
Apartment Substructure Details
External Wall / Ground Floor
Beams Bearing
Feature Brickwork


Scale	Date	Created	Checked
1:5 @ A3	January 2026	LB	

Drawing Status

CONSTRUCTION

Drawing Number
MPG-CLA-ZZ-FN-D-A-10016

Revision
C02

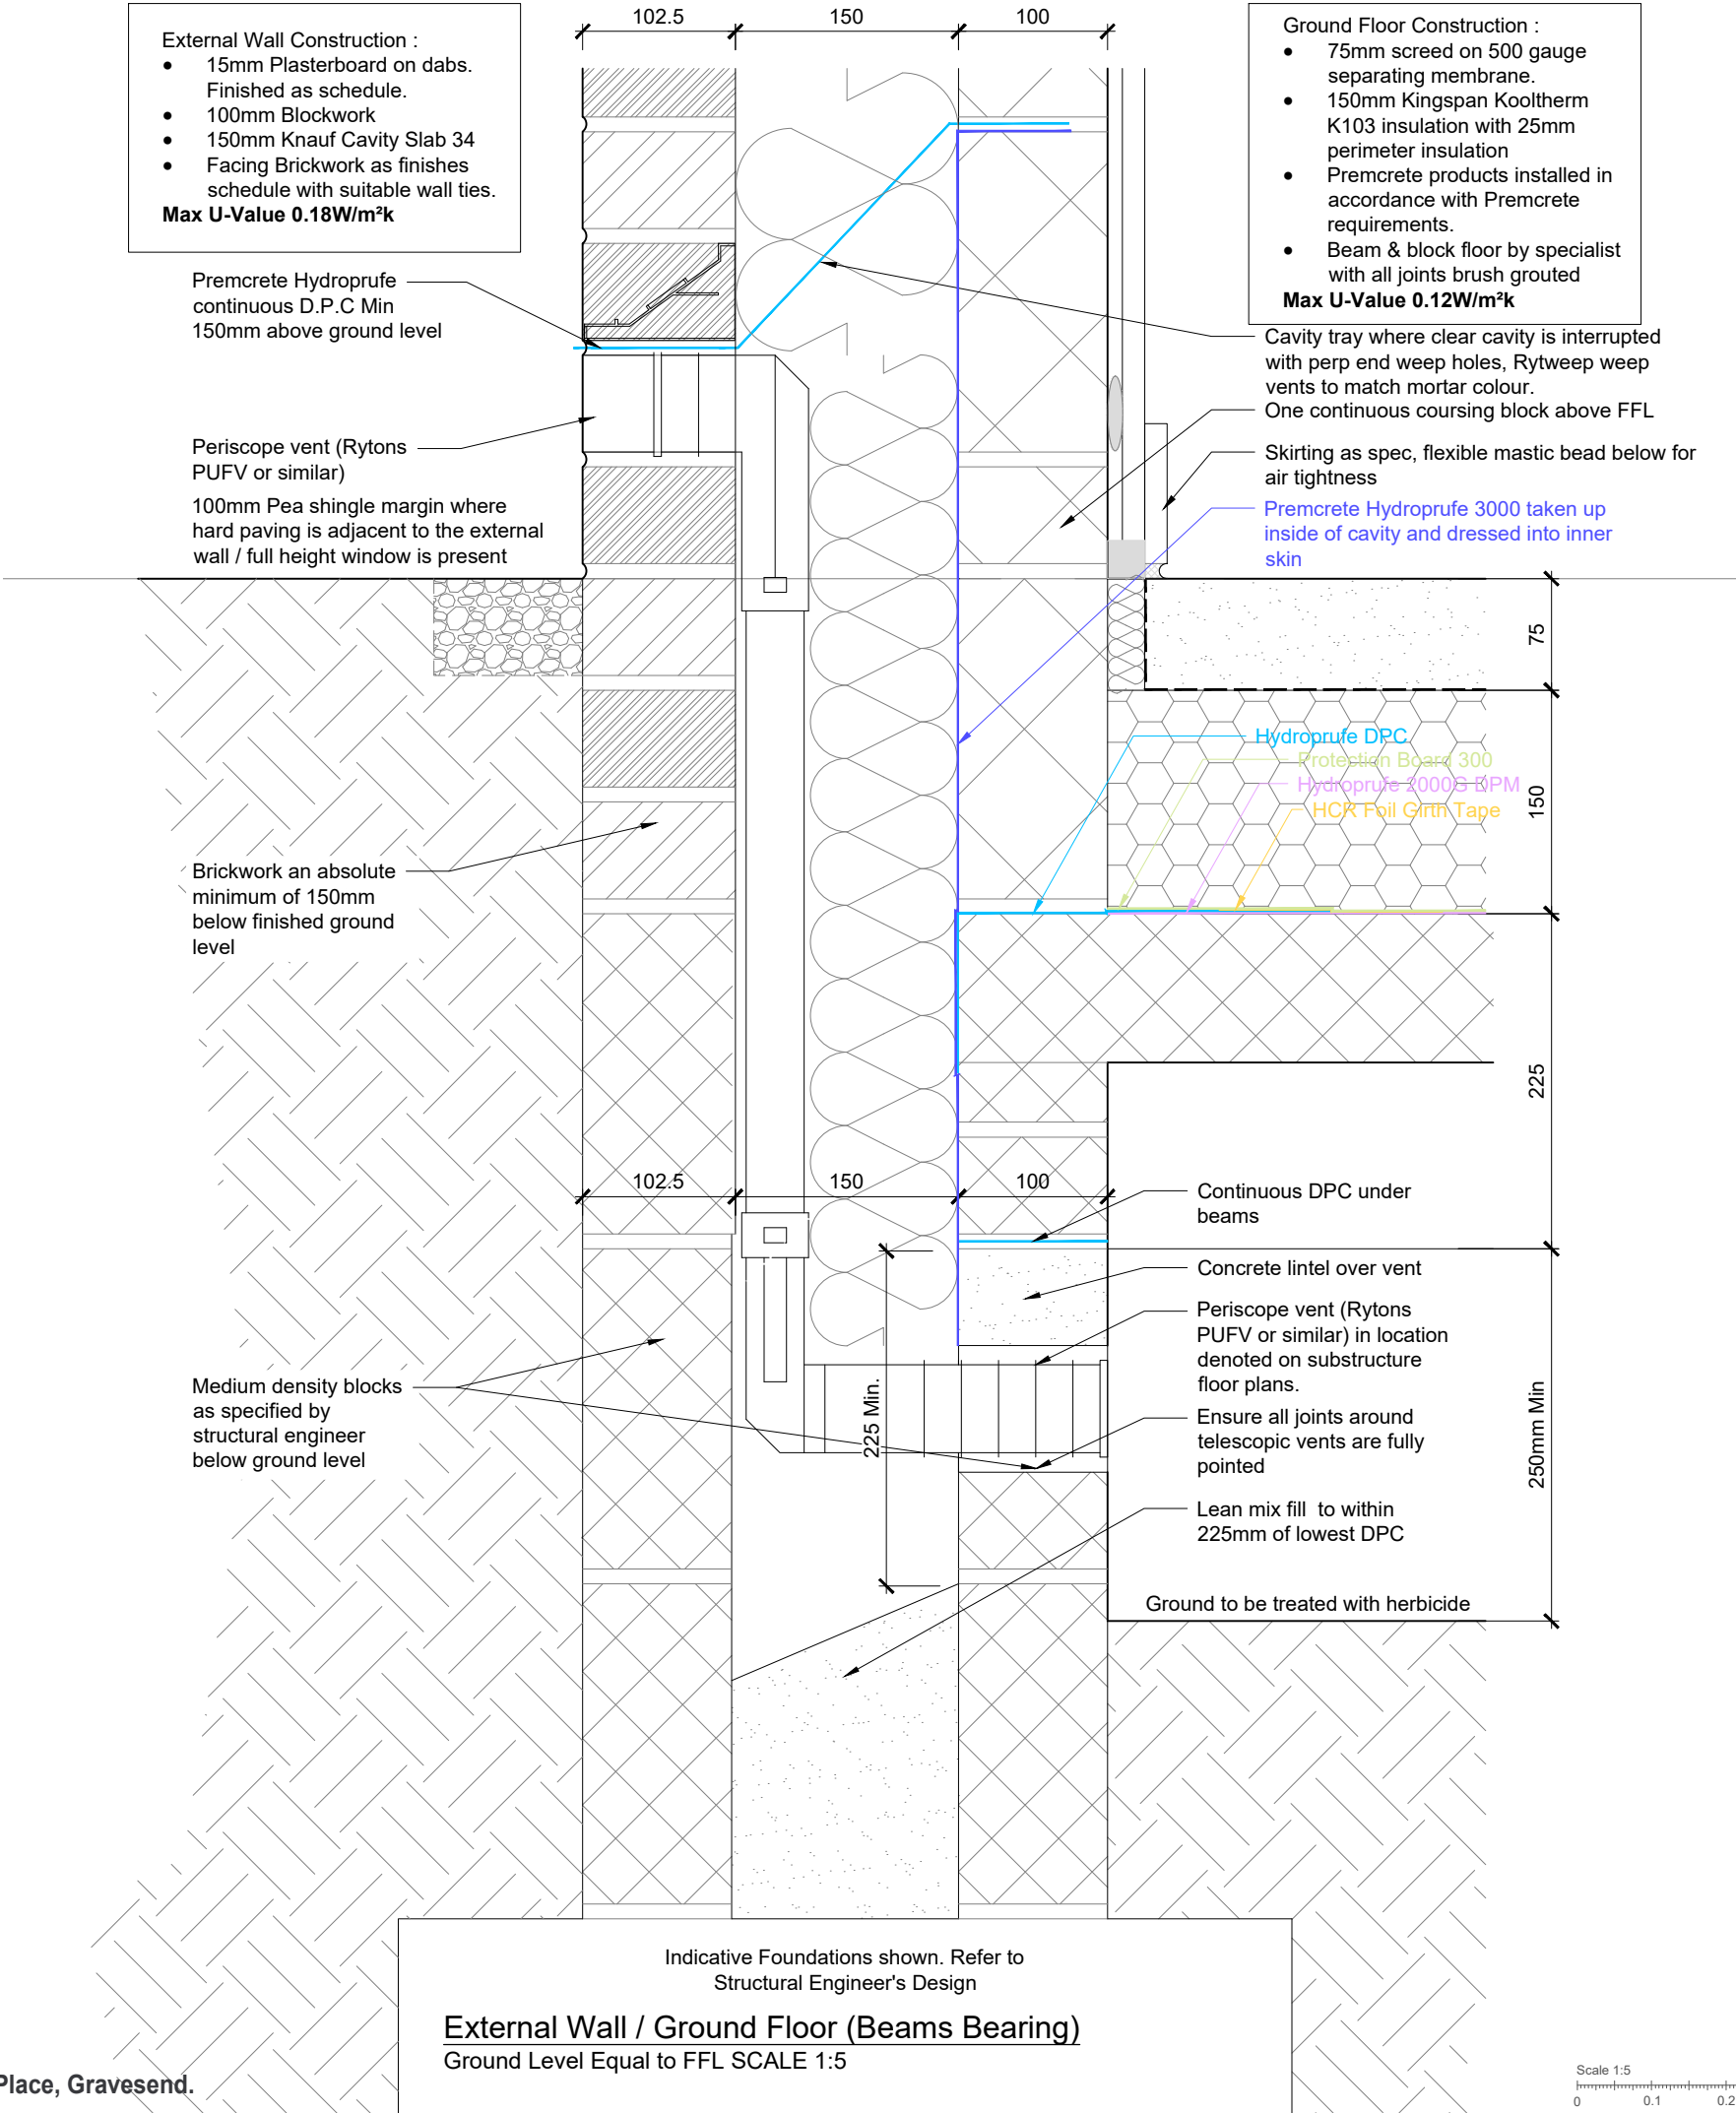

Report all discrepancies, errors and omissions. Verify all dimensions on site before commencing any work on site or preparing shop drawings.

All materials, components and workmanship are to comply with the relevant British Standards, Codes of Practice, and appropriate manufacturers recommendations that from time to time shall apply.

For all specialist work, see relevant drawings. This drawing and design are copyright of Clague LLP. Registration number OC335948.

62 Burgate - Canterbury - Kent - CT1 2BH
2 Kinsbourne Court - Luton Road - Harpenden - Hertfordshire - AL5 3BL
8 Disney Street - London - SE1 1JF

Do Not Scale. Scaling permitted for planning purposes only.

No.	Date	Rev. by	Description
P01	06.02.2026	LP	Preliminary Issue
C01	27.02.2026	HE	Construction Issue
C02	13.03.2026	LB	Premcrete Waterproofing added.

CLAGUE ARCHITECTS

www.clague.co.uk 01227 762 060 info@clague.co.uk

Client
Hill Residential

Project Title
Proposed Residential Development
Milton Place
Gravesend
Kent

Drawing Description
Apartment Substructure Details
External Wall / Ground Floor
Beams Bearing
Ground Level Equal to FFL


Scale	Date	Created	Checked
1:5 @ A3	January 2026	LB	

Drawing Status

CONSTRUCTION

Drawing Number
MPG-CLA-ZZ-FN-D-A-10017

Revision
C02

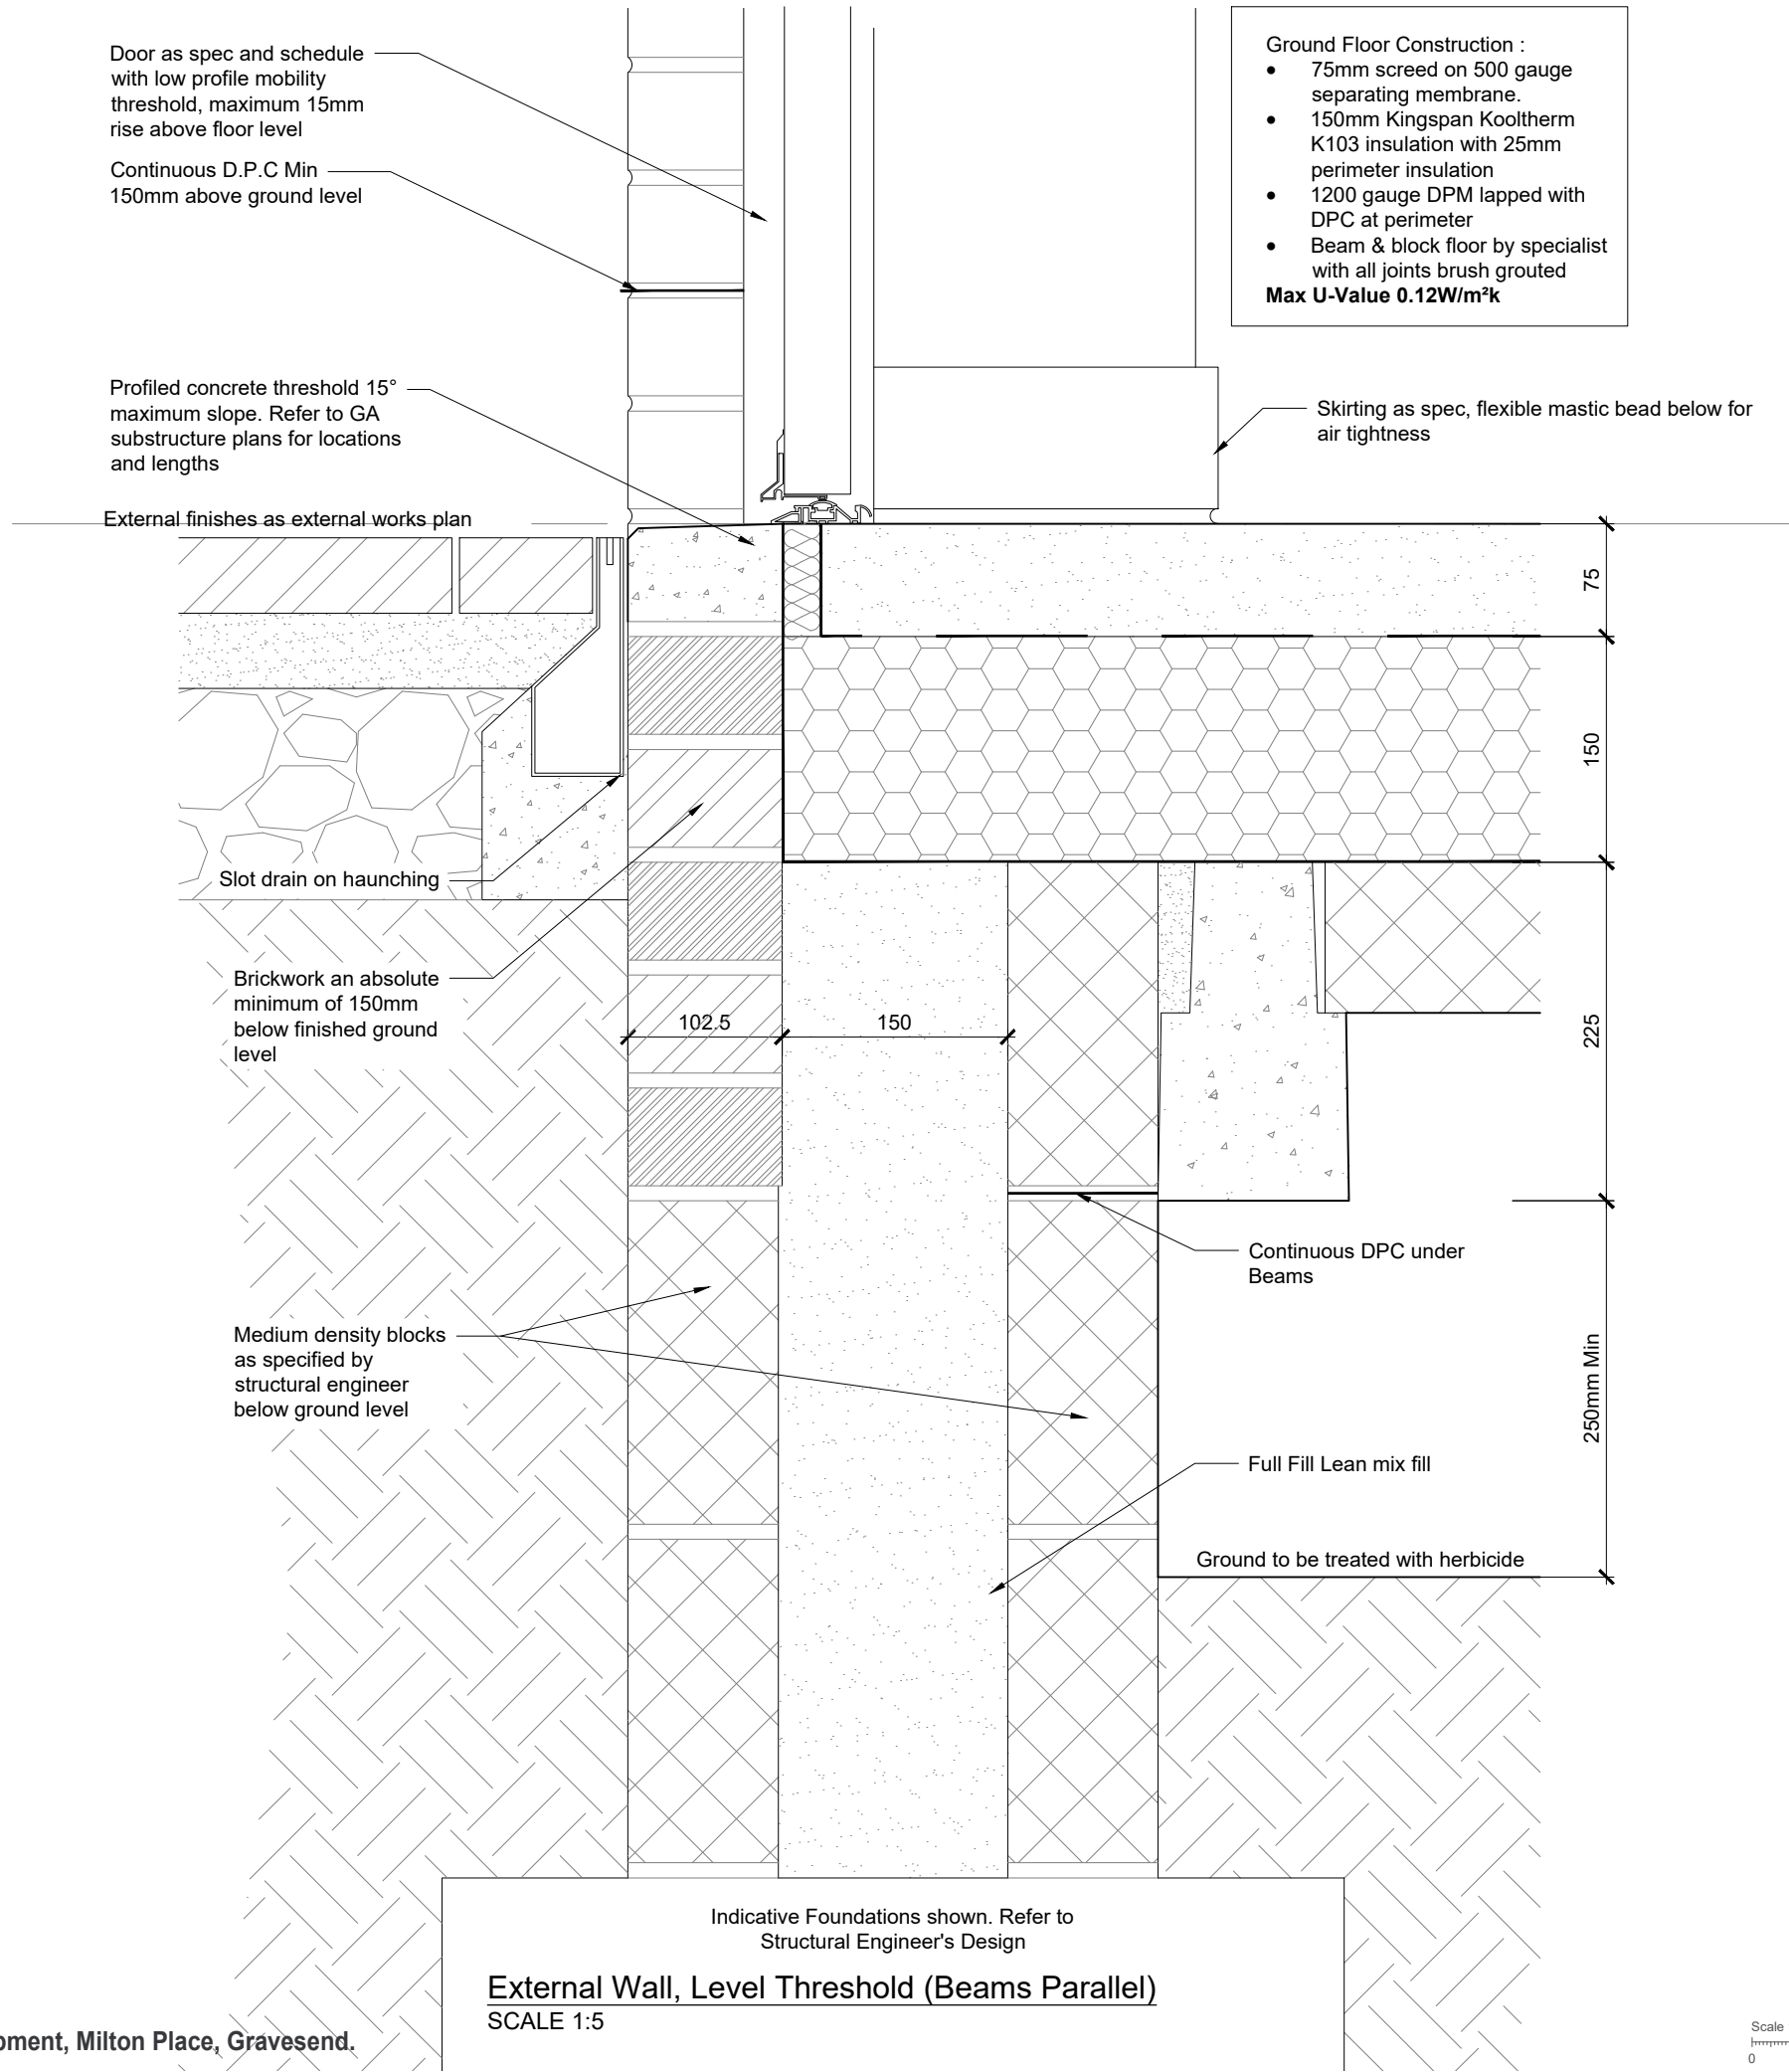

No.	Date	Rev. by	Description
C01	27.02.2026	HE	Construction Issue
.			

Client

Hill Residential

Project Title

Proposed Residential Development

Milton Place

Gravesend

Kent

Drawing Description

Apartment Substructure Details


Extenal Wall, Level Threshold

Beams Bearing

Scale	Date	Created	Checked
1:5 @ A3	February 2026	LB	

Drawing Status

CONSTRUCTION

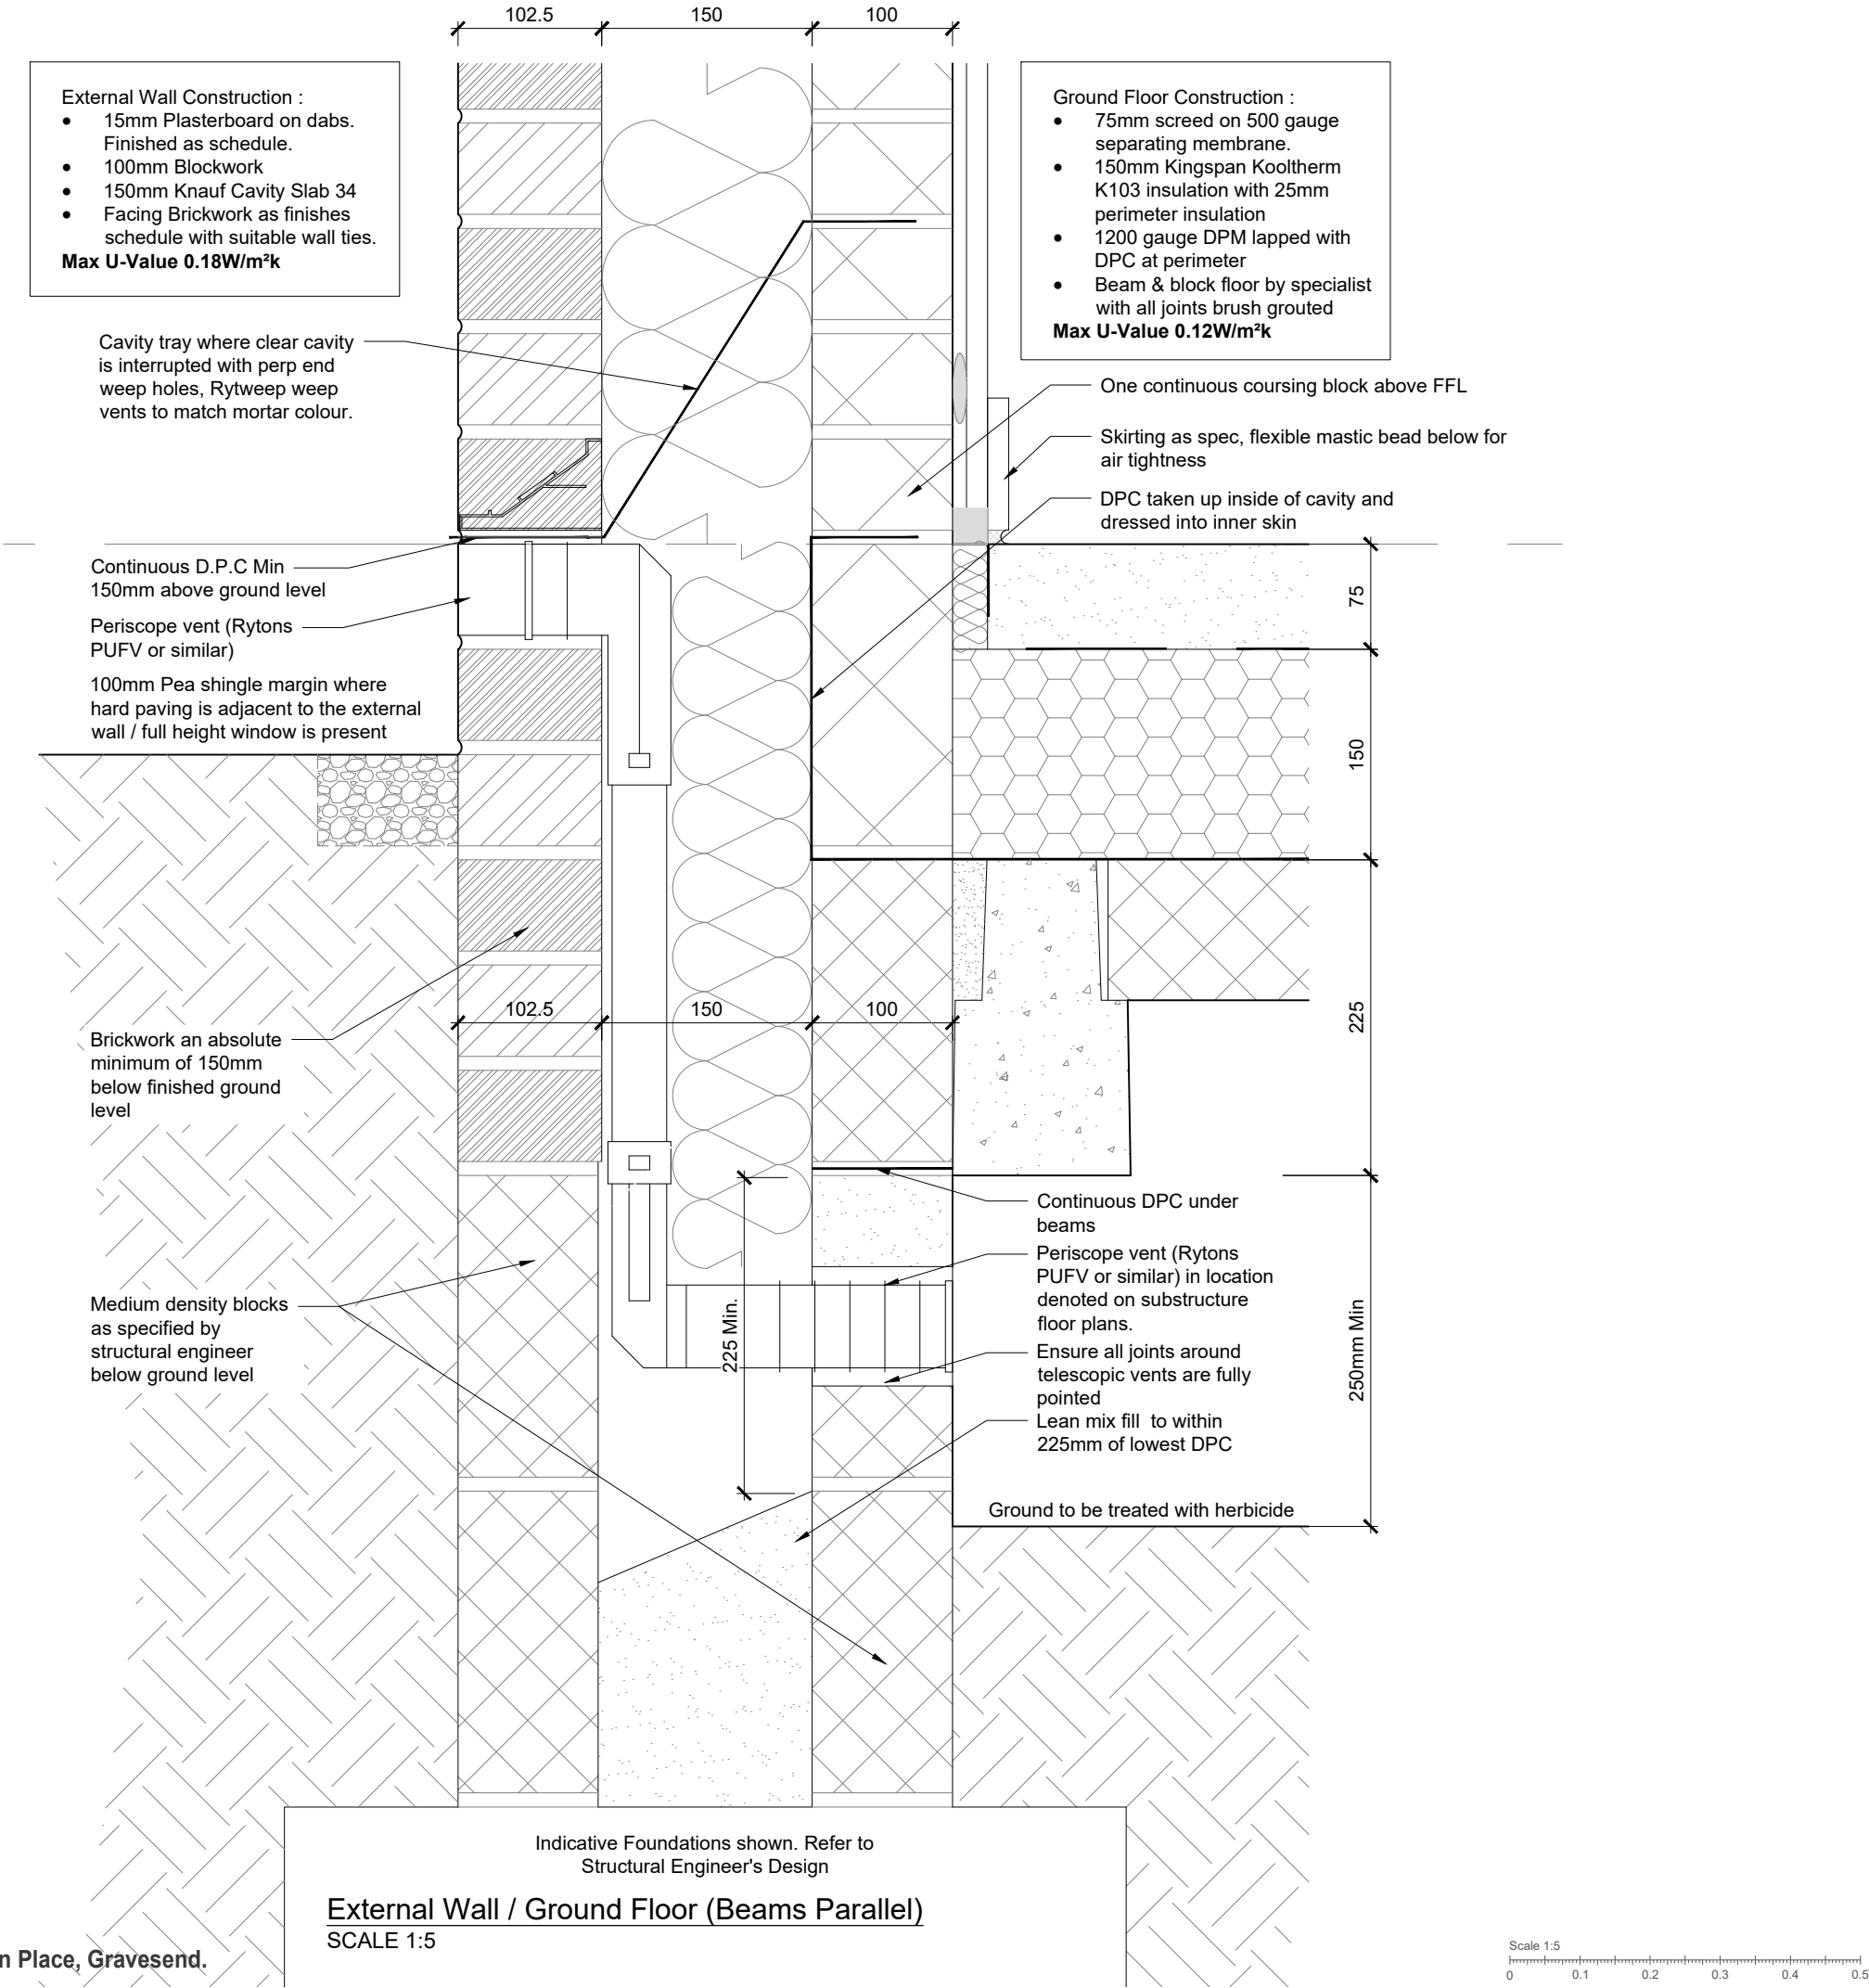

Report all discrepancies, errors and omissions. Verify all dimensions on site before commencing any work on site or preparing shop drawings.

All materials, components and workmanship are to comply with the relevant British Standards, Codes of Practice, and appropriate manufacturers recommendations that from time to time shall apply.

For all specialist work, see relevant drawings. This drawing and design are copyright of Clague LLP. Registration number OC335948.

62 Burgate - Canterbury - Kent - CT1 2BH
2 Kinsbourne Court - Luton Road - Harpenden - Hertfordshire - AL5 3BL
8 Disney Street - London - SE1 1JF

Do Not Scale. Scaling permitted for planning purposes only.

No.	Date	Rev. by	Description
C01	27.02.2026	HE	Construction Issue
.			

CLAGUE ARCHITECTS

www.clague.co.uk 01227 762 060 info@clague.co.uk

Client

Hill Residential

Project Title

Proposed Residential Development
Milton Place
Gravesend
Kent

Drawing Description

Apartment Substructure Details
External Wall / Ground Floor
Beams Parallel

Scale	Date	Created	Checked
1:5 @ A3	February 2026	LB	

Drawing Status

CONSTRUCTION

Drawing Number

MPG-CLA-ZZ-FN-D-A-10034

Revision

C01

External Wall Construction :


- 15mm Plasterboard on dabs.
- Finished as schedule.
- 100mm Blockwork
- 125 & 150mm Knauf Cavity Slab 34
- Facing Brickwork as finishes schedule with suitable wall ties.

Max U-Value 0.18W/m²k

Ground Floor Construction :

- 75mm screed on 500 gauge separating membrane.
- 150mm Kingspan Kooltherm K103 insulation with 25mm perimeter insulation
- 1200 gauge DPM lapped with DPC at perimeter
- Beam & block floor by specialist with all joints brush grouted

Max U-Value 0.12W/m²k

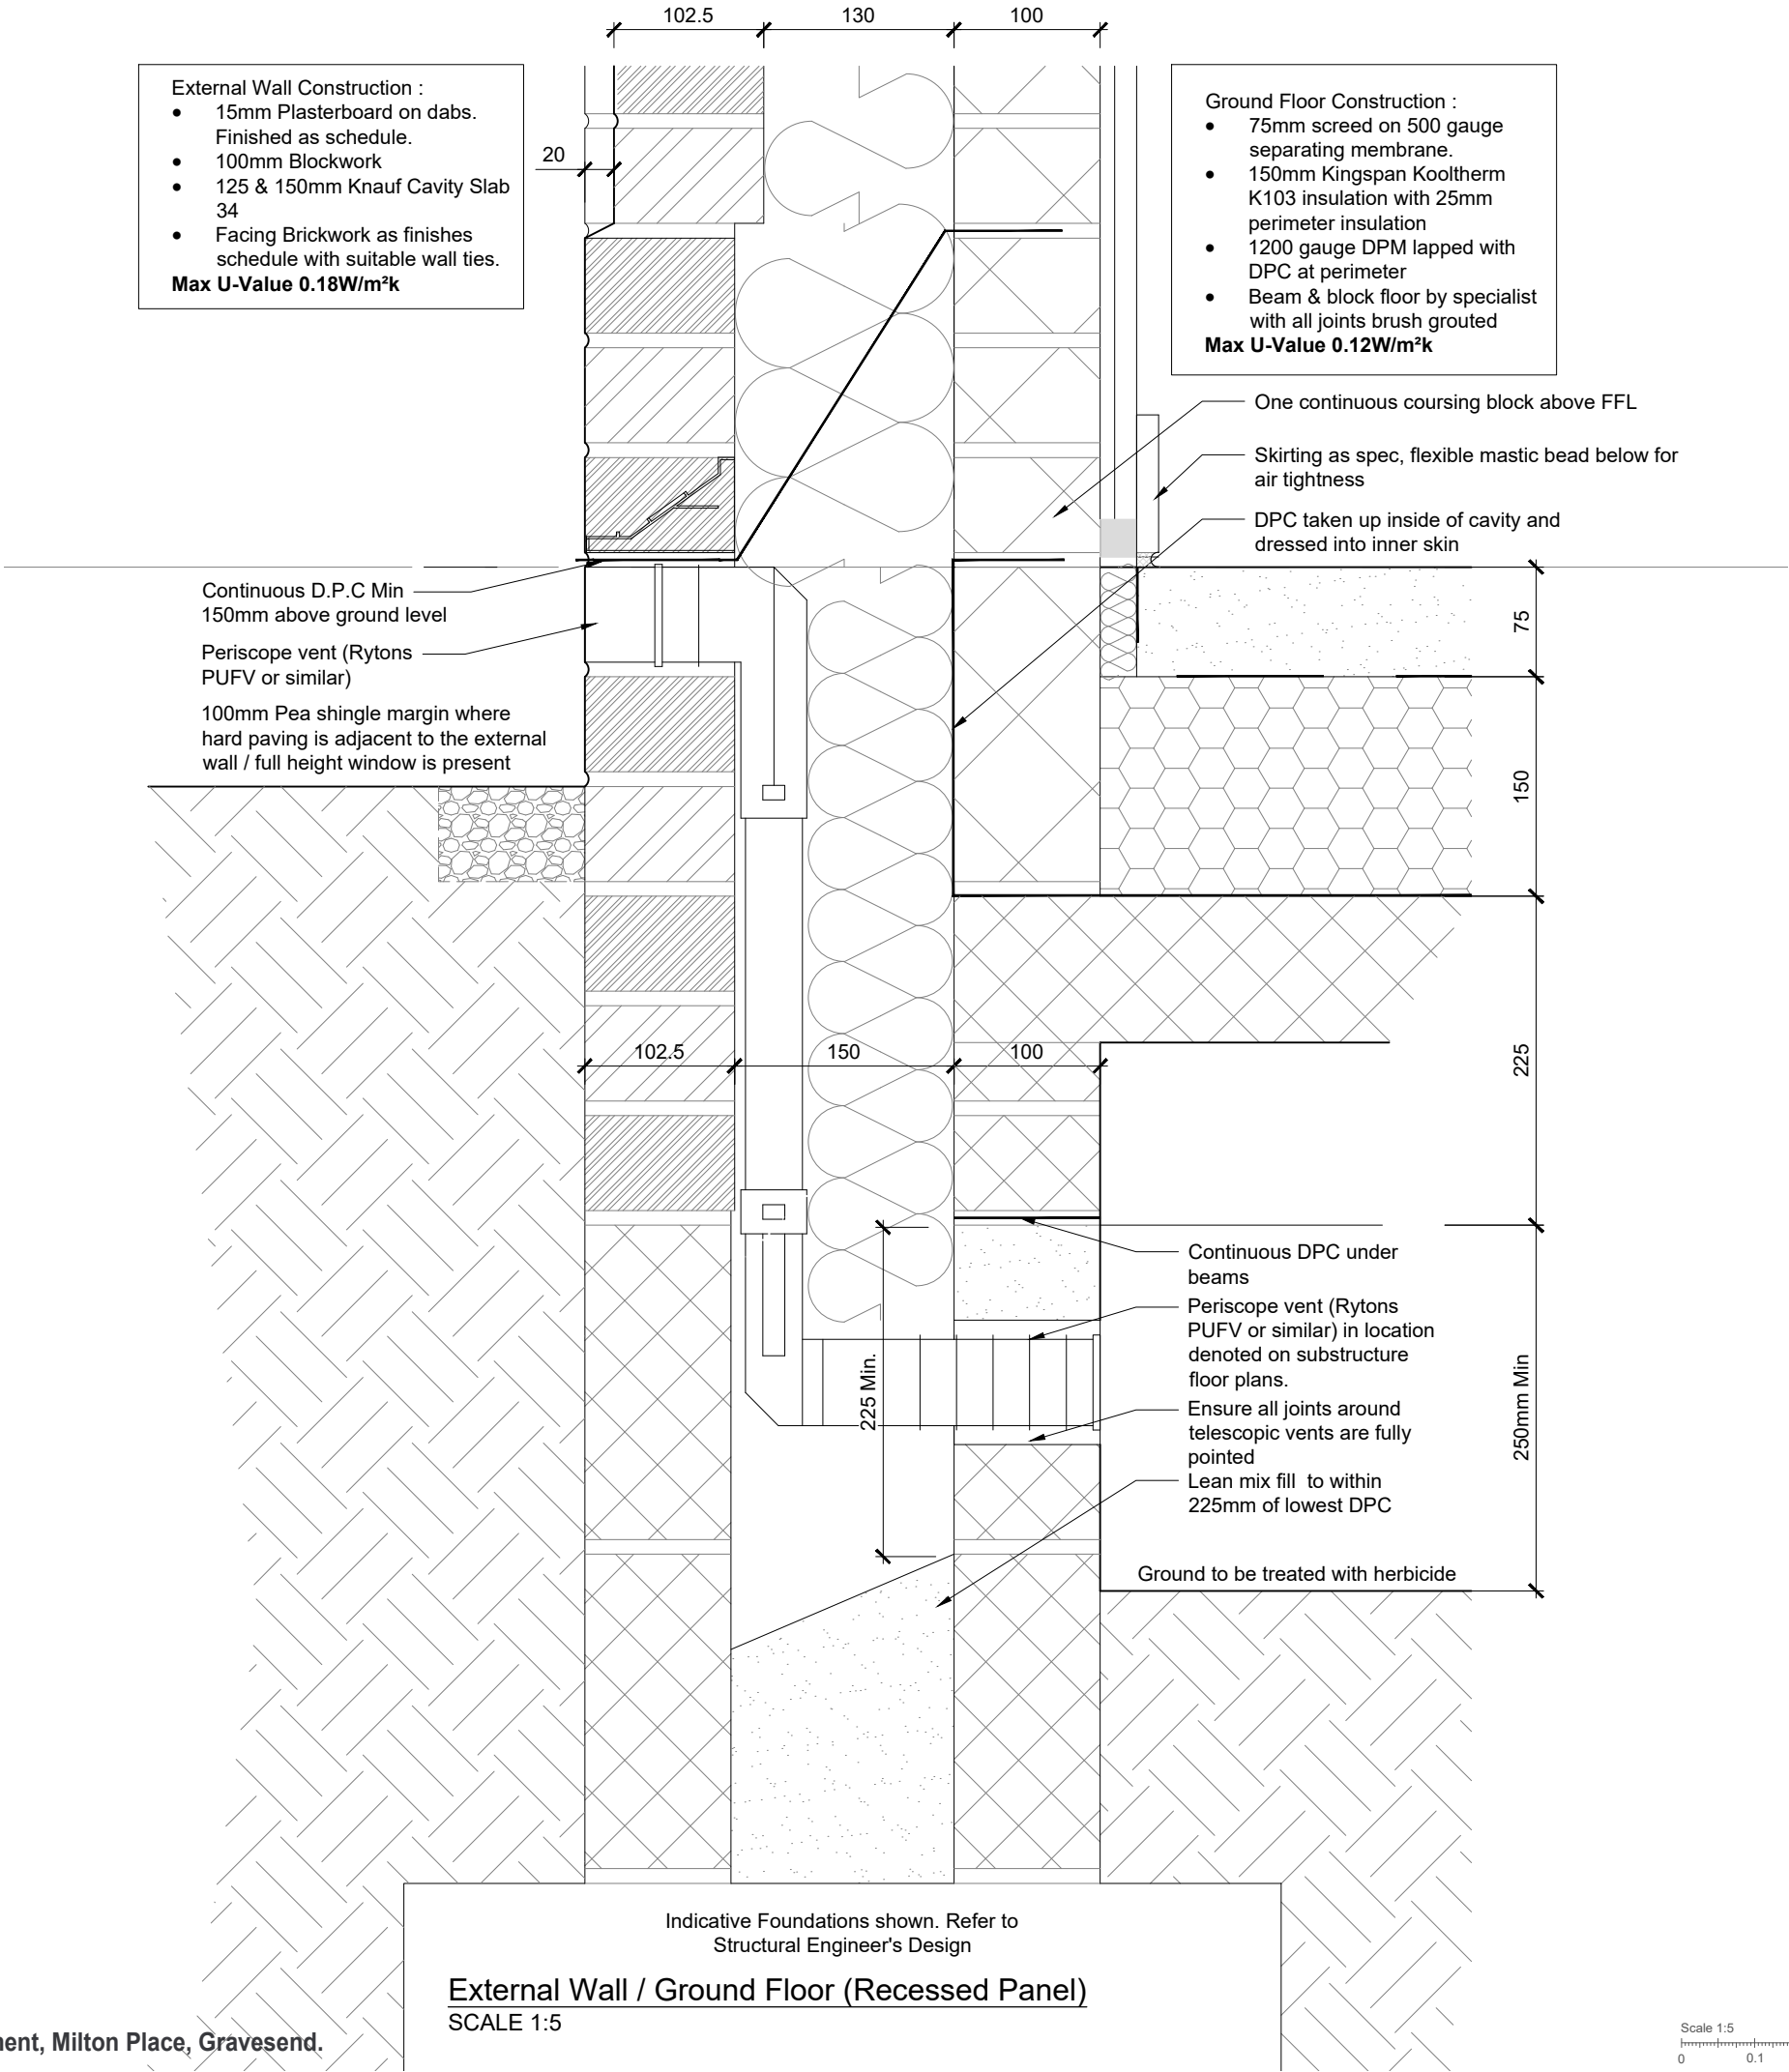

Report all discrepancies, errors and omissions. Verify all dimensions on site before commencing any work on site or preparing shop drawings.

All materials, components and workmanship are to comply with the relevant British Standards, Codes of Practice, and appropriate manufacturers recommendations that from time to time shall apply.

For all specialist work, see relevant drawings. This drawing and design are copyright of Clague LLP. Registration number OC335948.

62 Burgate - Canterbury - Kent - CT1 2BH

2 Kinsbourne Court - Luton Road - Harpenden - Hertfordshire - AL5 3BL

8 Disney Street - London - SE1 1JF

Do Not Scale. Scaling permitted for planning purposes only.

No.	Date	Rev. by	Description
C01	27.02.2026	HE	Construction Issue

CLAGUE ARCHITECTS

www.clague.co.uk 01227 762 060 info@clague.co.uk

Client

Hill Residential

Project Title

Proposed Residential Development

Milton Place

Gravesend

Kent

Drawing Description

Apartment Substructure Details

External Wall / Ground Floor

Recessed Panel


Scale	Date	Created	Checked
1:5 @ A3	February 2026	LB	

Drawing Status

CONSTRUCTION

Drawing Number Revision

MPG-CLA-ZZ-FN-D-A-10035 C01

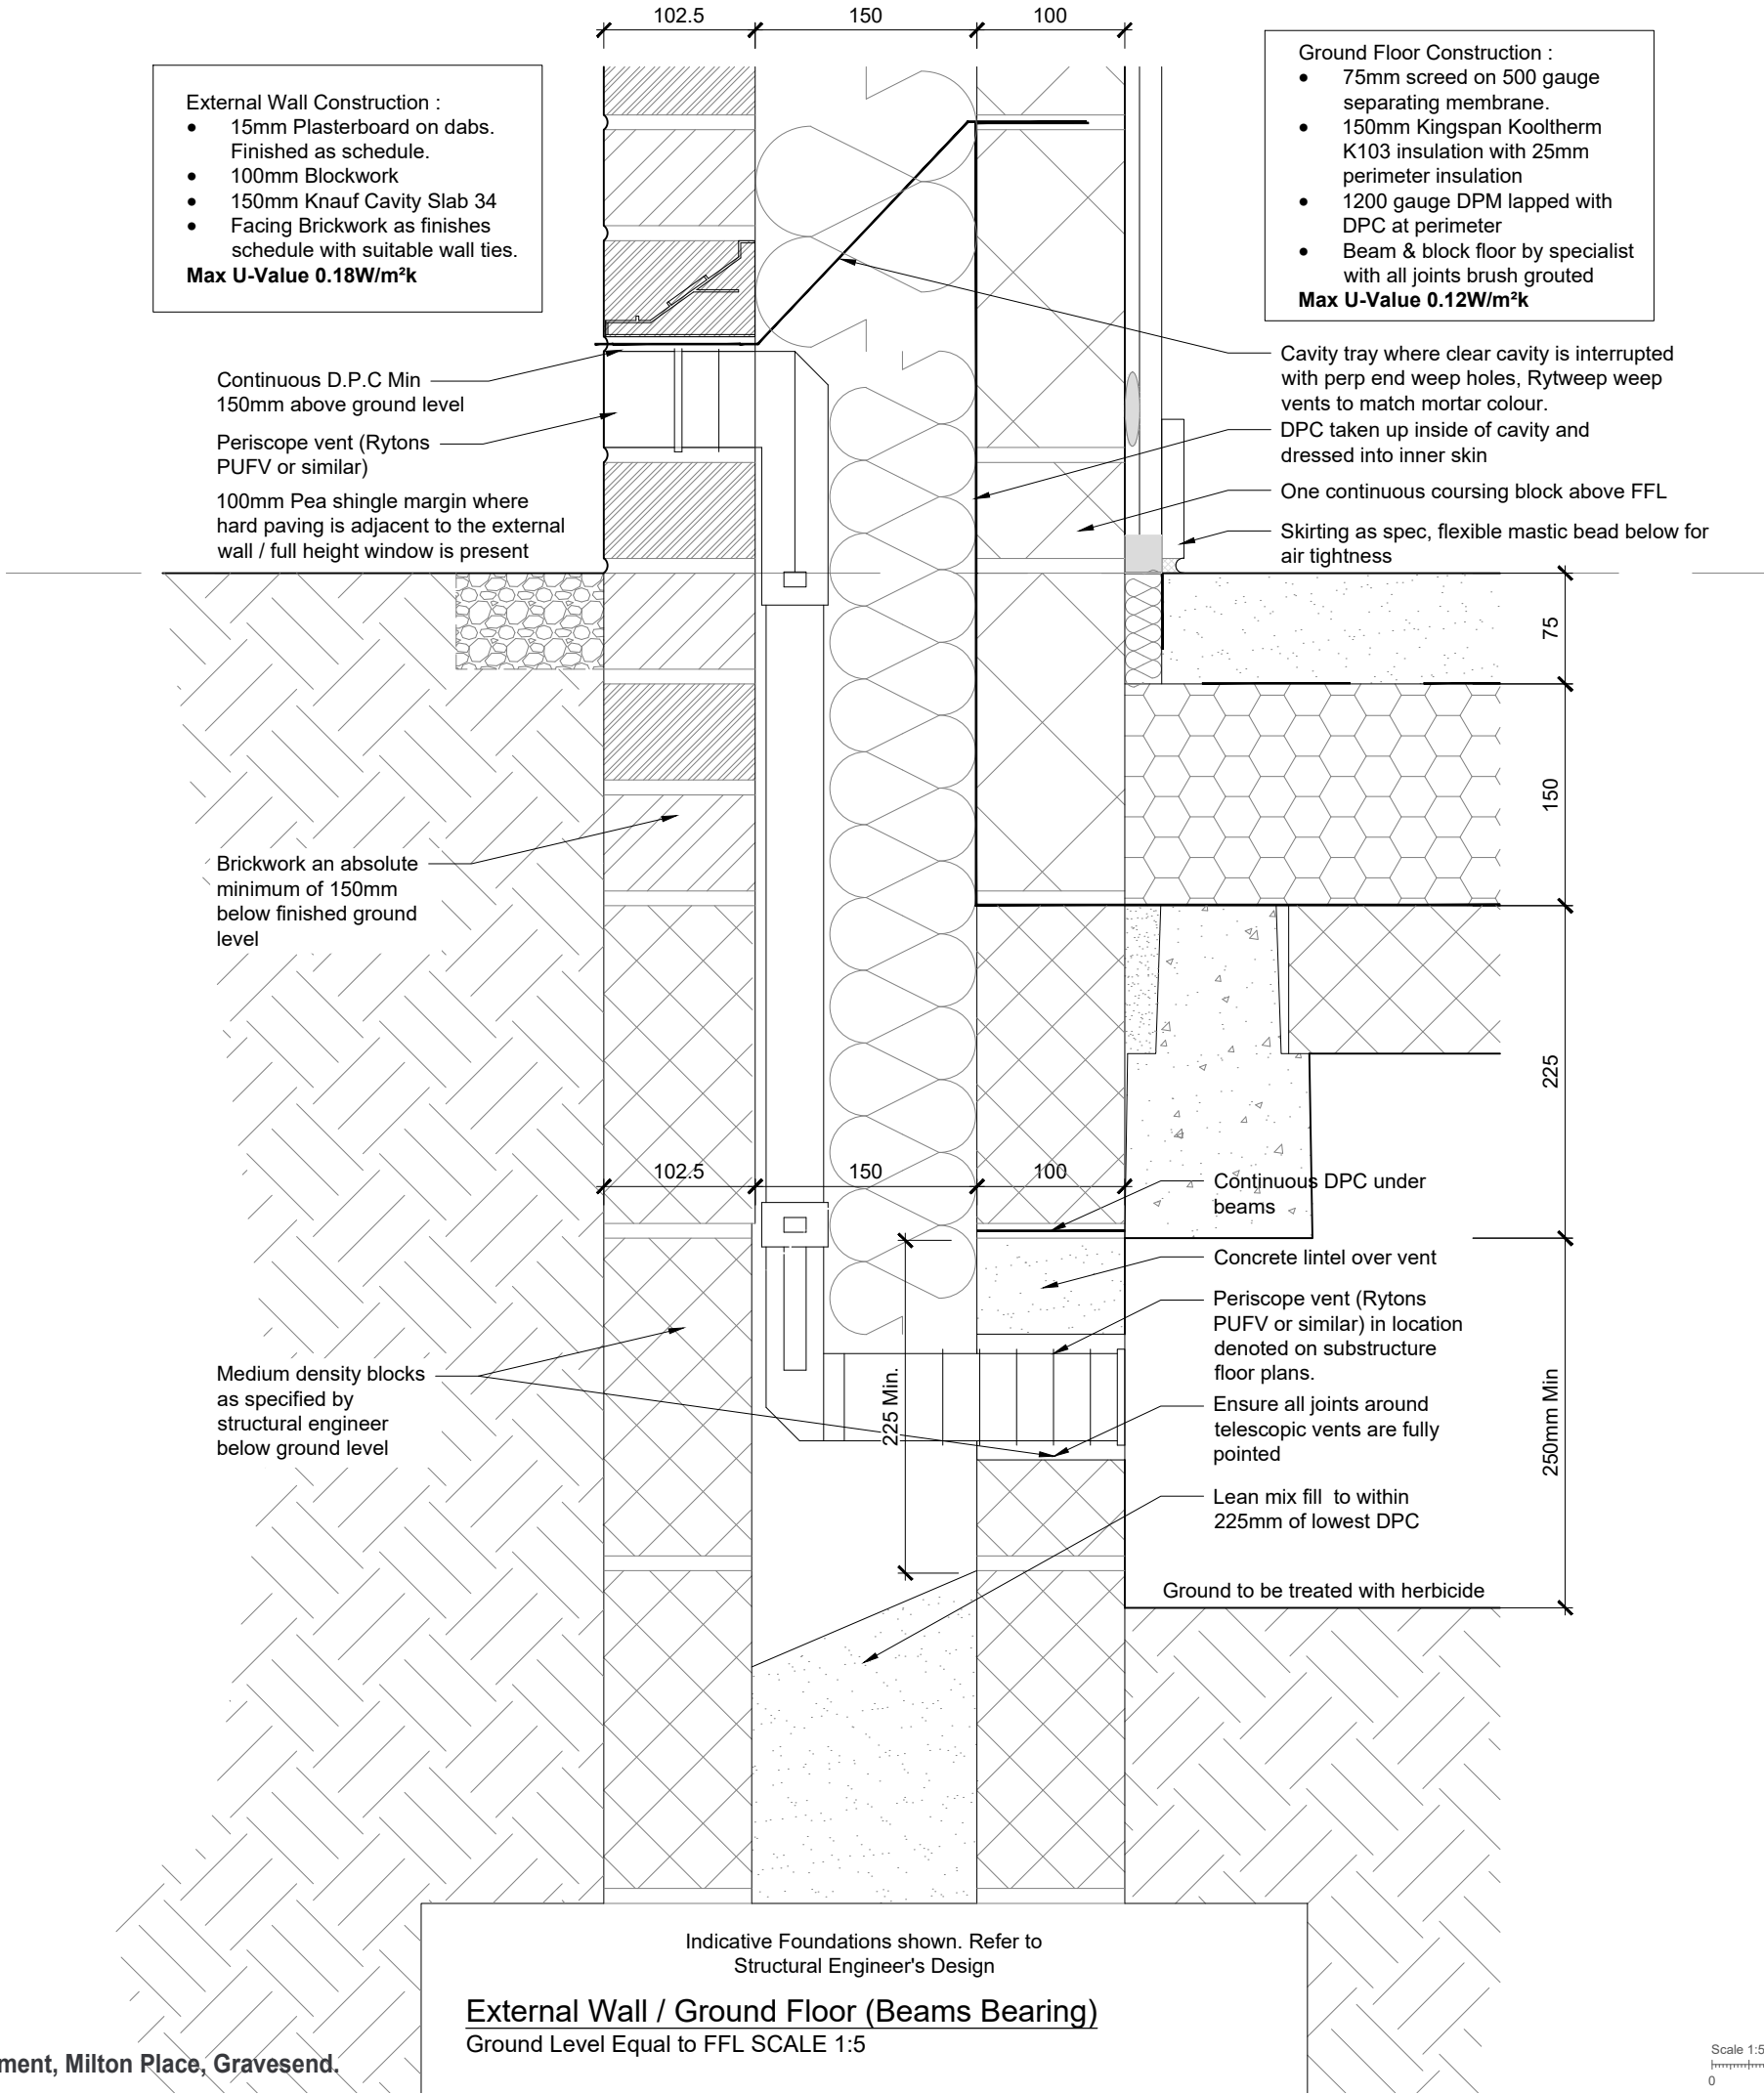

Report all discrepancies, errors and omissions. Verify all dimensions on site before commencing any work on site or preparing shop drawings.

All materials, components and workmanship are to comply with the relevant British Standards, Codes of Practice, and appropriate manufacturers recommendations that from time to time shall apply.

For all specialist work, see relevant drawings. This drawing and design are copyright of Clague LLP. Registration number OC335948.

62 Burgate - Canterbury - Kent - CT1 2BH
2 Kinsbourne Court - Luton Road - Harpenden - Hertfordshire - AL5 3BL
8 Disney Street - London - SE1 1JF

Do Not Scale. Scaling permitted for planning purposes only.

No.	Date	Rev. by	Description
C01	27.02.2026	HE	Construction Issue
.			

CLAGUE ARCHITECTS

www.clague.co.uk 01227 762 060 info@clague.co.uk

Client

Hill Residential

Project Title

Proposed Residential Development
Milton Place
Gravesend
Kent

Drawing Description

Apartment Substructure Details
External Wall / Ground Floor
Beams Bearing

Scale	Date	Created	Checked
1:5 @ A3	February 2026	LB	

Drawing Status

CONSTRUCTION

Drawing Number

MPG-CLA-ZZ-FN-D-A-10036

Revision

C01

Report all discrepancies, errors and omissions. Verify all dimensions on site before commencing any work on site or preparing shop drawings.


All materials, components and workmanship are to comply with the relevant British Standards, Codes of Practice, and appropriate manufacturers recommendations that from time to time shall apply.

For all specialist work, see relevant drawings. This drawing and design are copyright of Clague LLP. Registration number OC335948.

62 Burgate - Canterbury - Kent - CT1 2BH
2 Kinsbourne Court - Luton Road - Harpenden - Hertfordshire - AL5 3BL
8 Disney Street - London - SE1 1JF

Do Not Scale. Scaling permitted for planning purposes only.

No.	Date	Rev. by	Description
P01	06.02.2026	LP	Preliminary Issue
C01	27.02.2026	HE	Construction Issue

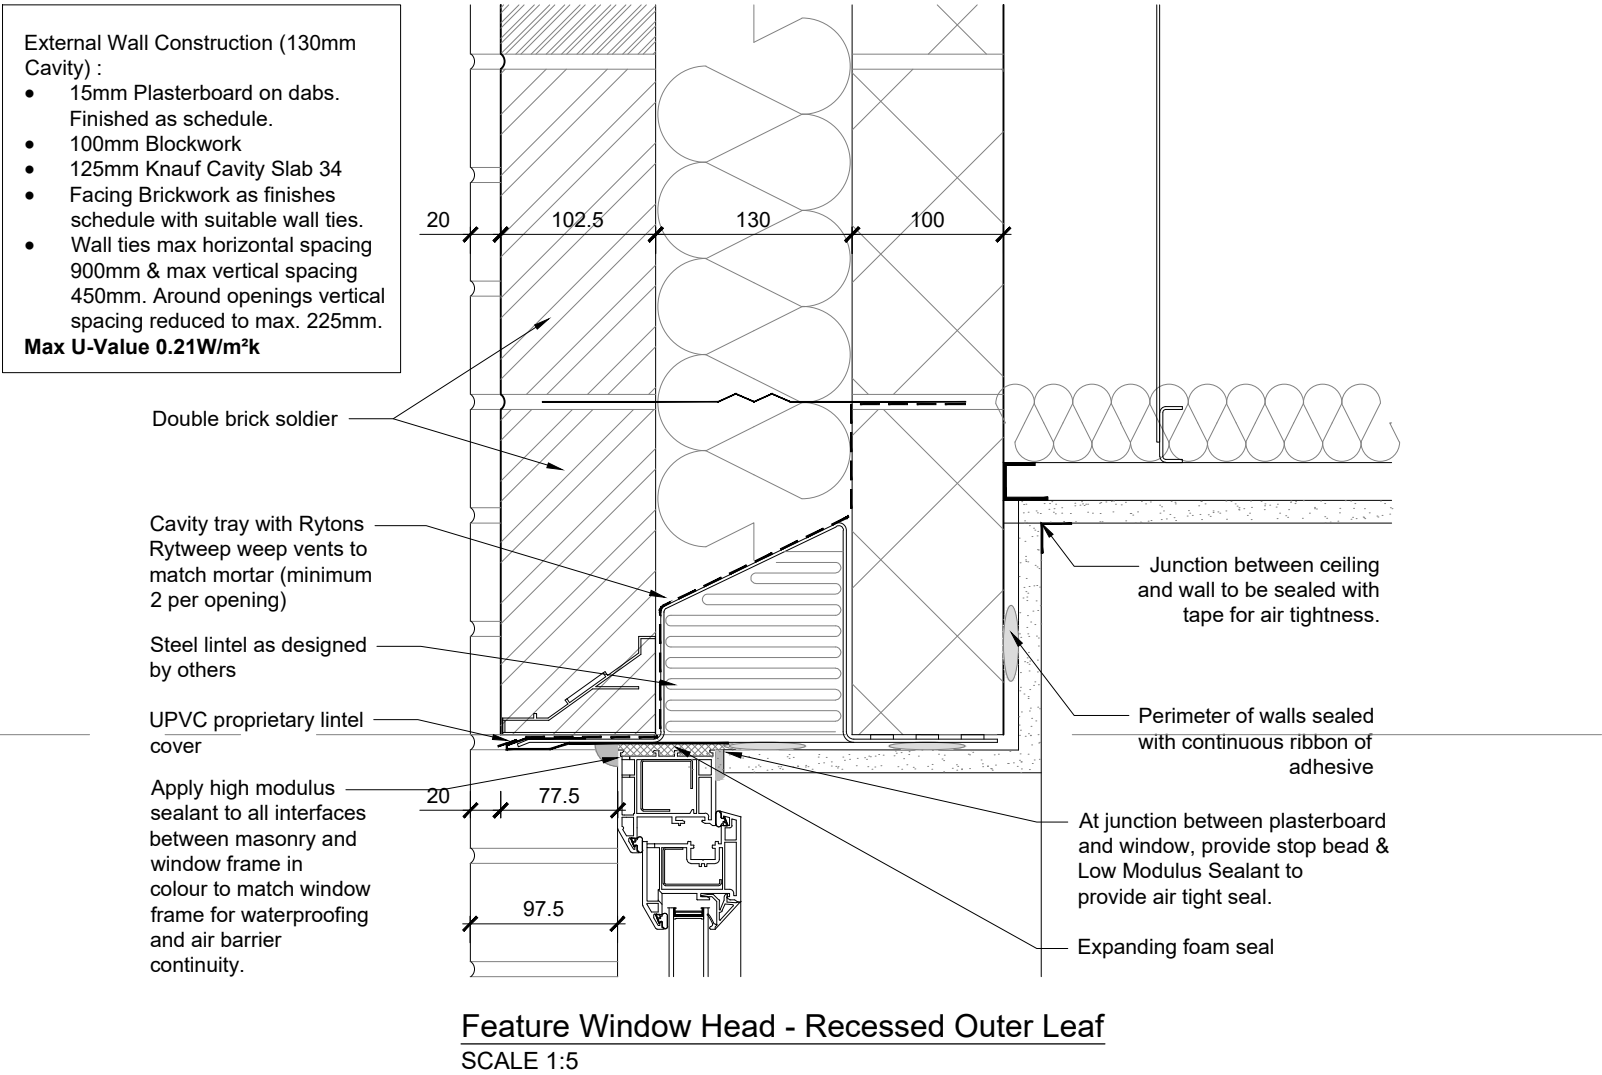

CLAGUE ARCHITECTS
www.clague.co.uk 01227 762 060 info@clague.co.uk

Client
Hill Residential

Project Title
Proposed Residential Development
Milton Place
Gravesend
Kent

Drawing Description
Apartment Superstructure Details
Feature Window Head - Recessed Outer Leaf

Scale	Date	Created	Checked
1:5 @ A3	January 2026	LB	

Drawing Status
CONSTRUCTION

Drawing Number
MPG-CLA-ZZ-ZZ-D-A-10552

Revision
C01



Report all discrepancies, errors and omissions. Verify all dimensions on site before commencing any work on site or preparing shop drawings.

All materials, components and workmanship are to comply with the relevant British Standards, Codes of Practice, and appropriate manufacturers recommendations that from time to time shall apply.

For all specialist work, see relevant drawings. This drawing and design are copyright of Clague LLP. Registration number OC335948.


62 Burgate - Canterbury - Kent - CT1 2BH

2 Kinsbourne Court - Luton Road - Harpenden - Hertfordshire - AL5 3BL

8 Disney Street - London - SE1 1JF

Do Not Scale. Scaling permitted for planning purposes only.

No.	Date	Rev. by	Description
P01	06.02.2026	LP	Preliminary Issue
C01	27.02.2026	HE	Construction Issue

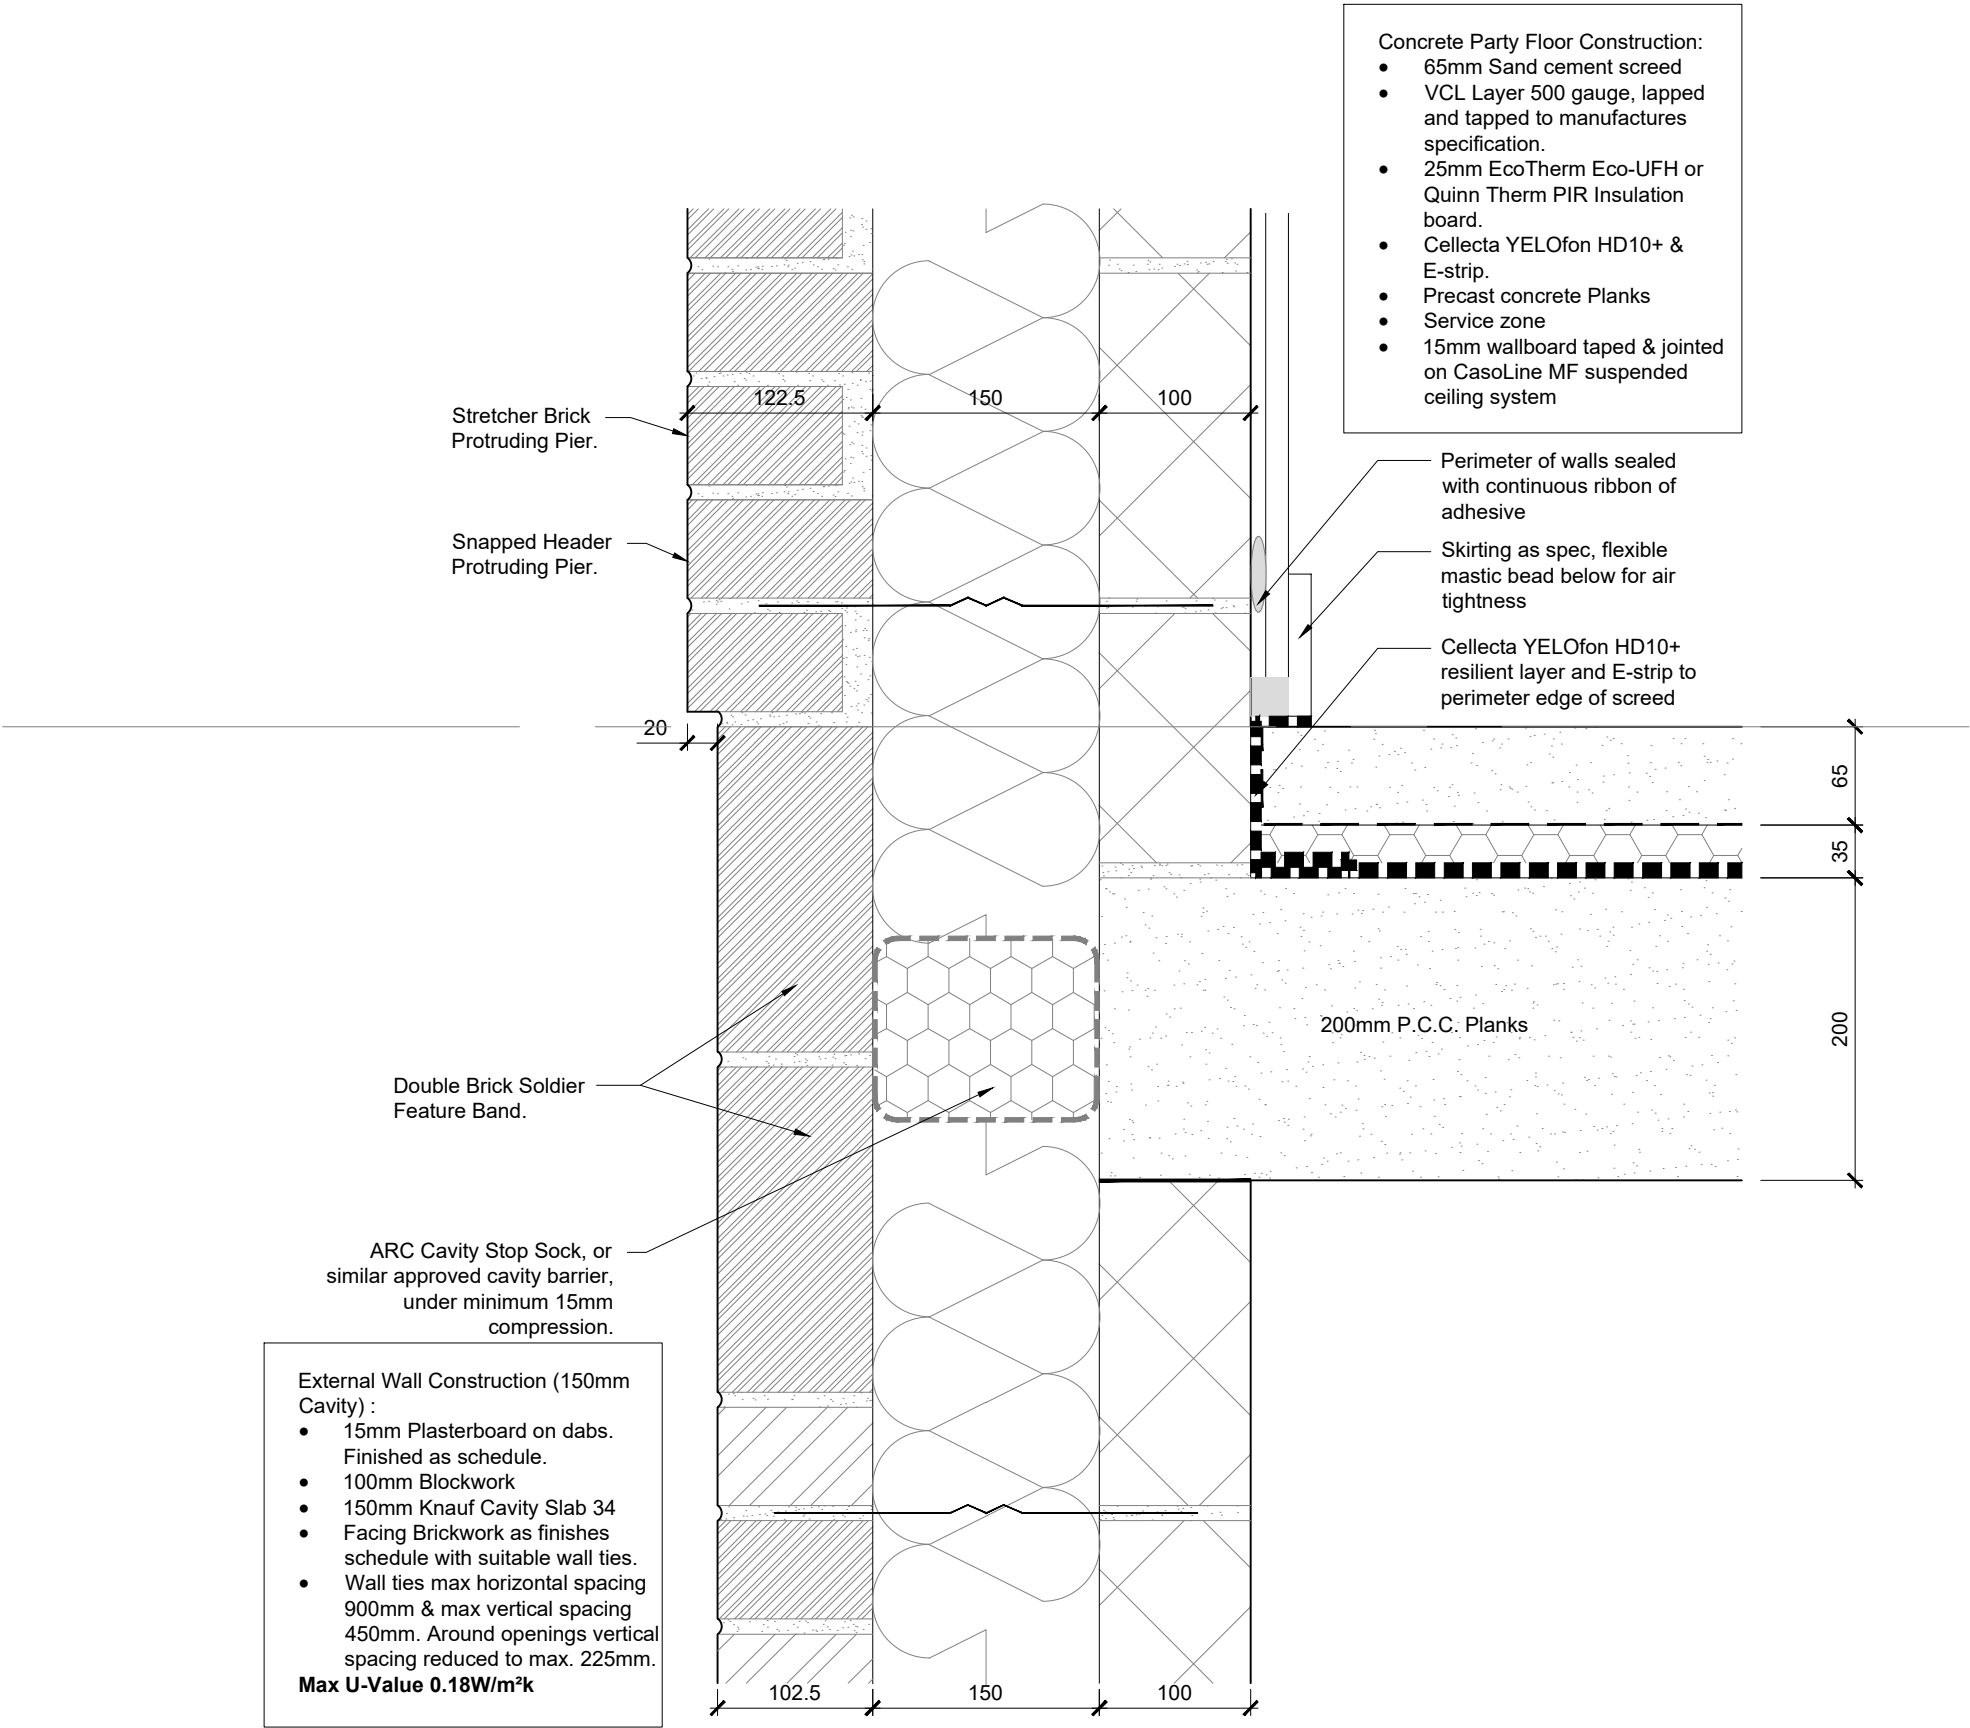

External Wall / Party Floor Junction - Typical Cavity Wall
Feature Projecting Brickwork SCALE 1:5

CLAGUE ARCHITECTS

www.clague.co.uk 01227 762 060 info@clague.co.uk

Client
Hill Residential

Project Title
Proposed Residential Development
Milton Place
Gravesend
Kent

Drawing Description
Apartment Superstructure Details
Externall Wall / Party Floor Junction
Typical Cavity Wall
Feature Projecting Brickwork

Scale	Date	Created	Checked
1:5 @ A3	January 2026	LB	

Drawing Status

CONSTRUCTION

Drawing Number
MPG-CLA-ZZ-ZZ-D-A-10555

Revision
C01



Report all discrepancies, errors and omissions. Verify all dimensions on site before commencing any work on site or preparing shop drawings.

All materials, components and workmanship are to comply with the relevant British Standards, Codes of Practice, and appropriate manufacturers recommendations that from time to time shall apply.

For all specialist work, see relevant drawings. This drawing and design are copyright of Clague LLP. Registration number OC335948.


62 Burgate - Canterbury - Kent - CT1 2BH

2 Kinsbourne Court - Luton Road - Harpenden - Hertfordshire - AL5 3BL

8 Disney Street - London - SE1 1JF

Do Not Scale. Scaling permitted for planning purposes only.

No.	Date	Rev. by	Description
P01	06.02.2026	LP	Preliminary Issue
C01	27.02.2026	HE	Construction Issue

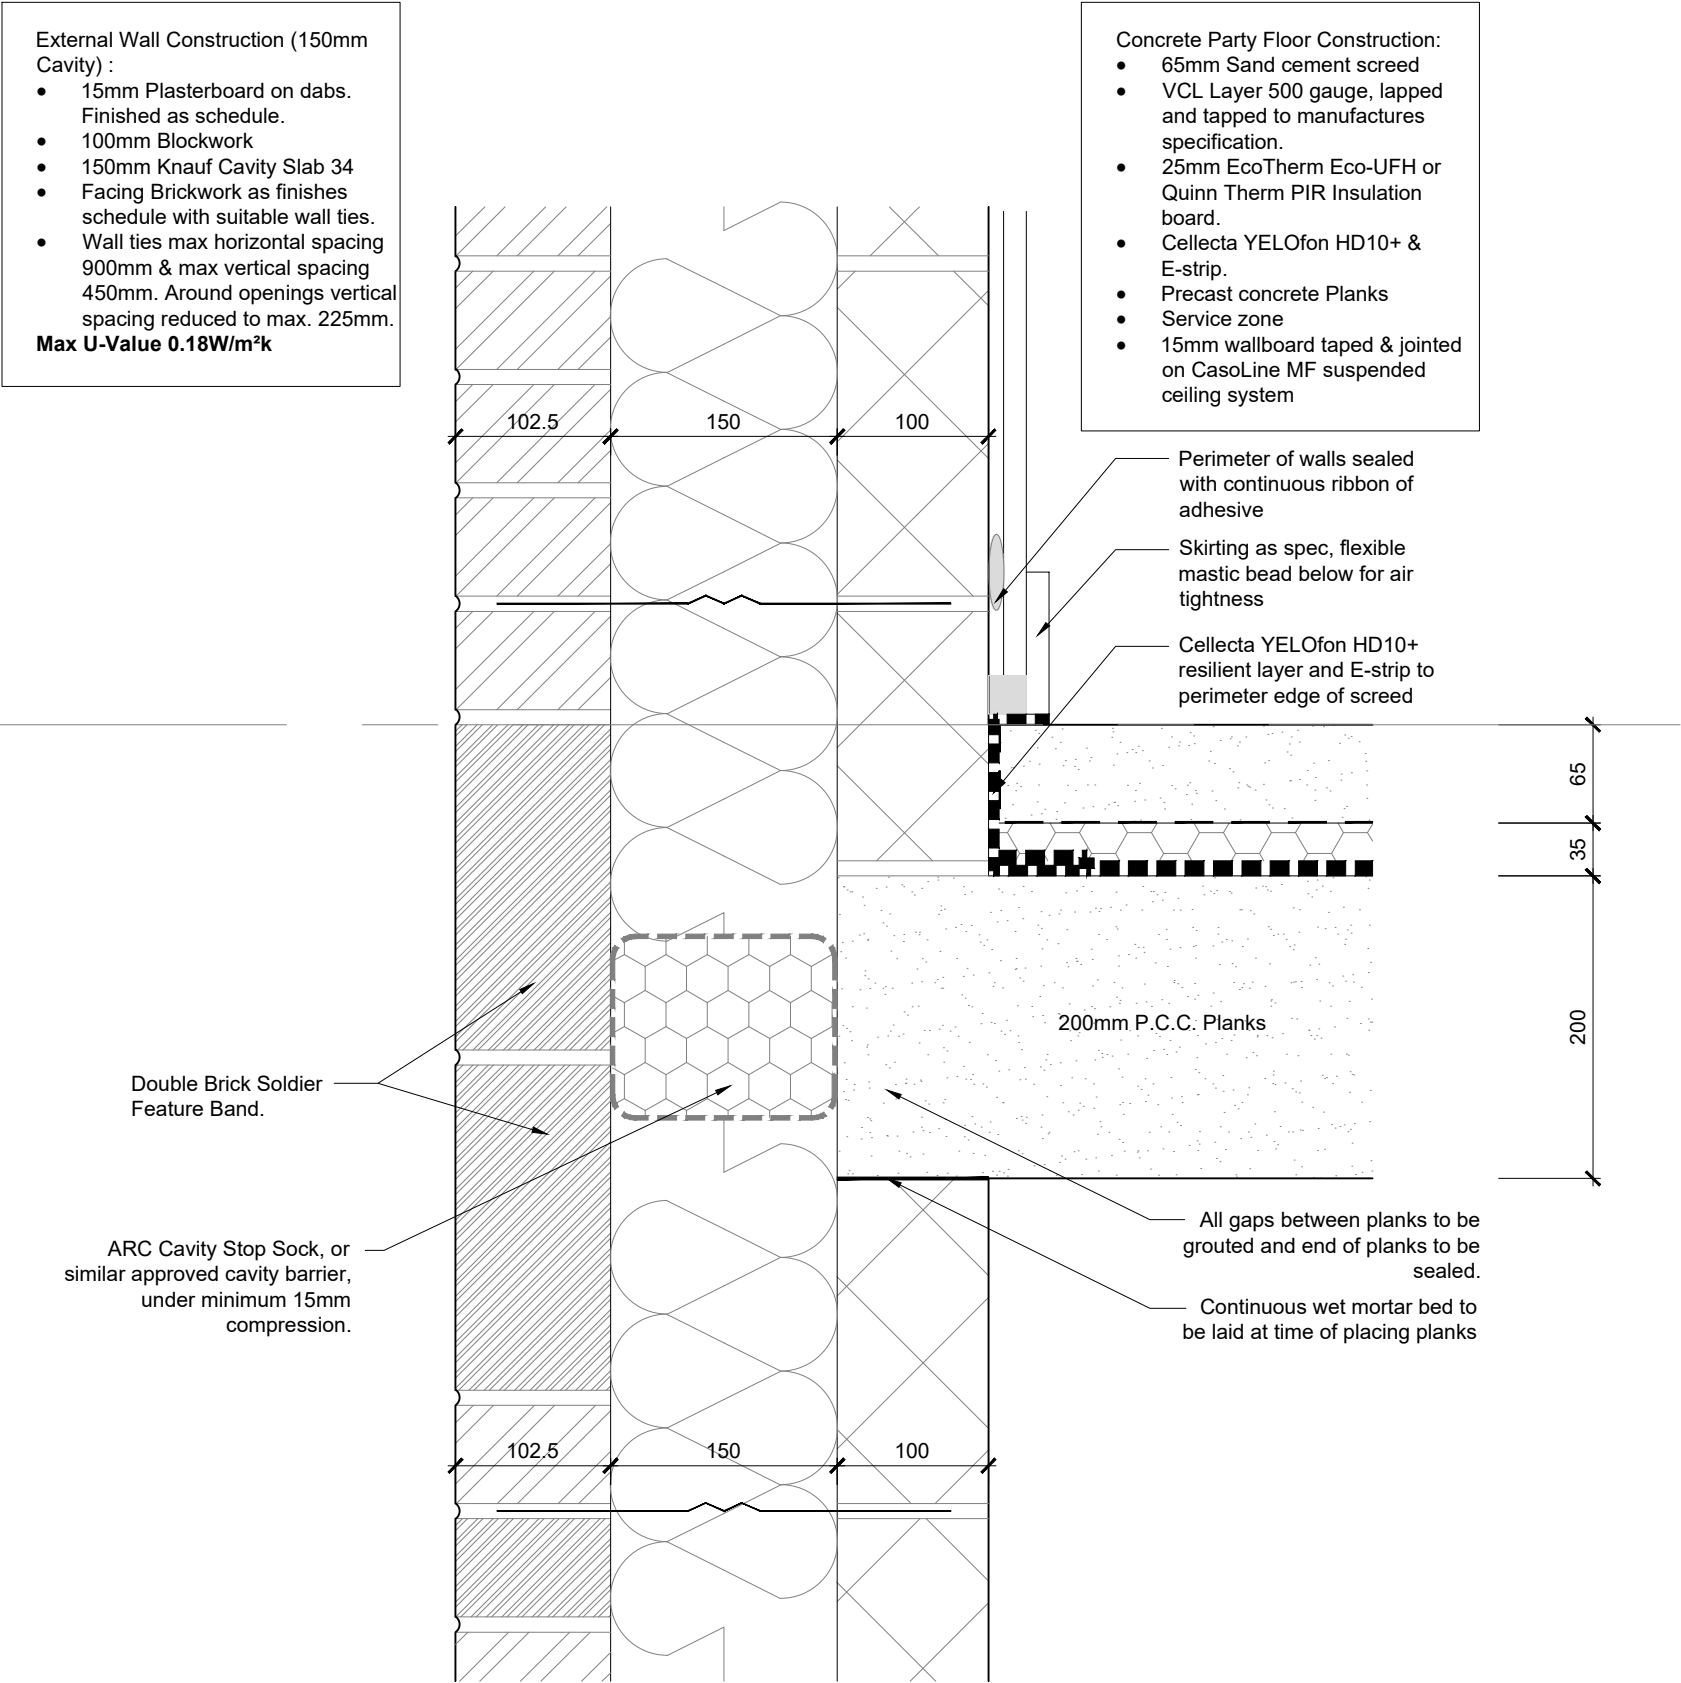

External Wall / Party Floor Junction - Typical Cavity Wall
Feature Brick Soldier Band SCALE 1:5

CLAGUE ARCHITECTS

www.clague.co.uk 01227 762 060 info@clague.co.uk

Client
Hill Residential

Project Title
Proposed Residential Development
Milton Place
Gravesend
Kent

Drawing Description
Apartment Superstructure Details
Externall Wall / Party Floor Junction
Typical Cavity Wall
Feature Brick Soldier Band

Scale	Date	Created	Checked
1:5 @ A3	January 2026	LB	

Drawing Status


CONSTRUCTION

Drawing Number
MPG-CLA-ZZ-ZZ-D-A-10556

Revision
C01



No.	Date	Rev. by	Description
C01	27.02.2026	LP	Construction Issue

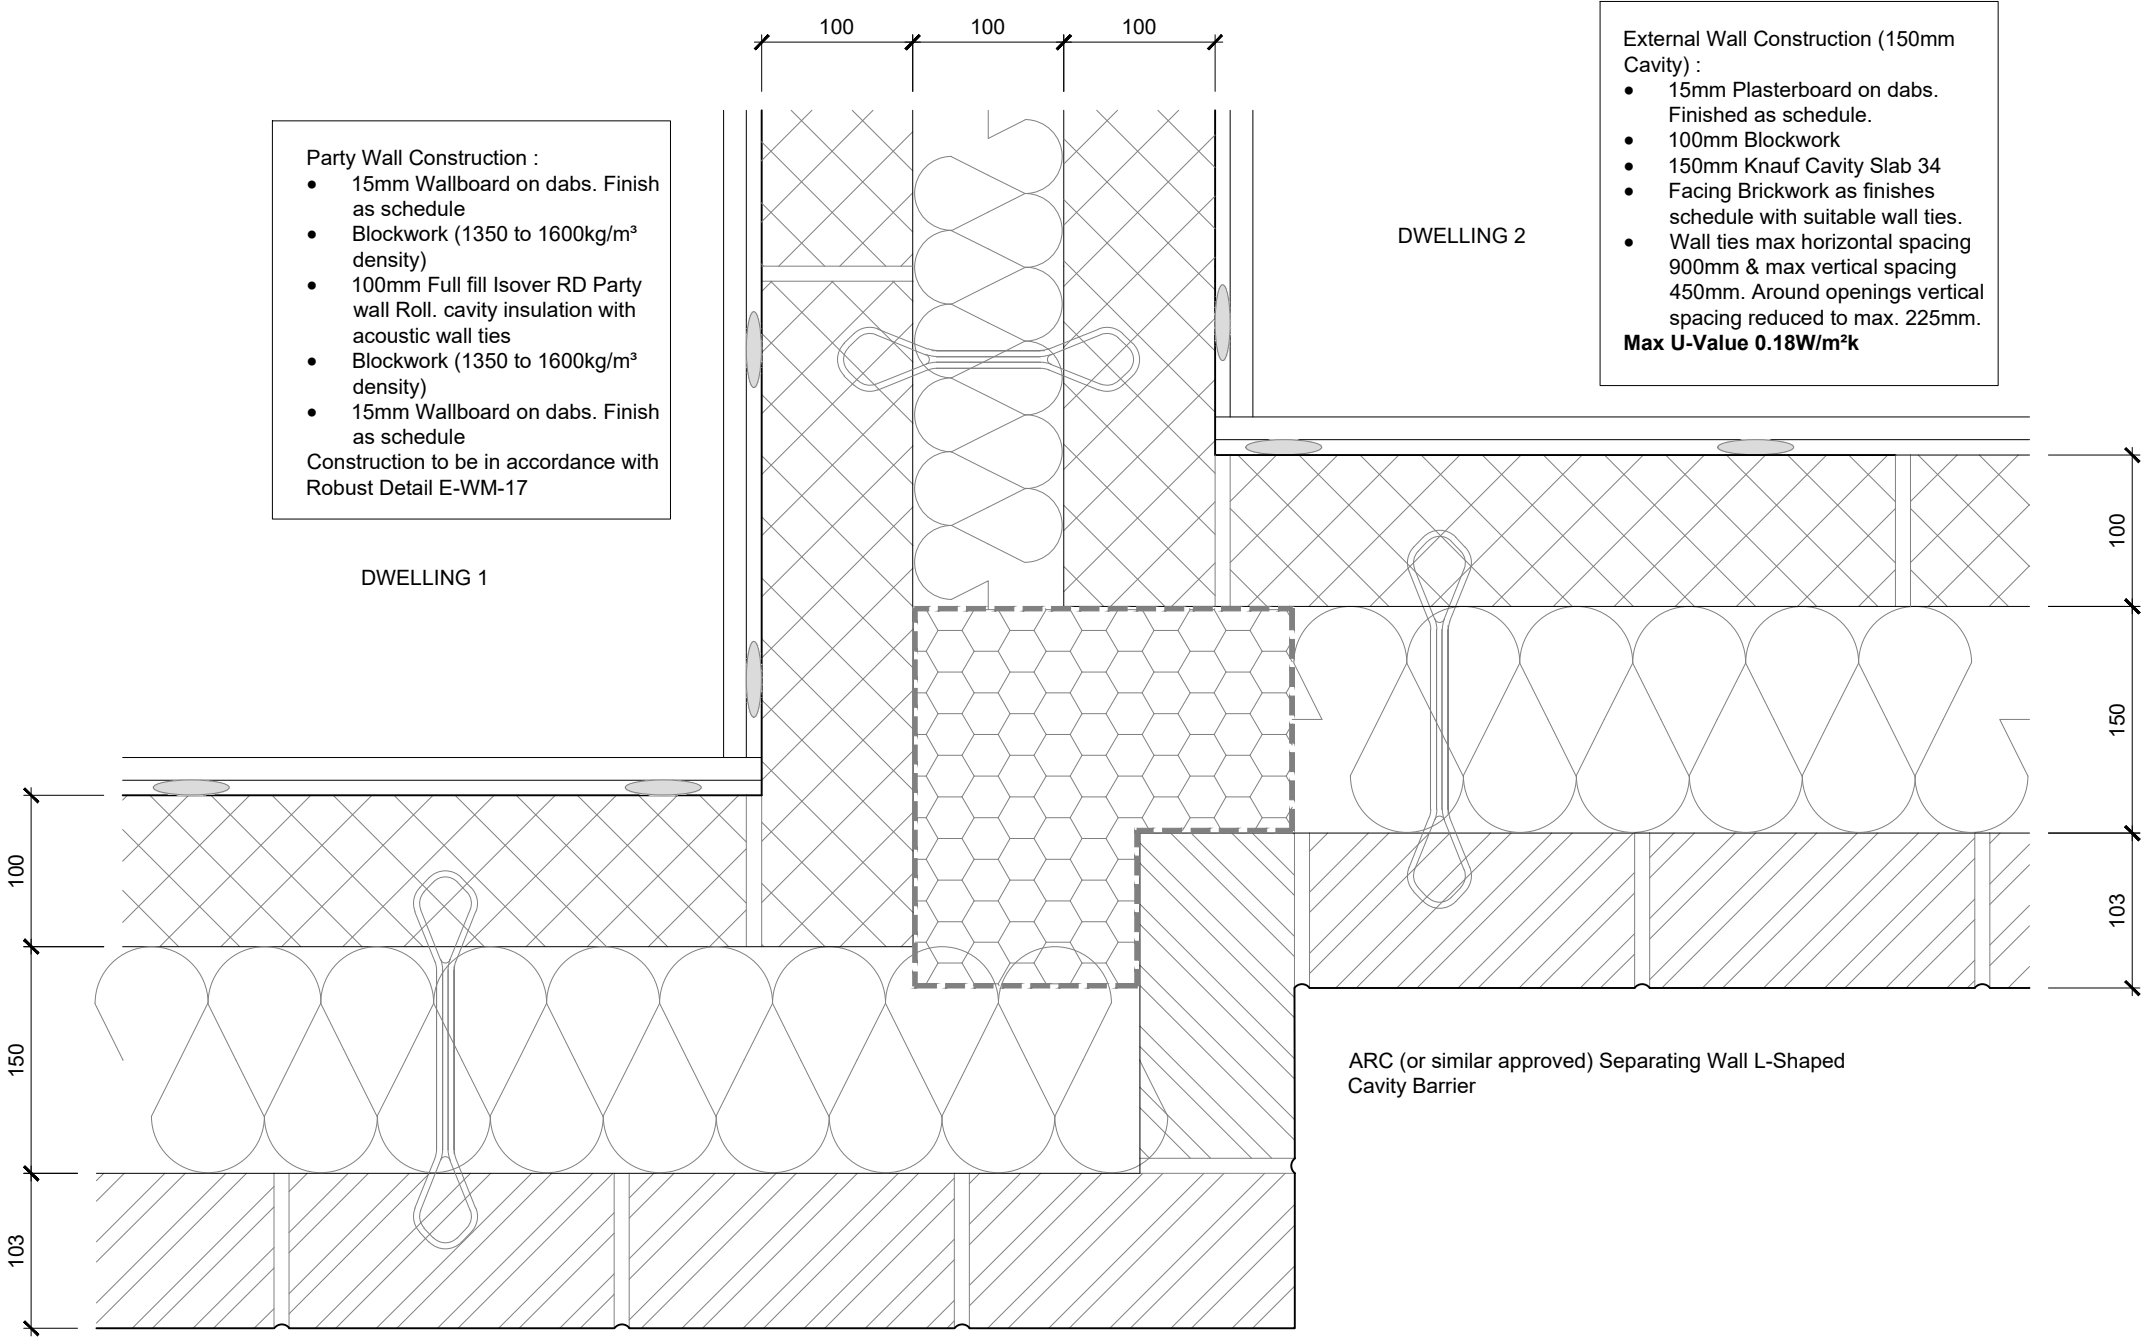

Stepped External Wall Junction
SCALE 1:5

Client

Hill Residential

Project Title

Proposed Residential Development
Milton Place
Gravesend
Kent

Drawing Description

Apartment Superstructure Details
Stepped External Wall Junction

Scale	Date	Created	Checked
1:5 @ A3	February 2026	LB	

Drawing Status

CONSTRUCTION

Drawing Number Revision

MPG-CLA-ZZ-ZZ-D-A-10603 C01



Report all discrepancies, errors and omissions. Verify all dimensions on site before commencing any work on site or preparing shop drawings.

All materials, components and workmanship are to comply with the relevant British Standards, Codes of Practice, and appropriate manufacturers recommendations that from time to time shall apply.

For all specialist work, see relevant drawings. This drawing and design are copyright of Clague LLP. Registration number OC335948.


62 BURGATE - CANTERBURY - KENT - CT1 2BH

2 KINSBOURNE COURT - LUTON ROAD - HARPENDEN - HERTFORDSHIRE - AL5 3BL

8 DISNEY STREET - LONDON - SE1 1JF

Do Not Scale. Scaling permitted for planning purposes only.

No.	Date	Rev. by	Description
P01	06.02.2026	LP	Preliminary Issue
C01	27.02.2026	HE	Construction Issue

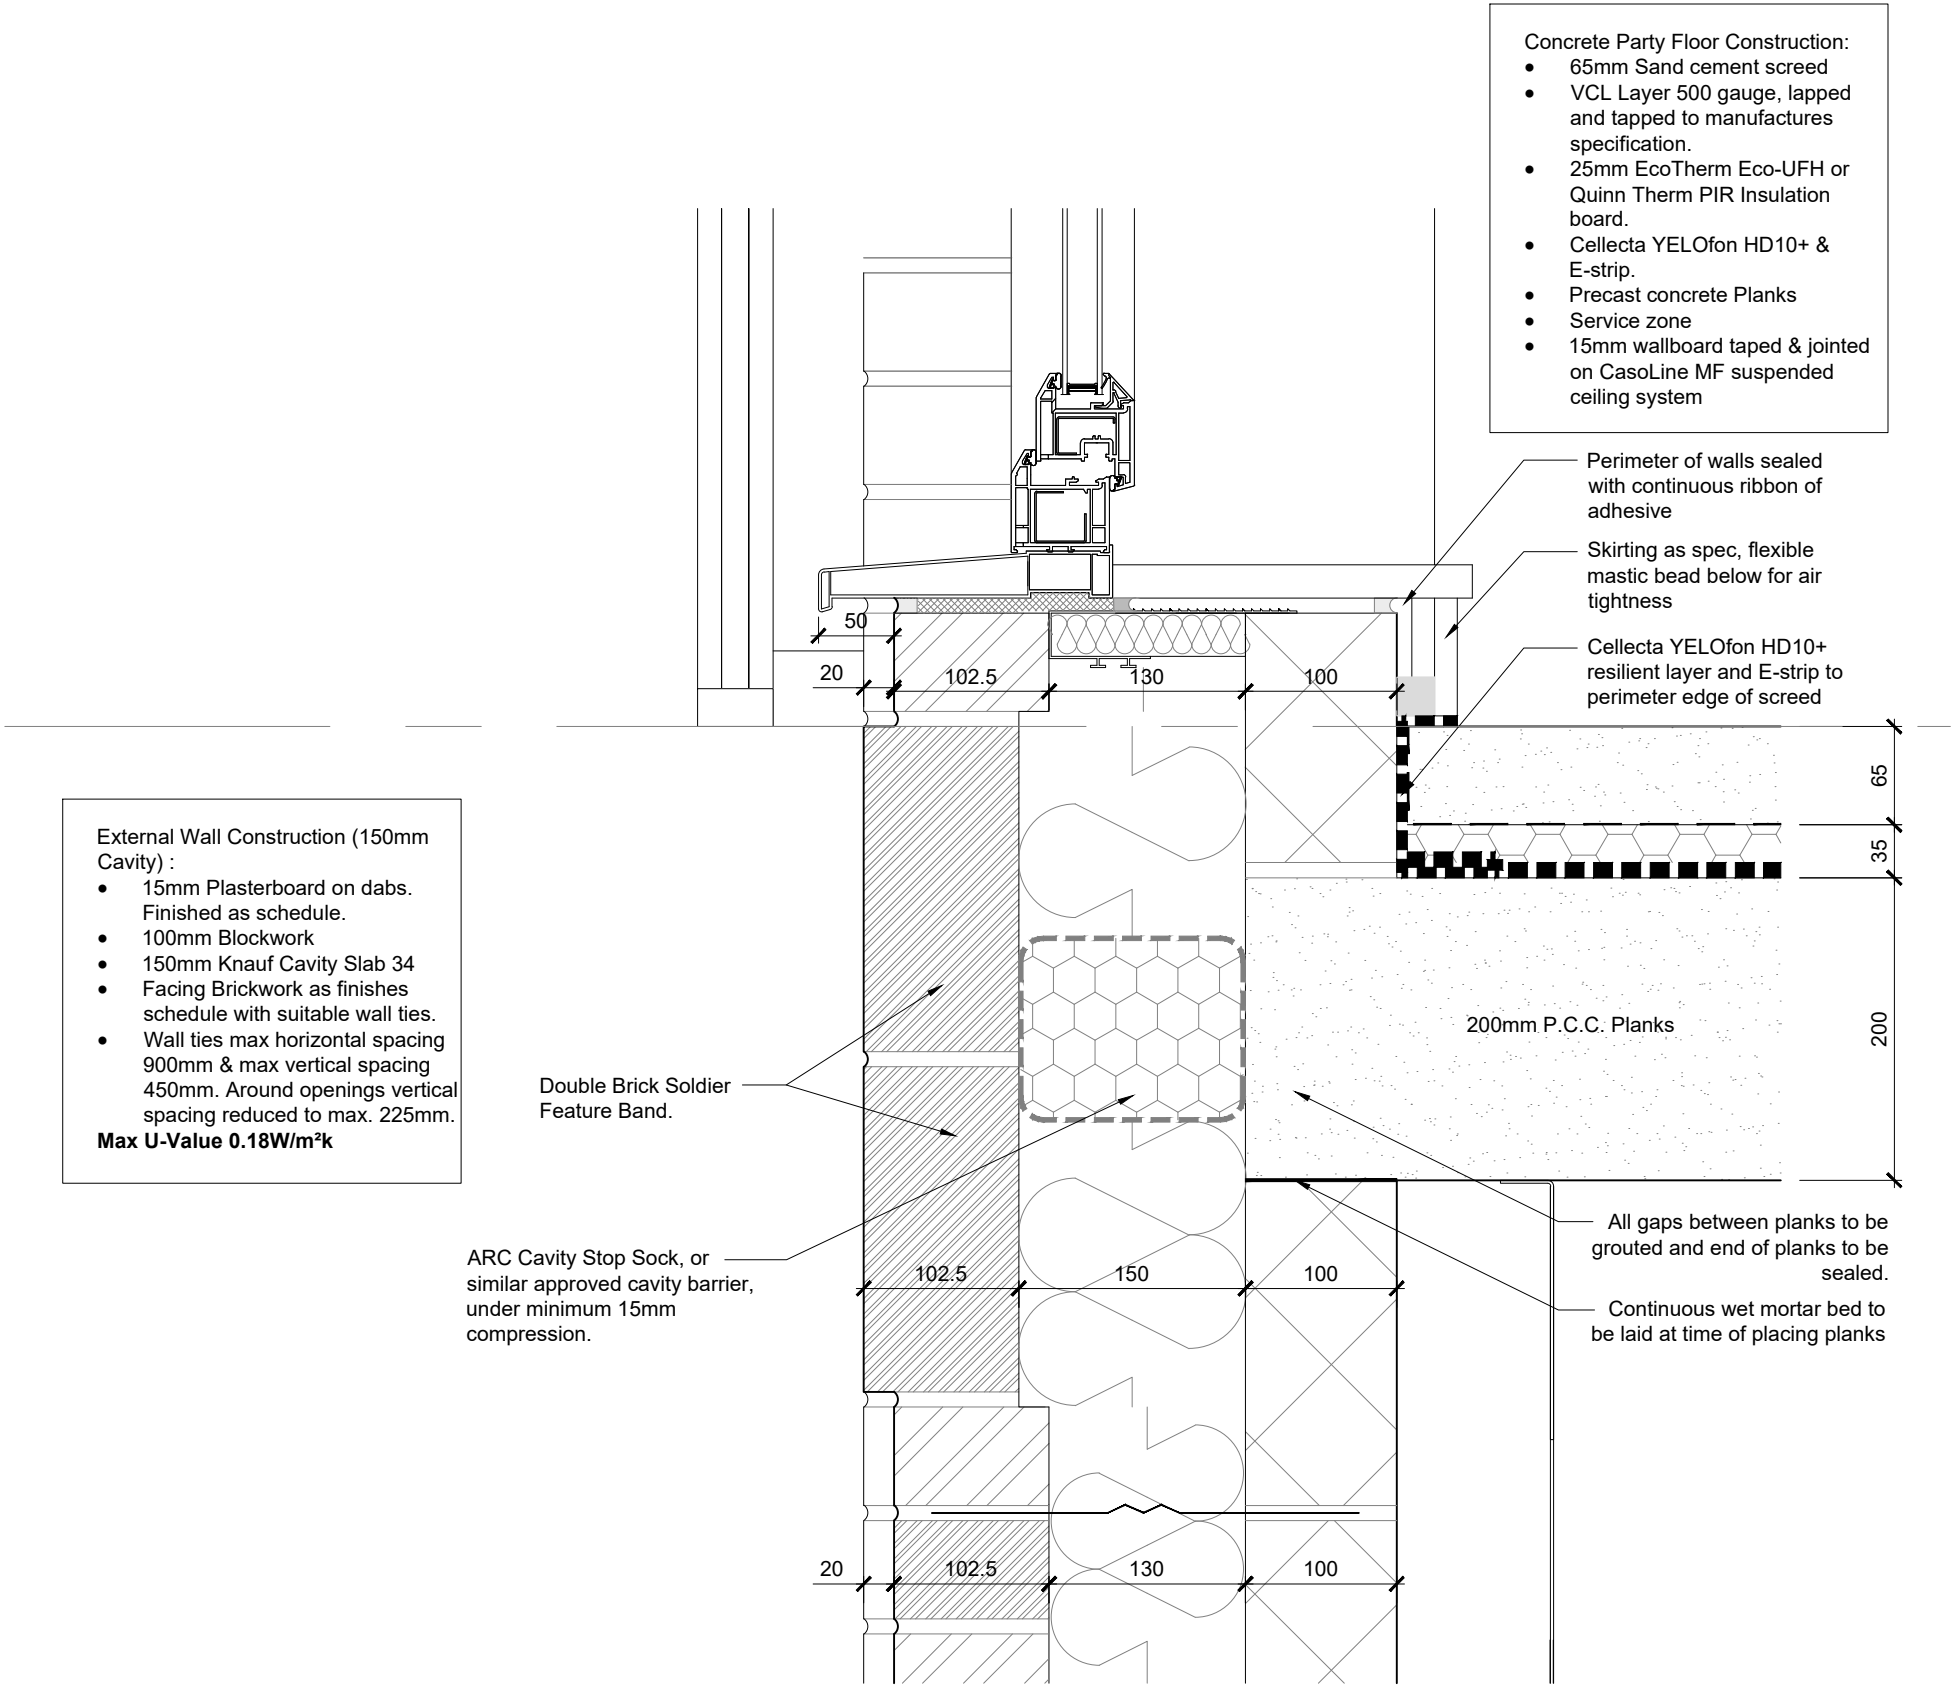

Full Height Glazing - Recessed Outer Leaf
Feature Projecting Brick Soldier Band SCALE 1:5

CLAGUE ARCHITECTS

www.clague.co.uk 01227 762 060 info@clague.co.uk

Client
Hill Residential

Project Title
Proposed Residential Development
Milton Place
Gravesend
Kent

Drawing Description
Apartment Superstructure Details
Full Height Glazing
Recessed Outer Leaf
Feature Projecting Brick Soldier Band

Scale	Date	Created	Checked
1:5 @ A3	January 2026	LB	

Drawing Status

CONSTRUCTION

Drawing Number
MPG-CLA-ZZ-ZZ-D-A-10560

Revision
C01



Report all discrepancies, errors and omissions. Verify all dimensions on site before commencing any work on site or preparing shop drawings.


All materials, components and workmanship are to comply with the relevant British Standards, Codes of Practice, and appropriate manufacturers recommendations that from time to time shall apply.

For all specialist work, see relevant drawings. This drawing and design are copyright of Clague LLP. Registration number OC335948.

62 Burgate - Canterbury - Kent - CT1 2BH
2 Kinsbourne Court - Luton Road - Harpenden - Hertfordshire - AL5 3BL
8 Disney Street - London - SE1 1JF

Do Not Scale. Scaling permitted for planning purposes only.

No.	Date	Rev. by	Description
P01	06.02.2026	LP	Preliminary Issue
C01	27.02.2026	HE	Construction Issue

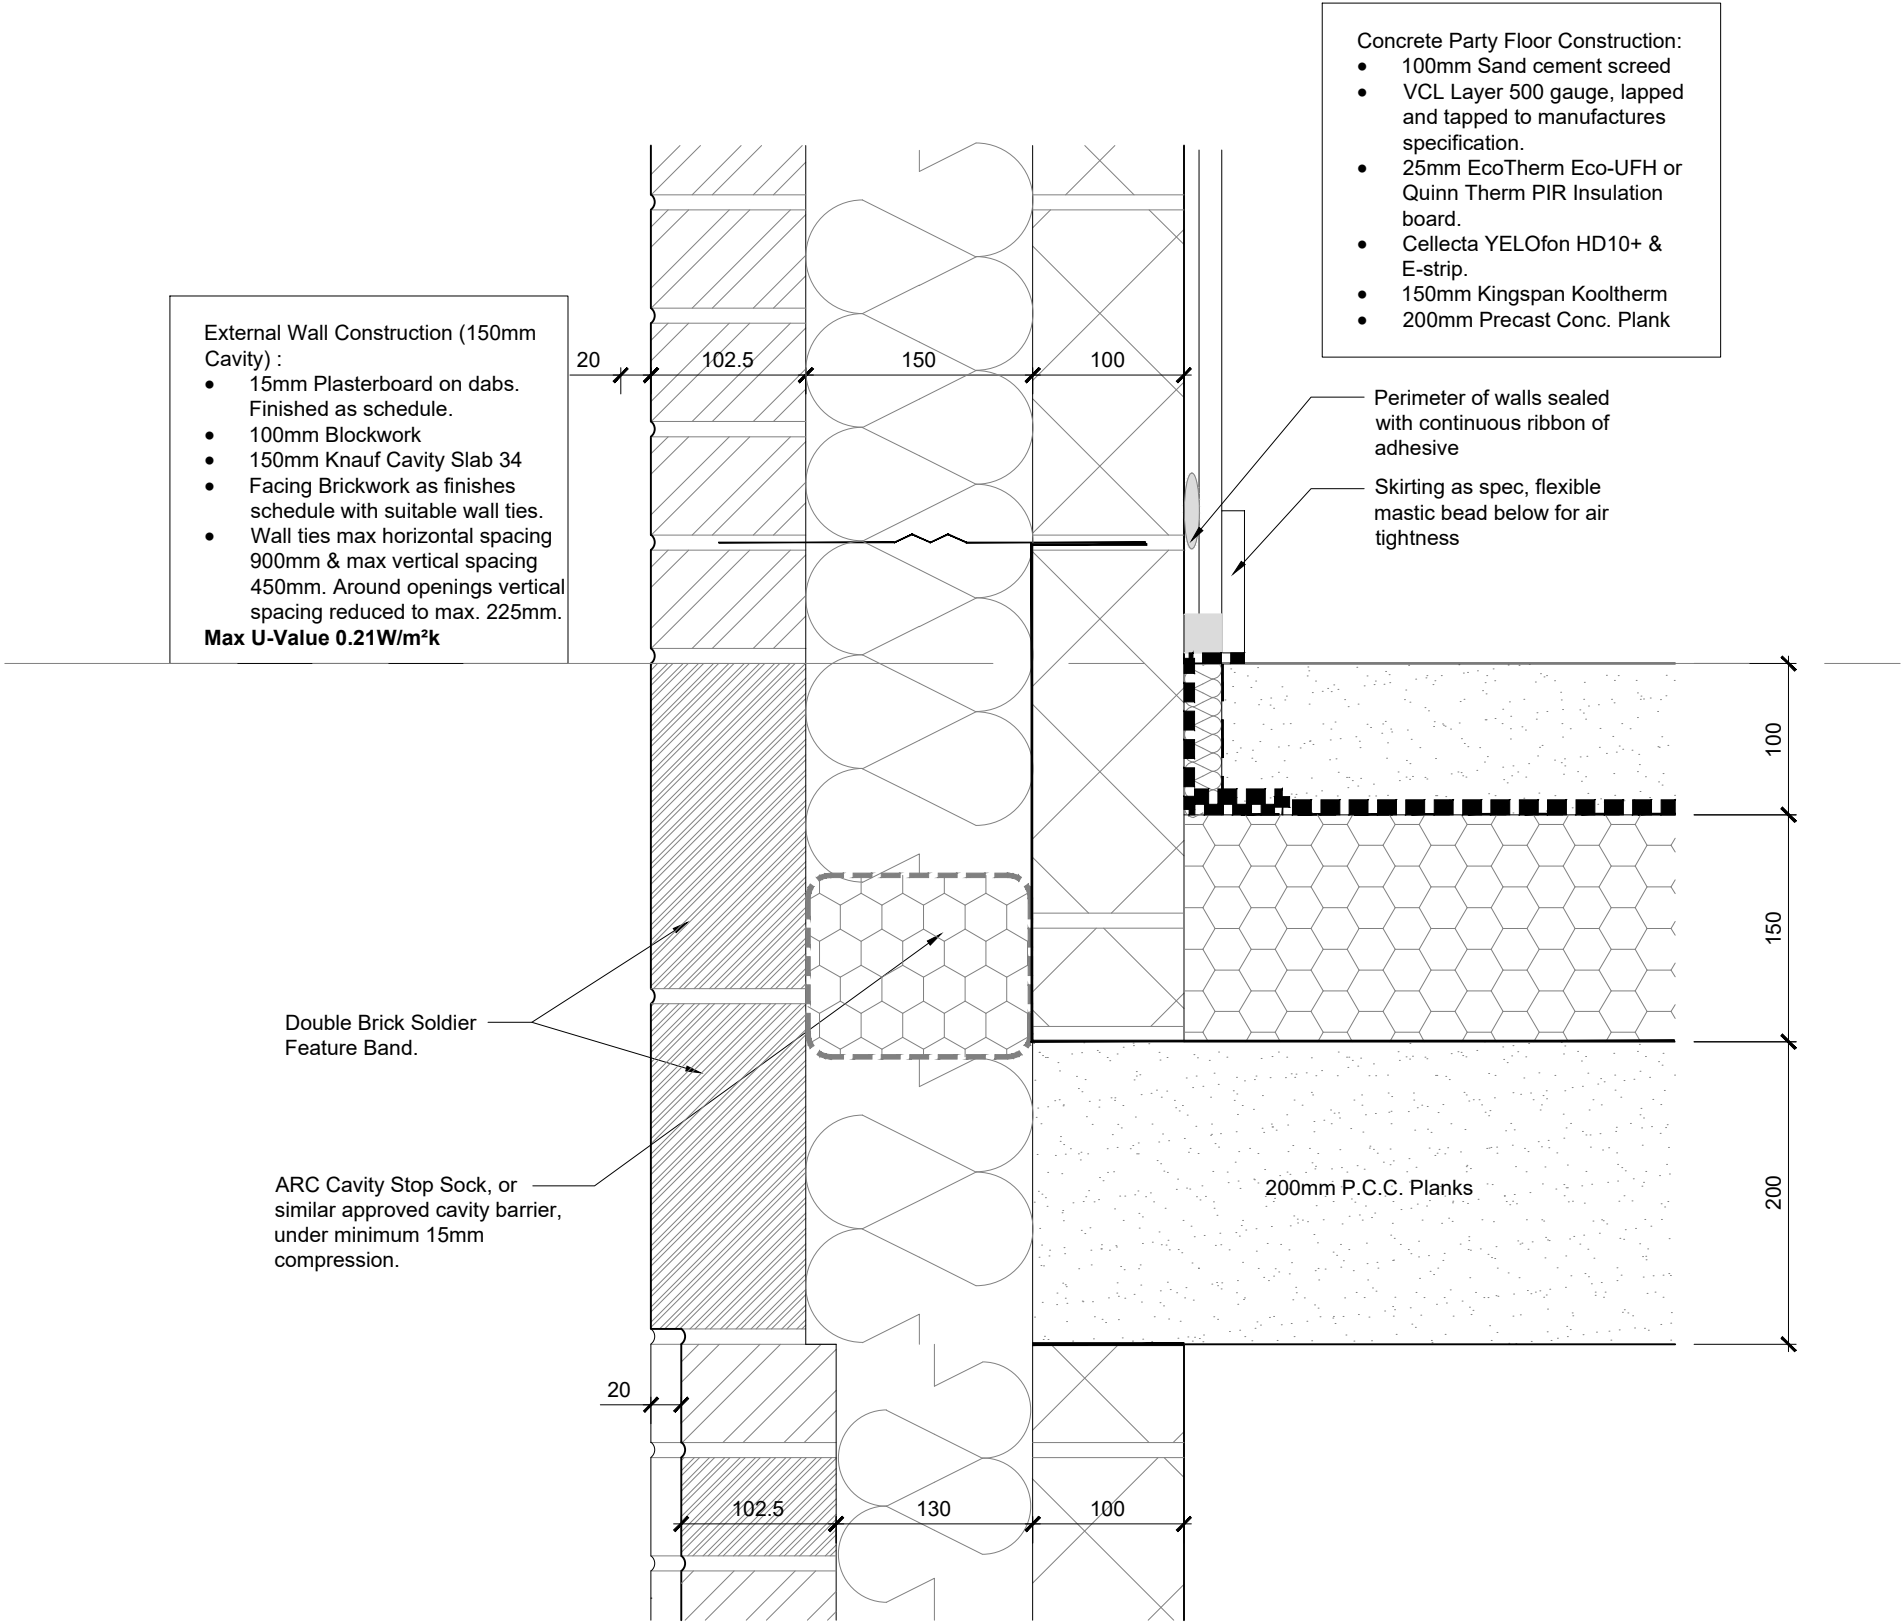

External Wall / Concrete Floor Junction - Typical Cavity Wall
Feature Brick Soldier Band SCALE 1:5

CLAGUE ARCHITECTS
www.clague.co.uk 01227 762 060 info@clague.co.uk

Client
Hill Residential

Project Title
Proposed Residential Development
Milton Place
Gravesend
Kent

Drawing Description
Apartment Superstructure Details
Externall Wall / Concrete Floor Junction
Typical Cavity Wall
Feature Brick Soldier Band

Scale	Date	Created	Checked
1:5 @ A3	January 2026	LB	

Drawing Status

CONSTRUCTION

Drawing Number
MPG-CLA-ZZ-ZZ-D-A-10562

Revision
C01



Report all discrepancies, errors and omissions. Verify all dimensions on site before commencing any work on site or preparing shop drawings.

All materials, components and workmanship are to comply with the relevant British Standards, Codes of Practice, and appropriate manufacturers recommendations that from time to time shall apply.

For all specialist work, see relevant drawings. This drawing and design are copyright of Clague LLP. Registration number OC335948.


62 Burgate - Canterbury - Kent - CT1 2BH

2 Kinsbourne Court - Luton Road - Harpenden - Hertfordshire - AL5 3BL

8 Disney Street - London - SE1 1JF

Do Not Scale. Scaling permitted for planning purposes only.

No.	Date	Rev. by	Description
P01	06.02.2026	LP	Preliminary Issue
C01	27.02.2026	HE	Construction Issue

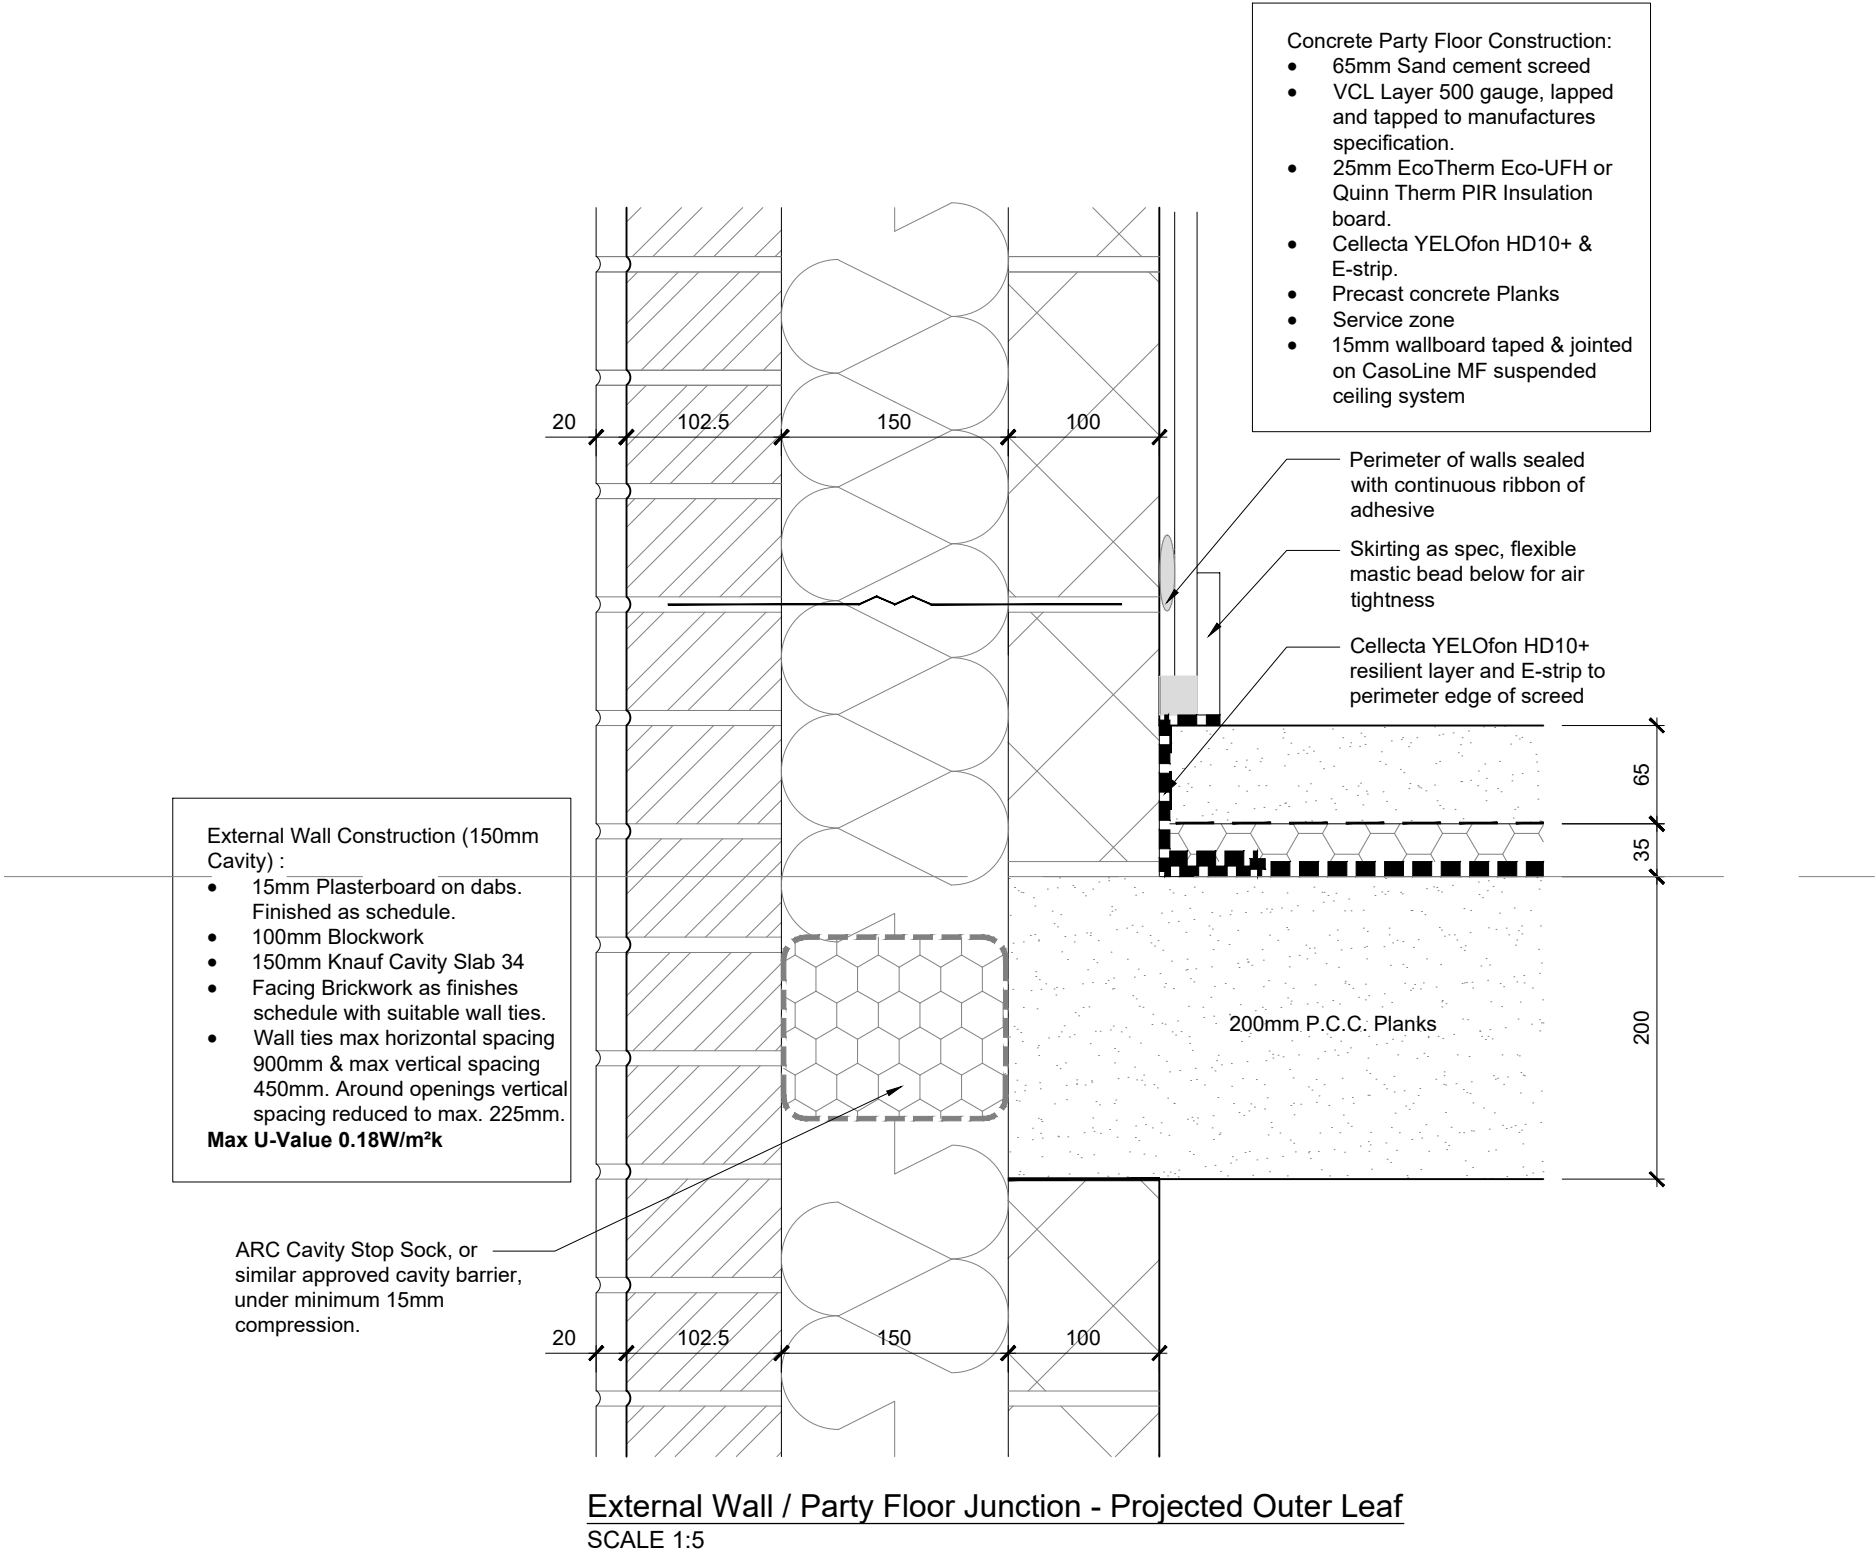

CLAGUE ARCHITECTS

www.clague.co.uk 01227 762 060 info@clague.co.uk

Client

Hill Residential

Project Title

Proposed Residential Development

Milton Place

Gravesend

Kent

Drawing Description

Apartment Superstructure Details

External Wall / Party Floor Junction

Projected Outer Leaf

Scale	Date	Created	Checked
1:5 @ A3	January 2026	LB	

Drawing Status

CONSTRUCTION

Drawing Number

MPG-CLA-ZZ-ZZ-D-A-10567

Revision

C01



Report all discrepancies, errors and omissions. Verify all dimensions on site before commencing any work on site or preparing shop drawings.

All materials, components and workmanship are to comply with the relevant British Standards, Codes of Practice, and appropriate manufacturers recommendations that from time to time shall apply.

For all specialist work, see relevant drawings. This drawing and design are copyright of Clague LLP. Registration number OC335948.


62 Burgate - Canterbury - Kent - CT1 2BH

2 Kinsbourne Court - Luton Road - Harpenden - Hertfordshire - AL5 3BL

8 Disney Street - London - SE1 1JF

Do Not Scale. Scaling permitted for planning purposes only.

No.	Date	Rev. by	Description
P01	06.02.2026	LP	Preliminary Issue
C01	27.02.2026	HE	Construction Issue

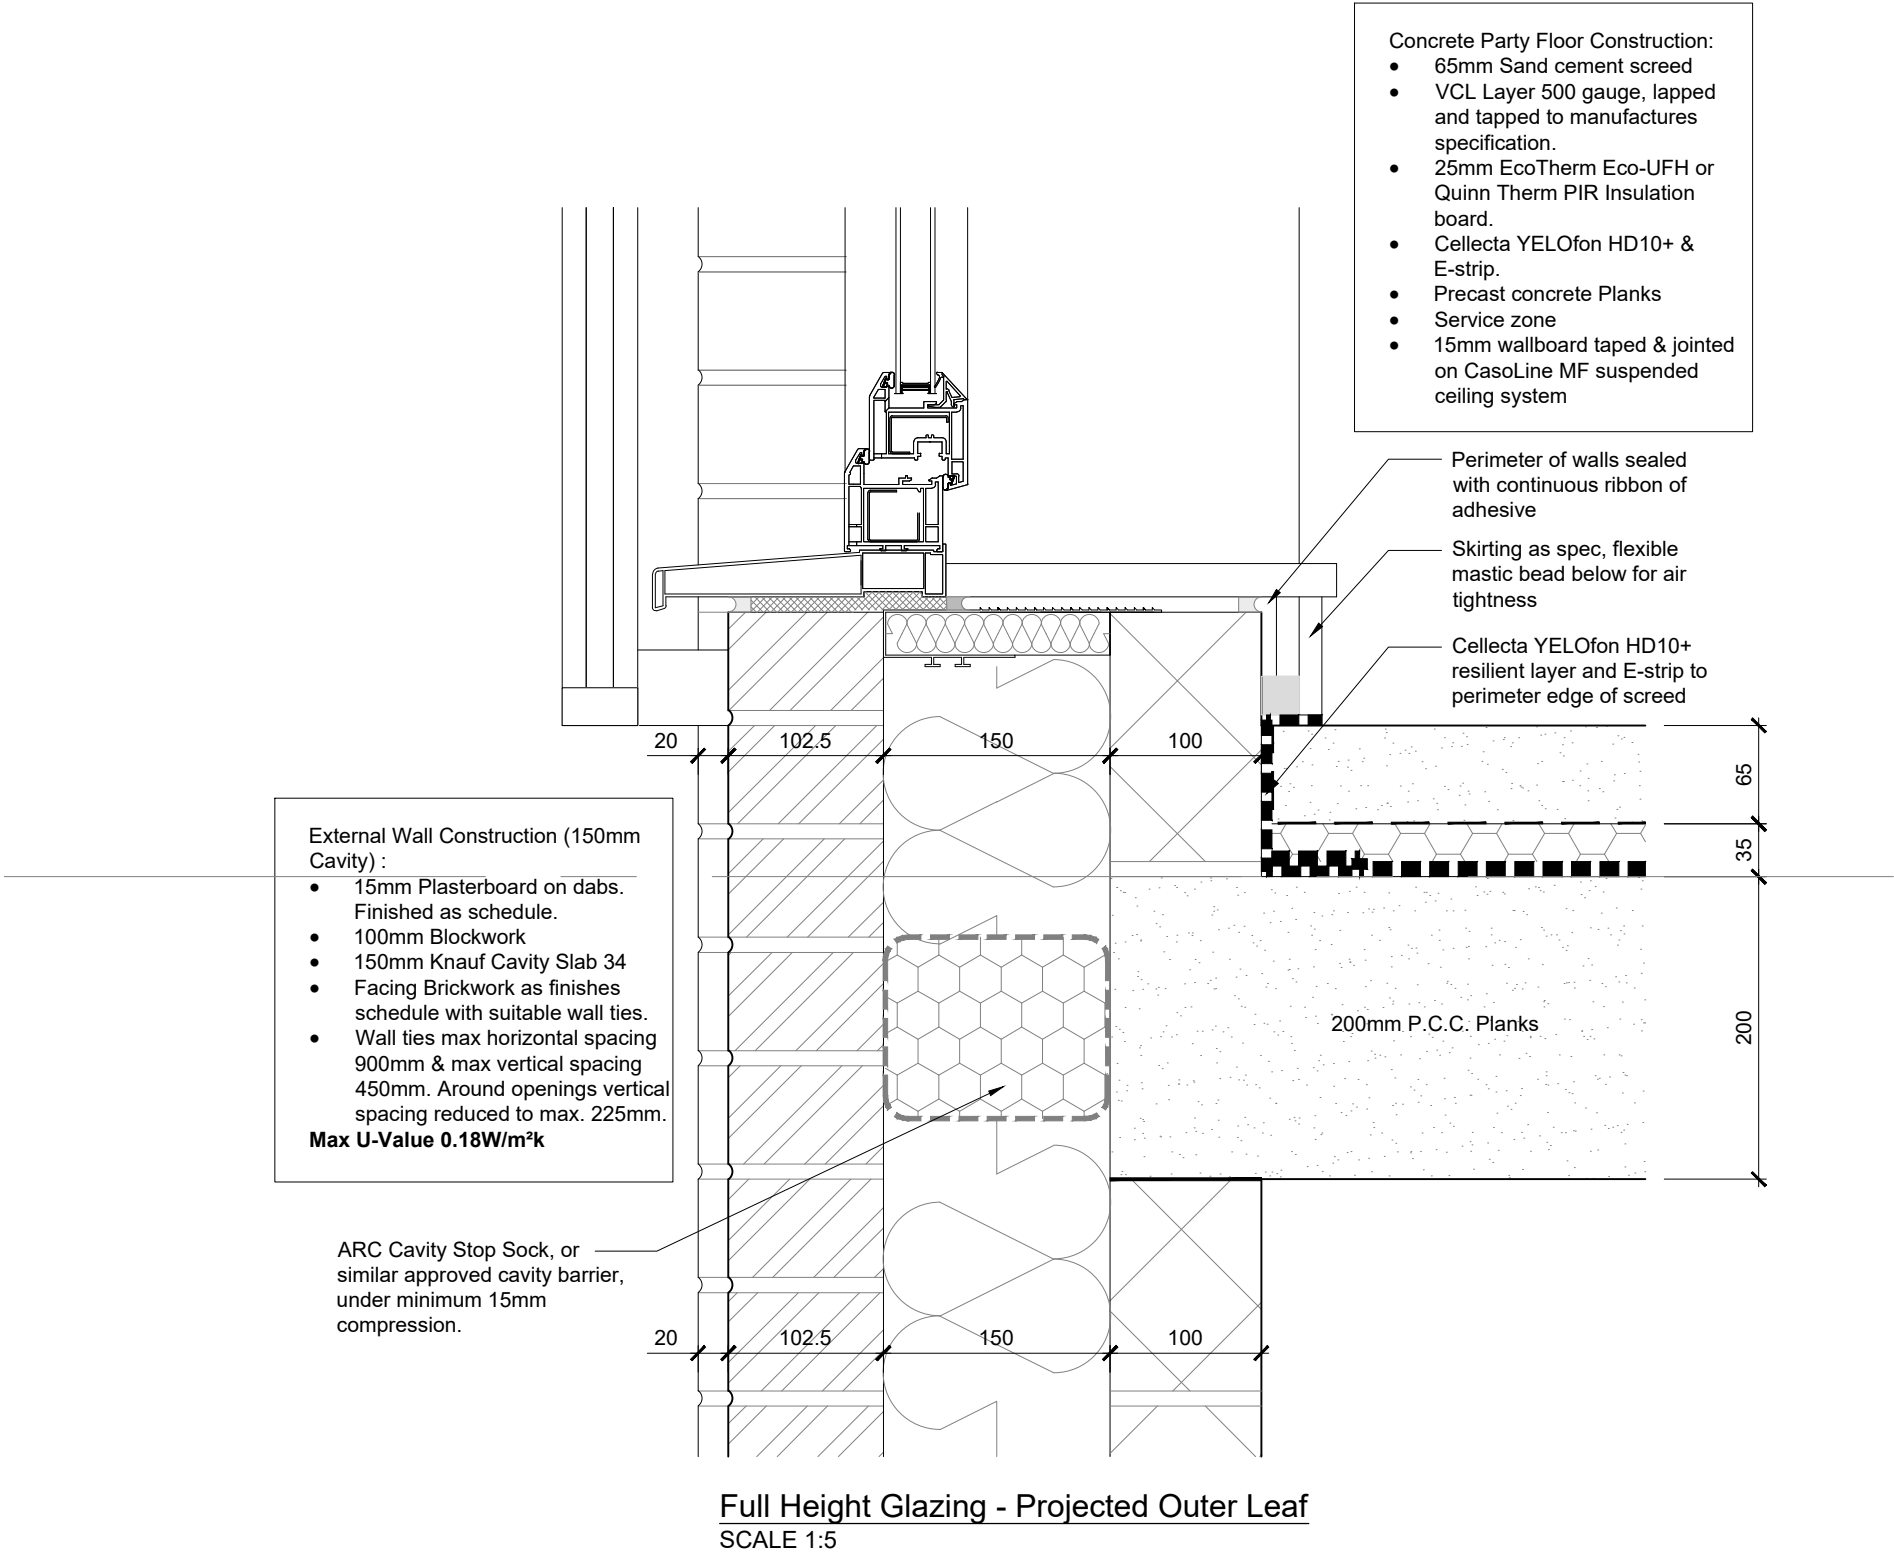

CLAGUE ARCHITECTS

www.clague.co.uk 01227 762 060 info@clague.co.uk

Client

Hill Residential

Project Title

Proposed Residential Development

Milton Place

Gravesend

Kent

Drawing Description

Apartment Superstructure Details

Full Height Glazing

Projected Outer Leaf

Scale	Date	Created	Checked
1:5 @ A3	January 2026	LB	

Drawing Status

CONSTRUCTION

Drawing Number

MPG-CLA-ZZ-ZZ-D-A-10568

Revision

C01



Report all discrepancies, errors and omissions. Verify all dimensions on site before commencing any work on site or preparing shop drawings.

All materials, components and workmanship are to comply with the relevant British Standards, Codes of Practice, and appropriate manufacturers recommendations that from time to time shall apply.

For all specialist work, see relevant drawings. This drawing and design are copyright of Clague LLP. Registration number OC335948.


62 Burgate - Canterbury - Kent - CT1 2BH

2 Kinsbourne Court - Luton Road - Harpenden - Hertfordshire - AL5 3BL

8 Disney Street - London - SE1 1JF

Do Not Scale. Scaling permitted for planning purposes only.

No.	Date	Rev. by	Description
P01	06.02.2026	LP	Preliminary Issue
C01	27.02.2026	HE	Construction Issue

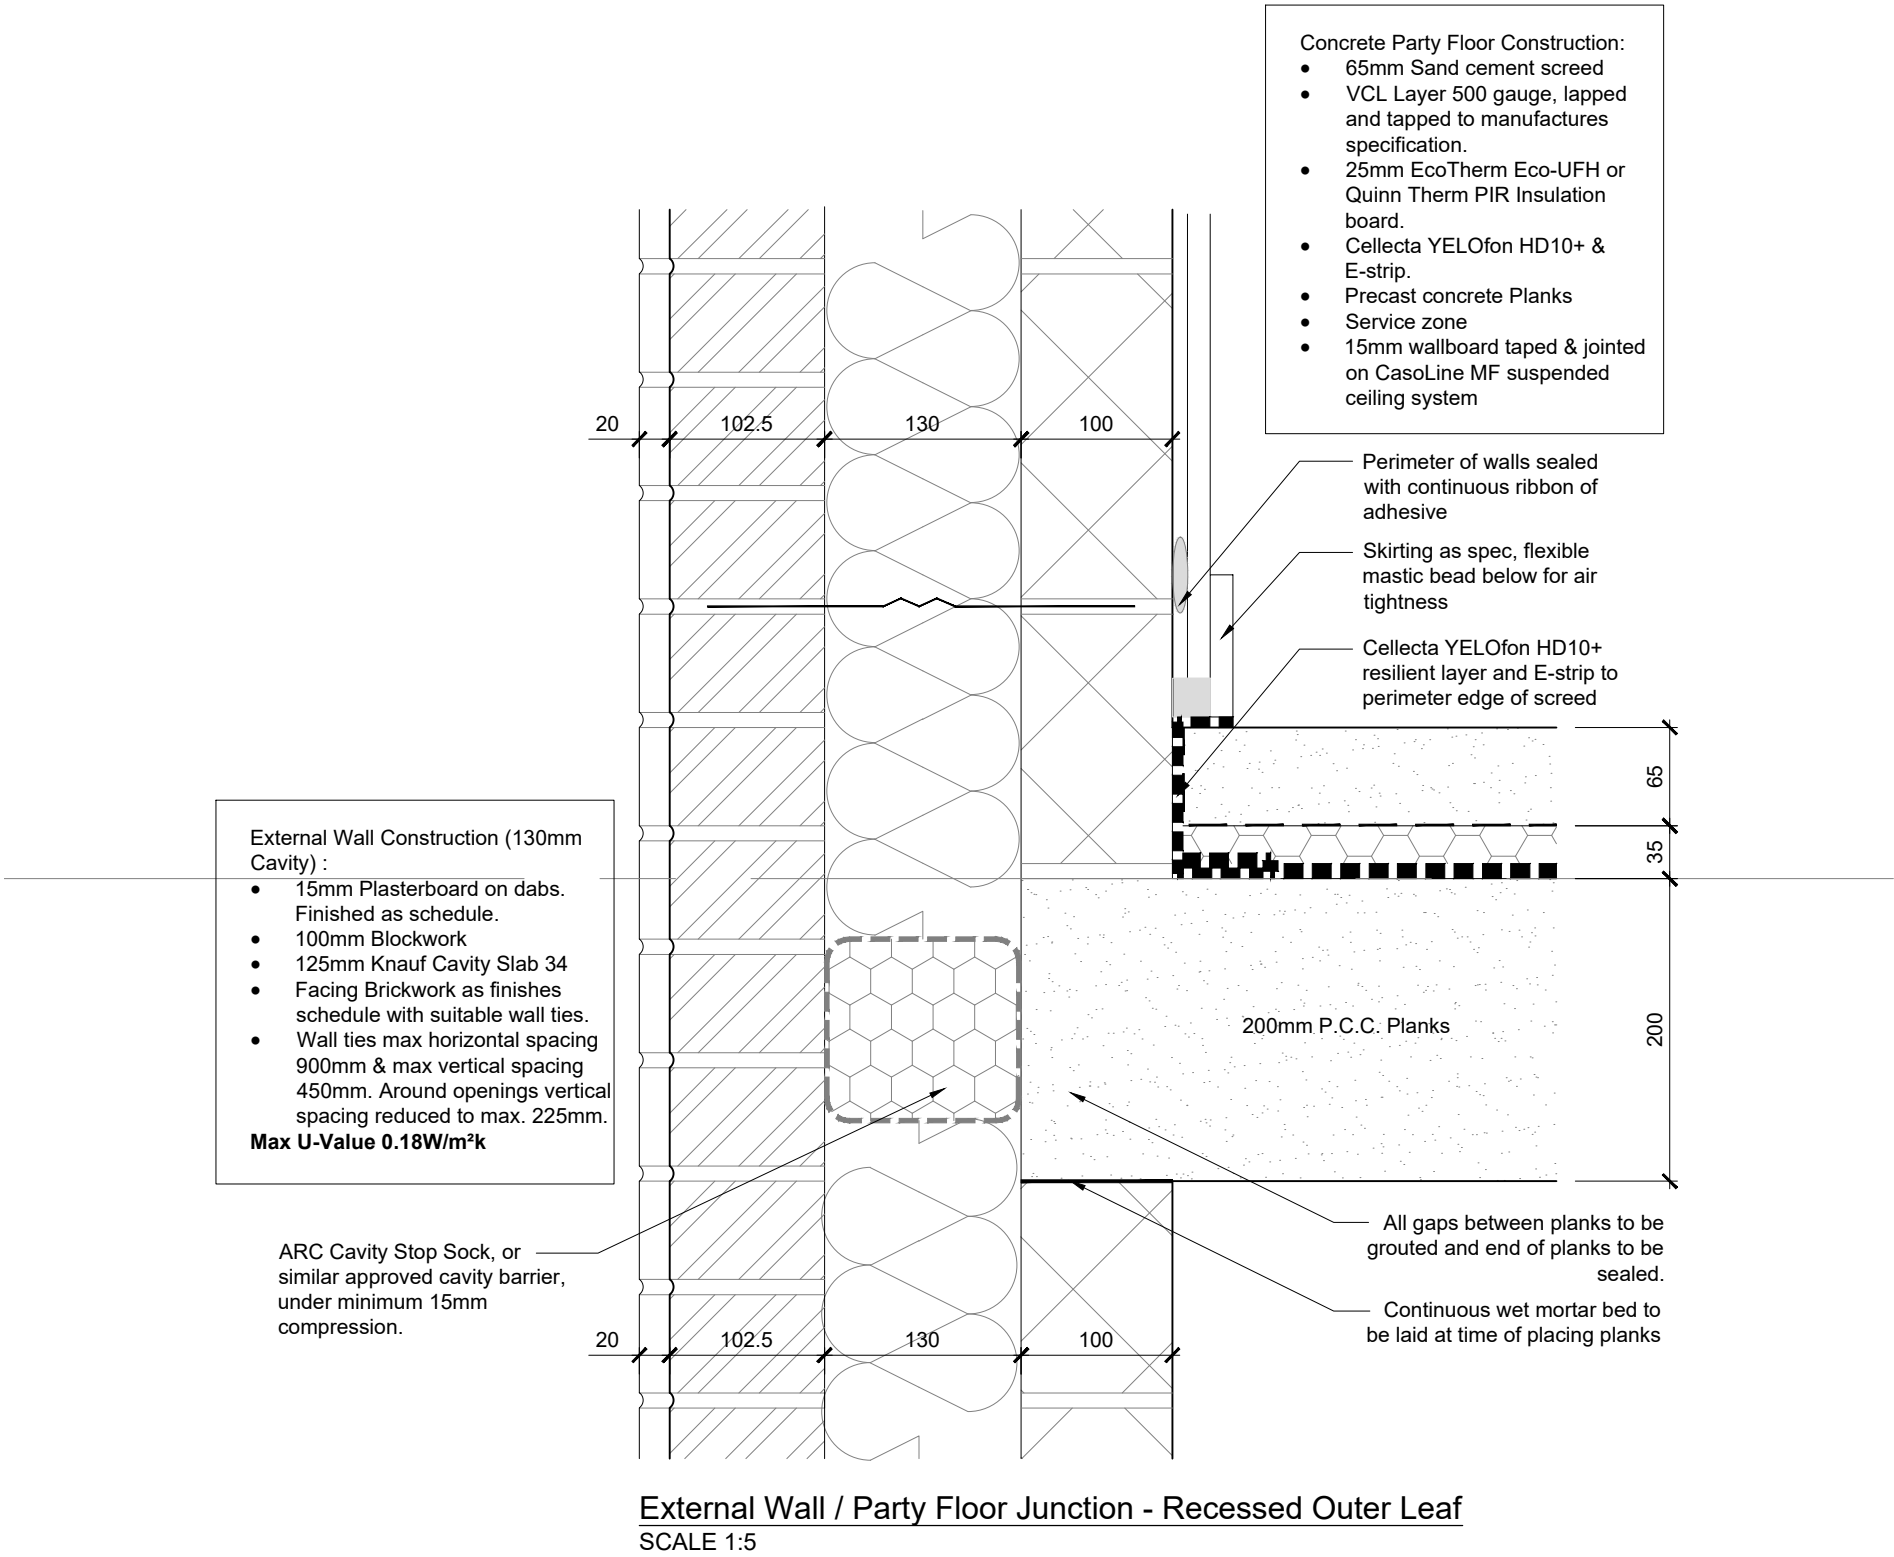

CLAGUE ARCHITECTS

www.clague.co.uk 01227 762 060 info@clague.co.uk

Client

Hill Residential

Project Title

Proposed Residential Development

Milton Place

Gravesend

Kent

Drawing Description

Apartment Superstructure Details

External Wall / Party Floor Junction

Recessed Outer Leaf

Scale	Date	Created	Checked
1:5 @ A3	January 2026	LB	

Drawing Status

CONSTRUCTION

Drawing Number

MPG-CLA-ZZ-ZZ-D-A-10569

Revision

C01



Report all discrepancies, errors and omissions. Verify all dimensions on site before commencing any work on site or preparing shop drawings.

All materials, components and workmanship are to comply with the relevant British Standards, Codes of Practice, and appropriate manufacturers recommendations that from time to time shall apply.

For all specialist work, see relevant drawings. This drawing and design are copyright of Clague LLP. Registration number OC335948.


62 Burgate - Canterbury - Kent - CT1 2BH

2 Kinsbourne Court - Luton Road - Harpenden - Hertfordshire - AL5 3BL

8 Disney Street - London - SE1 1JF

Do Not Scale. Scaling permitted for planning purposes only.

No.	Date	Rev. by	Description
P01	06.02.2026	LP	Preliminary Issue
C01	27.02.2026	HE	Construction Issue

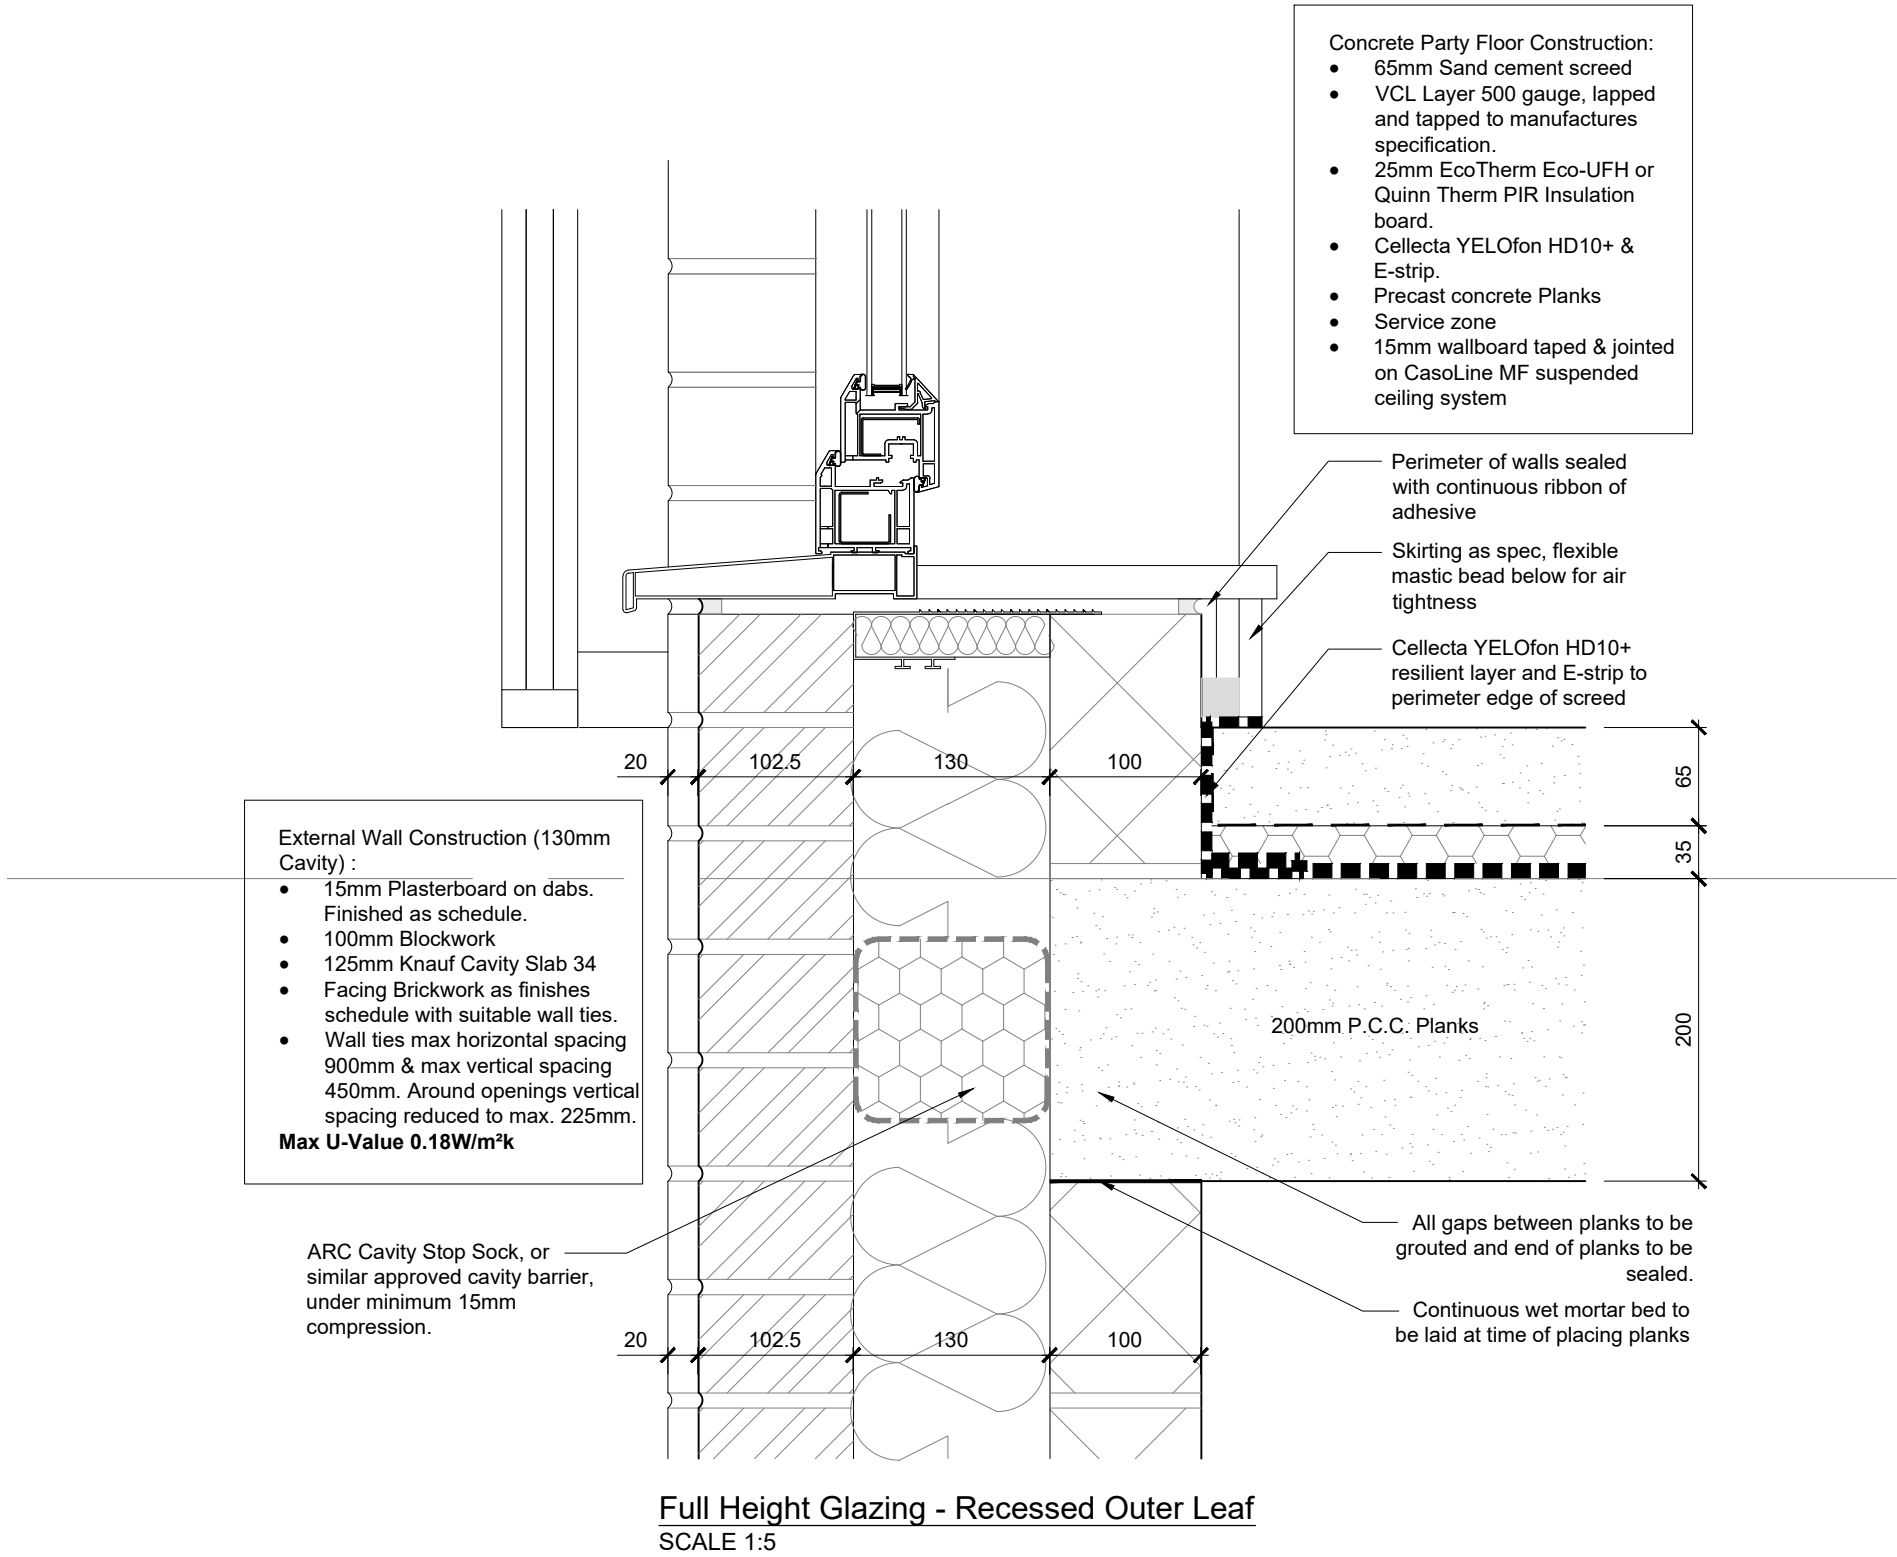

CLAGUE ARCHITECTS

www.clague.co.uk 01227 762 060 info@clague.co.uk

Client

Hill Residential

Project Title

Proposed Residential Development

Milton Place

Gravesend

Kent

Drawing Description

Apartment Superstructure Details

Full Height Glazing

Recessed Outer Leaf

Scale	Date	Created	Checked
1:5 @ A3	January 2026	LB	

Drawing Status

CONSTRUCTION

Drawing Number

MPG-CLA-ZZ-ZZ-D-A-10570

Revision

C01



Report all discrepancies, errors and omissions. Verify all dimensions on site before commencing any work on site or preparing shop drawings.

All materials, components and workmanship are to comply with the relevant British Standards, Codes of Practice, and appropriate manufacturers recommendations that from time to time shall apply.

For all specialist work, see relevant drawings. This drawing and design are copyright of Clague LLP. Registration number OC335948.


62 Burgate - Canterbury - Kent - CT1 2BH

2 Kinsbourne Court - Luton Road - Harpenden - Hertfordshire - AL5 3BL

8 Disney Street - London - SE1 1JF

Do Not Scale. Scaling permitted for planning purposes only.

No.	Date	Rev. by	Description
P01	06.02.2026	LP	Preliminary Issue
C01	27.02.2026	HE	Construction Issue

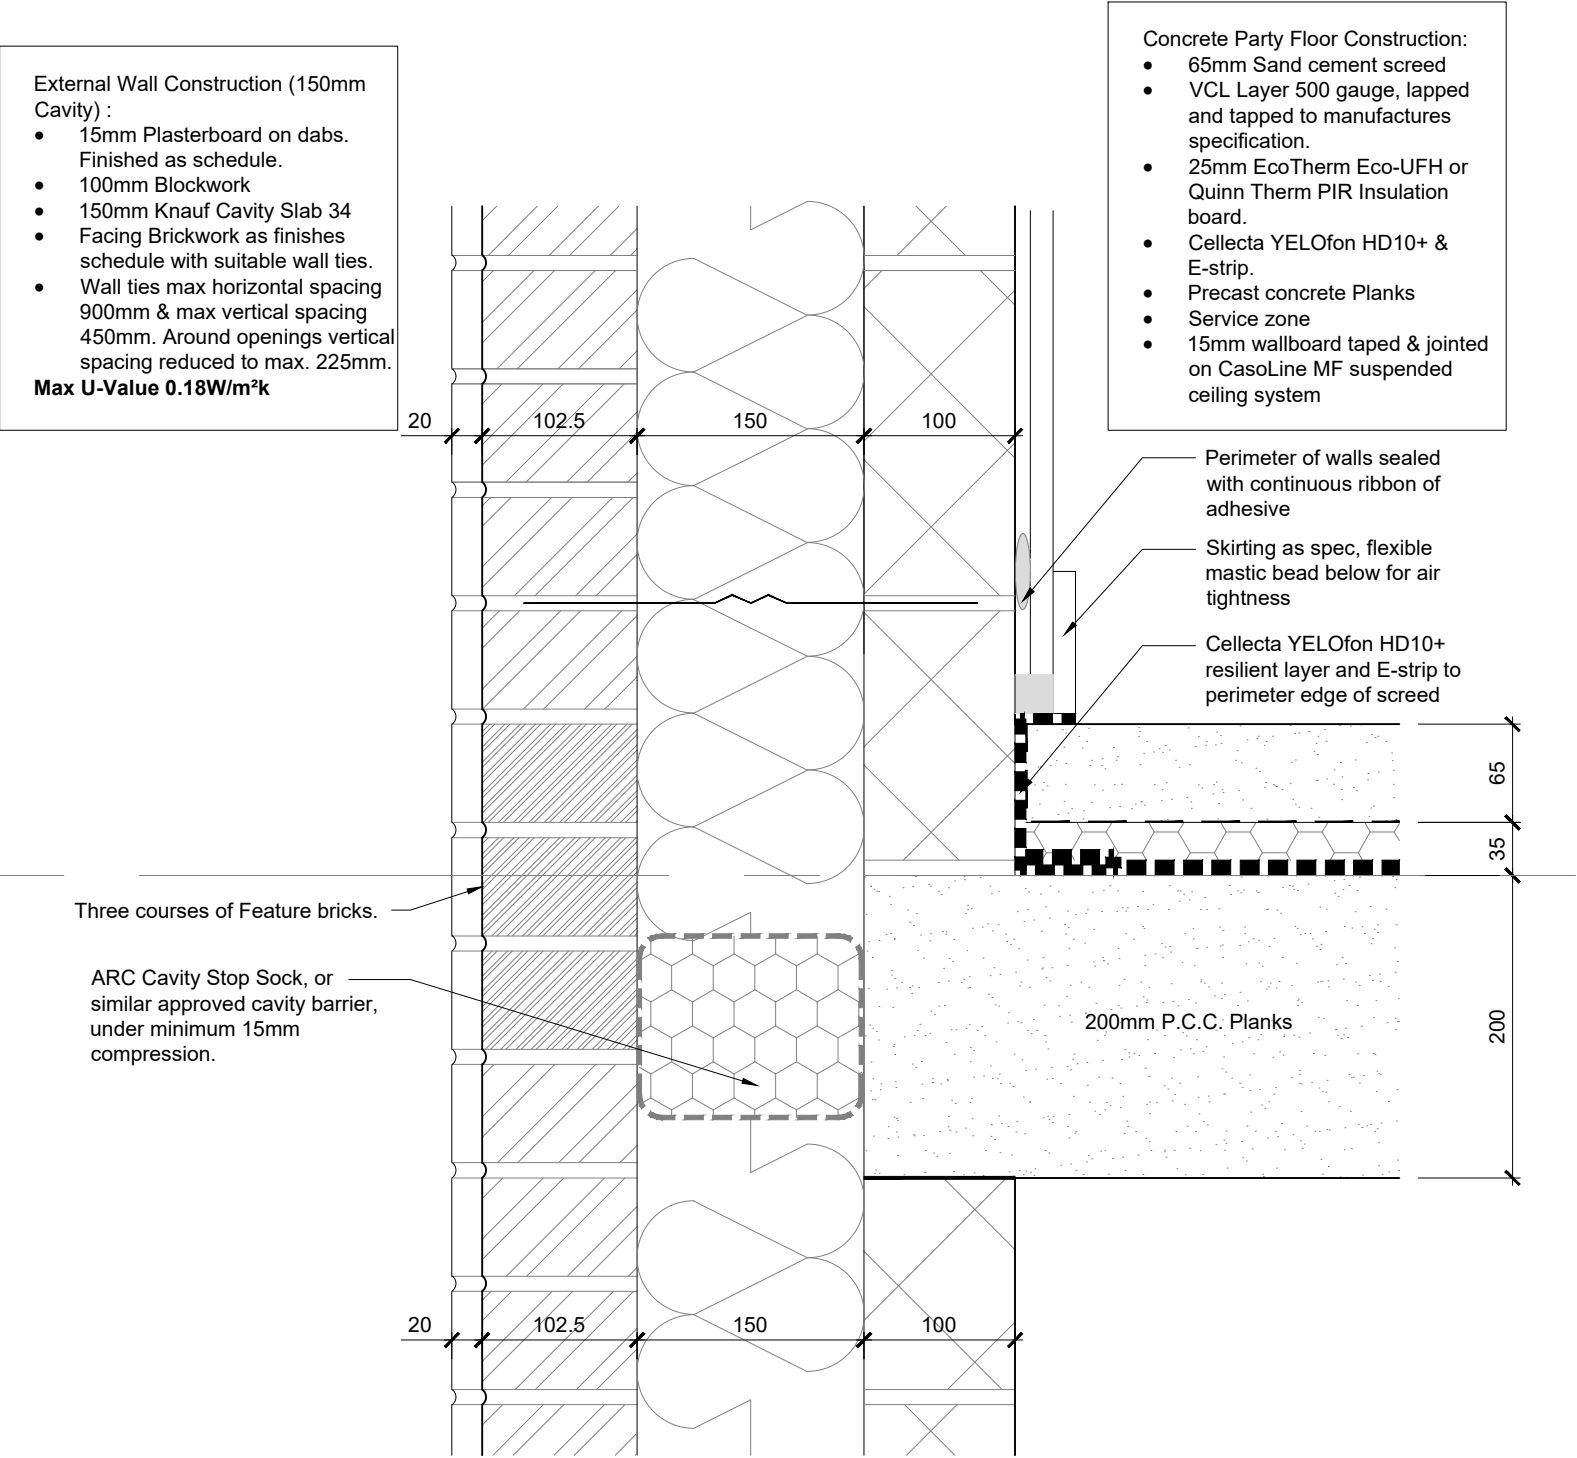

External Wall / Party Floor Junction - Projected Outer Leaf
Feature Brick Banding SCALE 1:5

CLAGUE ARCHITECTS

www.clague.co.uk 01227 762 060 info@clague.co.uk

Client
Hill Residential

Project Title
Proposed Residential Development
Milton Place
Gravesend
Kent

Drawing Description
Apartment Superstructure Details
External Wall / Party Floor Junction
Projected Outer Leaf
Feature Brick Banding

Scale	Date	Created	Checked
1:5 @ A3	January 2026	LB	

Drawing Status

CONSTRUCTION

Drawing Number
MPG-CLA-ZZ-ZZ-D-A-10571

Revision
C01



Report all discrepancies, errors and omissions. Verify all dimensions on site before commencing any work on site or preparing shop drawings.

All materials, components and workmanship are to comply with the relevant British Standards, Codes of Practice, and appropriate manufacturers recommendations that from time to time shall apply.

For all specialist work, see relevant drawings. This drawing and design are copyright of Clague LLP. Registration number OC335948.


62 Burgate - Canterbury - Kent - CT1 2BH

2 Kinsbourne Court - Luton Road - Harpenden - Hertfordshire - AL5 3BL

8 Disney Street - London - SE1 1JF

Do Not Scale. Scaling permitted for planning purposes only.

No.	Date	Rev. by	Description
P01	06.02.2026	LP	Preliminary Issue
C01	27.02.2026	HE	Construction Issue

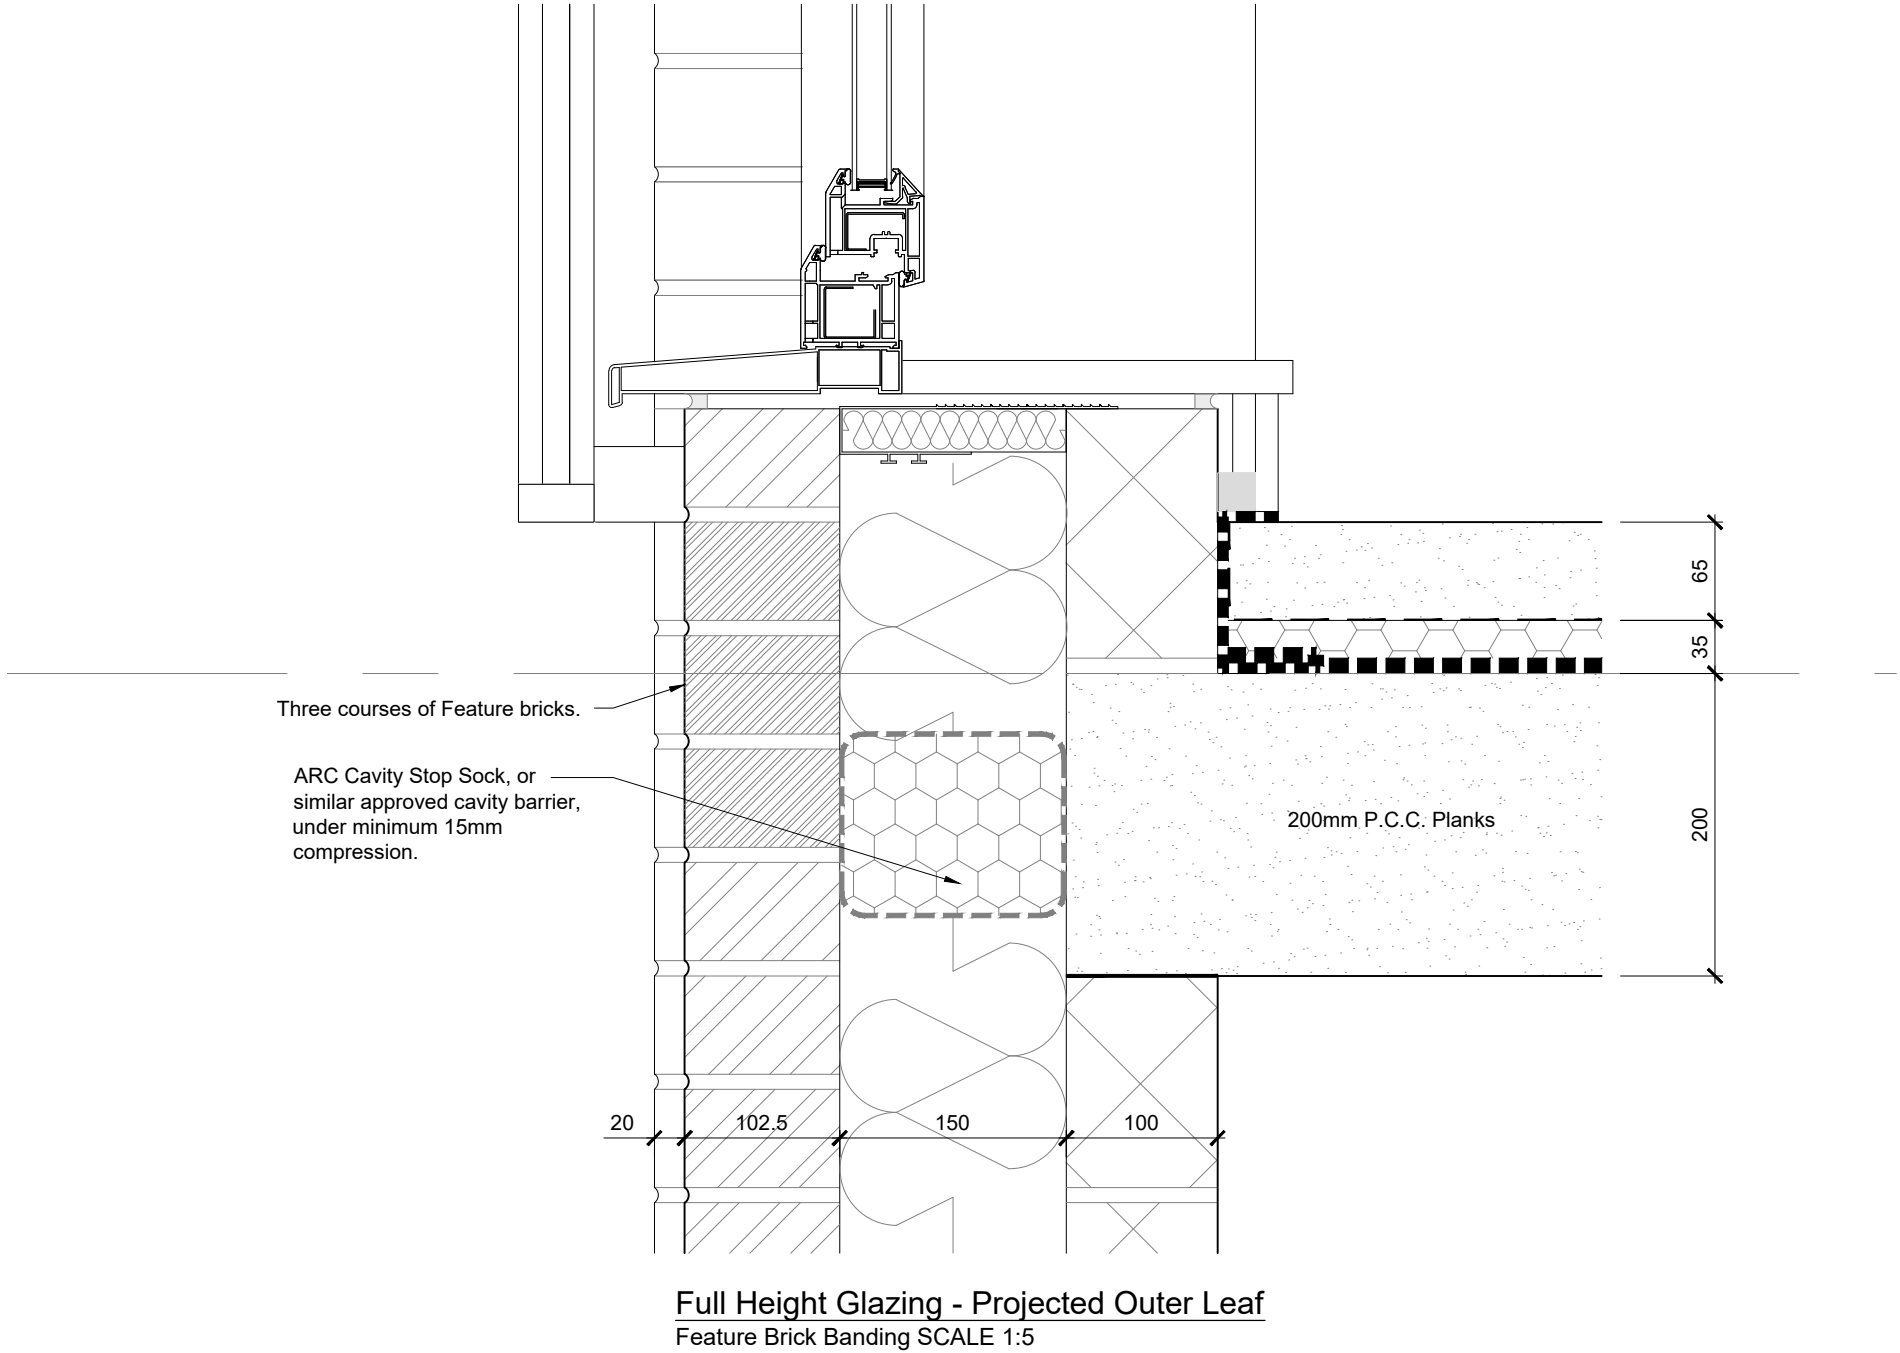

CLAGUE ARCHITECTS

www.clague.co.uk 01227 762 060 info@clague.co.uk

Client
Hill Residential

Project Title
Proposed Residential Development
Milton Place
Gravesend
Kent

Drawing Description
Apartment Superstructure Details
Full Height Glazing
Projected Outer Leaf
Feature Brick Banding

Scale	Date	Created	Checked
1:5 @ A3	January 2026	LB	

Drawing Status

CONSTRUCTION

Drawing Number Revision
MPG-CLA-ZZ-ZZ-D-A-10572 C01



Do Not Scale.

Report all discrepancies, errors and omissions. Verify all dimensions on site before commencing any work on site or preparing shop drawings.

All materials, components and workmanship are to comply with the relevant British Standards, Codes of Practice, and appropriate manufacturers recommendations that from time to time shall apply.


For all specialist work, see relevant drawings. This drawing and design are copyright of Clague LLP. Registration number OC335848.

62 BURGATE - Canterbury - Kent - CT1 2BH


2 Kingsbourne Court - Luton Road - Harpenden - Hertfordshire - AL5 3BL

8 Disney Street - London - SE1 1JF

No.	Date	Rev. by	Description
P01	06.02.2026	LP	Preliminary Issue
C01	27.02.2026	HE	Construction Issue

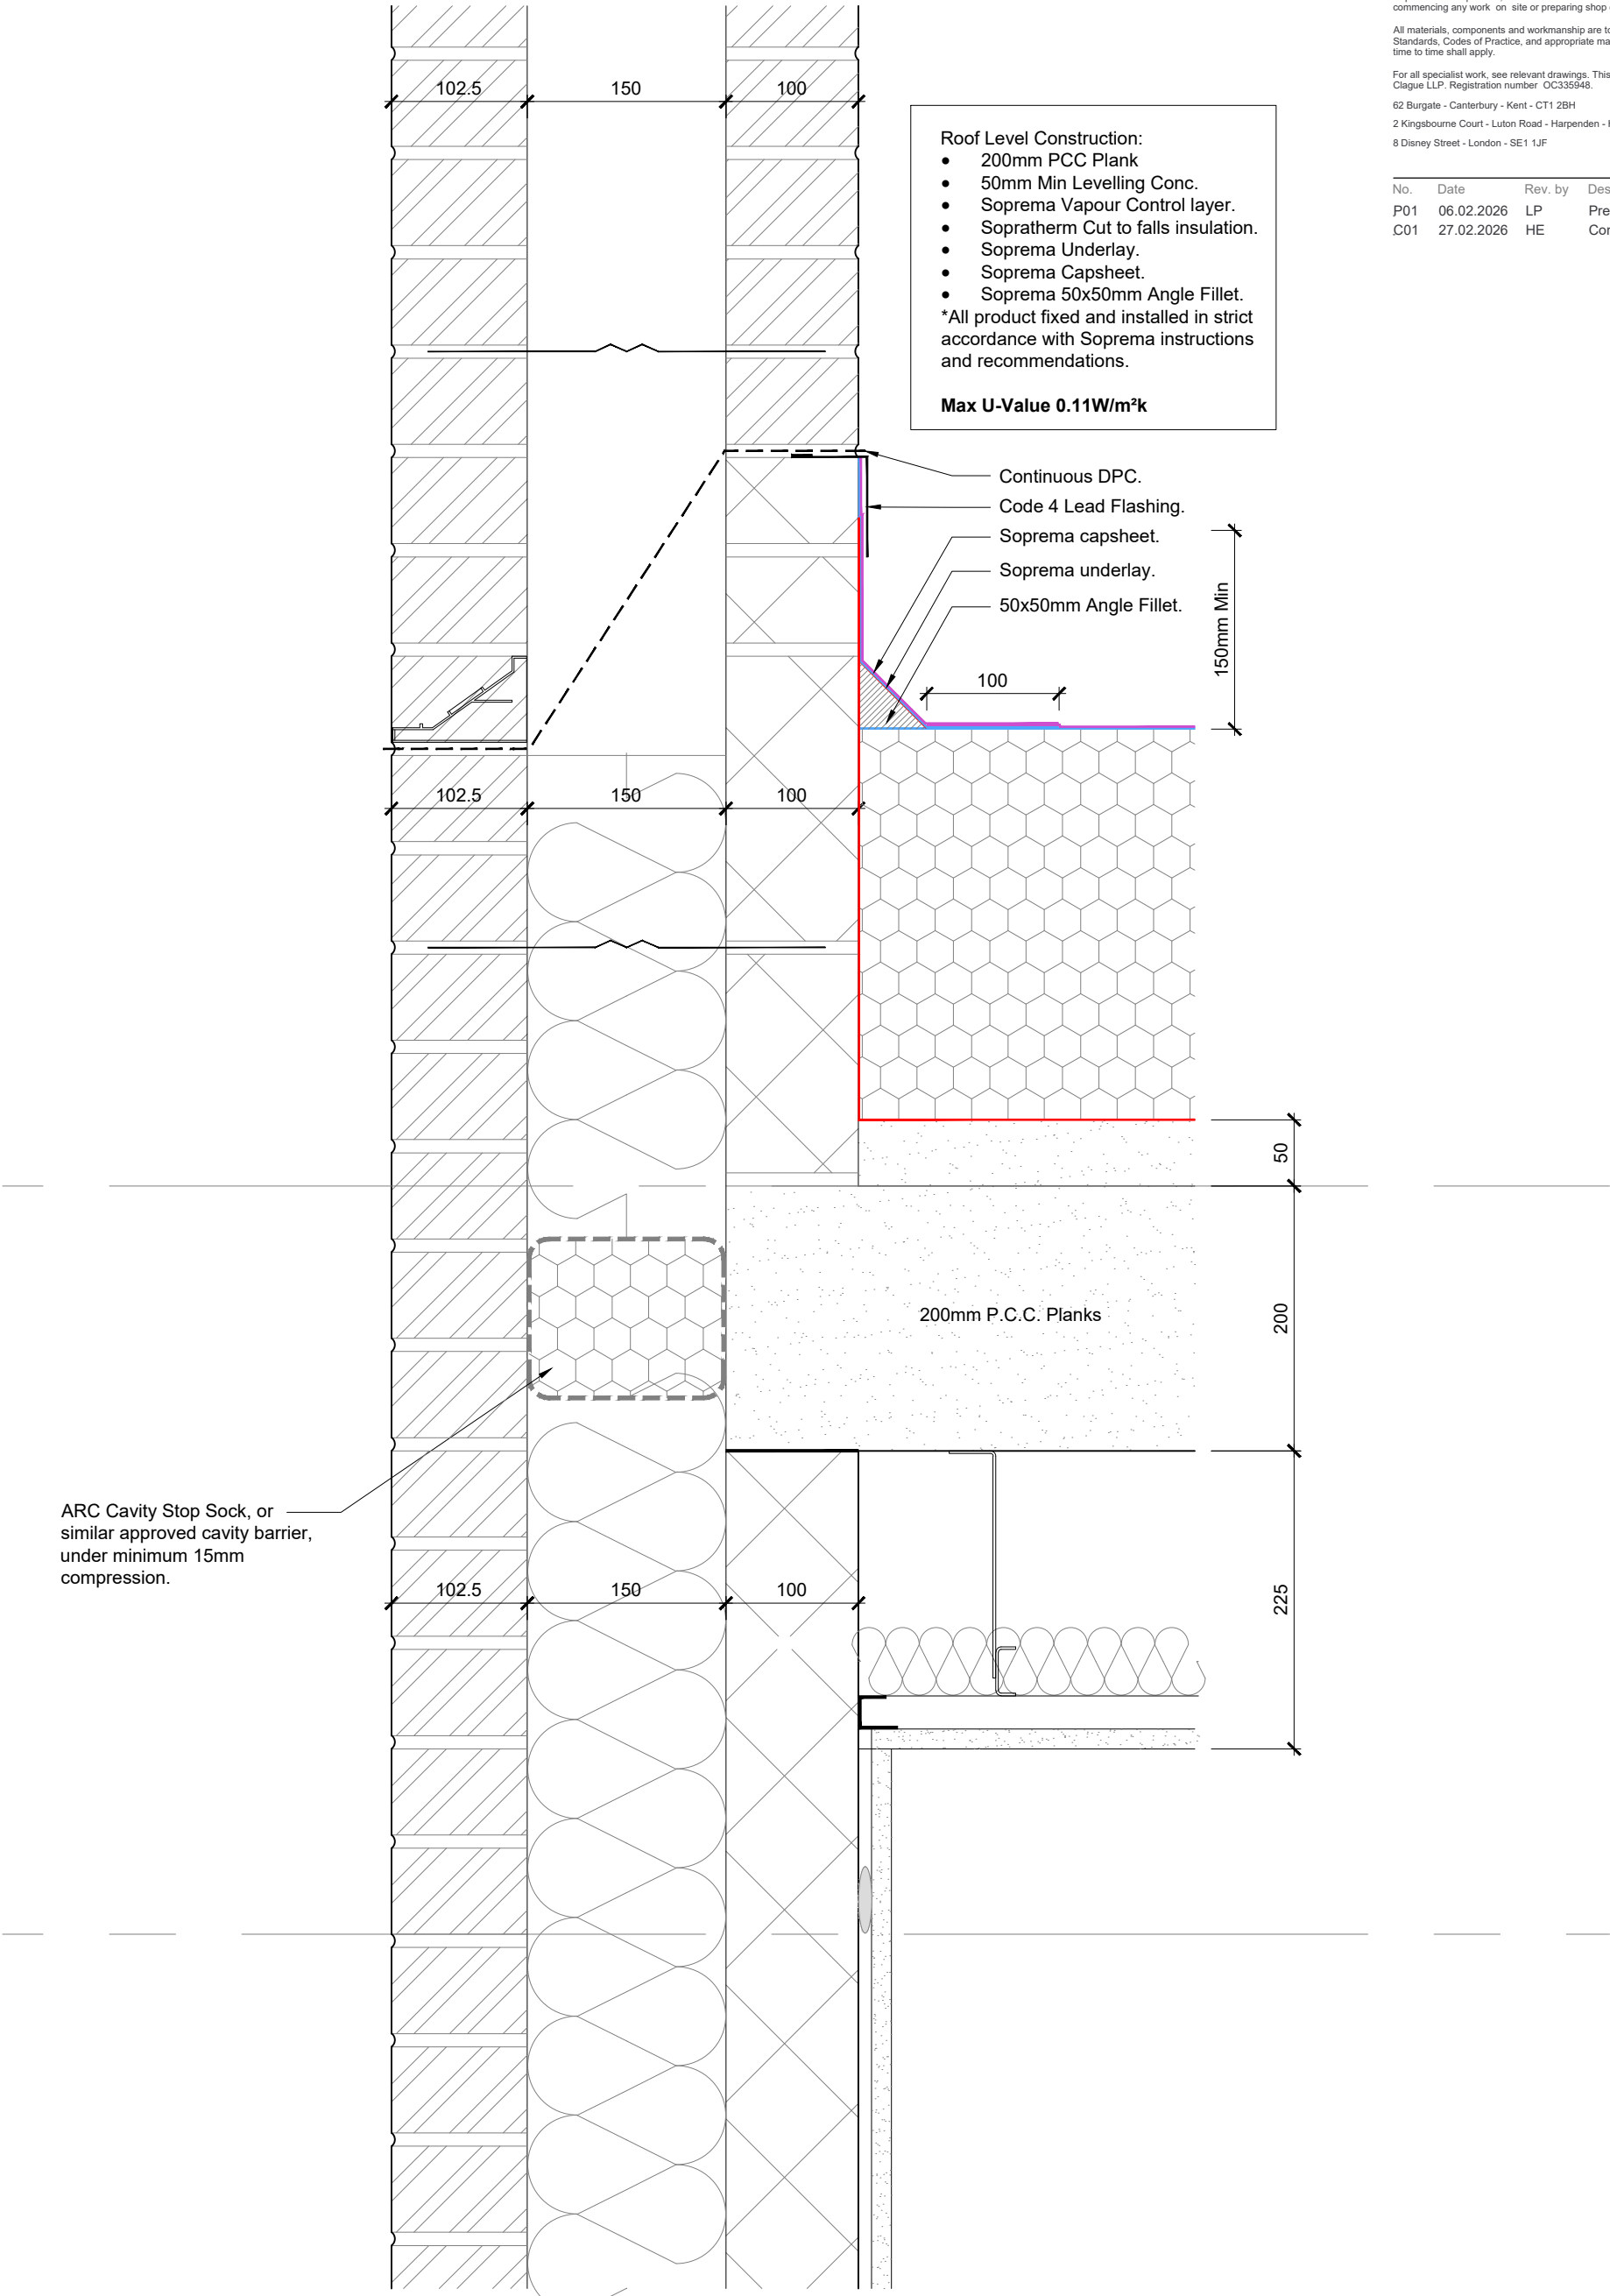

External Wall / Flat Roof Junction - Typical Cavity Wall
SCALE 1:5

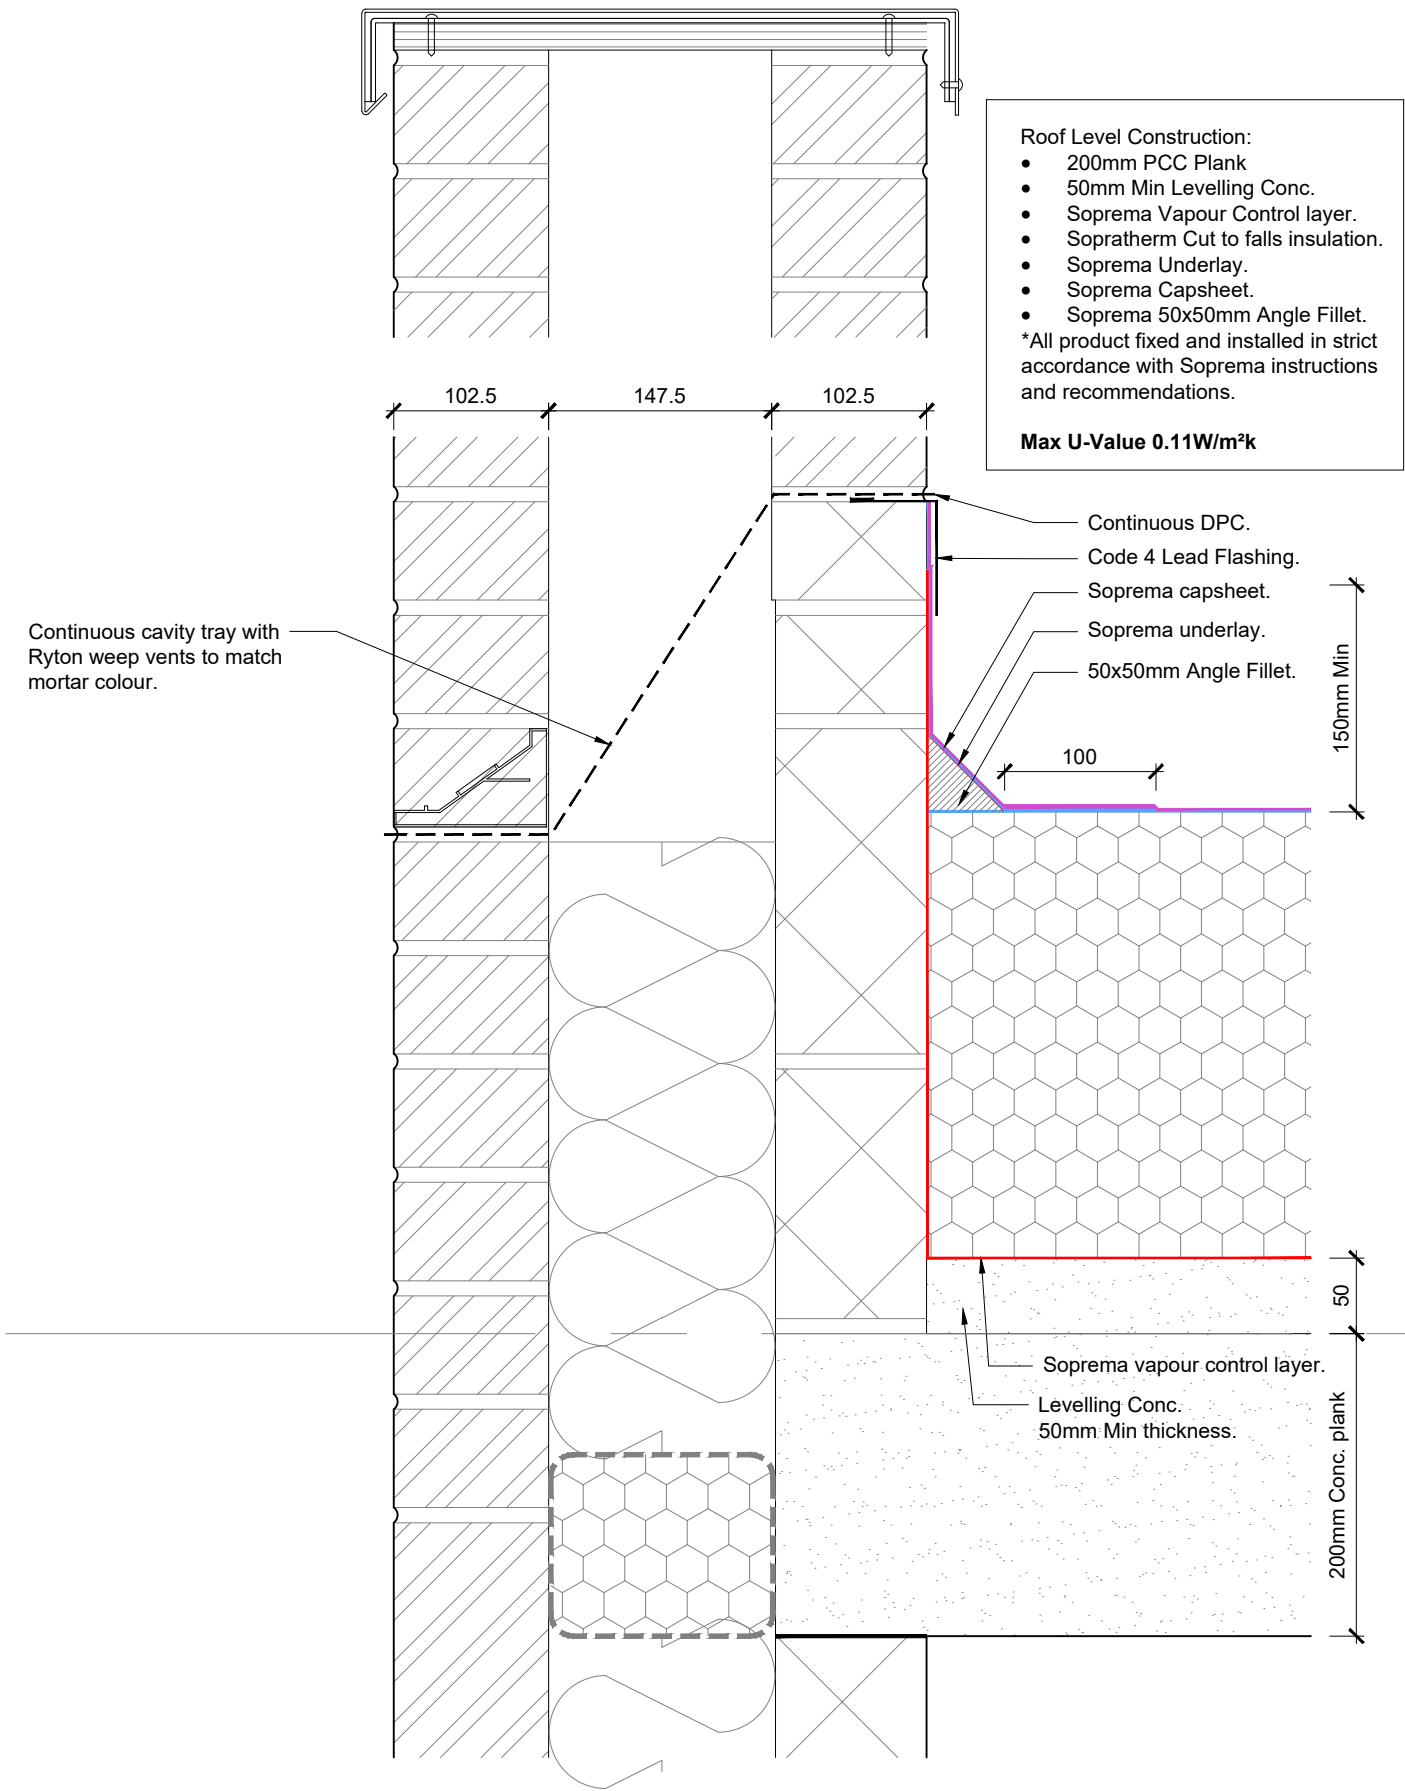

Abutment to Parapet - Maximum Insulation Depth
SCALE 1:5

Report all discrepancies, errors and omissions. Verify all dimensions on site before commencing any work on site or preparing shop drawings.

All materials, components and workmanship are to comply with the relevant British Standards, Codes of Practice, and appropriate manufacturers recommendations that from time to time shall apply.

For all specialist work, see relevant drawings. This drawing and design are copyright of Clague LLP. Registration number OC335948.

62 Burgate - Canterbury - Kent - CT1 2BH
2 Kinsbourne Court - Luton Road - Harpenden - Hertfordshire - AL5 3BL
8 Disney Street - London - SE1 1JF

Do Not Scale. Scaling permitted for planning purposes only.

No.	Date	Rev. by	Description
P01	06.02.2026	LP	Preliminary Issue
C01	27.02.2026	HE	Construction Issue

CLAGUE ARCHITECTS

www.clague.co.uk 01227 762 060 info@clague.co.uk

Client
Hill Residential

Project Title
Proposed Residential Development
Milton Place
Gravesend
Kent

Drawing Description
Apartment Superstructure Details
Abutment to Parapet
Maximum Insulation Depth

Scale	Date	Created	Checked
1:5 @ A3	January 2026	LB	

Drawing Status

CONSTRUCTION

Drawing Number
MPG-CLA-ZZ-ZZ-D-A-10578

Revision
C01



Report all discrepancies, errors and omissions. Verify all dimensions on site before commencing any work on site or preparing shop drawings.


All materials, components and workmanship are to comply with the relevant British Standards, Codes of Practice, and appropriate manufacturers recommendations that from time to time shall apply.

For all specialist work, see relevant drawings. This drawing and design are copyright of Clague LLP. Registration number OC335948.

62 Burgate - Canterbury - Kent - CT1 2BH
2 Kinsbourne Court - Luton Road - Harpenden - Hertfordshire - AL5 3BL
8 Disney Street - London - SE1 1JF

Do Not Scale. Scaling permitted for planning purposes only.

No.	Date	Rev. by	Description
P01	06.02.2026	LP	Preliminary Issue
C01	27.02.2026	HE	Construction Issue

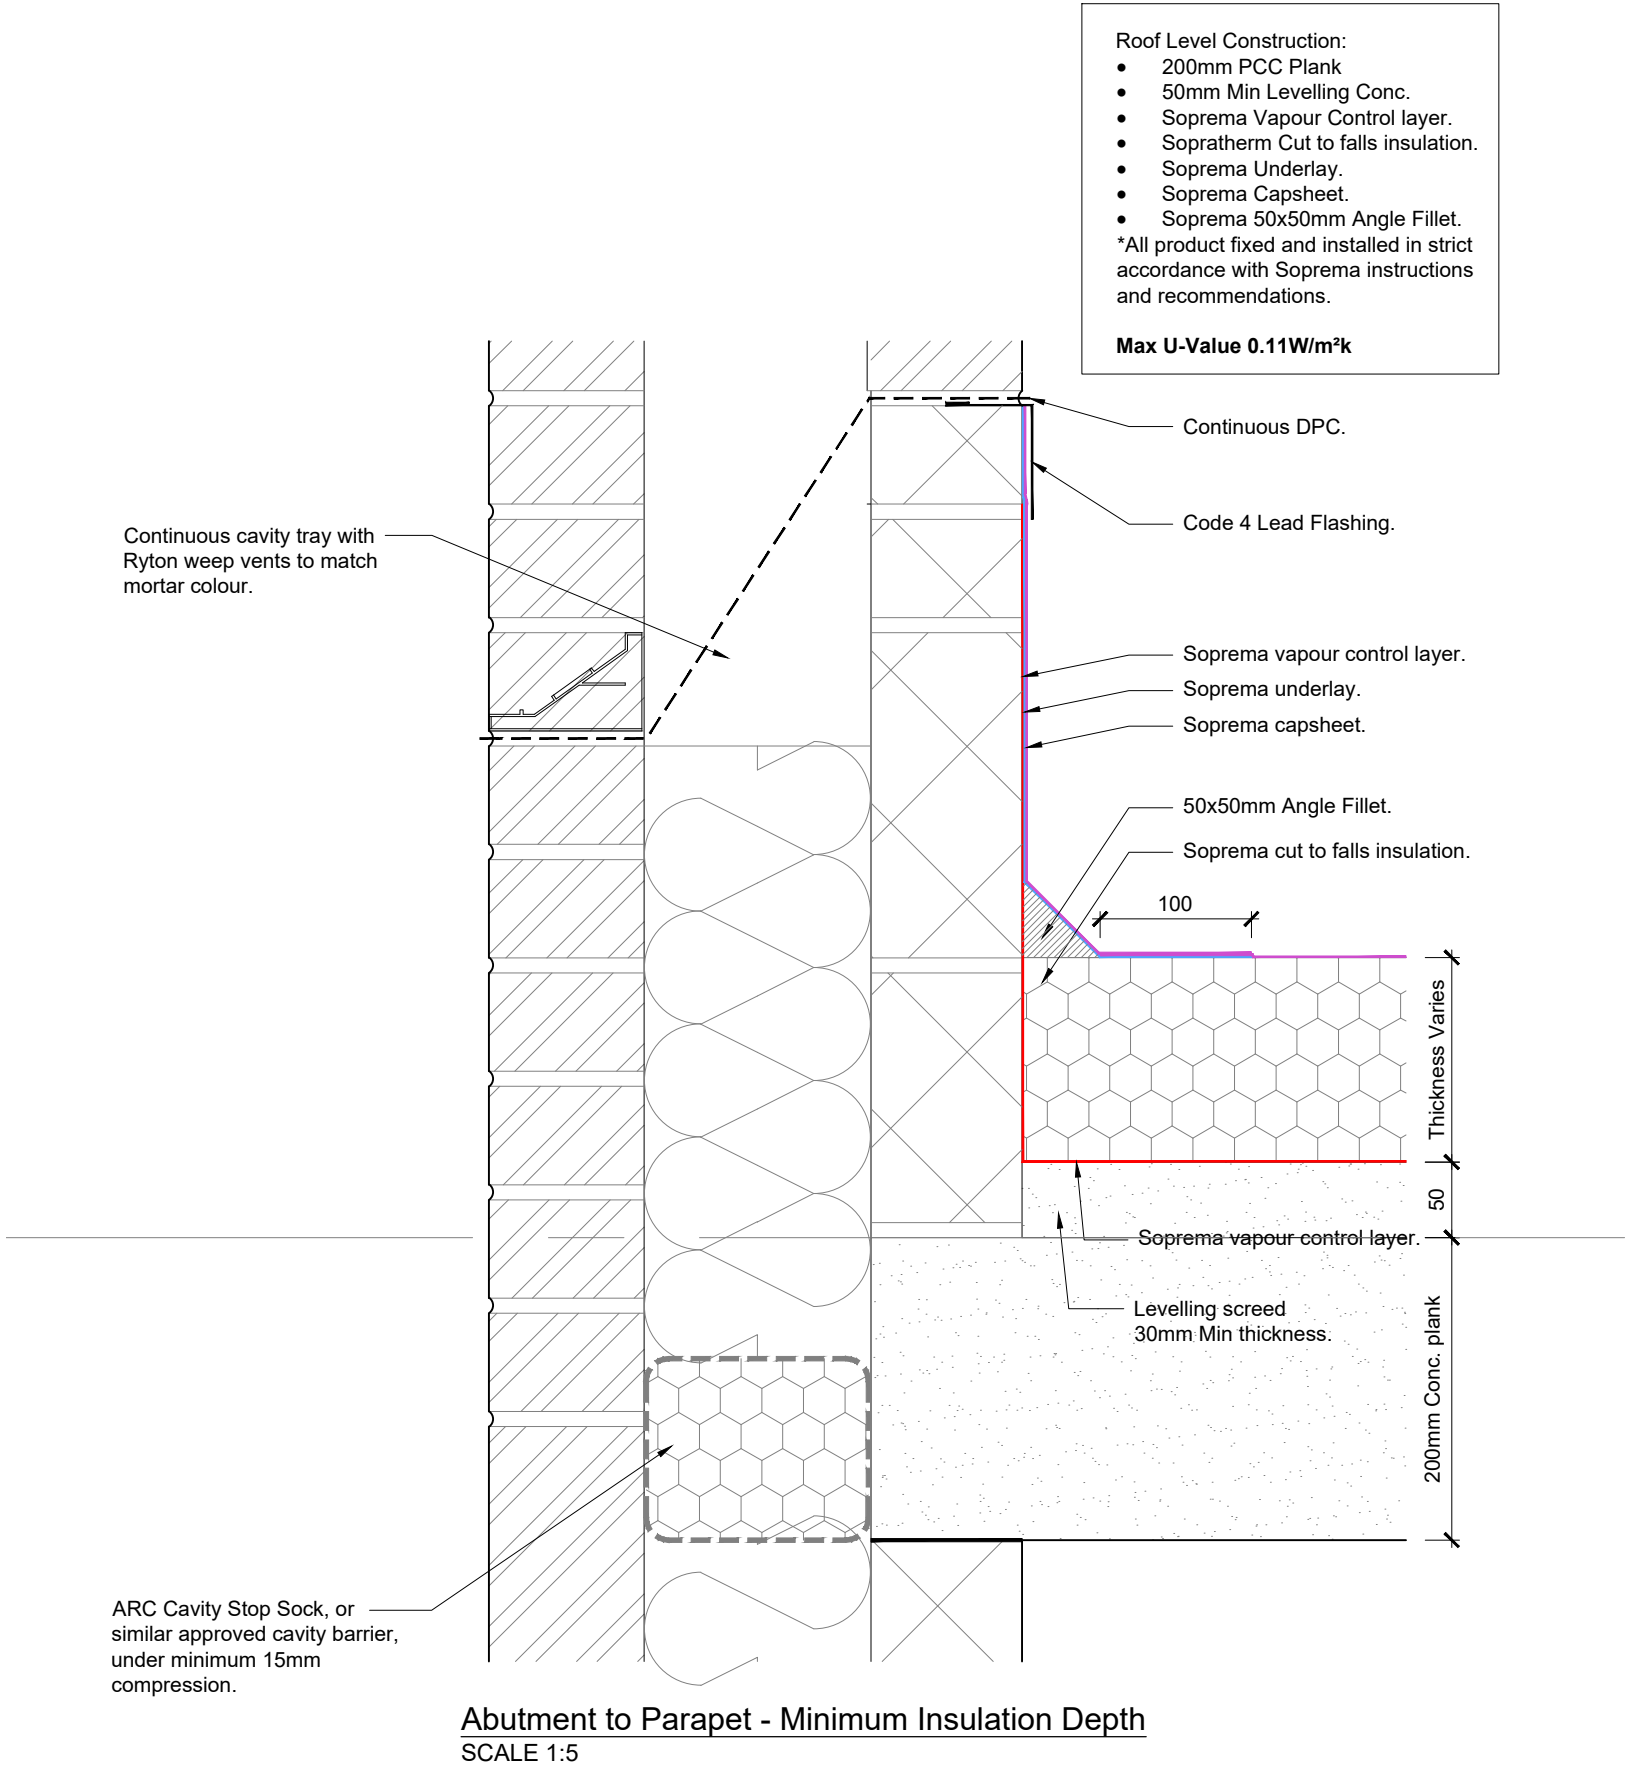

CLAGUE ARCHITECTS

www.clague.co.uk 01227 762 060 info@clague.co.uk

Client

Hill Residential

Project Title

Proposed Residential Development
Milton Place
Gravesend
Kent

Drawing Description

Apartment Superstructure Details
Abutment to Parapet
Minimum Insulation Depth

Scale	Date	Created	Checked
1:5 @ A3	January 2026	LB	

Drawing Status

CONSTRUCTION


Drawing Number

MPG-CLA-ZZ-ZZ-D-A-10579

Revision

C01



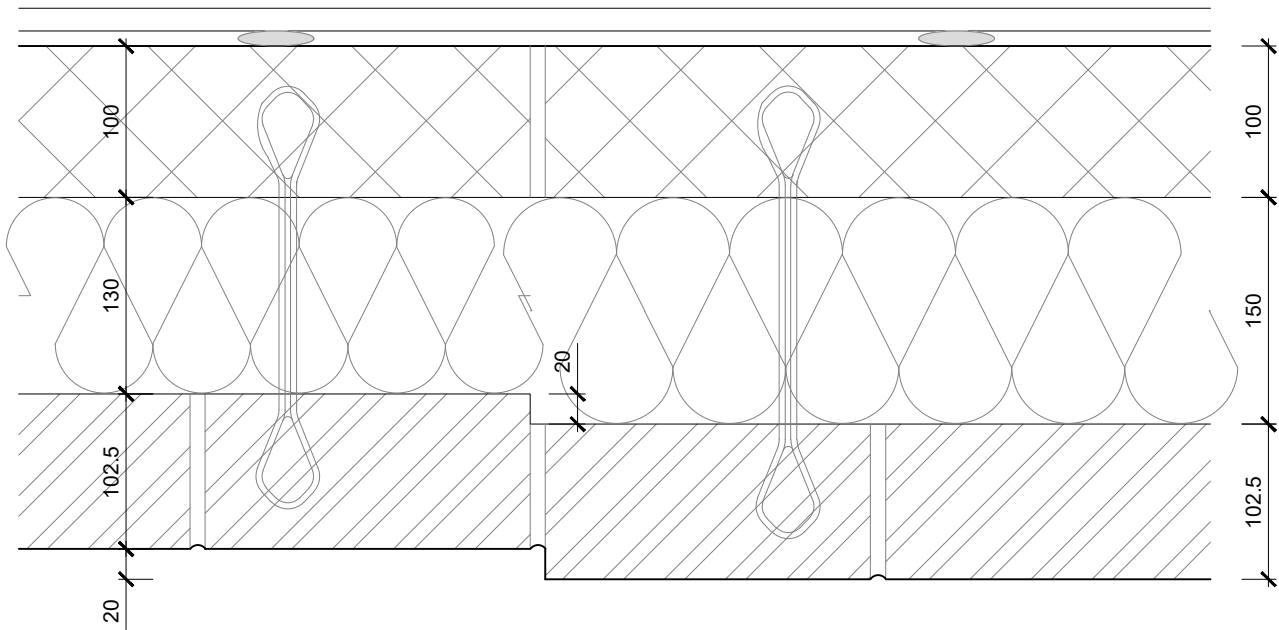

Field Brick Recessed Panel - Stretcher Brick
SCALE 1:5

External Wall Construction (130mm Cavity) :


- 15mm Plasterboard on dabs. Finished as schedule.
- 100mm Blockwork
- 125mm Knauf Cavity Slab 34
- Facing Brickwork as finishes schedule with suitable wall ties.
- Wall ties max horizontal spacing 900mm & max vertical spacing 450mm. Around openings vertical spacing reduced to max. 225mm.

Max U-Value 0.18W/m²k

External Wall Construction (150mm Cavity) :

- 15mm Plasterboard on dabs. Finished as schedule.
- 100mm Blockwork
- 150mm Knauf Cavity Slab 34
- Facing Brickwork as finishes schedule with suitable wall ties.
- Wall ties max horizontal spacing 900mm & max vertical spacing 450mm. Around openings vertical spacing reduced to max. 225mm.

Max U-Value 0.18W/m²k

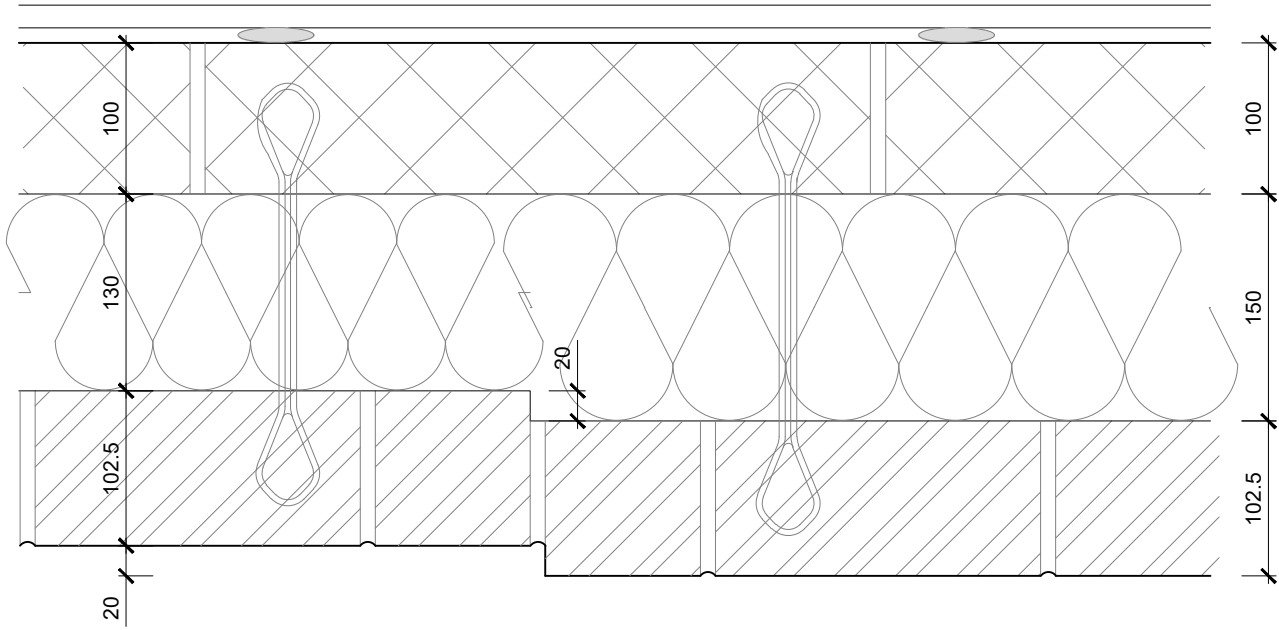

Field Brick Recessed Panel - Snapped Header
SCALE 1:5

Report all discrepancies, errors and omissions. Verify all dimensions on site before commencing any work on site or preparing shop drawings.

All materials, components and workmanship are to comply with the relevant British Standards, Codes of Practice, and appropriate manufacturers recommendations that from time to time shall apply.

For all specialist work, see relevant drawings. This drawing and design are copyright of Clague LLP. Registration number OC335948.

62 Burgate - Canterbury - Kent - CT1 2BH
2 Kinsbourne Court - Luton Road - Harpenden - Hertfordshire - AL5 3BL
8 Disney Street - London - SE1 1JF

Do Not Scale. Scaling permitted for planning purposes only.

No.	Date	Rev. by	Description
C01	27.02.2026	LP	Construction Issue
.			

CLAGUE ARCHITECTS

www.clague.co.uk 01227 762 060 info@clague.co.uk

Client
Hill Residential

Project Title
Proposed Residential Development
Milton Place
Gravesend
Kent

Drawing Description
Apartment Superstructure Details
Field Brick Recessed Panel

Scale	Date	Created	Checked
1:5 @ A3	February 2026	LB	

Drawing Status

CONSTRUCTION

Drawing Number
MPG-CLA-ZZ-ZZ-D-A-10596

Revision
C01



Report all discrepancies, errors and omissions. Verify all dimensions on site before commencing any work on site or preparing shop drawings.


All materials, components and workmanship are to comply with the relevant British Standards, Codes of Practice, and appropriate manufacturers recommendations that from time to time shall apply.

For all specialist work, see relevant drawings. This drawing and design are copyright of Clague LLP. Registration number OC335948.


62 Burgate - Canterbury - Kent - CT1 2BH
2 Kinsbourne Court - Luton Road - Harpenden - Hertfordshire - AL5 3BL
8 Disney Street - London - SE1 1JF

Do Not Scale. Scaling permitted for planning purposes only.

No.	Date	Rev. by	Description
C01	27.02.2026	LP	Construction Issue
.			

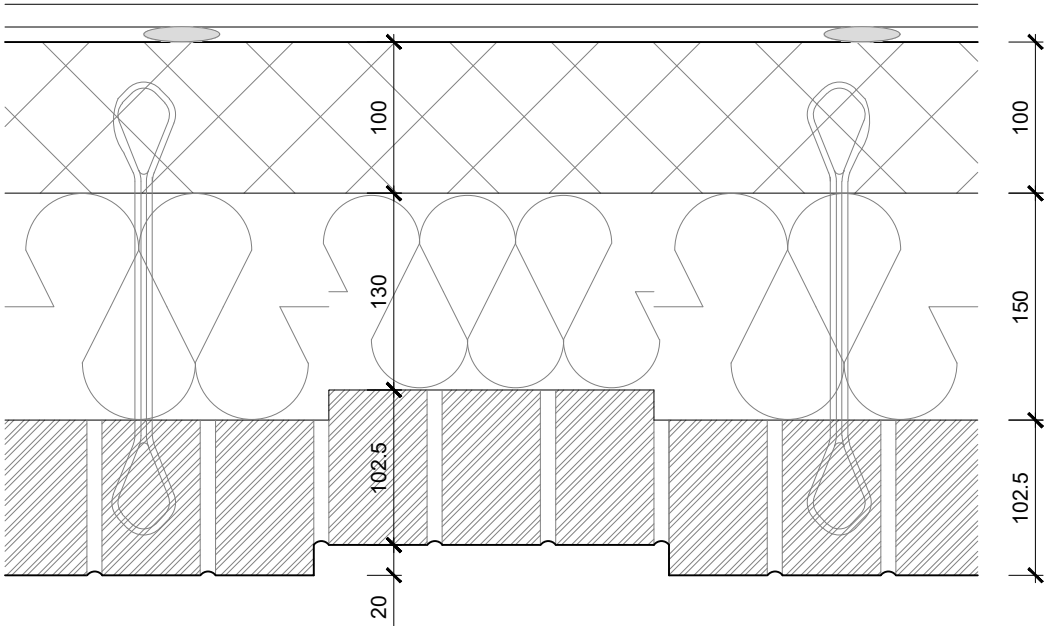

Feature Soldier Course - Recessed Pier
SCALE 1:5

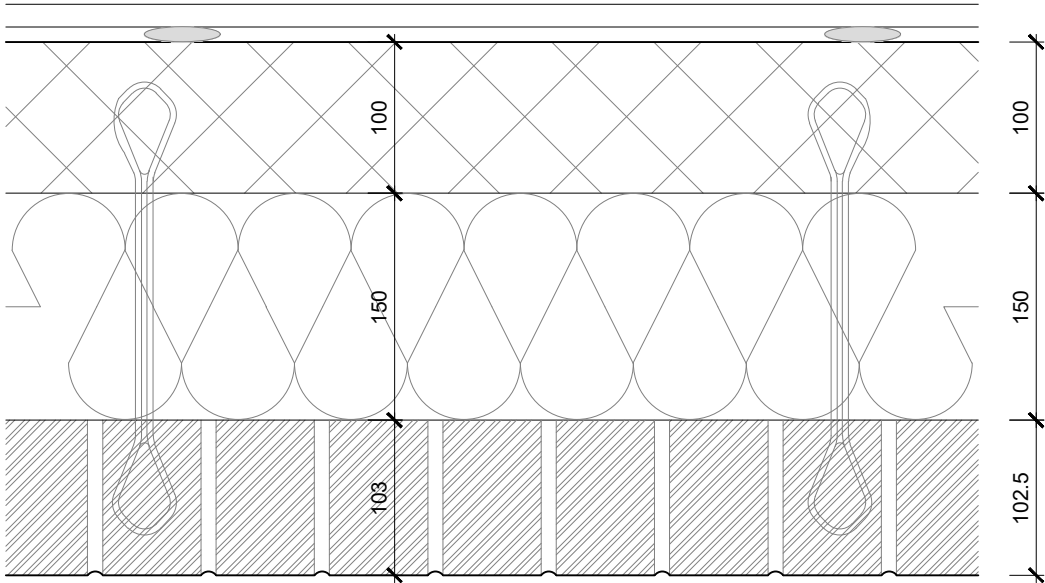

Feature Soldier Course
SCALE 1:5

External Wall Construction (130mm Cavity) :

- 15mm Plasterboard on dabs. Finished as schedule.
- 100mm Blockwork
- 125mm Knauf Cavity Slab 34
- Facing Brickwork as finishes schedule with suitable wall ties.
- Wall ties max horizontal spacing 900mm & max vertical spacing 450mm. Around openings vertical spacing reduced to max. 225mm.

Max U-Value 0.18W/m²k

External Wall Construction (150mm Cavity) :

- 15mm Plasterboard on dabs. Finished as schedule.
- 100mm Blockwork
- 150mm Knauf Cavity Slab 34
- Facing Brickwork as finishes schedule with suitable wall ties.
- Wall ties max horizontal spacing 900mm & max vertical spacing 450mm. Around openings vertical spacing reduced to max. 225mm.

Max U-Value 0.18W/m²k

CLAGUE ARCHITECTS

www.clague.co.uk 01227 762 060 info@clague.co.uk

Client
Hill Residential

Project Title
Proposed Residential Development
Milton Place
Gravesend
Kent

Drawing Description
Apartment Superstructure Details
Feature Soldier Course

Scale	Date	Created	Checked
1:5 @ A3	February 2026	LB	

Drawing Status

CONSTRUCTION

Drawing Number
MPG-CLA-ZZ-ZZ-D-A-10597

Revision
C01

