

No.	Date	Rev. by	Description
P01	29.09.2025	MA	Preliminary Issue
P02	16.10.2025	LP	Substructure Tender Issue
T01	10.11.2025	LP	internal dimensions added and window door references added.
C01	16.12.2025	LP	Superstructure Construction Issue
C02	13.03.2026	LP	Swift box added and set out and ASHP risers added
C03	16.04.2026	LP	Loft hatch position coordinated with truss manufacturer drawing
C04	20.04.2026	MTP	Additional Swift Box as clouded



KEY TO SYMBOLS SUPERSTRUCTURE	
	Facing brickwork
	Blockwork (refer to structural engineers drawings for strengths)
	Timber Stud Partitions (refer to detail drawings)
	Timber butressing partition (refer to detail drawings)
	movement joint
	Line of 30 minute fire resisting construction
	1 layer 15mm Cypress Fireline Board to ceilings
	foul drain stub with air admittance valve
	foul drain soil pipe (non ventilating)
	foul drain soil and vent pipe
	mains operated interlinked fire detecting alarm
	ceiling mounted MEV extract grille (refer to M&E drawings for setting out)
	cold water bib tap
	Swift Brick
	Detail Drawing Number
WG01	Window reference
ED01	External door reference
D01	Internal door reference
FD30	30 minute fire door (s) denotes requirement for smoke seals

Client
Hill Residential

Project Title
Proposed Residential Development
Milton Place
Gravesend
Kent

Drawing Description
Plot 63 & 64
House Type - H1 (Galloway)
First Floor Plan

Scale	Date	Created	Checked
1:50 @ A1	September 2025	MA	

Drawing Status


CONSTRUCTION

Drawing Number	Revision
MPG-CLA-H1-01-D-A-02300	C04

No.	Date	Rev. by	Description
P01	29.09.2025	MA	Preliminary Issue
T01	29.10.2025	HE	Coordinated with Structures & Civils
T02	10.11.2025	LP	Coordinated with latest site levels
			substructure detail references,
			window & door references added
C01	16.12.2025	LP	Superstructure Construction Issue
C02	02.02.2026	LP	Dimension corrected. See revision cloud
C03	10.03.2026	LP	Swift box added and set out.
C04	20.04.2026	MTP	Additional Swift Box as clouded




FRONT ELEVATION

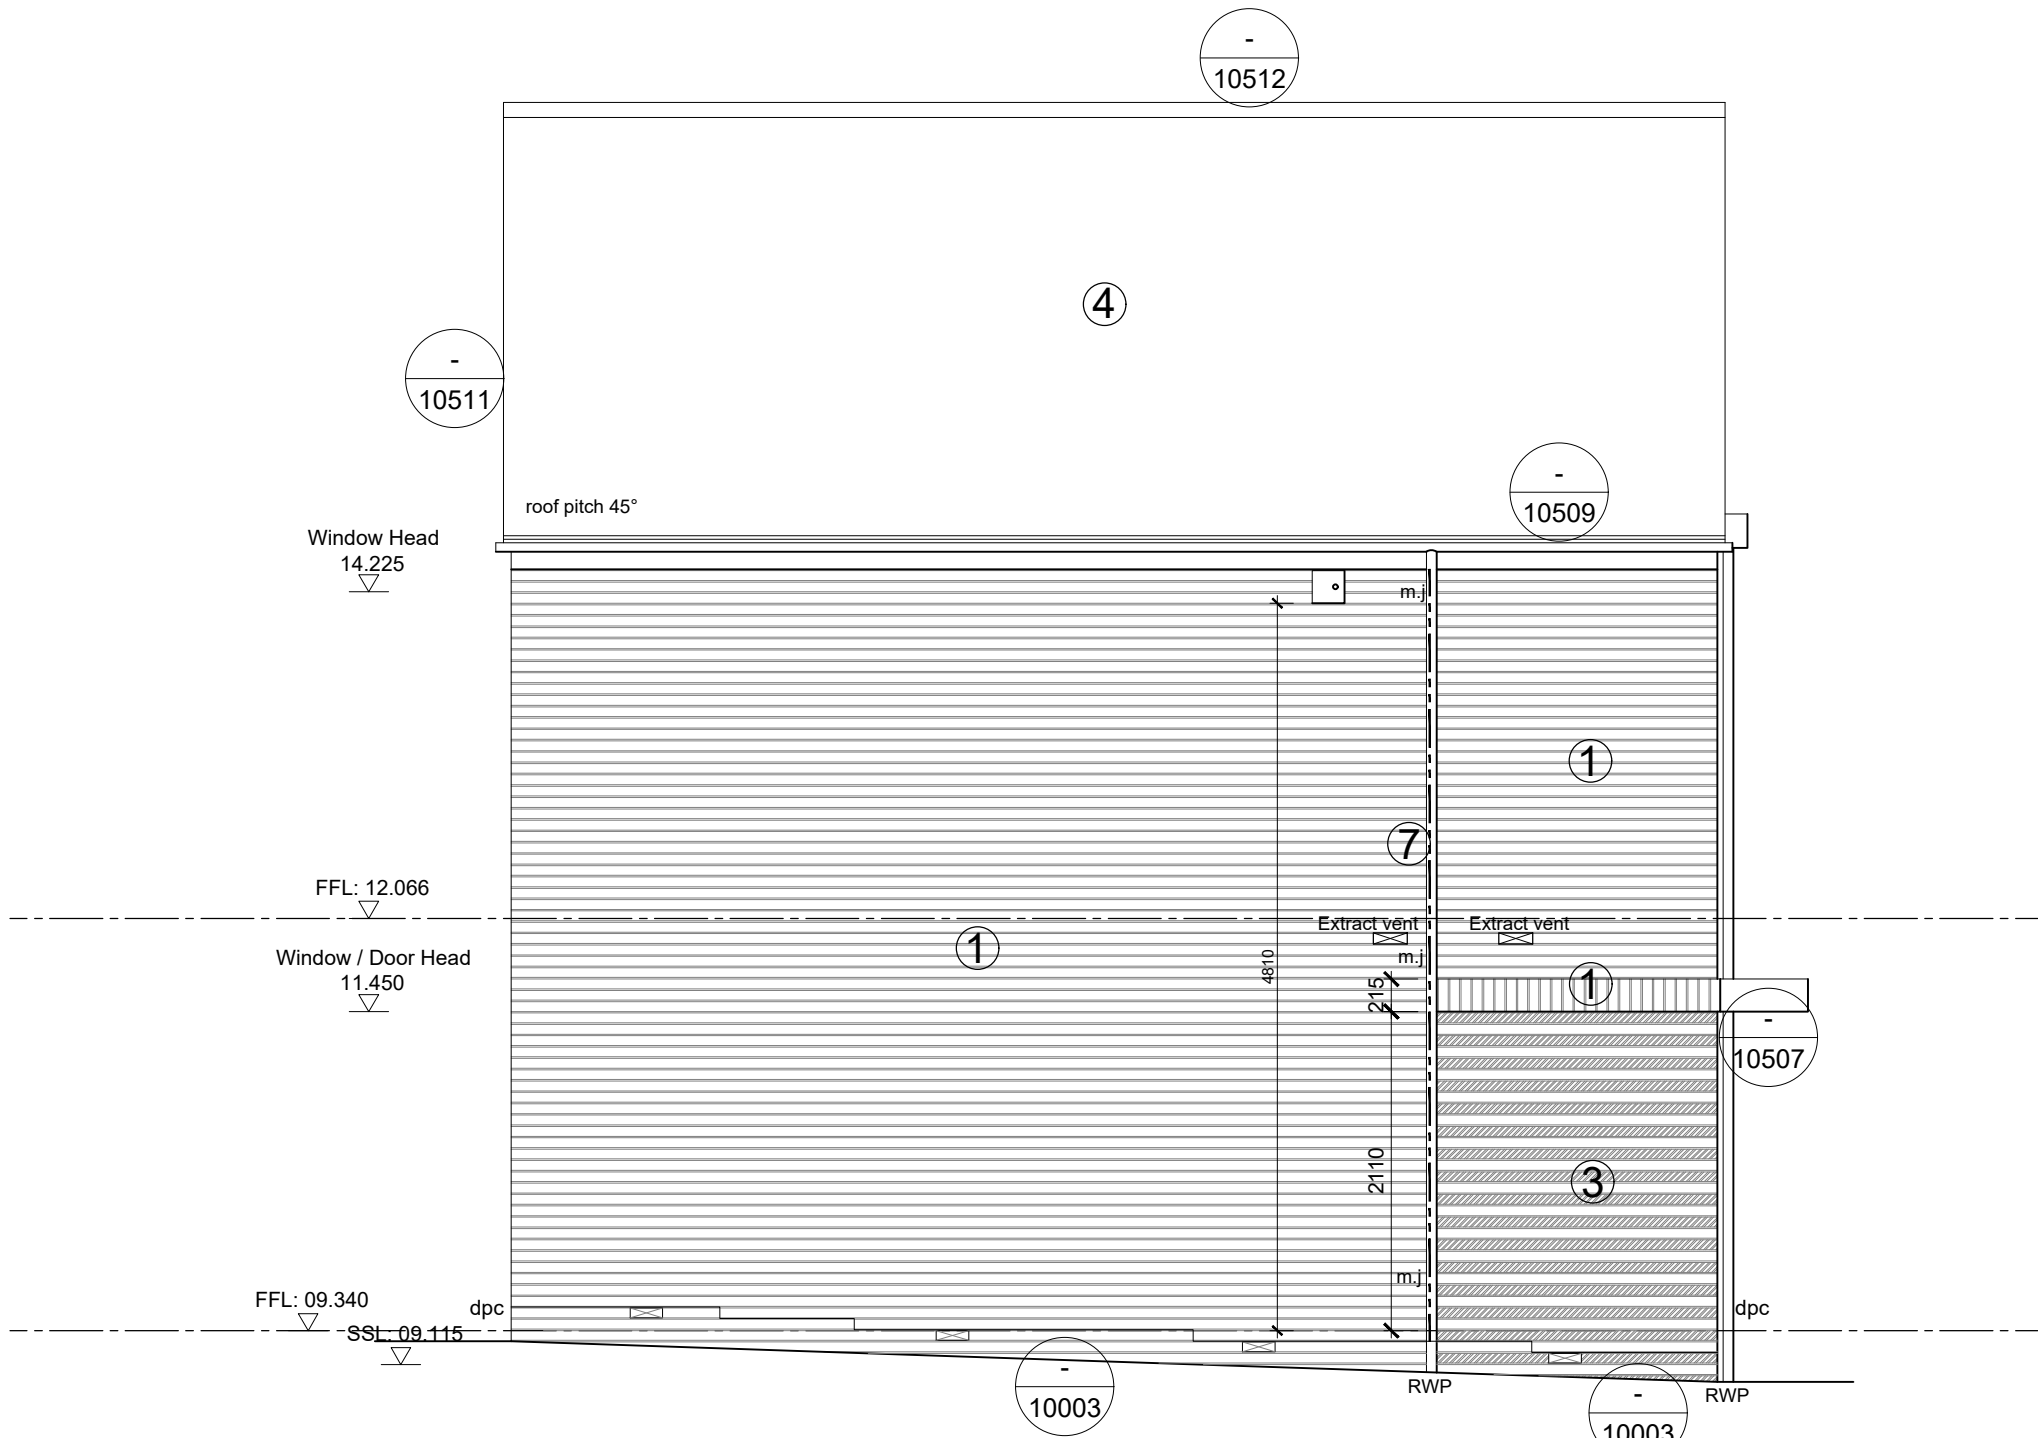

SIDE ELEVATION



REAR ELEVATION

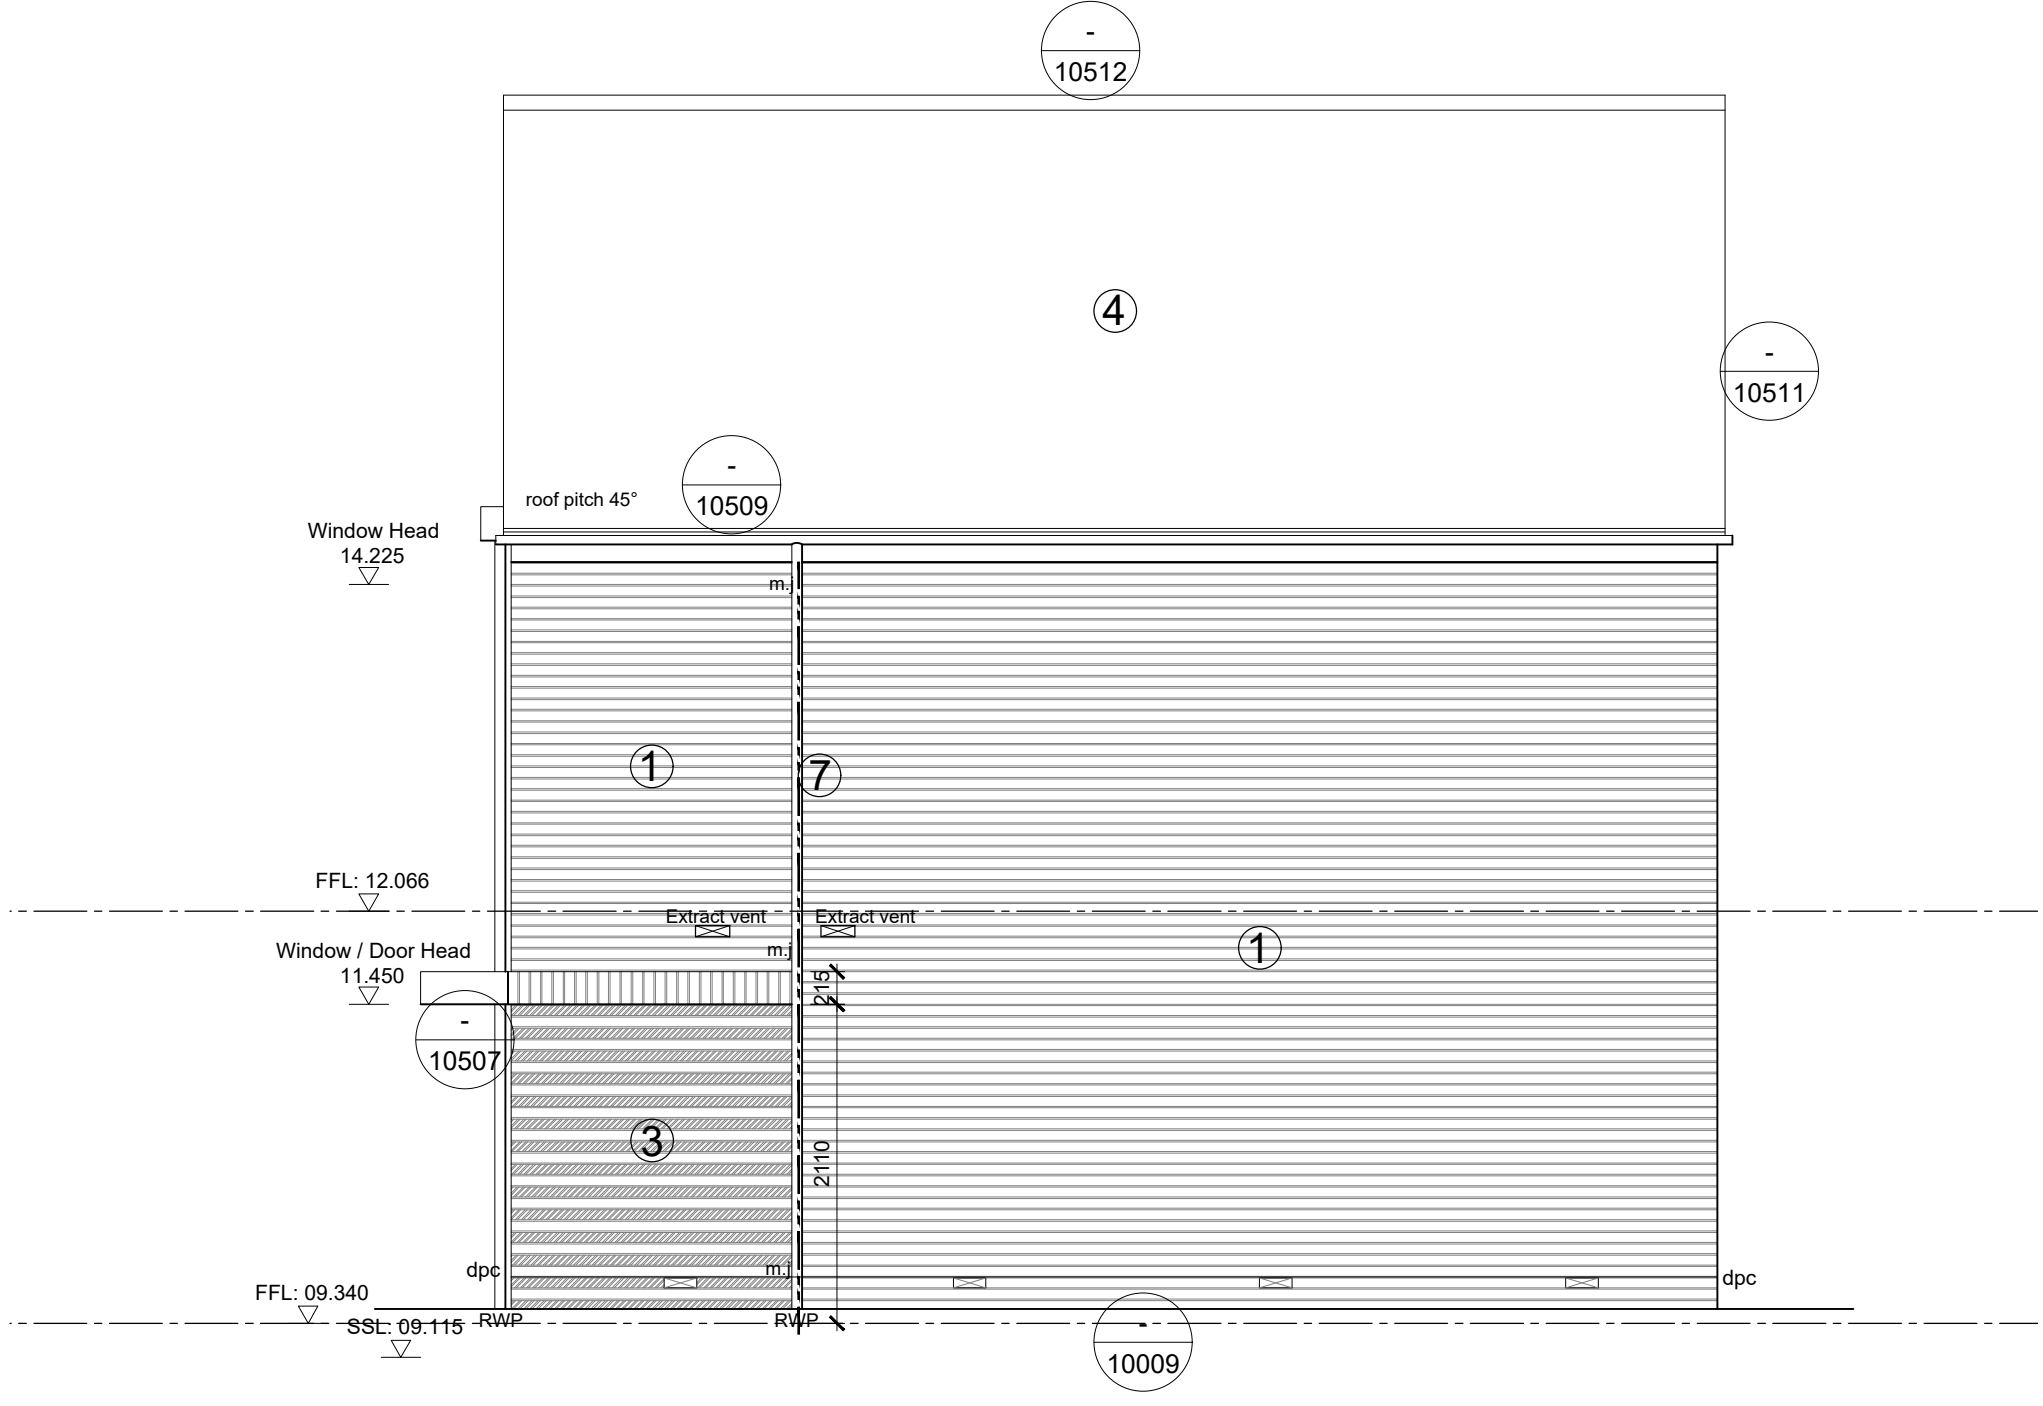

SIDE ELEVATION

KEY TO SYMBOLS ELEVATION	
	Indicates position of tile vents
	Cold water bib tap
	Movement Joint positions are shown indicatively. Structural engineer to confirm locations
	External door reference
	Window reference
	Windows marked thus to be egress windows
	Indicates location of safety glass
	Indicates obscure glazing
	Detail Drawing Number
	Swift Brick

Materials Key:

1 - Brick Type 1: Cream

2 - Brick Type 2: White

3 - Alternating courses of brick type 1 and 2 (terminating at top in brick type 2)

4 - Charcoal Grey Roof Tile

5 - UPVC Windows and Doors - Black

6 - GRP Front Doors - Black

7 - Black Rainwater Goods

Refer to Materials Schedule for specified items

CLAGUE ARCHITECTS

www.clague.co.uk 01227 782 060 info@clague.co.uk

Client

Hill Residential

Project Title

Proposed Residential Development

Milton Place

Gravesend

Kent

Drawing Description

Plot 63 & 64

House Type - H1 (Galloway)

Elevations

Scale Date Created Checked

1:50 @ A1 September 2025 MA

Drawing Status

CONSTRUCTION

Drawing Number Revision

MPG-CLA-H1-ZZ-D-A-02800 C04

Scale 1:50

