


No.	Date	Rev. by	Description
P01	03.10.2025	HE	Preliminary Issue
P02	16.10.2025	LP	Substructure Tender Issue
T01	29.10.2025	HE	Additional Section Marker
T02	11.11.2025	LP	Internal dimensions added and window/ door references added.
C01	17.12.2025	LP	Superstructure Construction Issue
C02	10.03.2026	LP	Swift box added and set out.
C03	15.04.2026	LP	Updated to coordinate with truss manufacturer design to change trusses to 222mm
C04	20.04.2026	MTP	Additional Swift Box as clouded

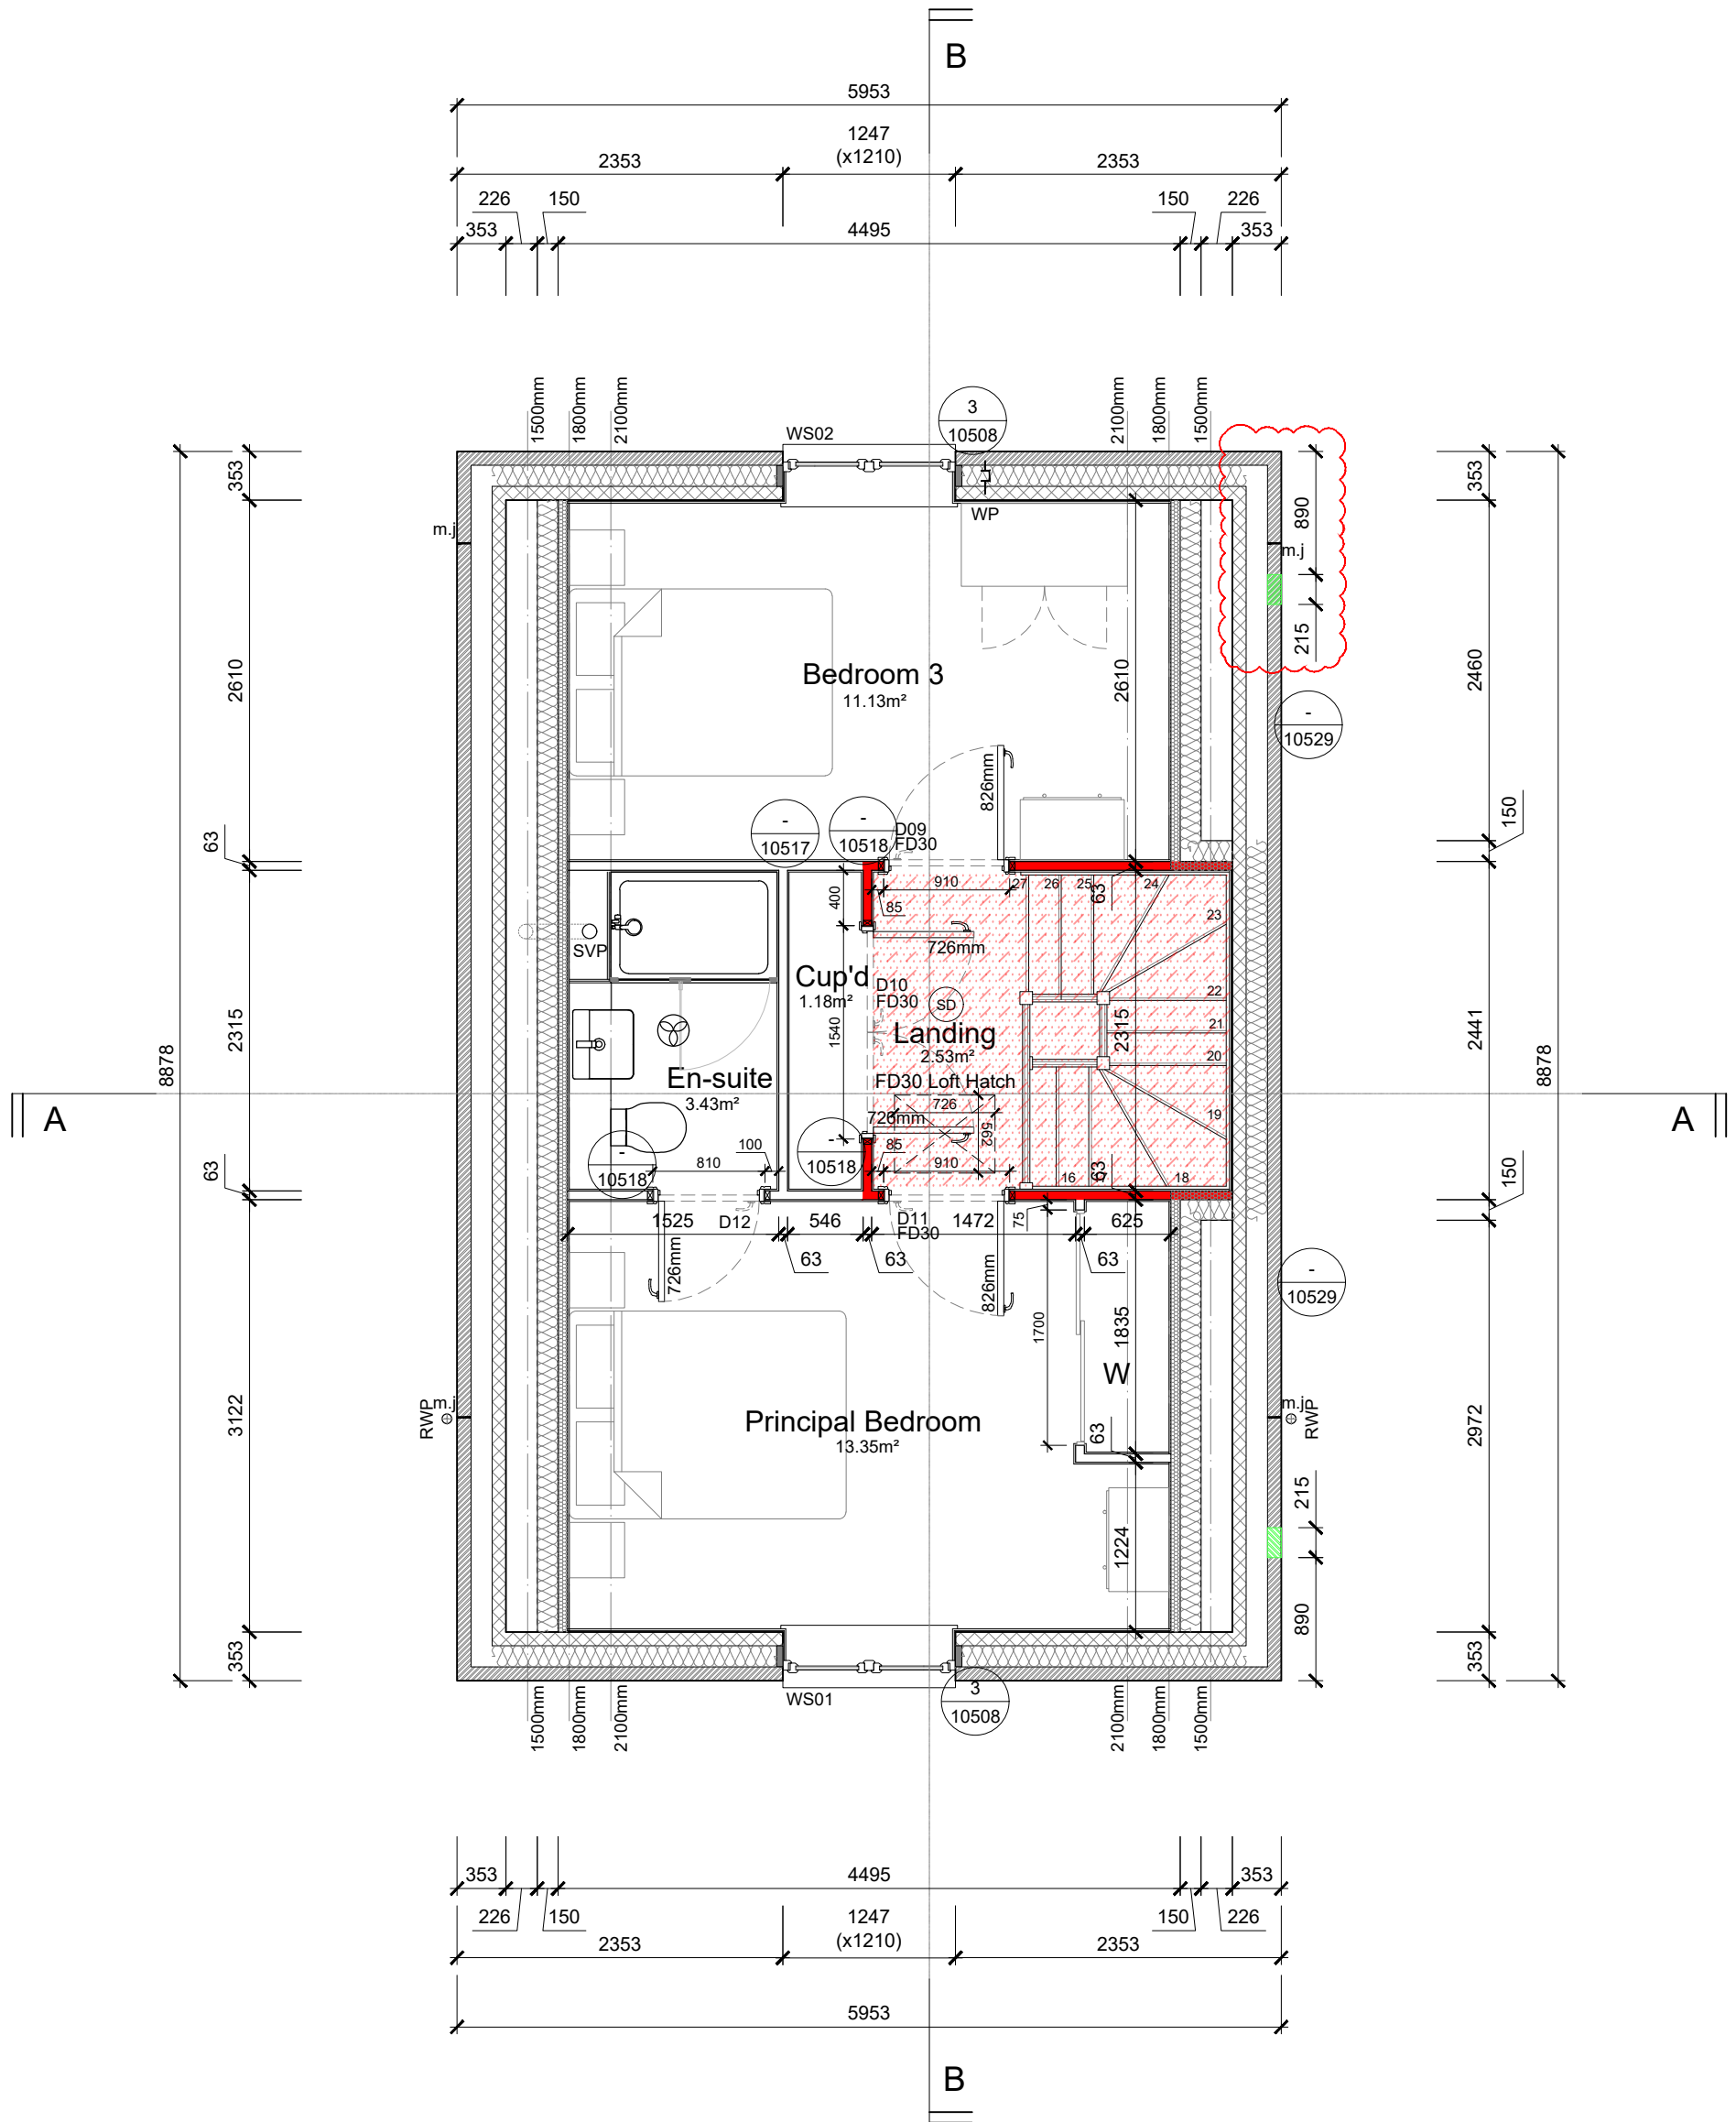

SECOND FLOOR PLAN

KEY TO SYMBOLS SUPERSTRUCTURE	
	Facing brickwork
	Blockwork (refer to structural engineers drawings for strengths)
	Timber Stud Partitions (refer to detail drawings)
	Timber butressing partition (refer to detail drawings)
	movement joint
	Line of 30 minute fire resisting construction
	1 layer 15mm Gyproc Fireline Board to ceilings
	foul drain stub stack with air admittance valve
	foul drain soil pipe (non ventilating)
	foul drain soil and vent pipe
	mains operated interlinked fire detecting alarm
	ceiling mounted MEV extract grille (refer to M&E drawings for setting out)
	cold water bib tap
	Swift Brick
	Detail Drawing Number
WG01	Window reference
ED01	External door reference
D01	Internal door reference
FD30	30 minute fire door (s) denotes requirement for smoke seals

Proposed Residential Development, Milton Place, Gravesend.




Materials Key:

- 1 - Brick Type 1: Cream
- 2 - Brick Type 2: White
- 3 - Alternating courses of brick type 1 and 2
(terminating at top in brick type 2)
- 4 - Charcoal Grey Roof Tile
- 5 - UPVC Windows and Doors - Black
- 6 - GRP Front Doors - Black
- 7 - Black Rainwater Goods

Refer to Materials Schedule for specified items

Refer to Materials Schedule for specified items

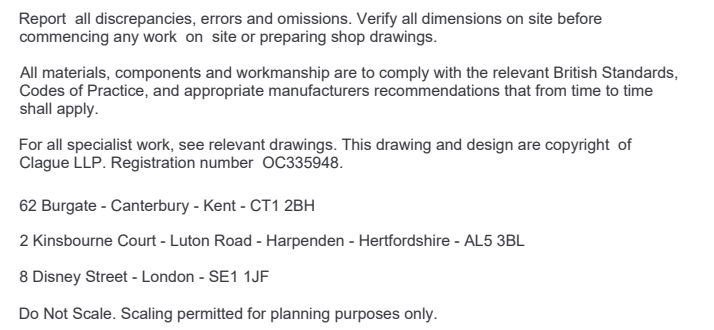

No.	Date	Rev.	Description
P01	03.10.2025	HE	Preliminary Issue
T01	29.10.2025	HE	Coordinated with Structures & Civils
T02	11.11.2025	LP	Coordinated with latest site levels substructure detail references, window & door references added
C01	17.12.2025	LP	Superstructure Construction Issue
C02	10.03.2026	LP	Swift box added and set out.
C03	15.04.2026	LP	Updated to coordinate with truss manufacturer design to change trusses to 222mm
C04	20.04.2026	MTP	Additional Swift Box as clouded

Project Title
Proposed Residential Development
Milton Place
Gravesend
Kent

Drawing Description
Plot 72
House Type - H3 (Walbury V2)
Elevations

Scale	Date	Created	Checked
1:50 @ A1	September 2025	LB	

Drawing Status

CONSTRUCTION

Drawing Number	Revision
----------------	----------

MPG-CLA-H3-ZZ-D-A-07800 C04