




No.	Date	Rev. by	Description
P01	03.10.2025	HE	Preliminary Issue
T01	29.10.2025	HE	Coordinated with Structures & Civils
T02	10.11.2025	LP	Coordinated with latest site levels
			substructure detail references,
			window & door references added
C01	16.12.2025	LP	Superstructure Construction Issue
C02	10.03.2026	LP/MA	Swift box added and set out.
			WG05 window height amended to 1285.

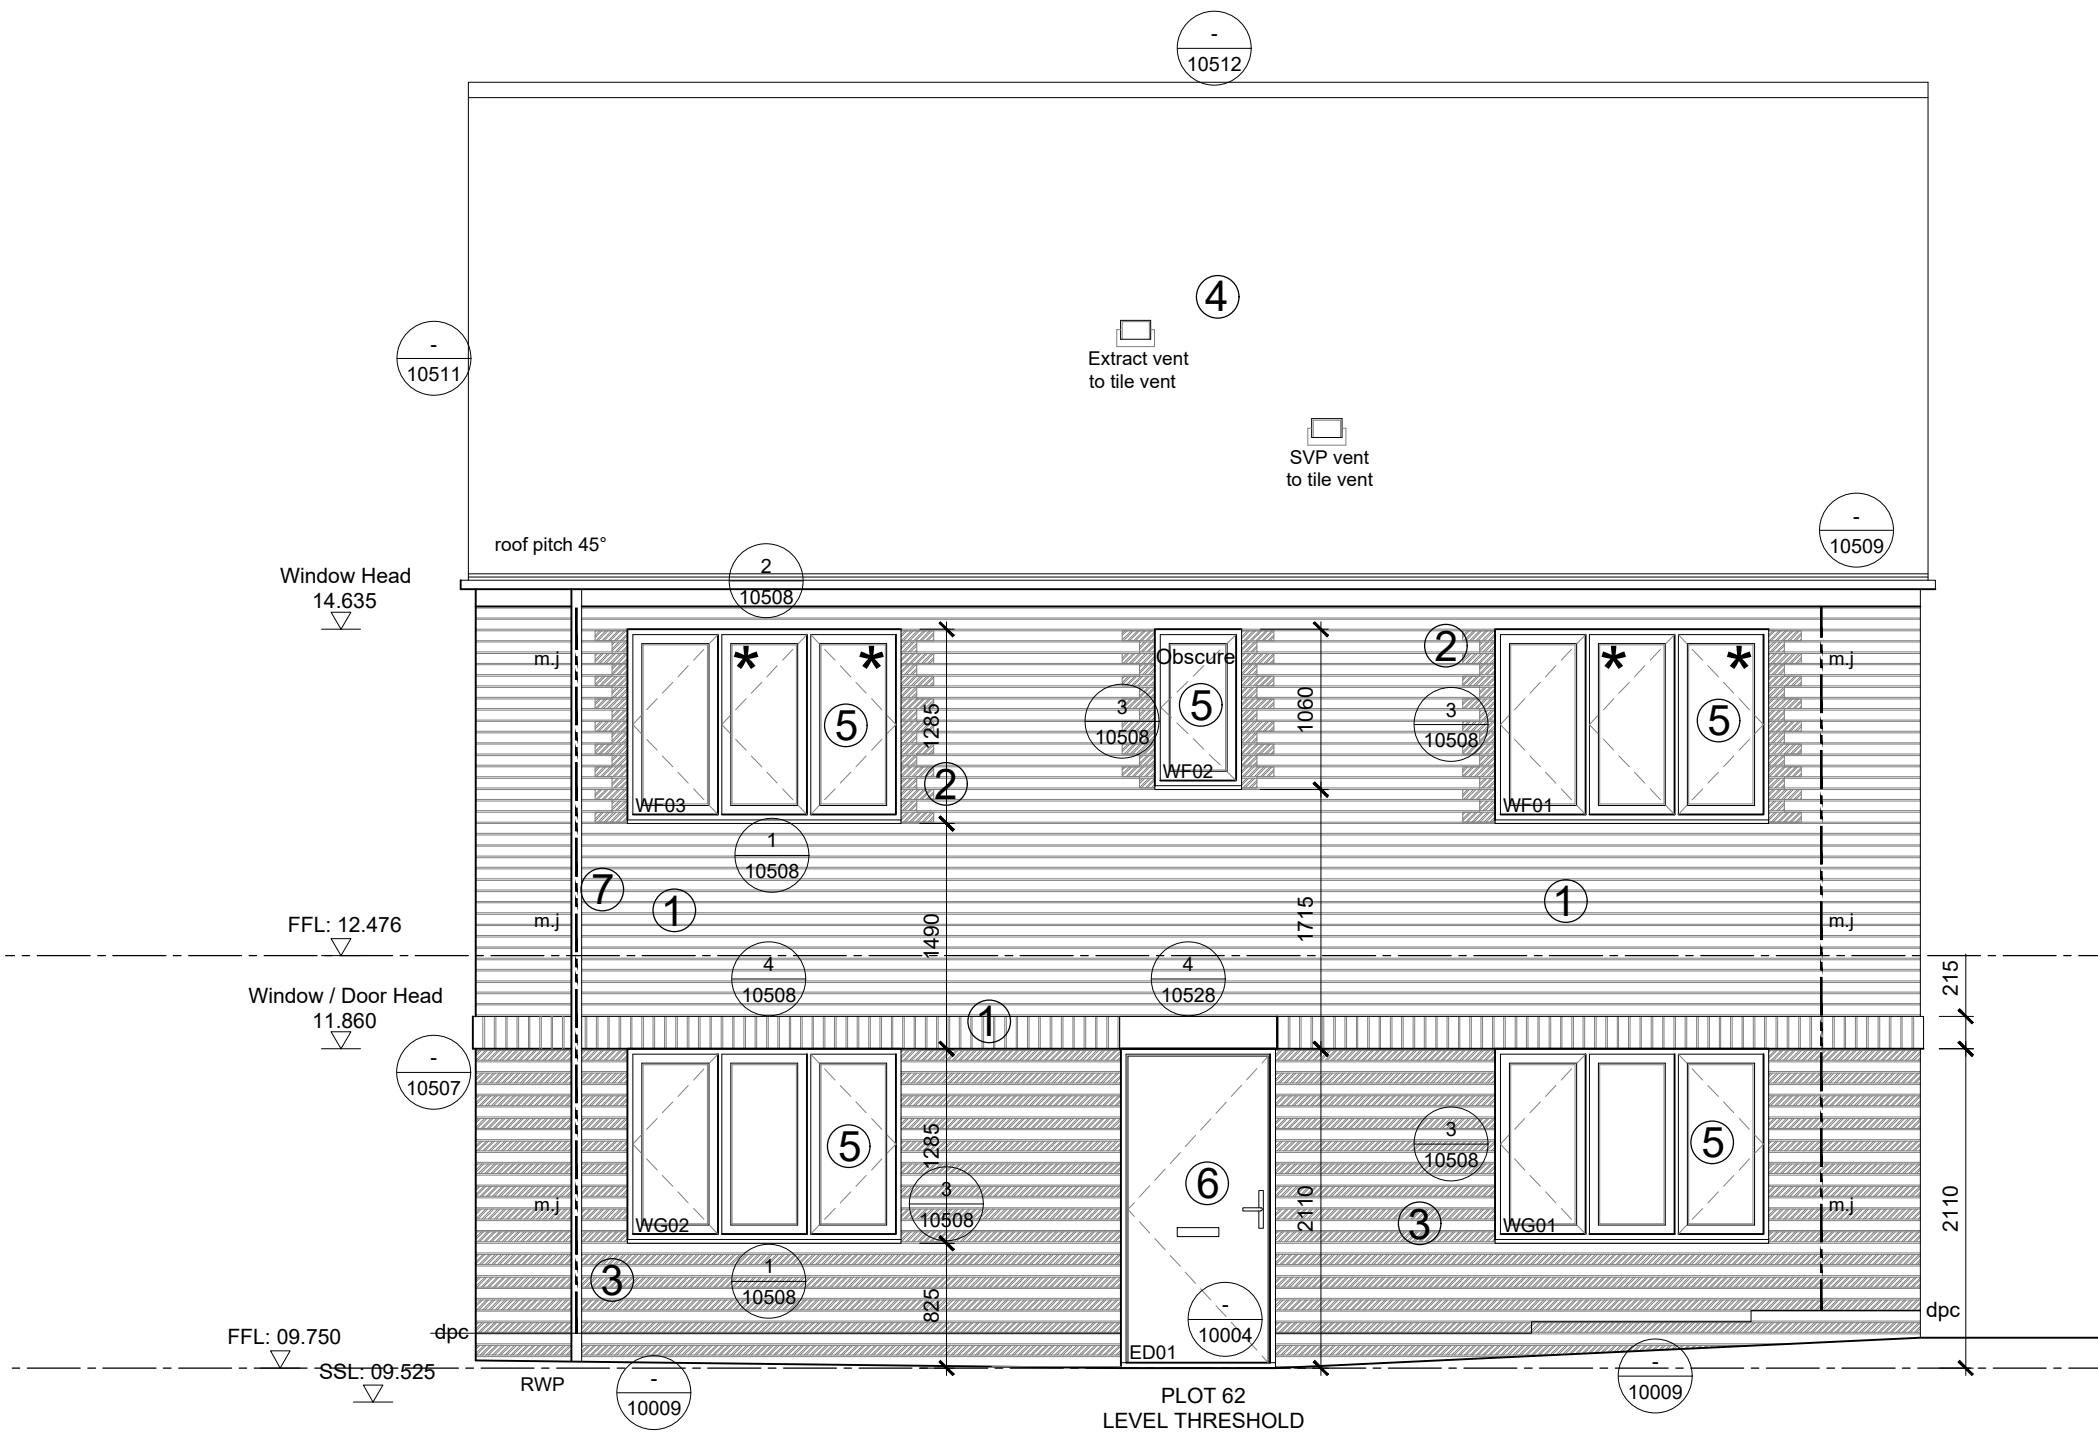


FRONT ELEVATION

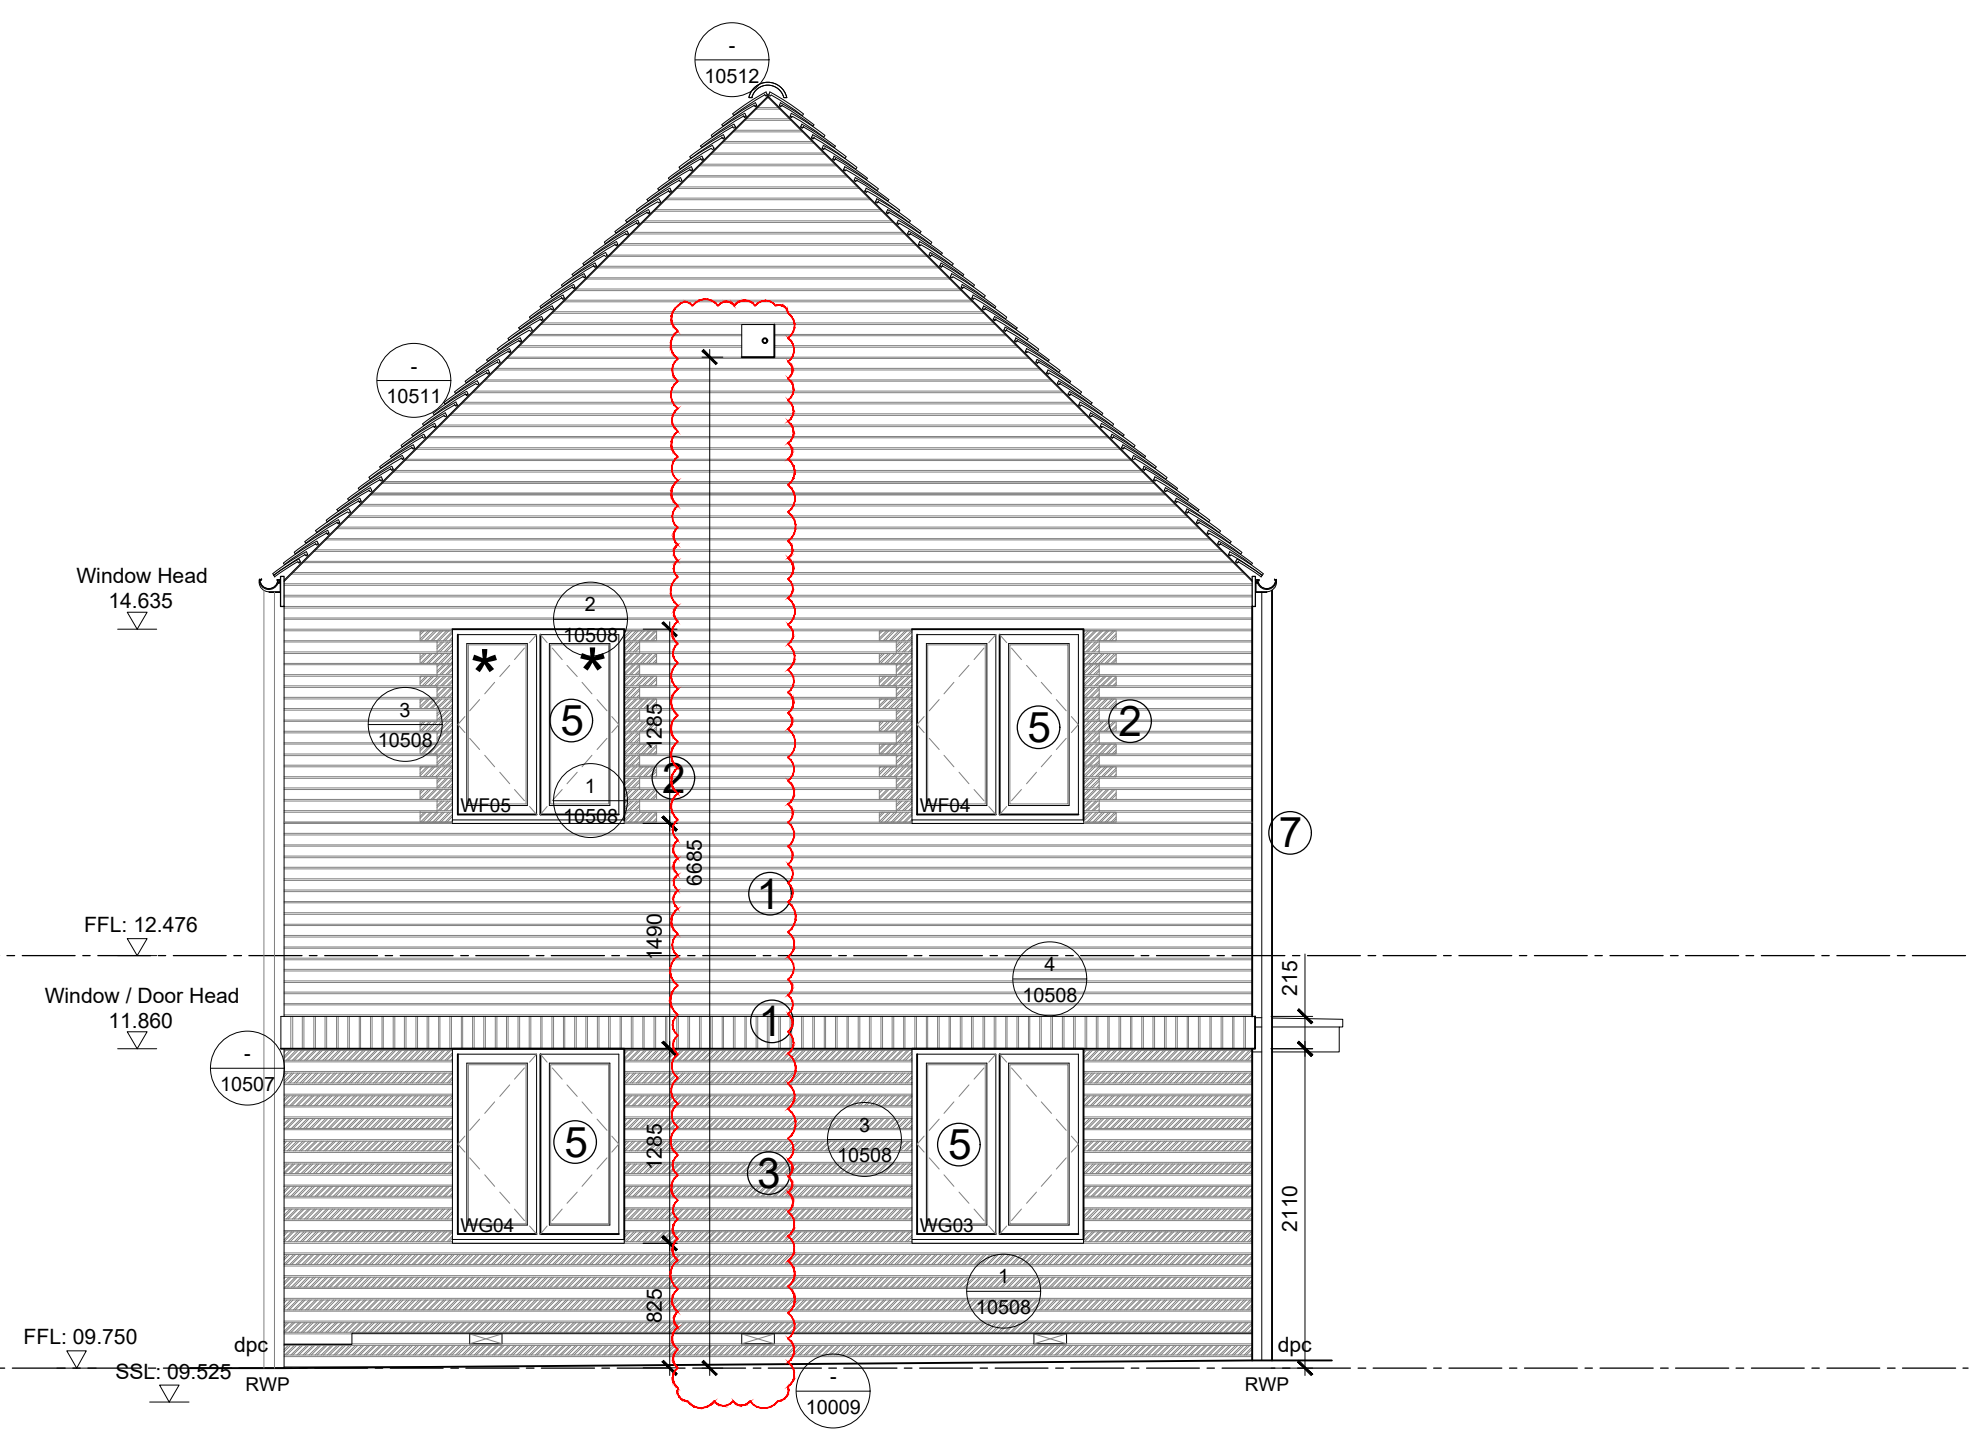

SIDE ELEVATION

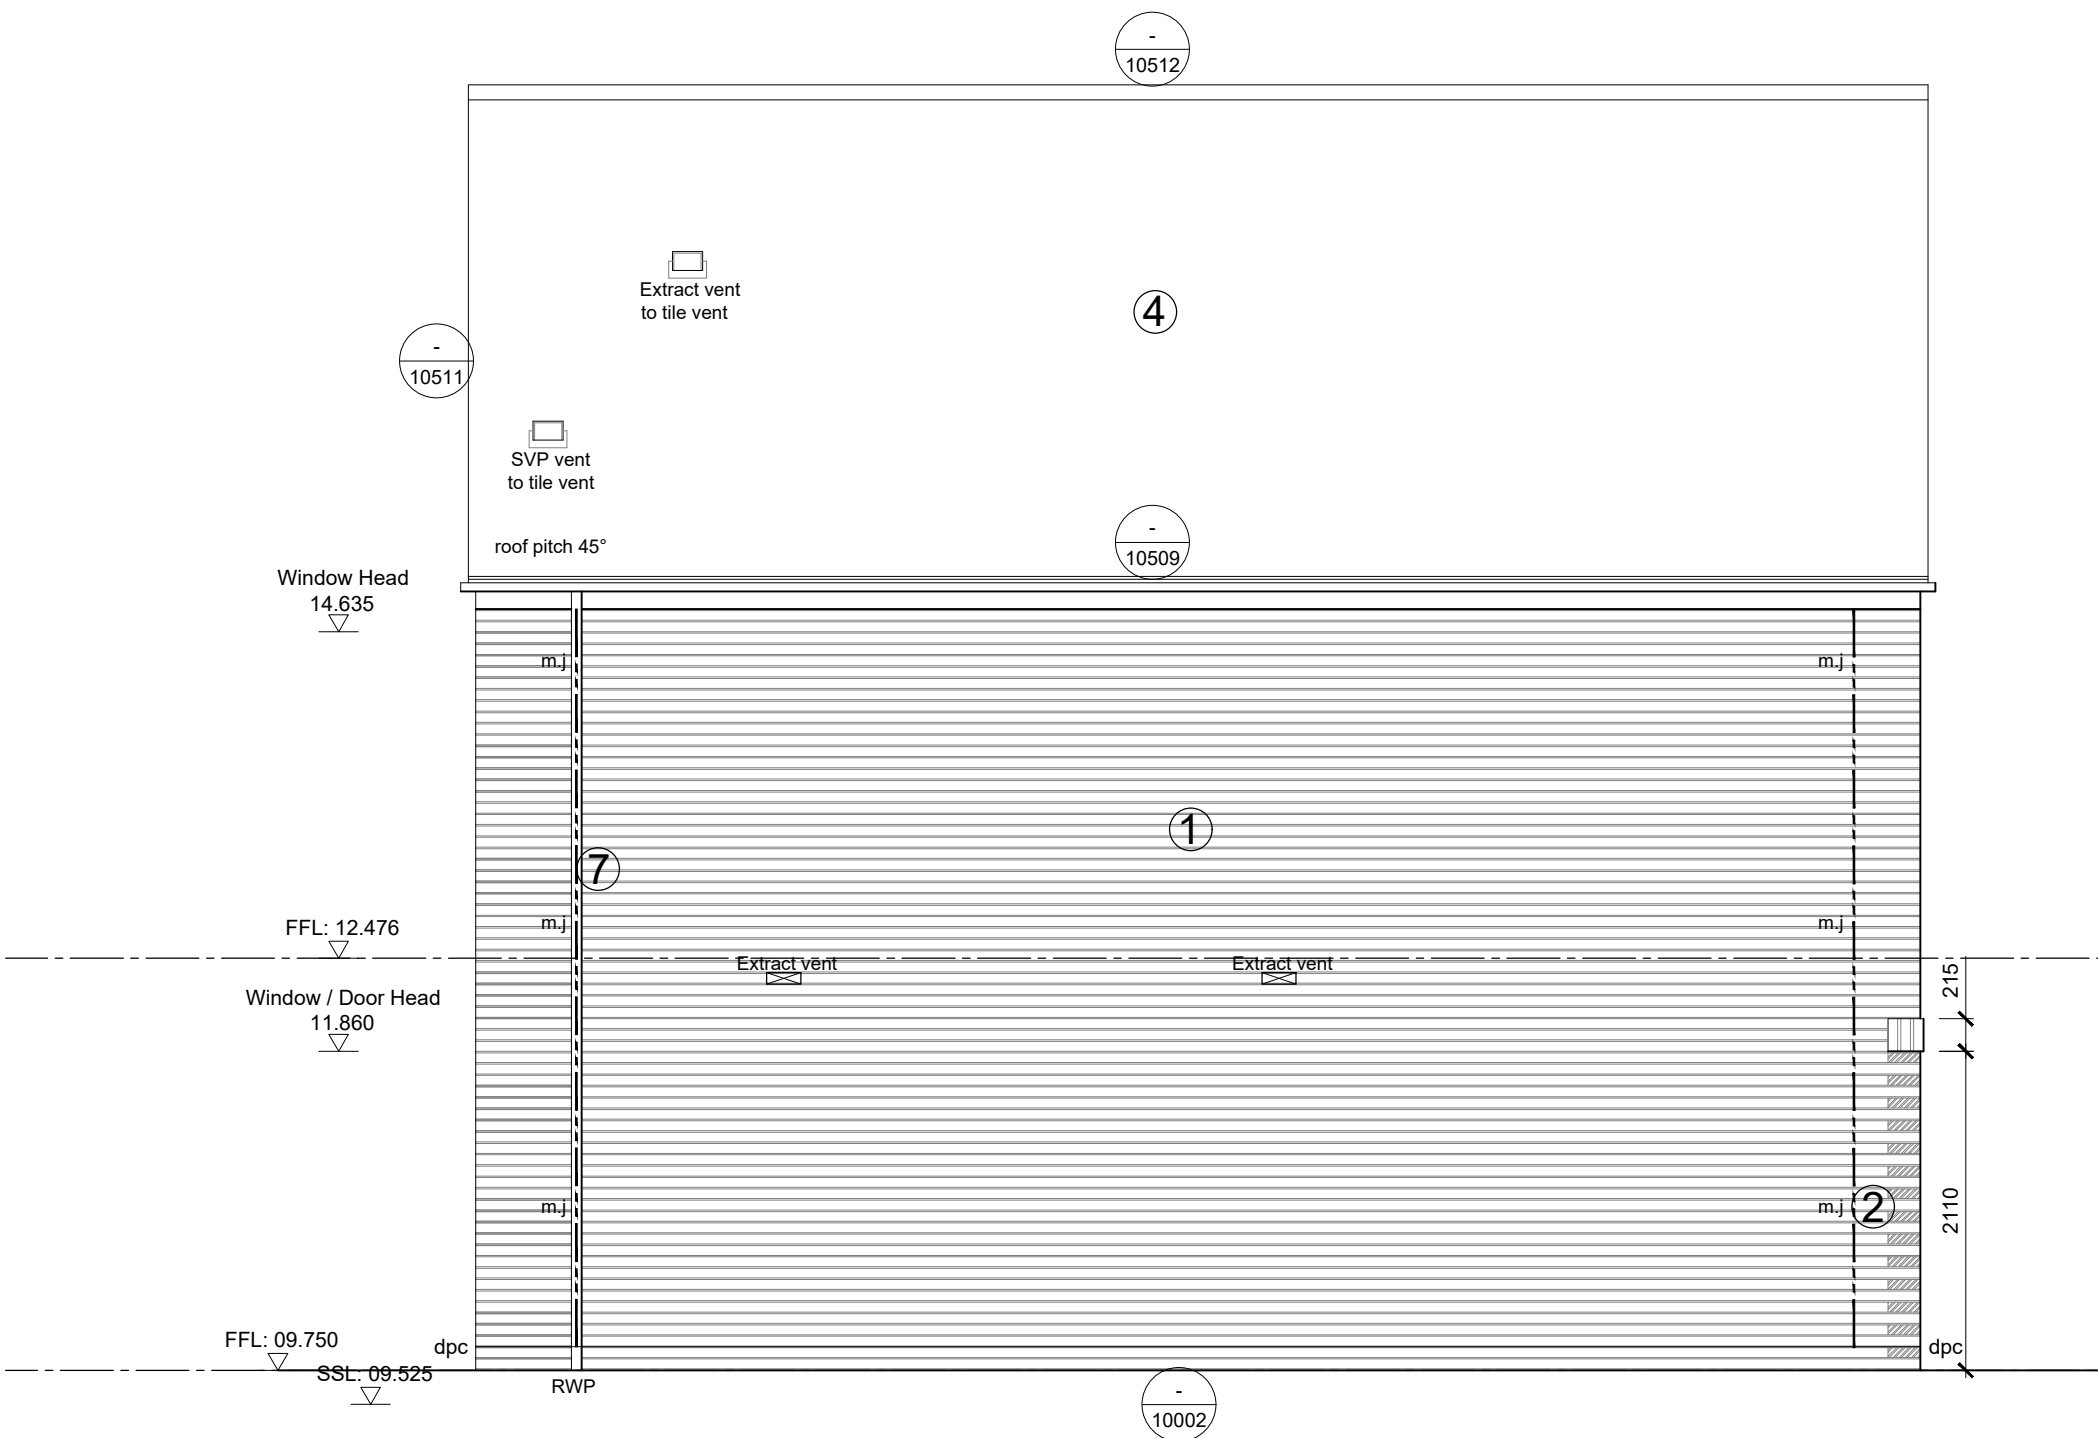

REAR ELEVATION

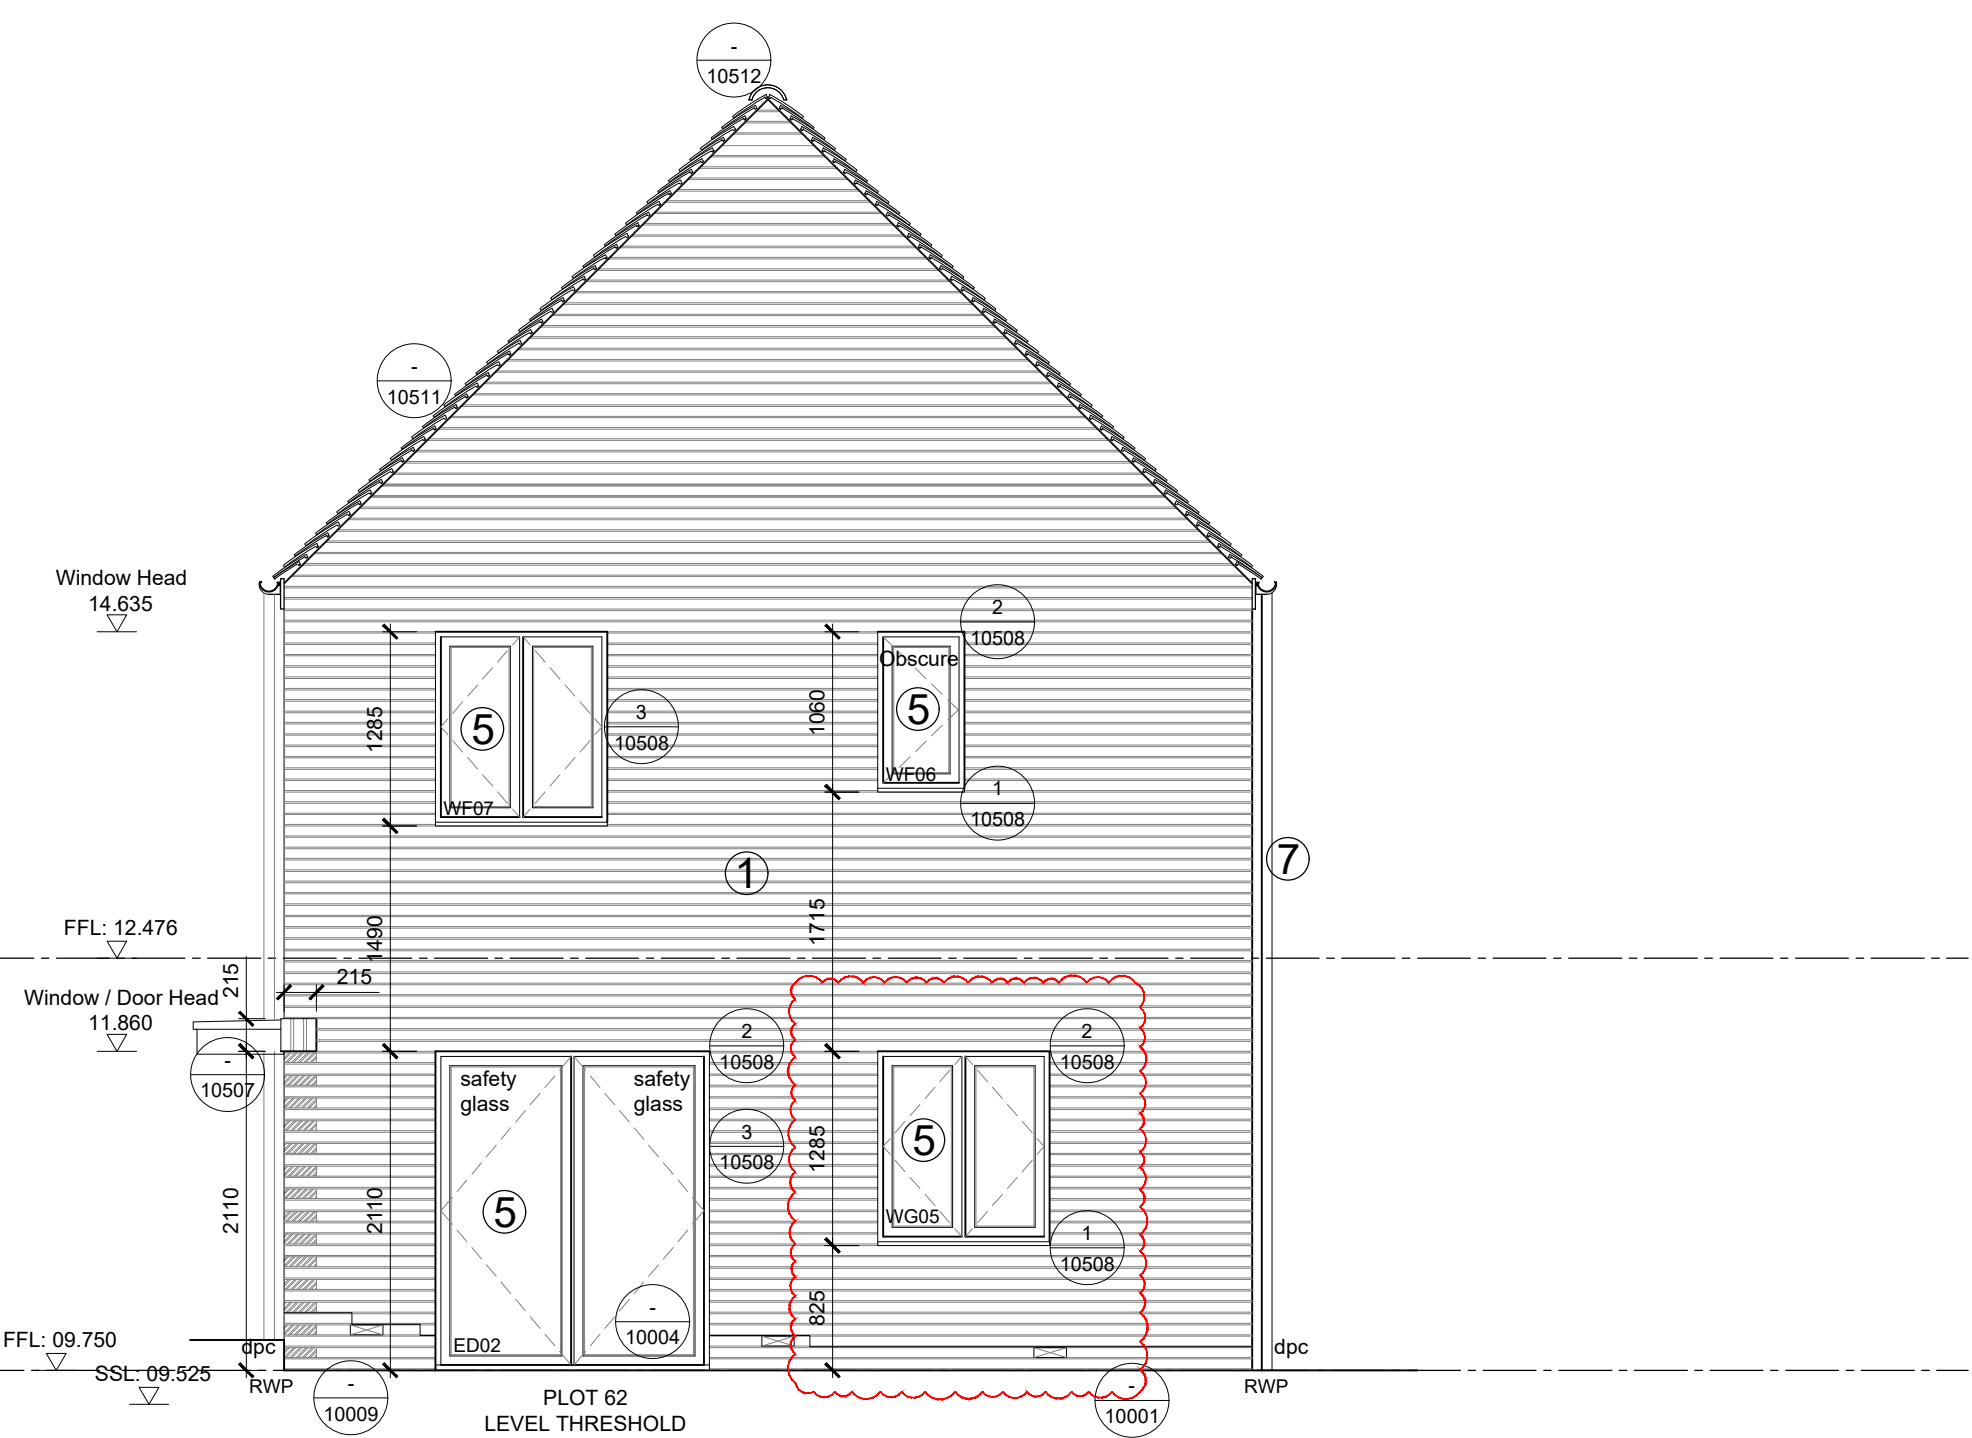

SIDE ELEVATION

KEY TO SYMBOLS ELEVATION	
	Cold water bit tap
	Movement Joint positions are shown indicatively. Structural engineer to confirm locations
	External door reference
	Window reference
	Windows marked thus to be egress windows
	Indicates location of safety glass
	Indicates obscure glazing
	Detail Drawing Number
	Swift Brick

Materials Key:

- 1 - Brick Type 1: Cream
- 2 - Brick Type 2: White
- 3 - Alternating courses of brick type 1 and 2 (terminating at top in brick type 2)
- 4 - Charcoal Grey Roof Tile
- 5 - UPVC Windows and Doors - Black
- 6 - GRP Front Doors - Black
- 7 - Black Rainwater Goods

Refer to Materials Schedule for specified items

CLAGUE ARCHITECTS

www.clague.co.uk 01227 762 060 info@clague.co.uk

Client
Hill Residential

Project Title
Proposed Residential Development
Milton Place
Gravesend
Kent

Drawing Description
Plot 62
House Type - H2 (Lewis)
Elevations


Scale Date Created Checked
1:50 @ A1 September 2025 HE

Drawing Status

CONSTRUCTION

Drawing Number Revision

MPG-CLA-H2-ZZ-D-A-01800 C02

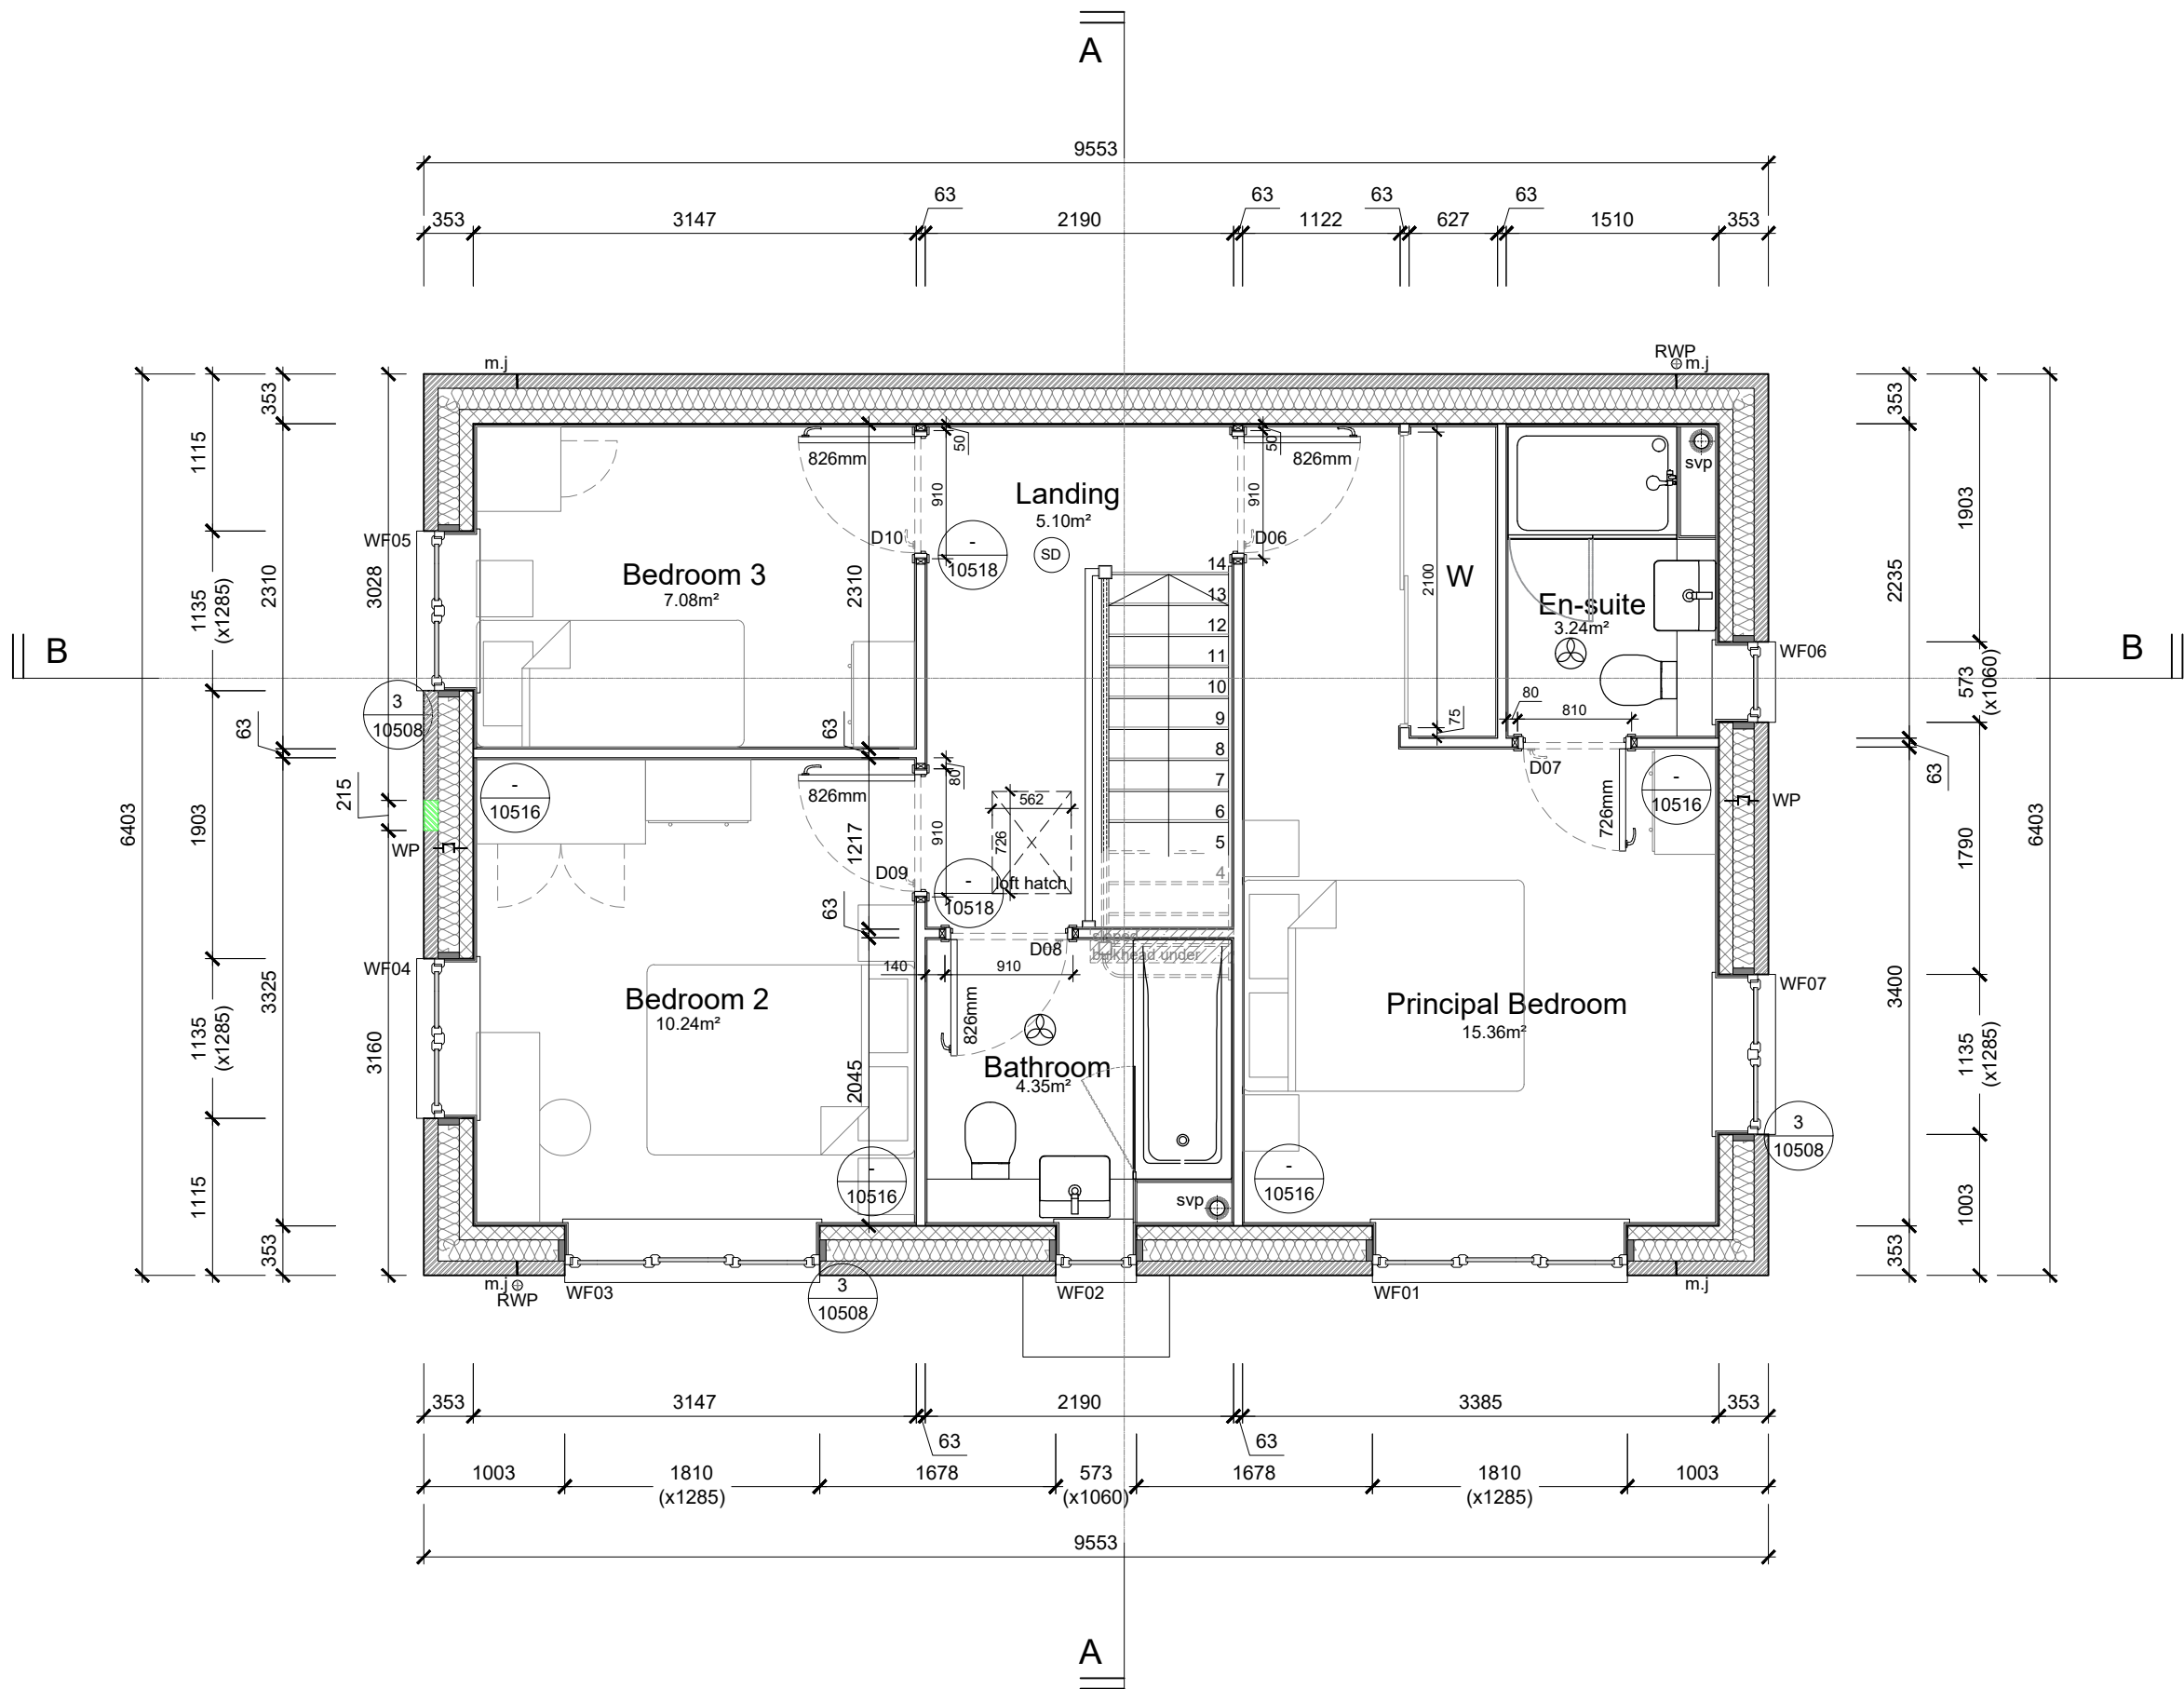

FIRST FLOOR PLAN

KEY TO SYMBOLS SUPERSTRUCTURE

Facing brickwork

Blockwork (refer to structural engineers drawings for strengths)

Timber Stud Partitions (refer to detail drawings)

Timber buttressing partition (refer to detail drawings)

movement joint

Line of 30 minute fire resisting construction

1 layer 15mm Gyproc Fireline Board to ceilings

⊕SS foul drain stub stack with air admittance valve

⊕SP foul drain soil pipe (non ventilating)

⊕SVP foul drain soil and vent pipe

SD mains operated interlinked fire detecting alarm

MEV ceiling mounted MEV extract grille (refer to M&E drawings for setting out)

↑tap cold water bib tap

Swift Brick

Detail Drawing Number

WG01 Window reference

ED01 External door reference

D01 Internal door reference

FD30 30 minute fire door (s) denotes requirement for smoke seals