



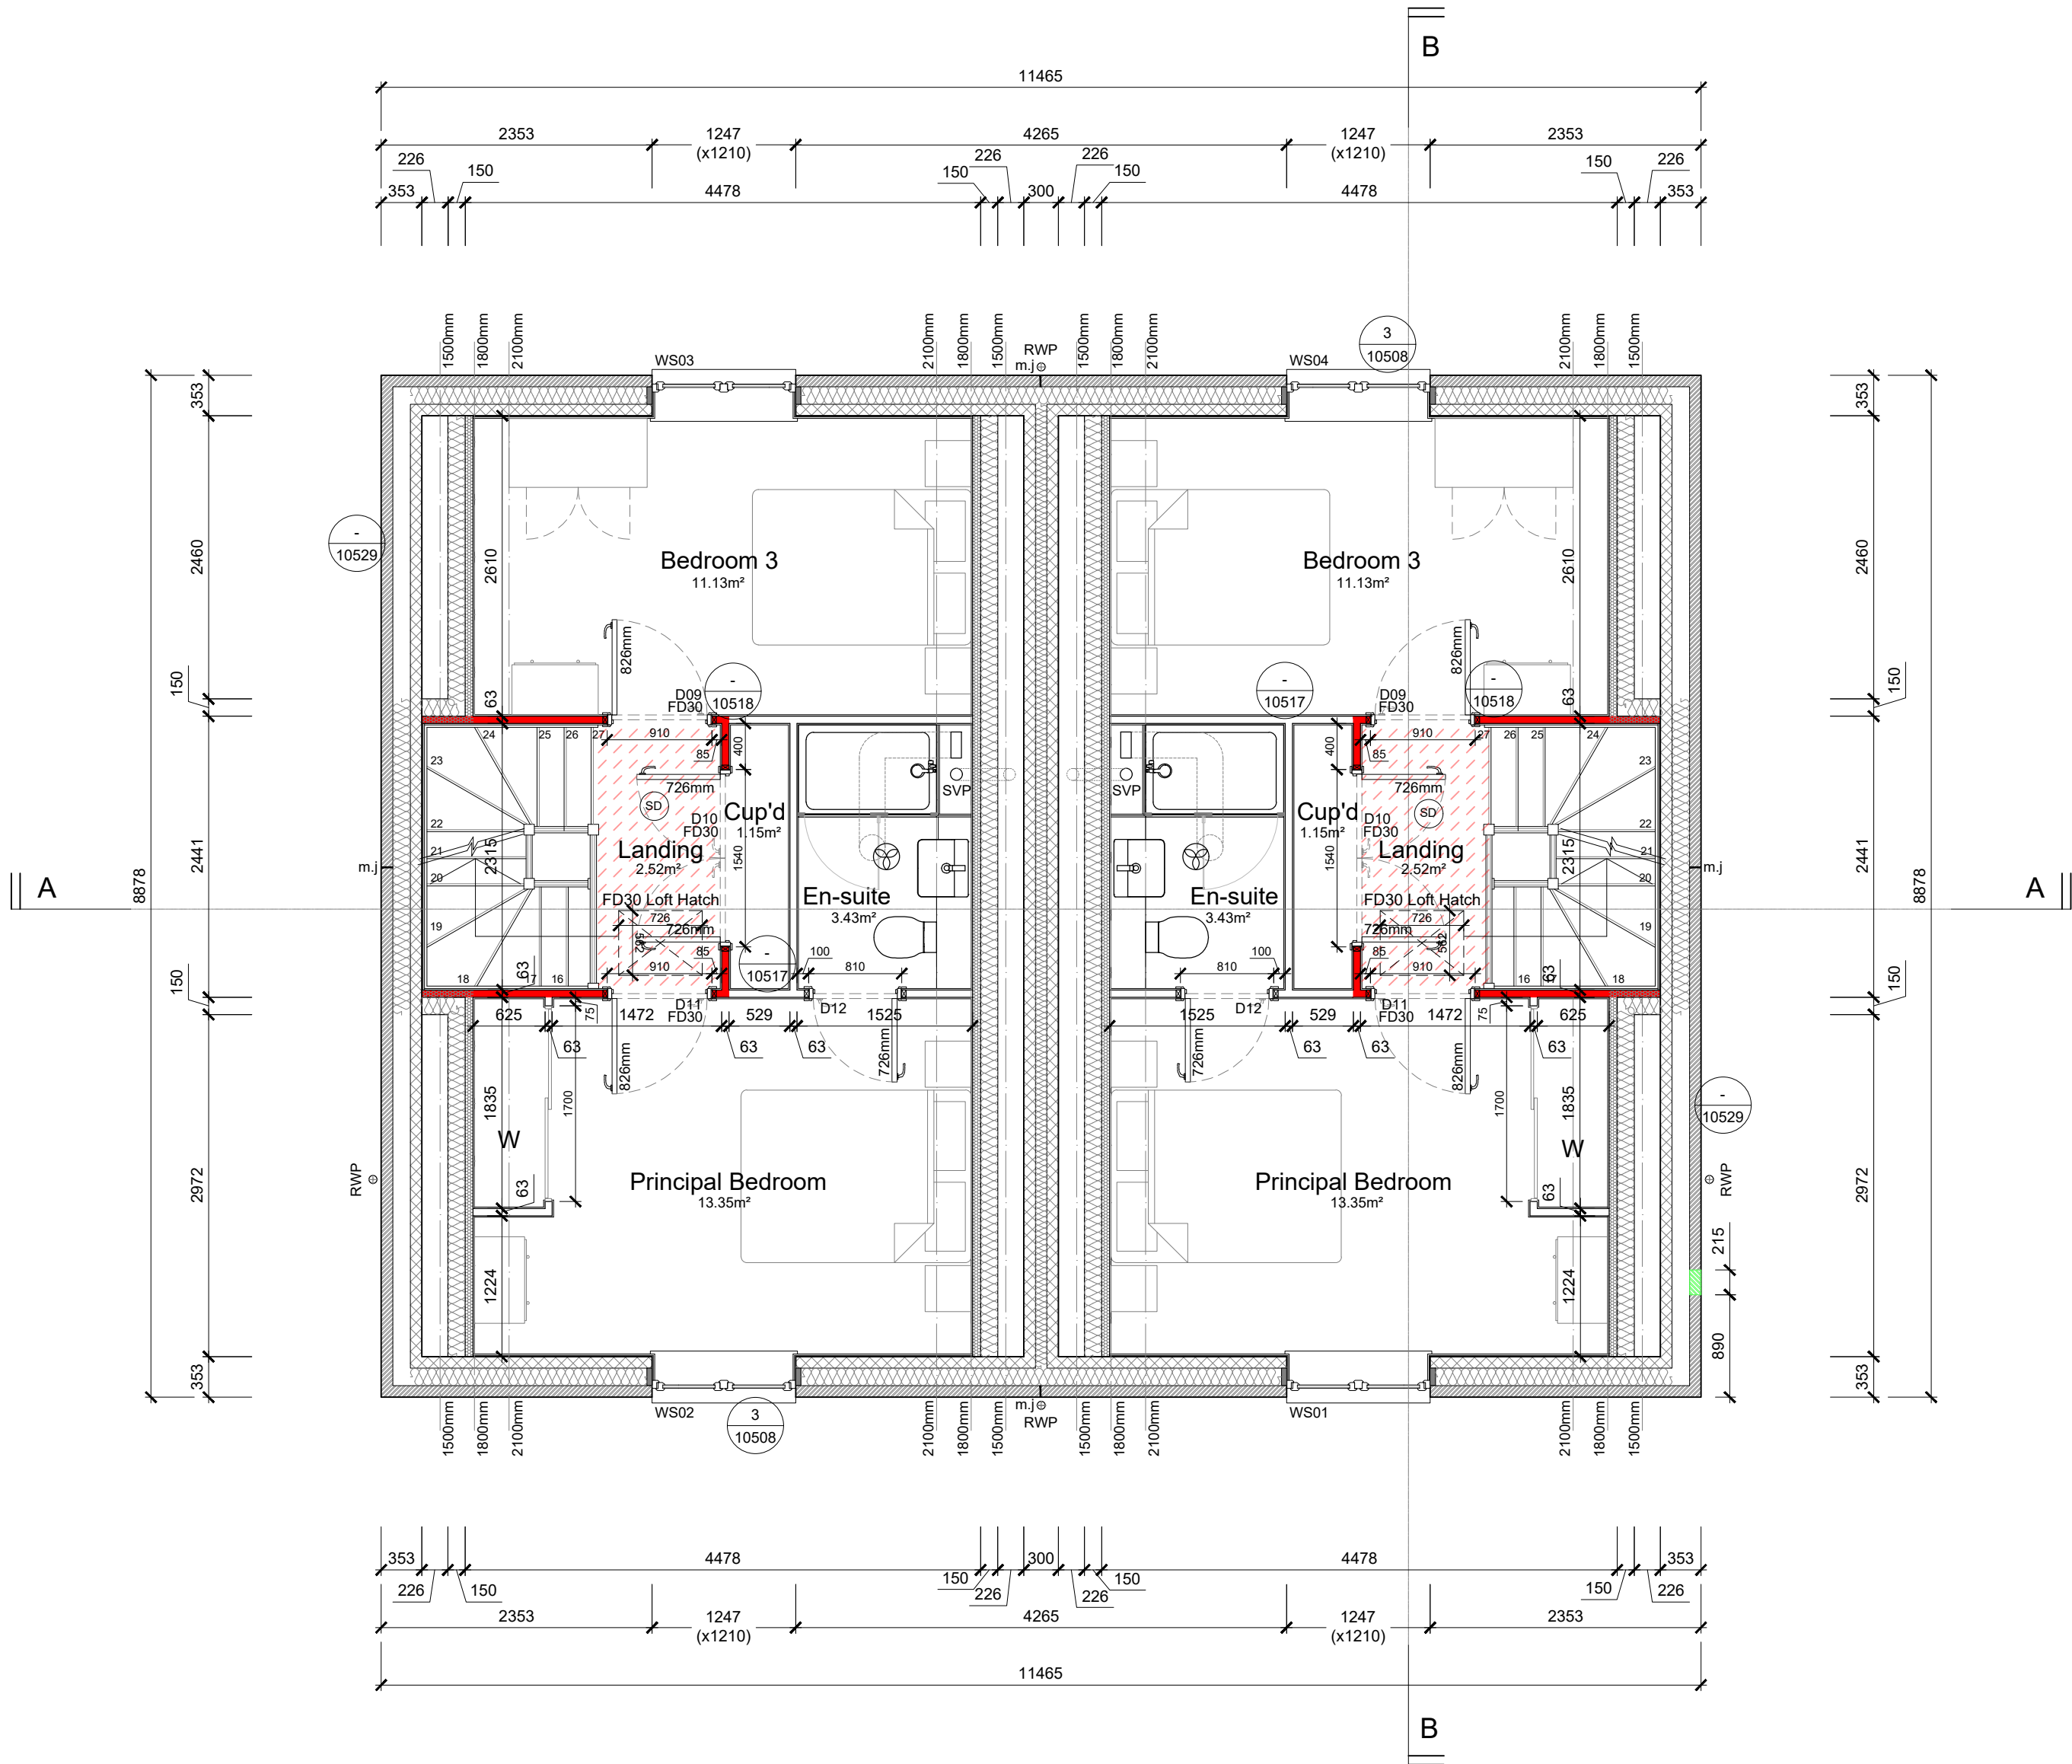

SECOND FLOOR PLAN

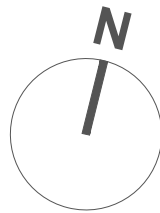




FRONT ELEVATION

SIDE ELEVATION

KEY TO SYMBOLS ELEVATION

- Indicates position of tile vents
- Cold water bib tap
- Movement Joint positions are shown indicatively. Structural engineer to confirm locations
- External door reference
- Window reference
- Windows marked thus to be egress windows
- Indicates location of safety glass
- Indicates obscure glazing
- Detail Drawing Number
- Swift Brick

- Materials Key:
- 1 - Brick Type 1: Cream
 - 2 - Brick Type 2: White
 - 3 - Alternating courses of brick type 1 and 2 (terminating at top in brick type 2)
 - 4 - Charcoal Grey Roof Tile
 - 5 - UPVC Windows and Doors - Black
 - 6 - GRP Front Doors - Black
 - 7 - Black Rainwater Goods
- Refer to Materials Schedule for specified items

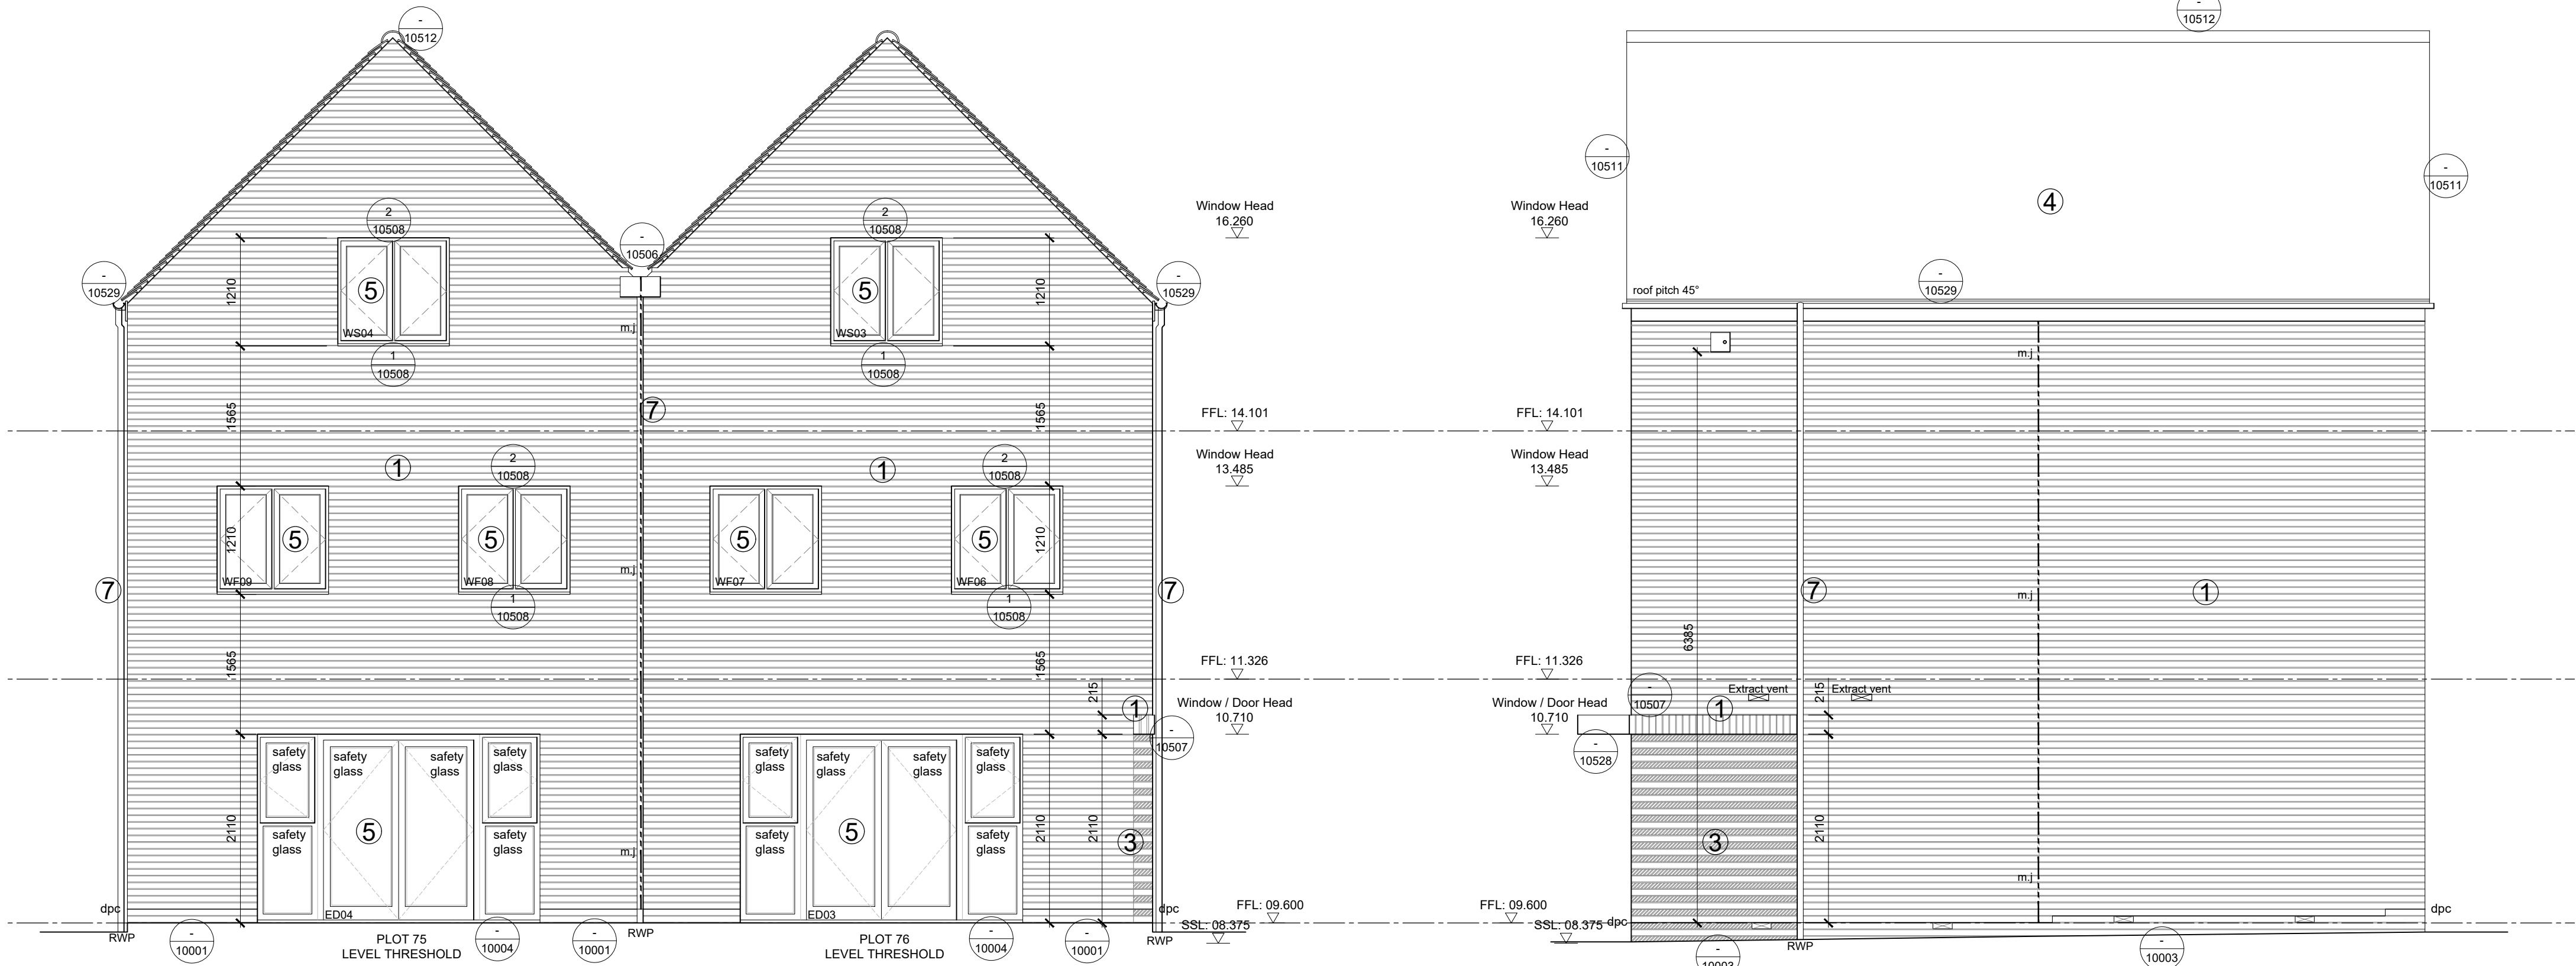

REAR ELEVATION

SIDE ELEVATION

