



No.	Date	Rev. by	Description
P01	29.09.2025	MA	Preliminary Issue
P02	16.10.2025	LP	Substructure Tender Issue
T01	10.11.2025	LP	internal dimensions added and window/door references added.
C01	16.12.2025	LP	Superstructure Construction Issue
C02	13.03.2026	LP	Doors & windows updated to client markup received 13.03.26
			Swift box added and set out.
C03	30.03.2026	MTP	Windpost added from structural engineering layouts.
C04	16.04.2026	LP	Loft hatch position coordinated with truss manufacturer drawing

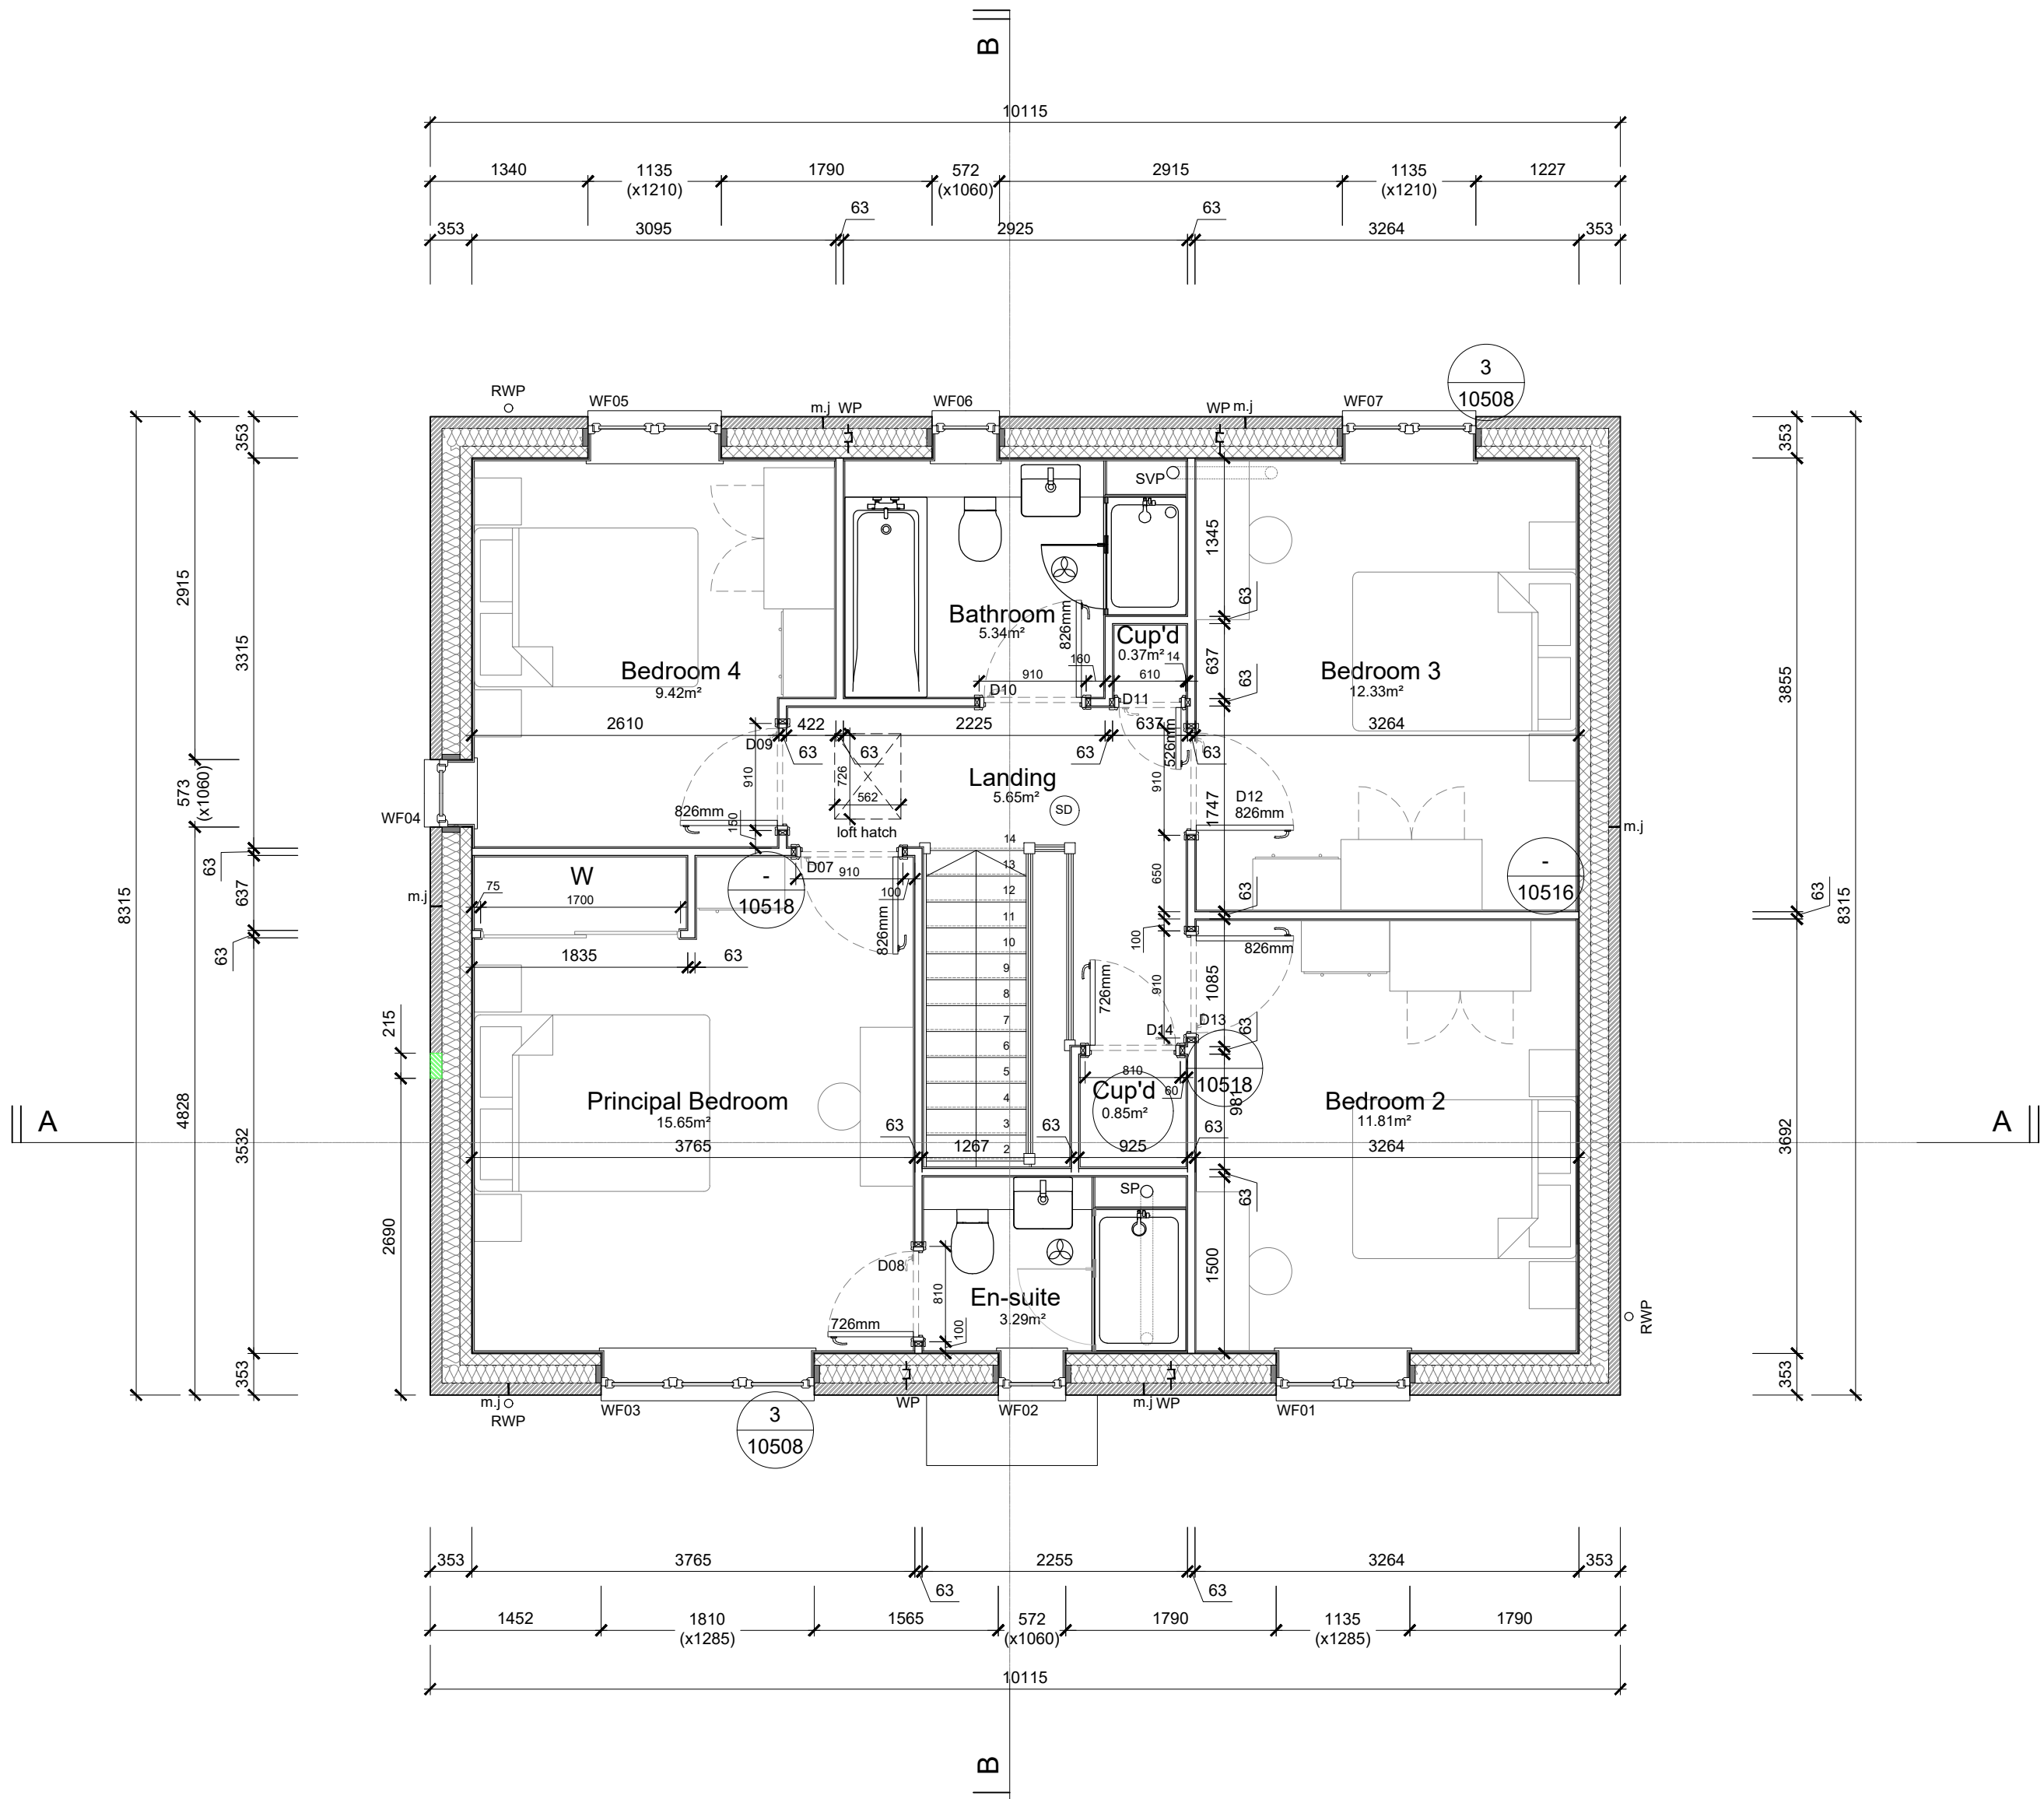


FIRST FLOOR PLAN


KEY TO SYMBOLS SUPERSTRUCTURE	
	Facing brickwork
	Blockwork (refer to structural engineers drawings for strengths)
	Timber Stud Partitions (refer to detail drawings)
	Timber butressing partition (refer to detail drawings)
	movement joint
	Line of 30 minute fire resisting construction
	1 layer 15mm Gyproc Fireline Board to ceilings
	foul drain stub stack with air admittance valve
	foul drain soil pipe (non ventilating)
	foul drain soil and vent pipe
	mains operated interlinked fire detecting alarm
	ceiling mounted MEV extract grille (refer to M&E drawings for setting out)
	cold water bib tap
	Swift Brick
	Detail Drawing Number
	Window reference
	External door reference
	Internal door reference
	30 minute fire door (s) denotes requirement for smoke seals

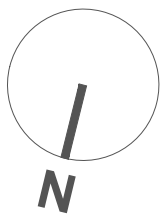

No.	Date	Rev. by	Description
P01	29.09.2025	MA	Preliminary Issue
T01	29.10.2025	HE	Coordinated with Structures & Civils
T02	10.11.2025	LP	Coordinated with latest site levels substructure detail references, window & door references added
C01	16.12.2025	LP	Superstructure Construction Issue
C02	13.03.2026	LP	Doors & windows updated to client markup received 13.03.26 Swift box added and set out.

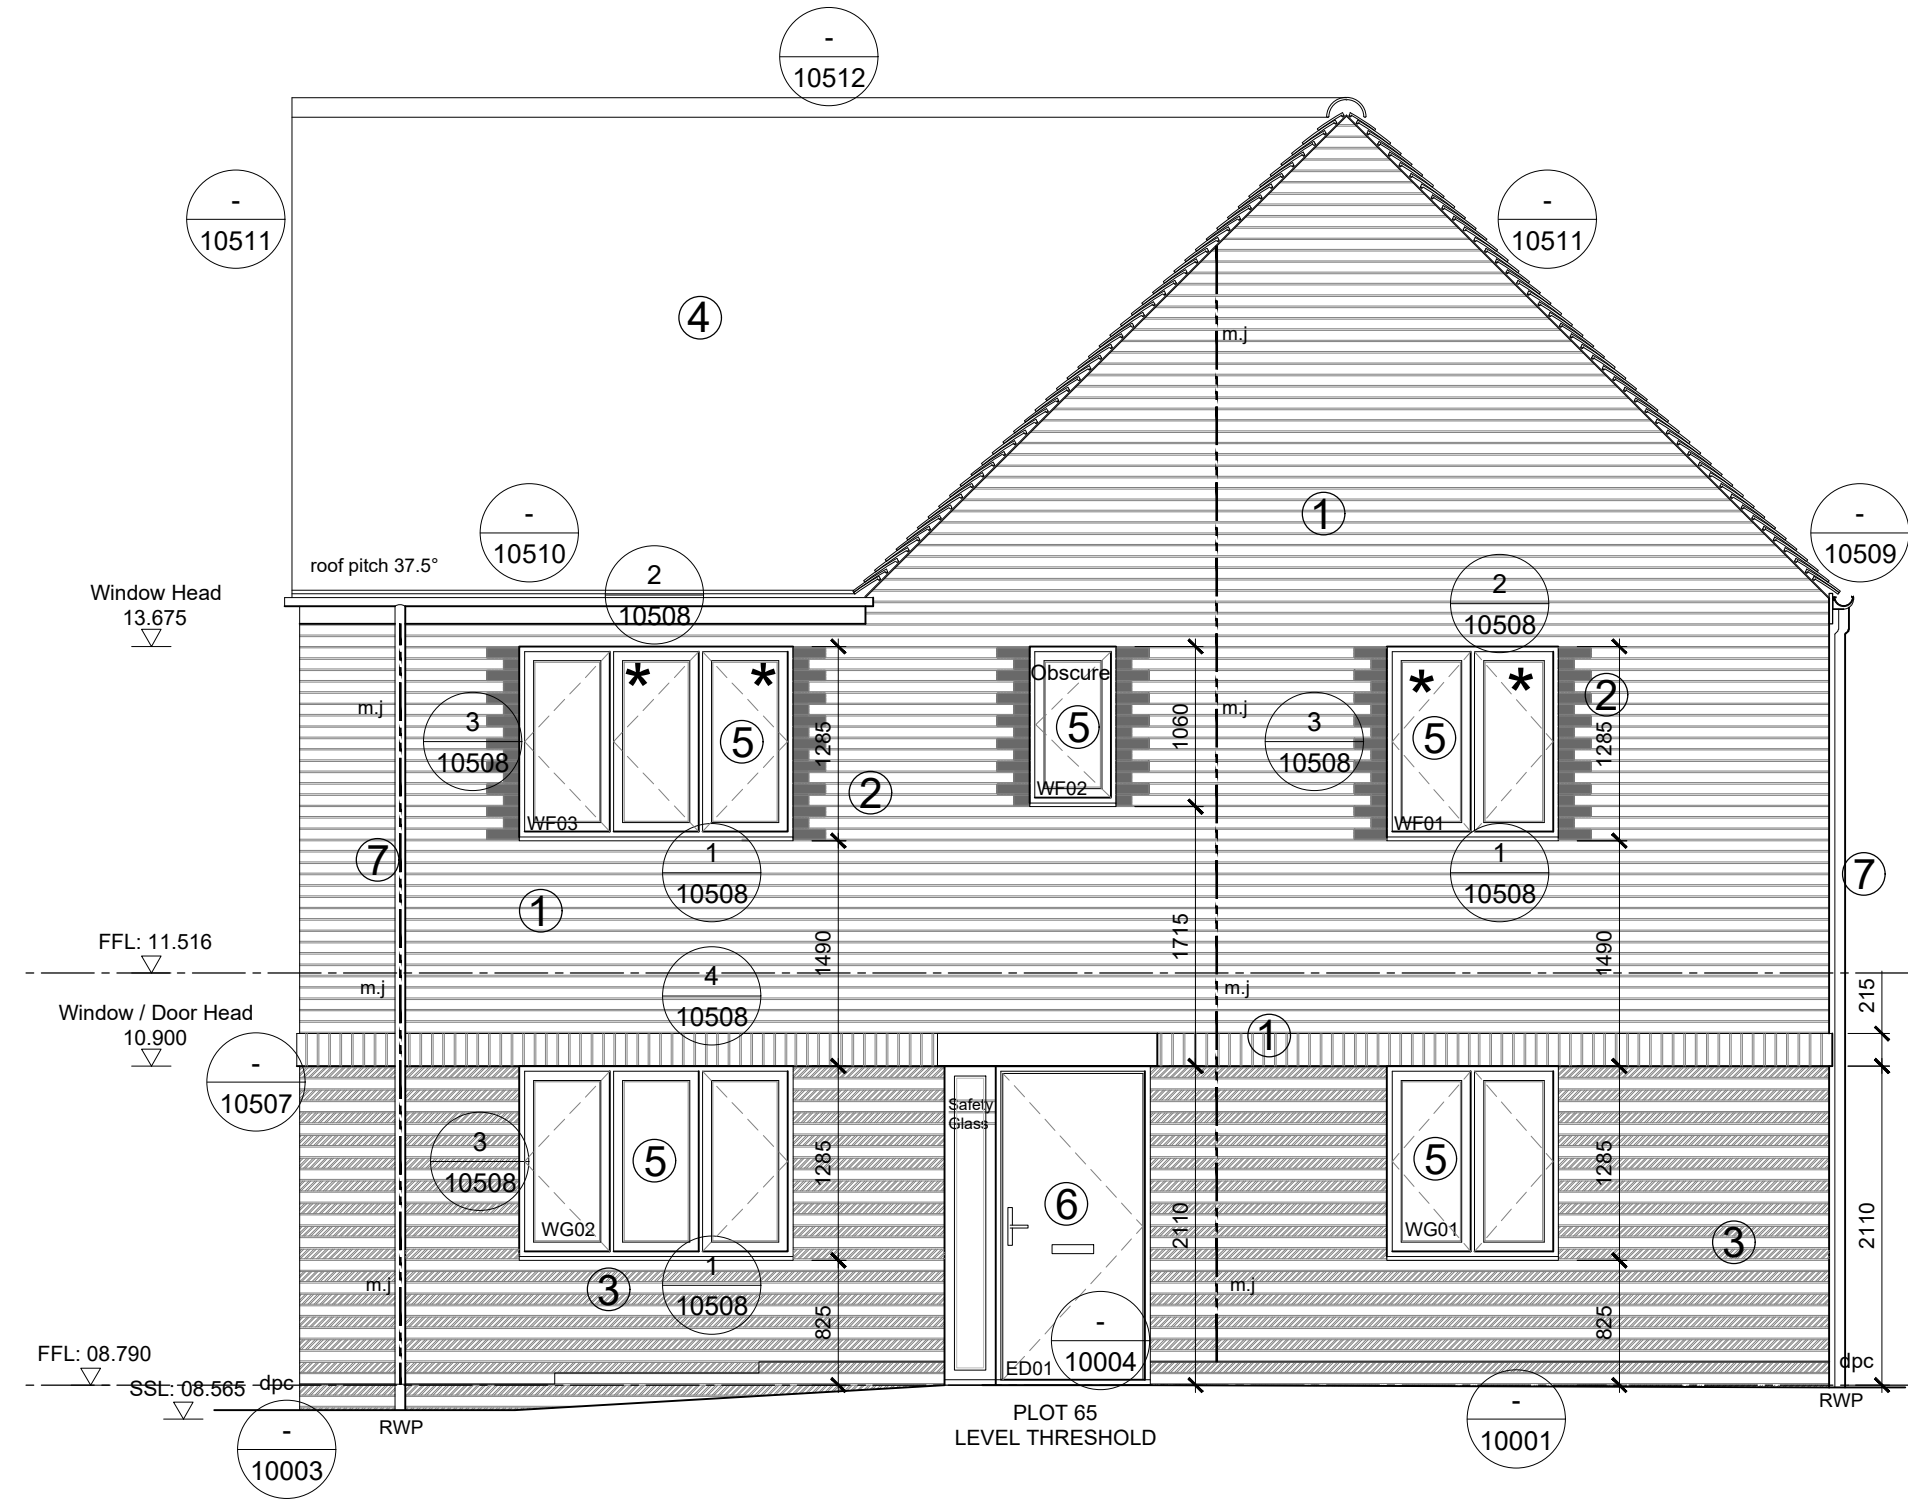

FRONT ELEVATION

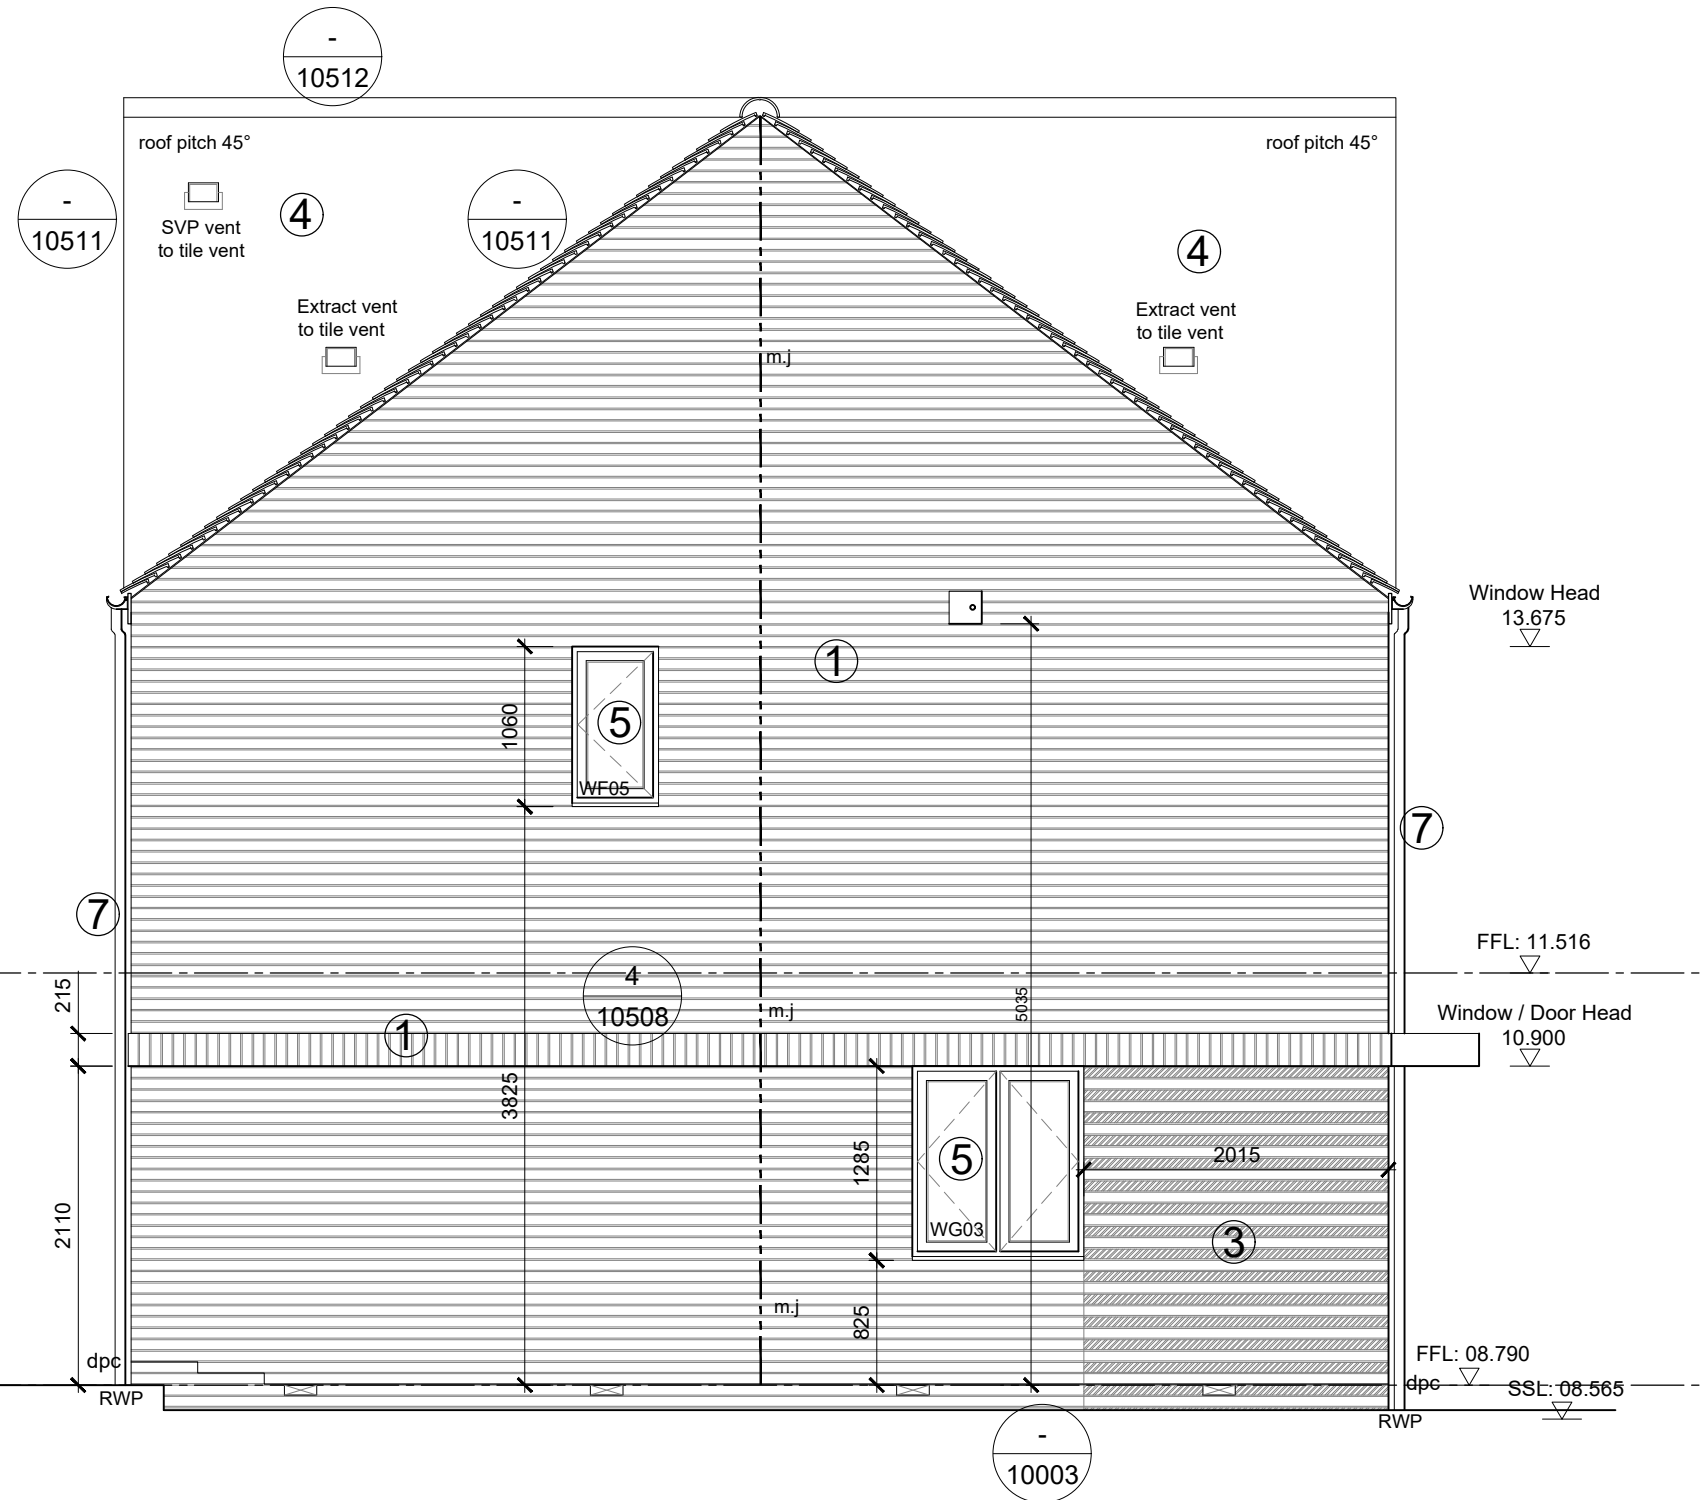


SIDE ELEVATION

KEY TO SYMBOLS ELEVATION	
	Indicates position of tile vents
	Cold water bit tap
m.j.	Movement Joint positions are shown indicatively. Structural engineer to confirm locations
ED01	External door reference
WG01	Window reference
*	Windows marked thus to be egress windows
	Indicates location of safety glass
Obscure	Indicates obscure glazing
	Detail Drawing Number
	Swift Brick


Materials Key:

- 1 - Brick Type 1: Cream
- 2 - Brick Type 2: White
- 3 - Alternating courses of brick type 1 and 2 (terminating at top in brick type 2)
- 4 - Charcoal Grey Roof Tile
- 5 - UPVC Windows and Doors - Black
- 6 - GRP Front Doors - Black
- 7 - Black Rainwater Goods

Refer to Materials Schedule for specified items

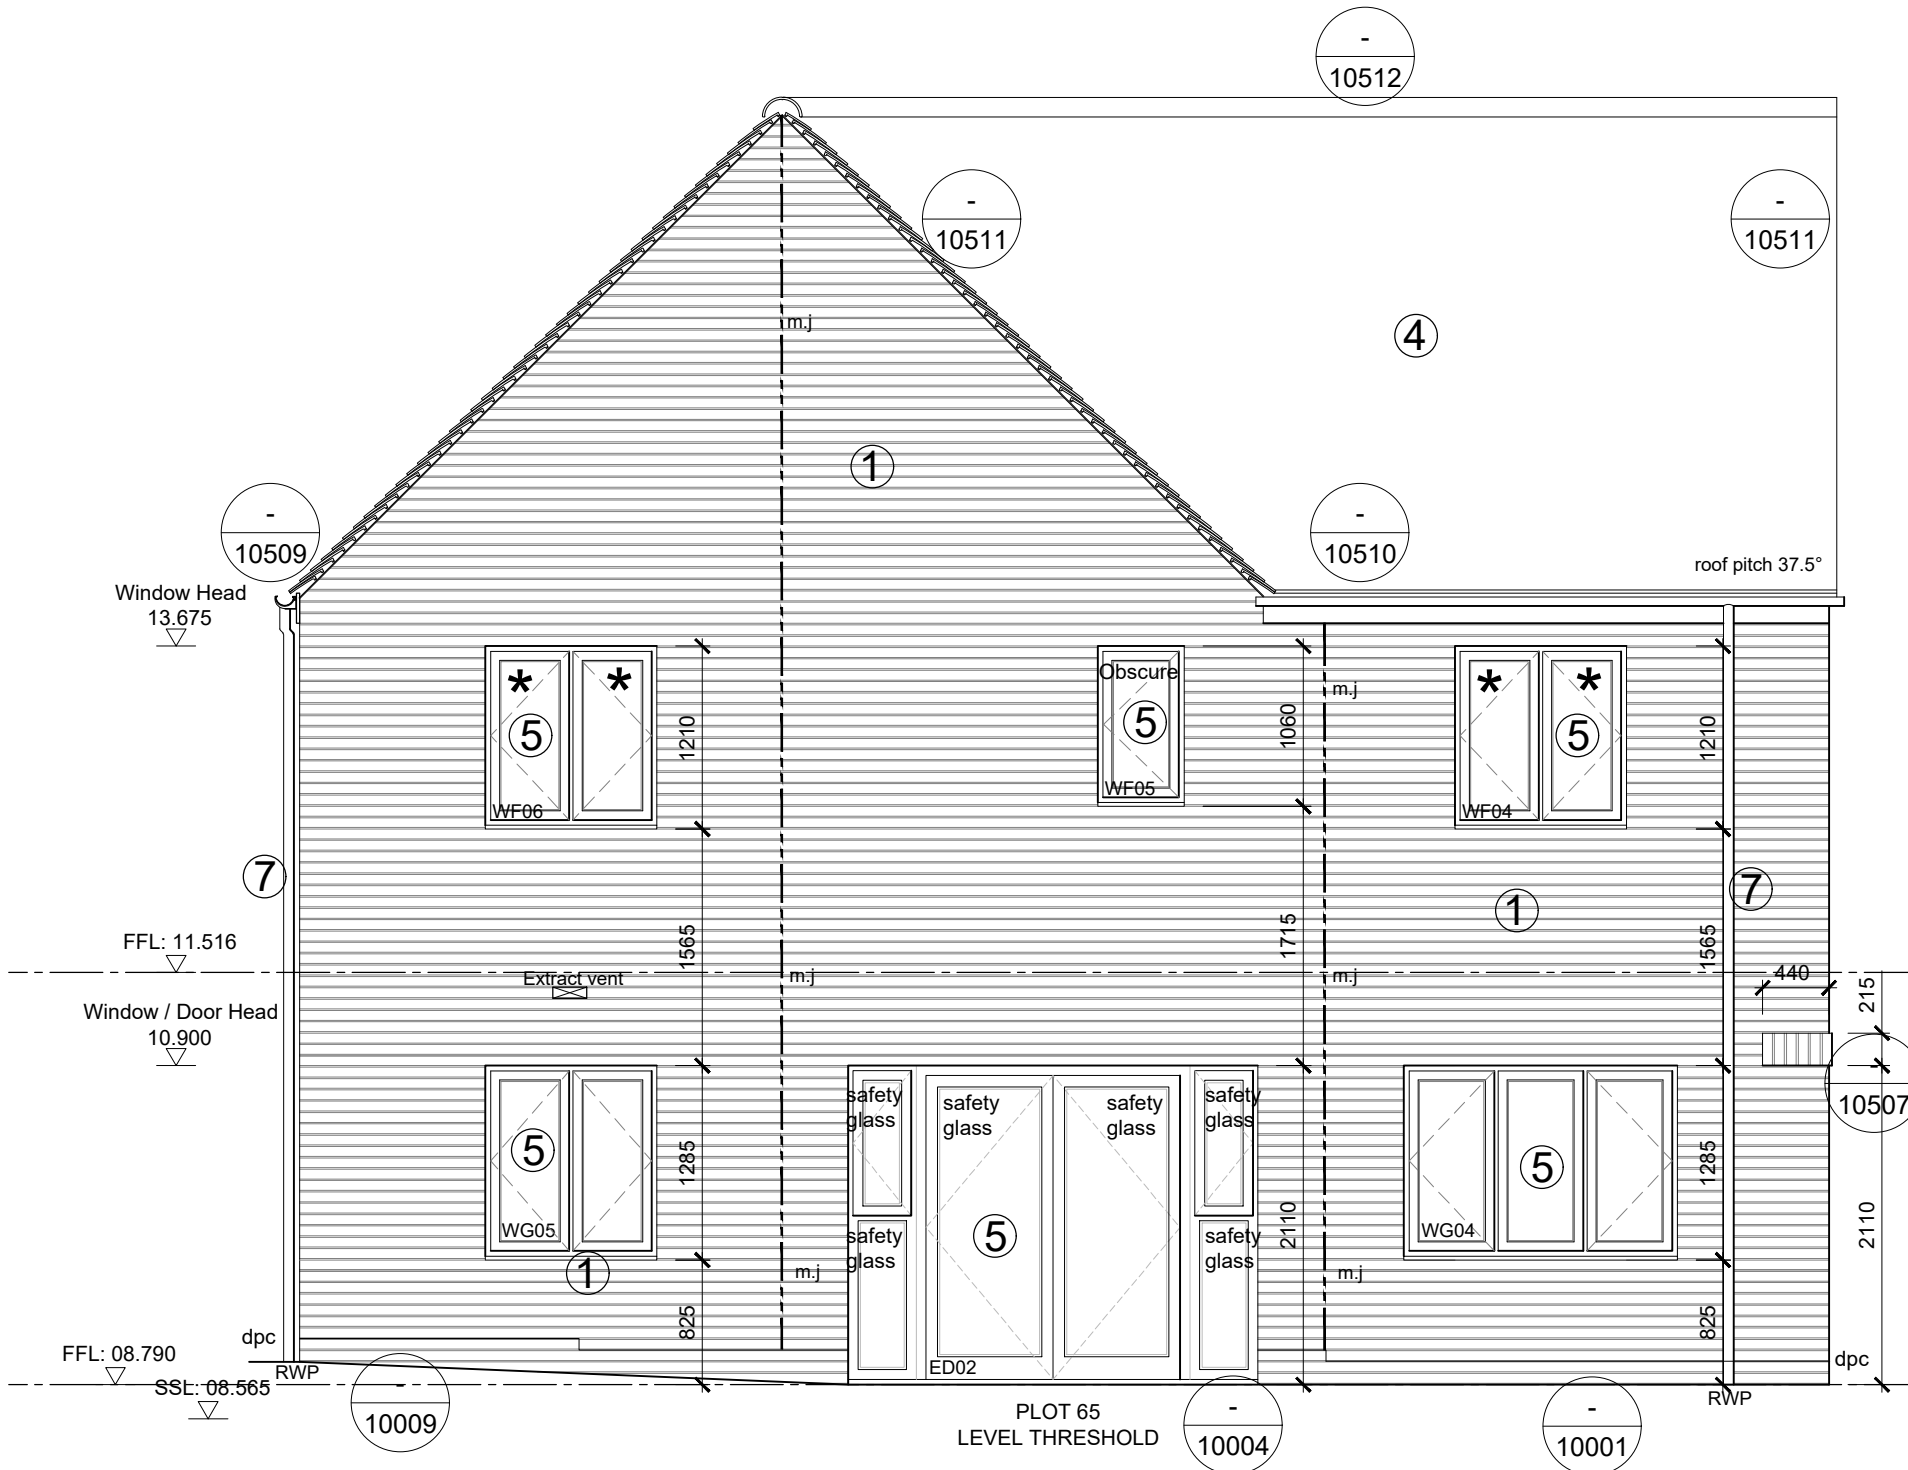

REAR ELEVATION

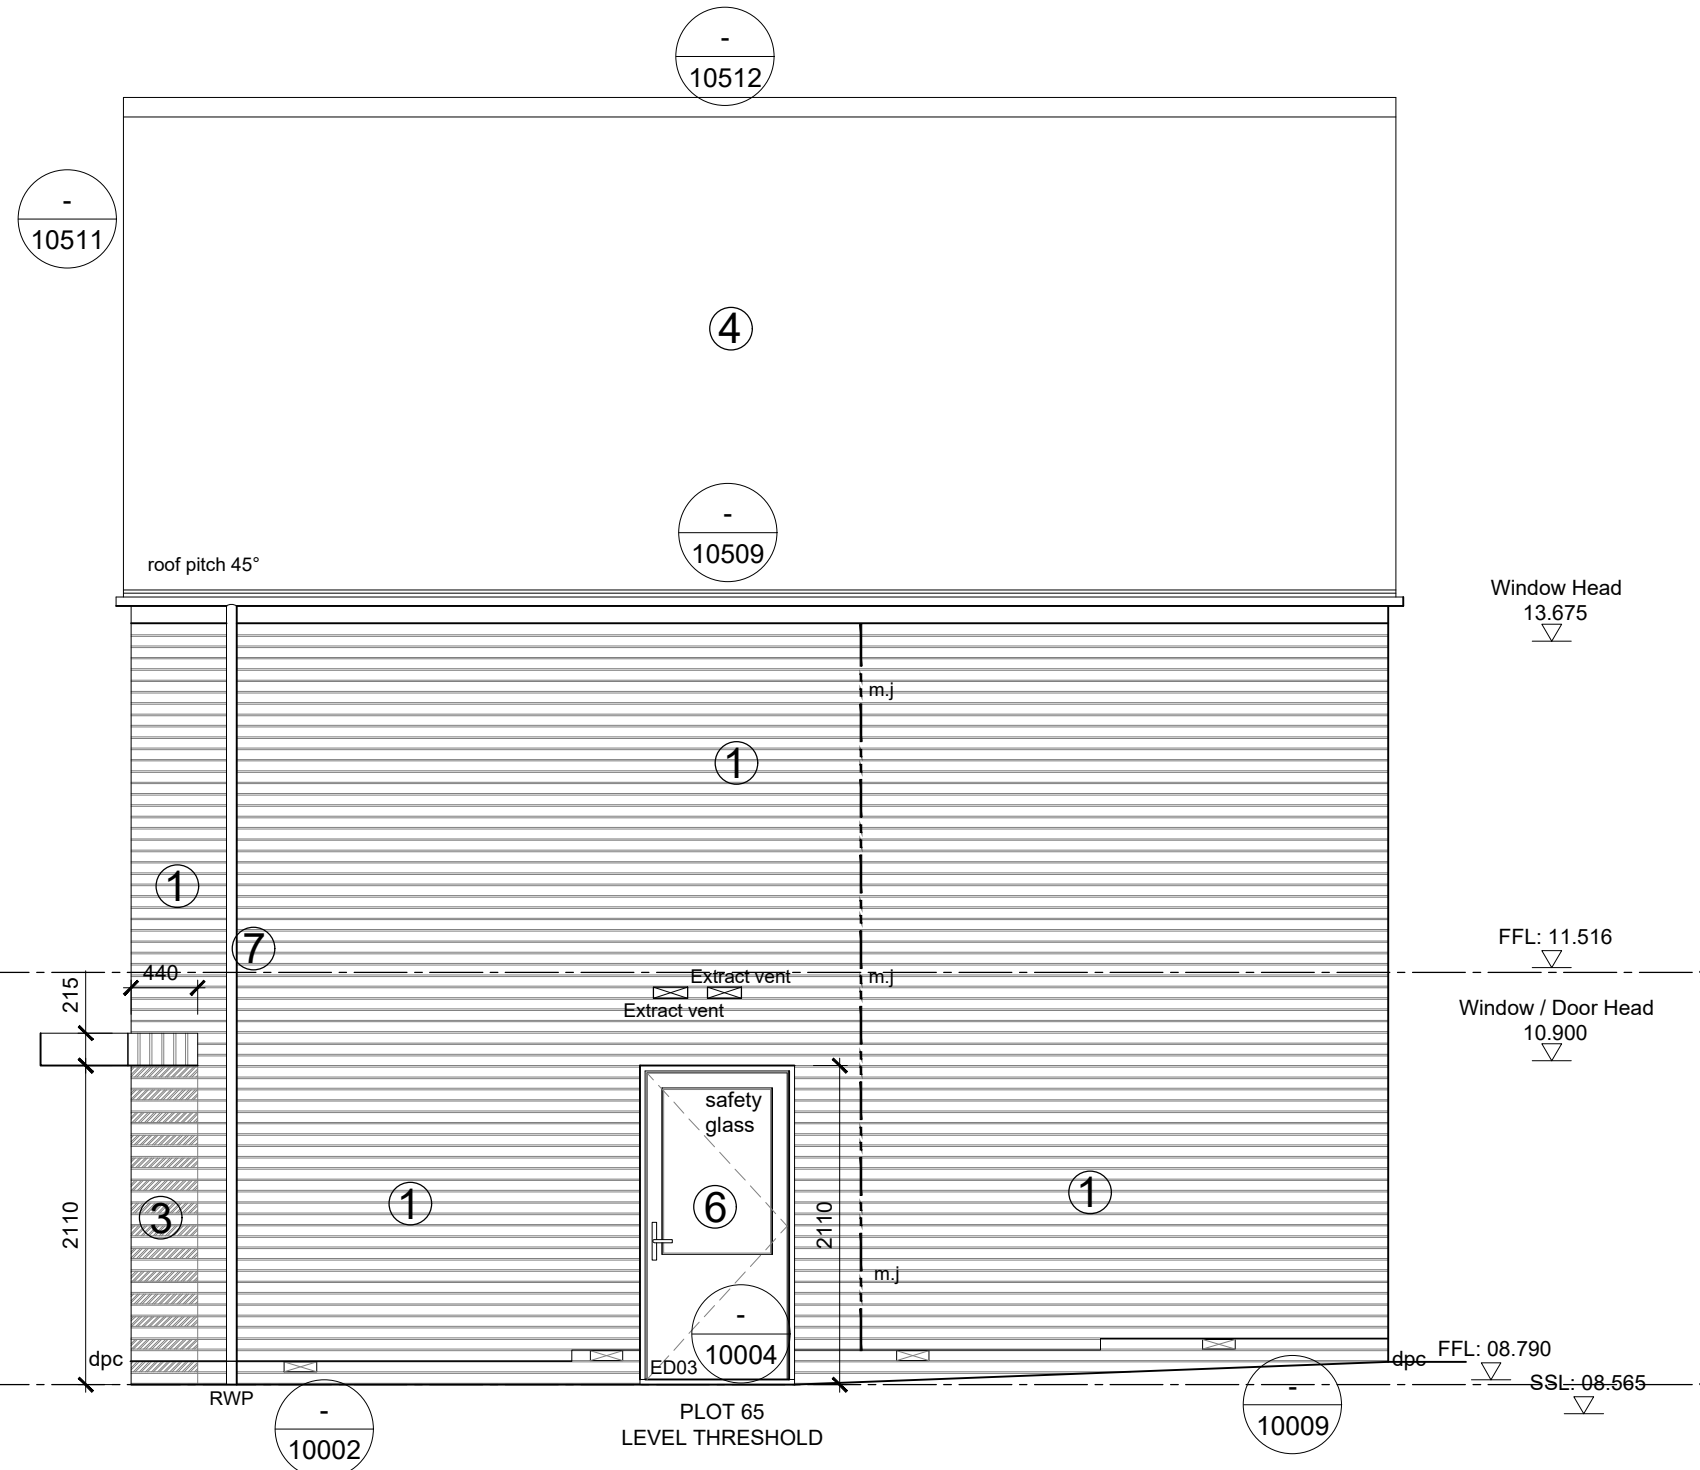

SIDE ELEVATION

CLAGUE ARCHITECTS

www.clague.co.uk 01227 762 060 info@clague.co.uk

Client
Hill Residential

Project Title
Proposed Residential Development
Milton Place
Gravesend
Kent

Drawing Description
Plot 65
House Type - H4 (Alderin)
Elevations

Scale Date Created Checked
1:50 @ A1 September 2025 LB

Drawing Status

CONSTRUCTION

Drawing Number Revision
MPG-CLA-H4-ZZ-D-A-03800 C02

Scale 1:50

