



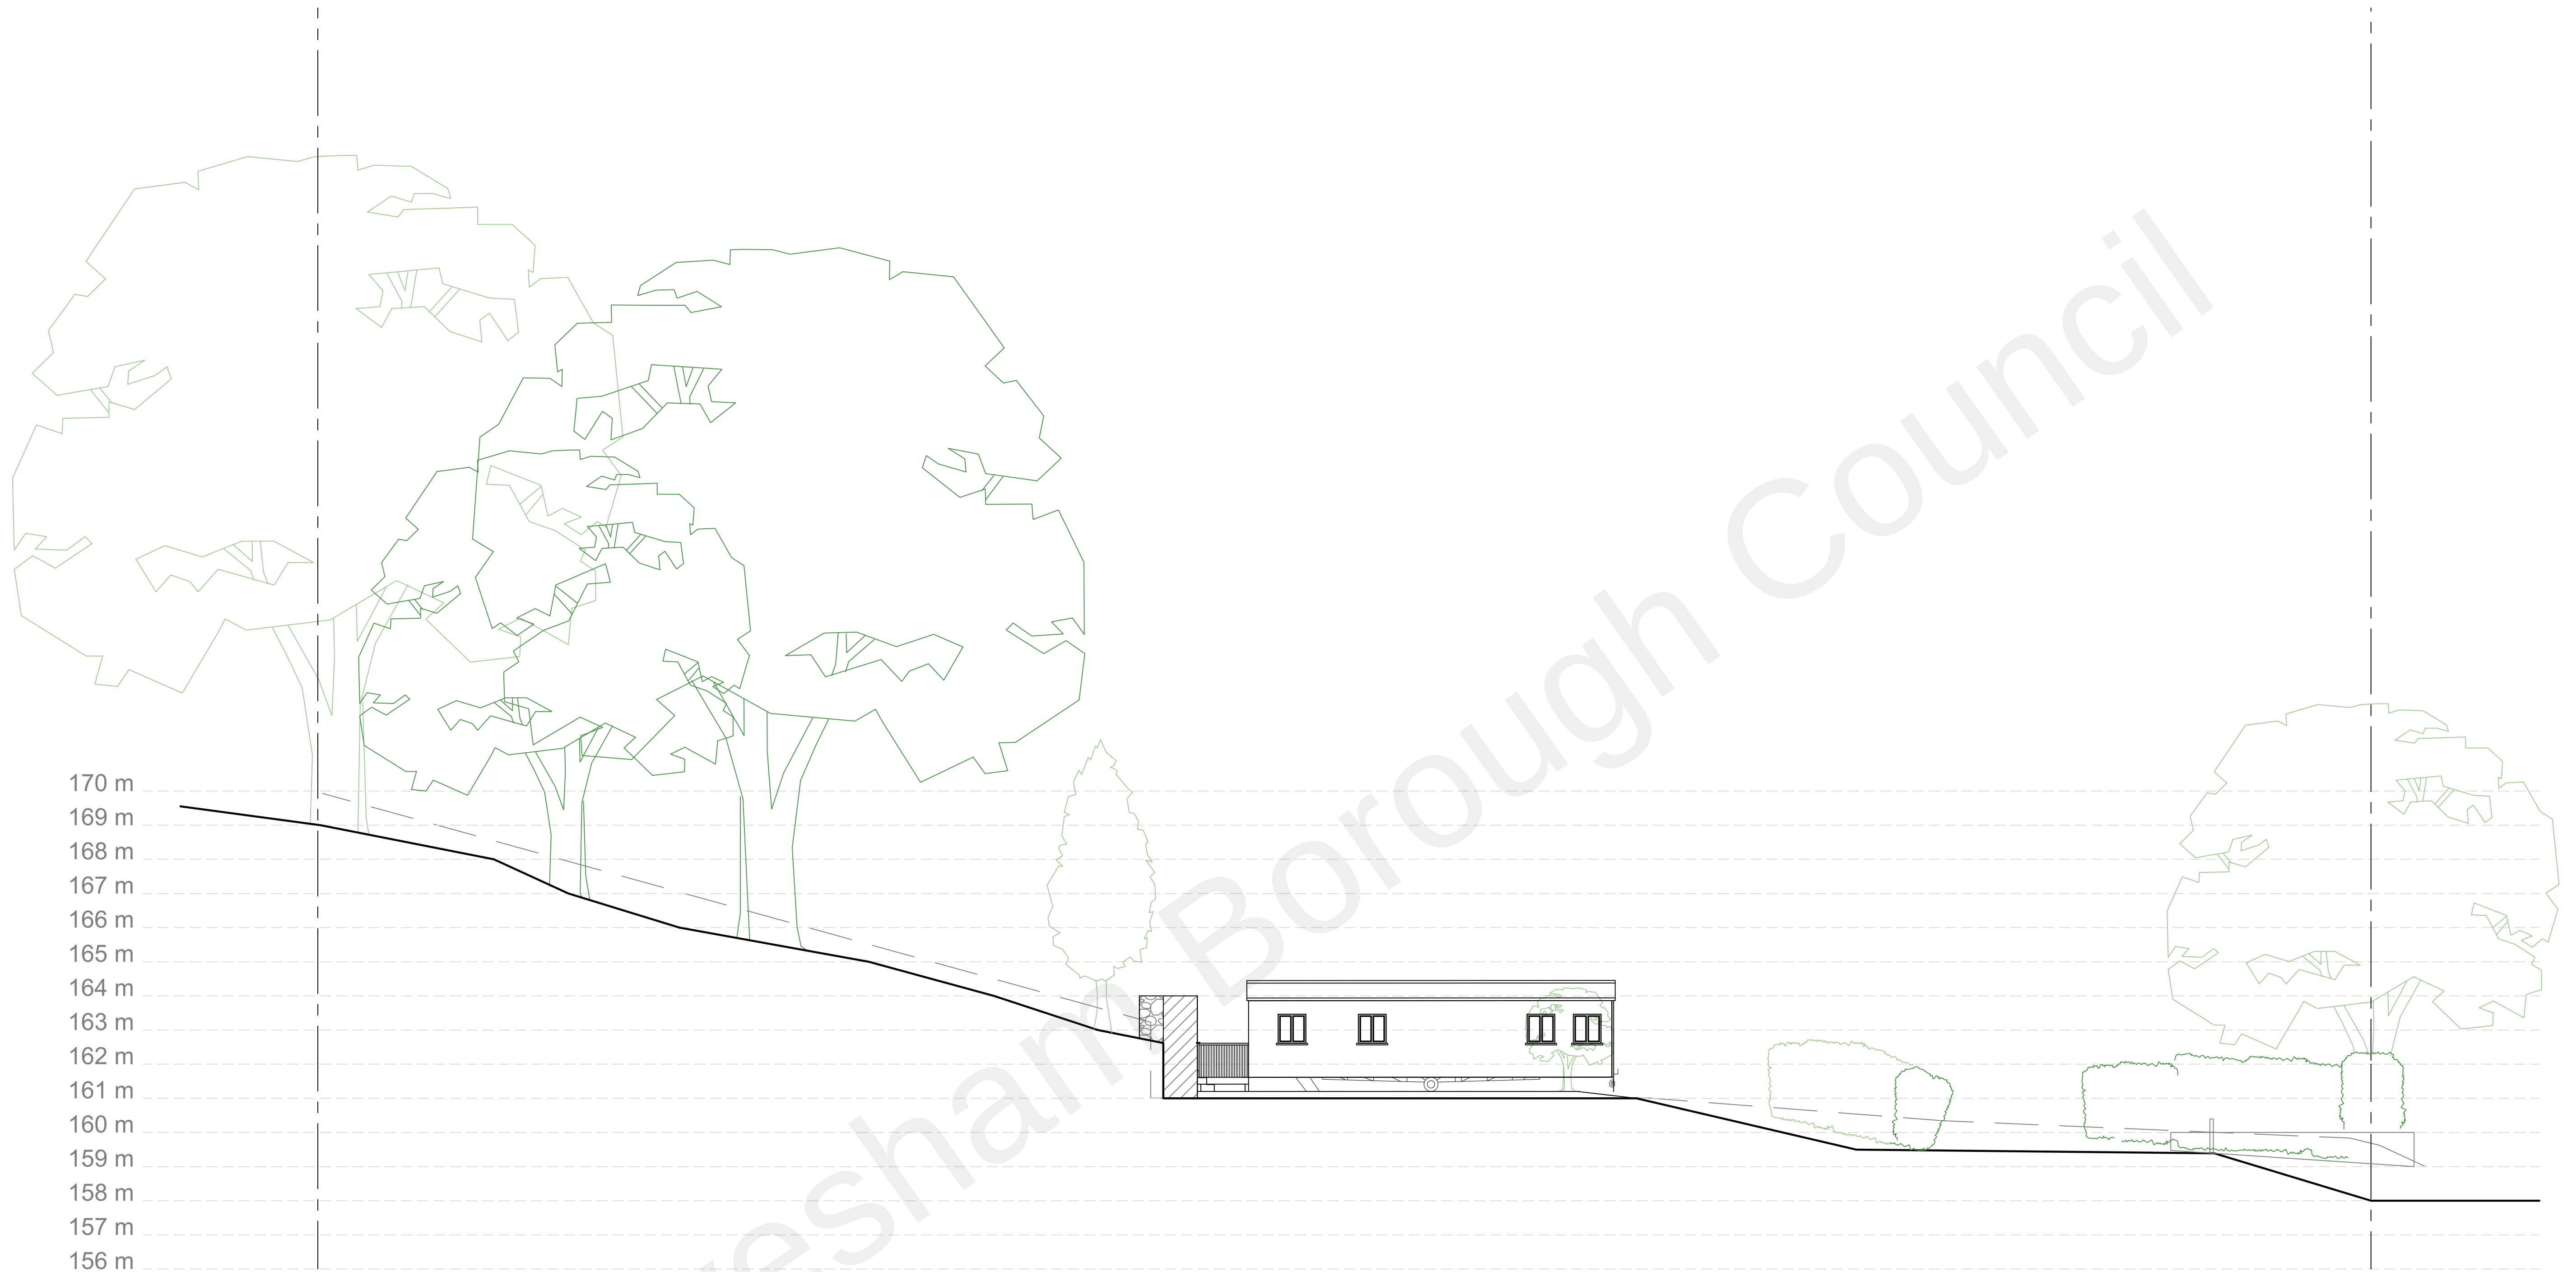

Proposed North Elevation
Scale 1:100

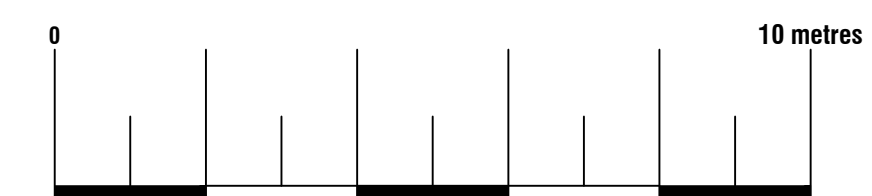

Arkiplan
74 Cardiff Road, CF15 7QE • Enquiries@ArkiPlan.co.uk

Site	Land West of Long Acre Rhododendron Ave, Meopham, Gravesend Kent DA13 0TU	Date	12.11.2021
		Sheet	21-1853 D05 Rev 1
		Job	New Hard Standing Area
		Scale	As Shown@A1
		Title	As Shown