


PROPOSED FRONT ELEVATION
1:50 @ A1, 1:100 @ A3

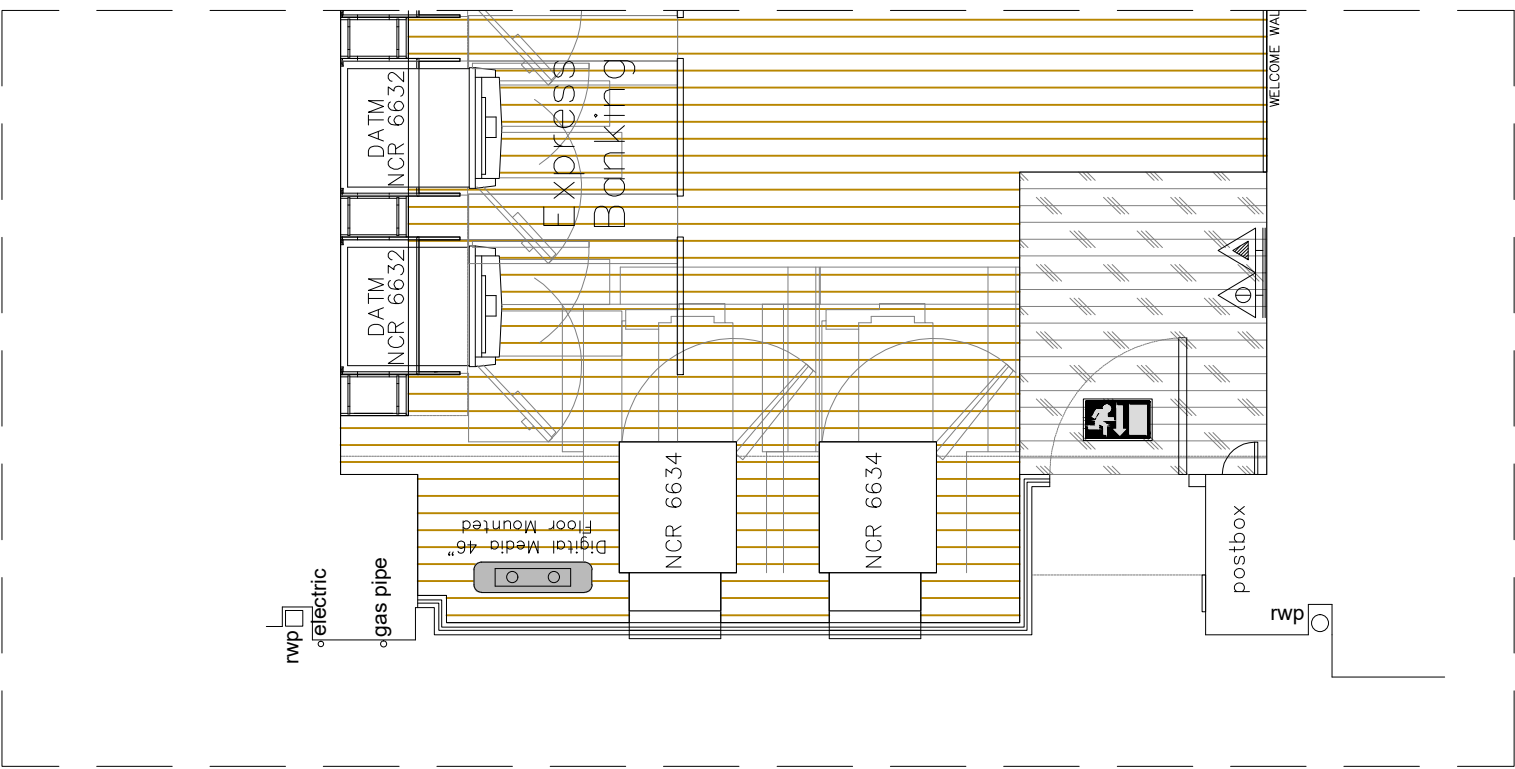

PROPOSED SHOPFRONT PLAN
1:50 @ A1, 1:100 @ A3

Notes.
This Drawing is the copyright and property of Santander UK PLC. It must not be copied or published without written consent.

Do not scale from this drawing.

Rev	Description	Date	By

PLANNING



Project
Gravesend
4 King Street,
Kent, DA12 2HH

Title
Proposed Front Elevation

Scale
1:50 @ A1 & 1:100 @ A3

Drn BG	App
Date 10/01/2025	Date
Consultants' drawing number 2243-A-0227-2100	brand
Client drawing number GravesendKS-0227-FR-EL-PR-PL	rev. -