


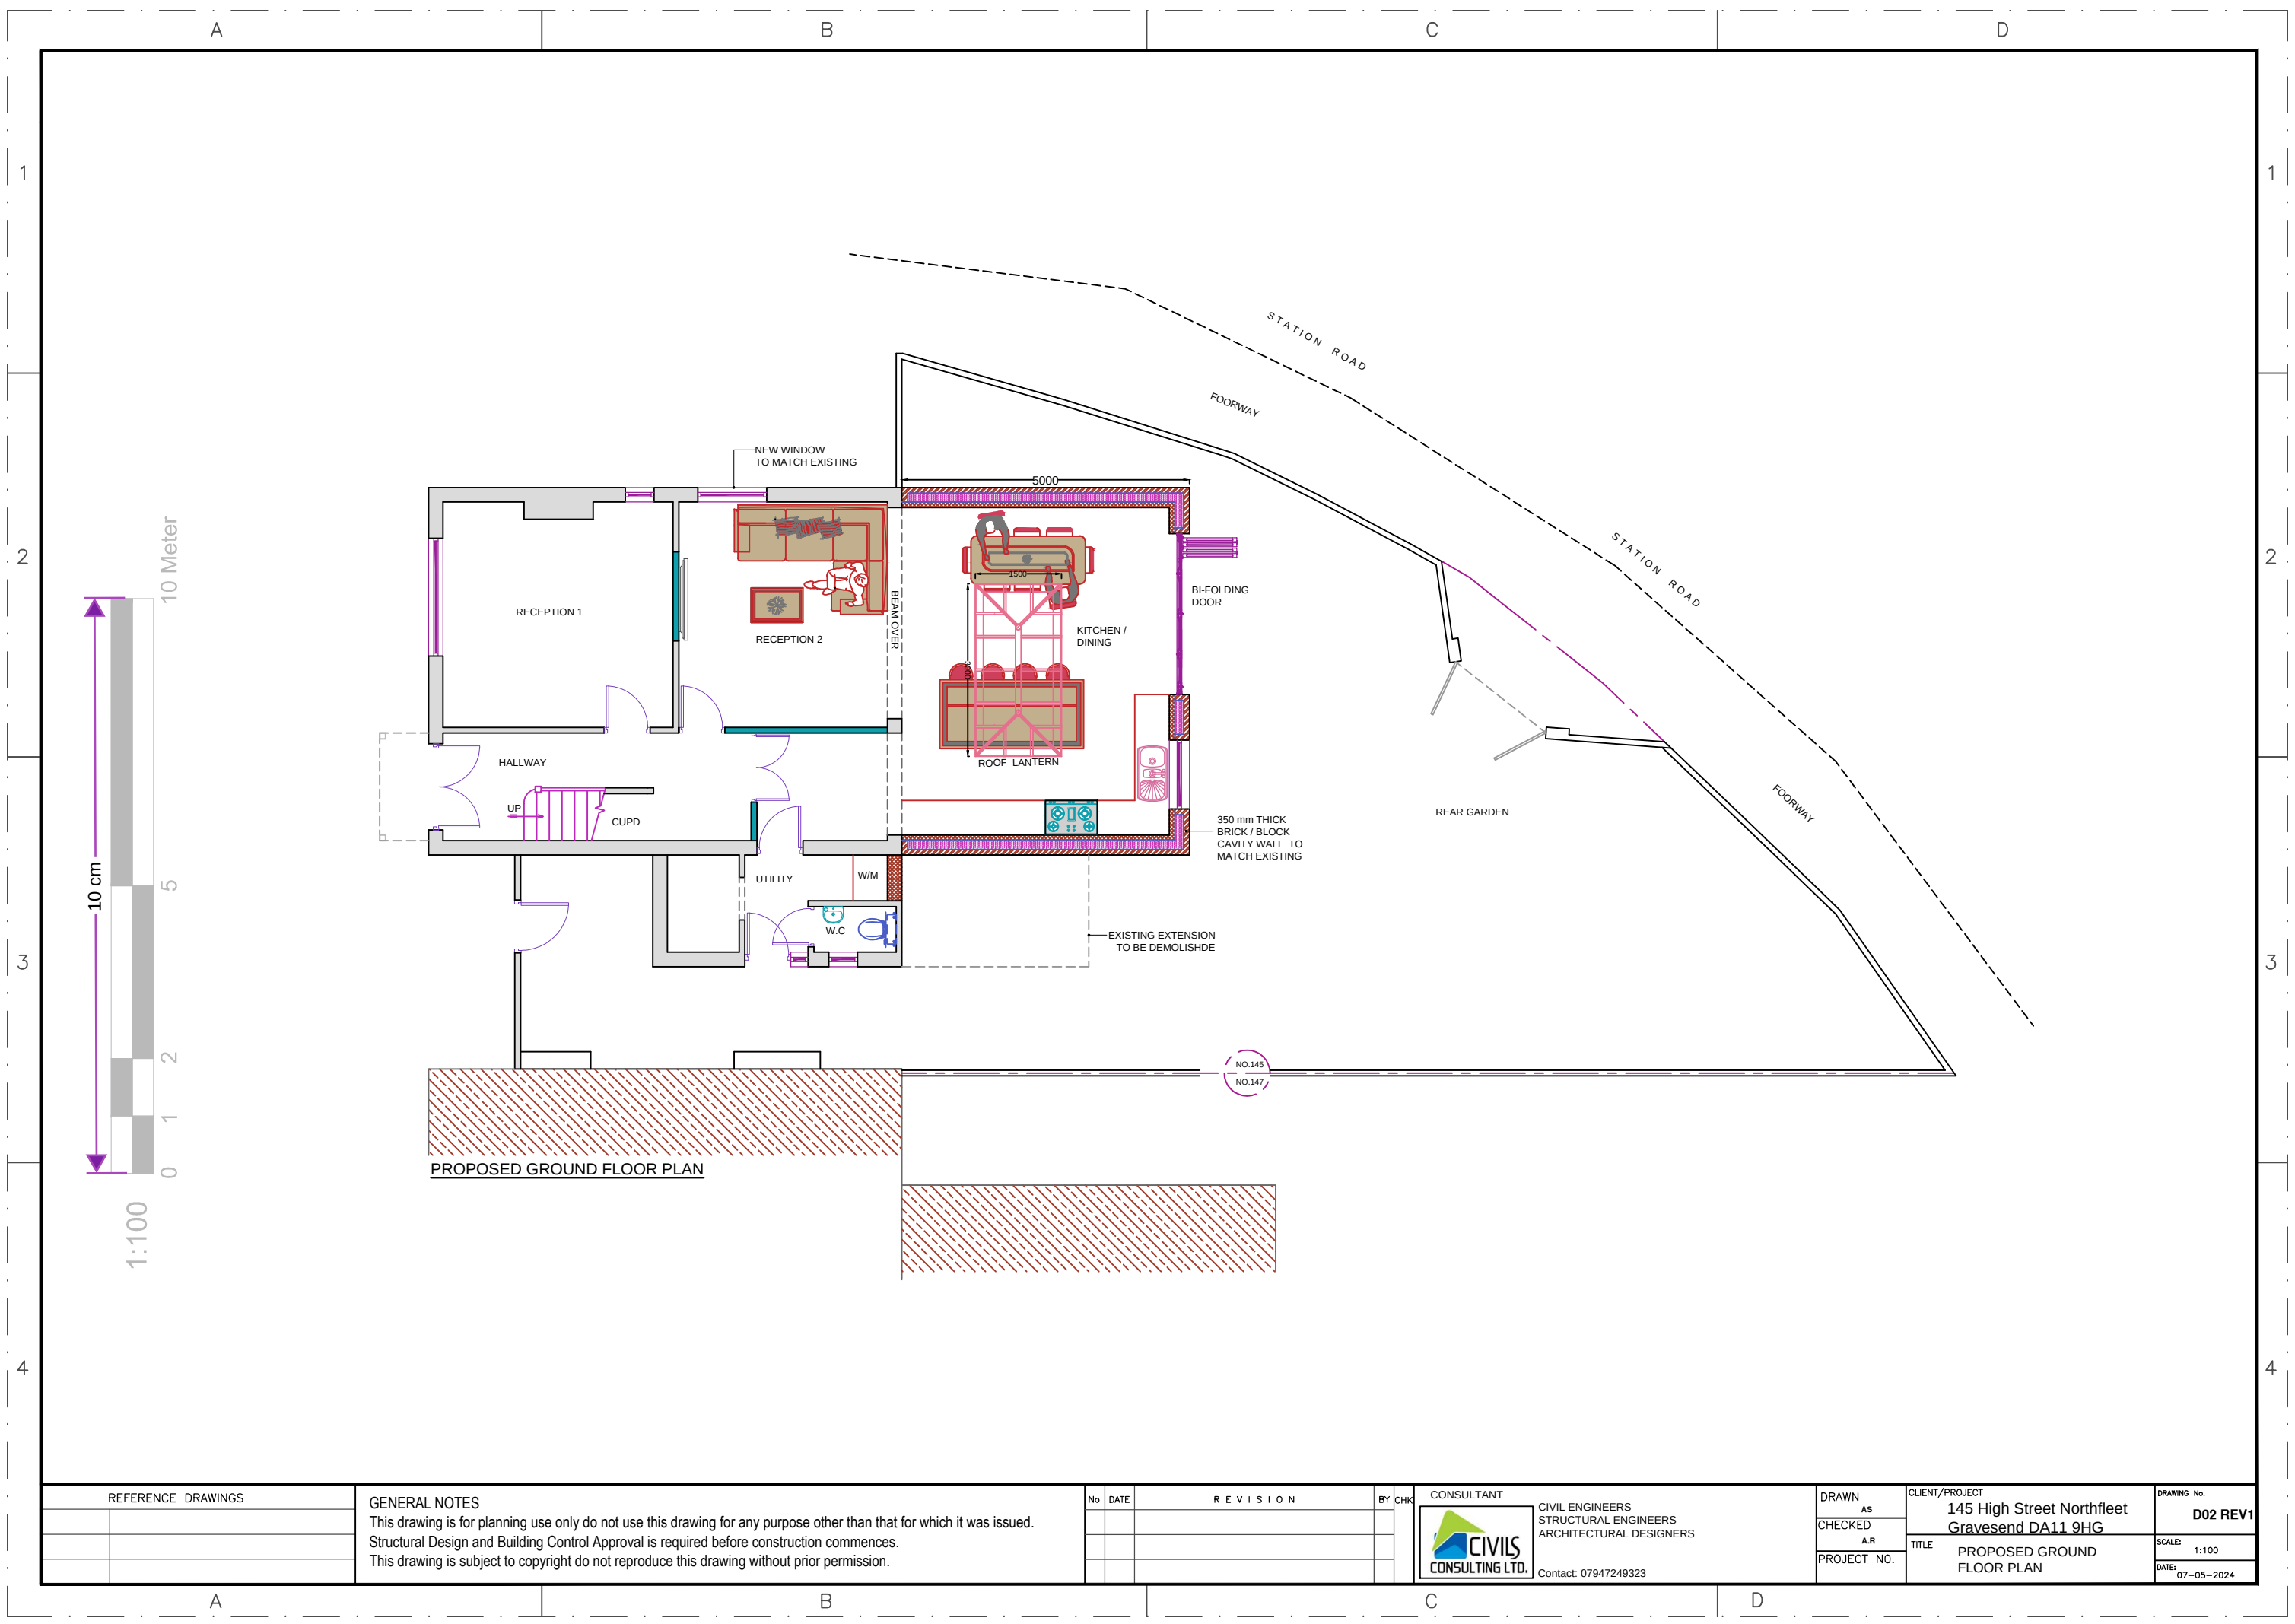

REFERENCE DRAWINGS	

GENERAL NOTES
This drawing is for planning use only do not use this drawing for any purpose other than that for which it was issued.
Structural Design and Building Control Approval is required before construction commences.
This drawing is subject to copyright do not reproduce this drawing without prior permission.

No	DATE	REVISION	BY	CHK

CONSULTANT
CIVIL ENGINEERS
STRUCTURAL ENGINEERS
ARCHITECTURAL DESIGNERS
Contact: 07947249323

CIVILS CONSULTING LTD.

DRAWN AS	CLIENT/PROJECT 145 High Street Northfleet Gravesend DA11 9HG	DRAWING No. D02 REV1
CHECKED A.R		SCALE: 1:100
PROJECT NO.	TITLE PROPOSED GROUND FLOOR PLAN	DATE: 07-05-2024