


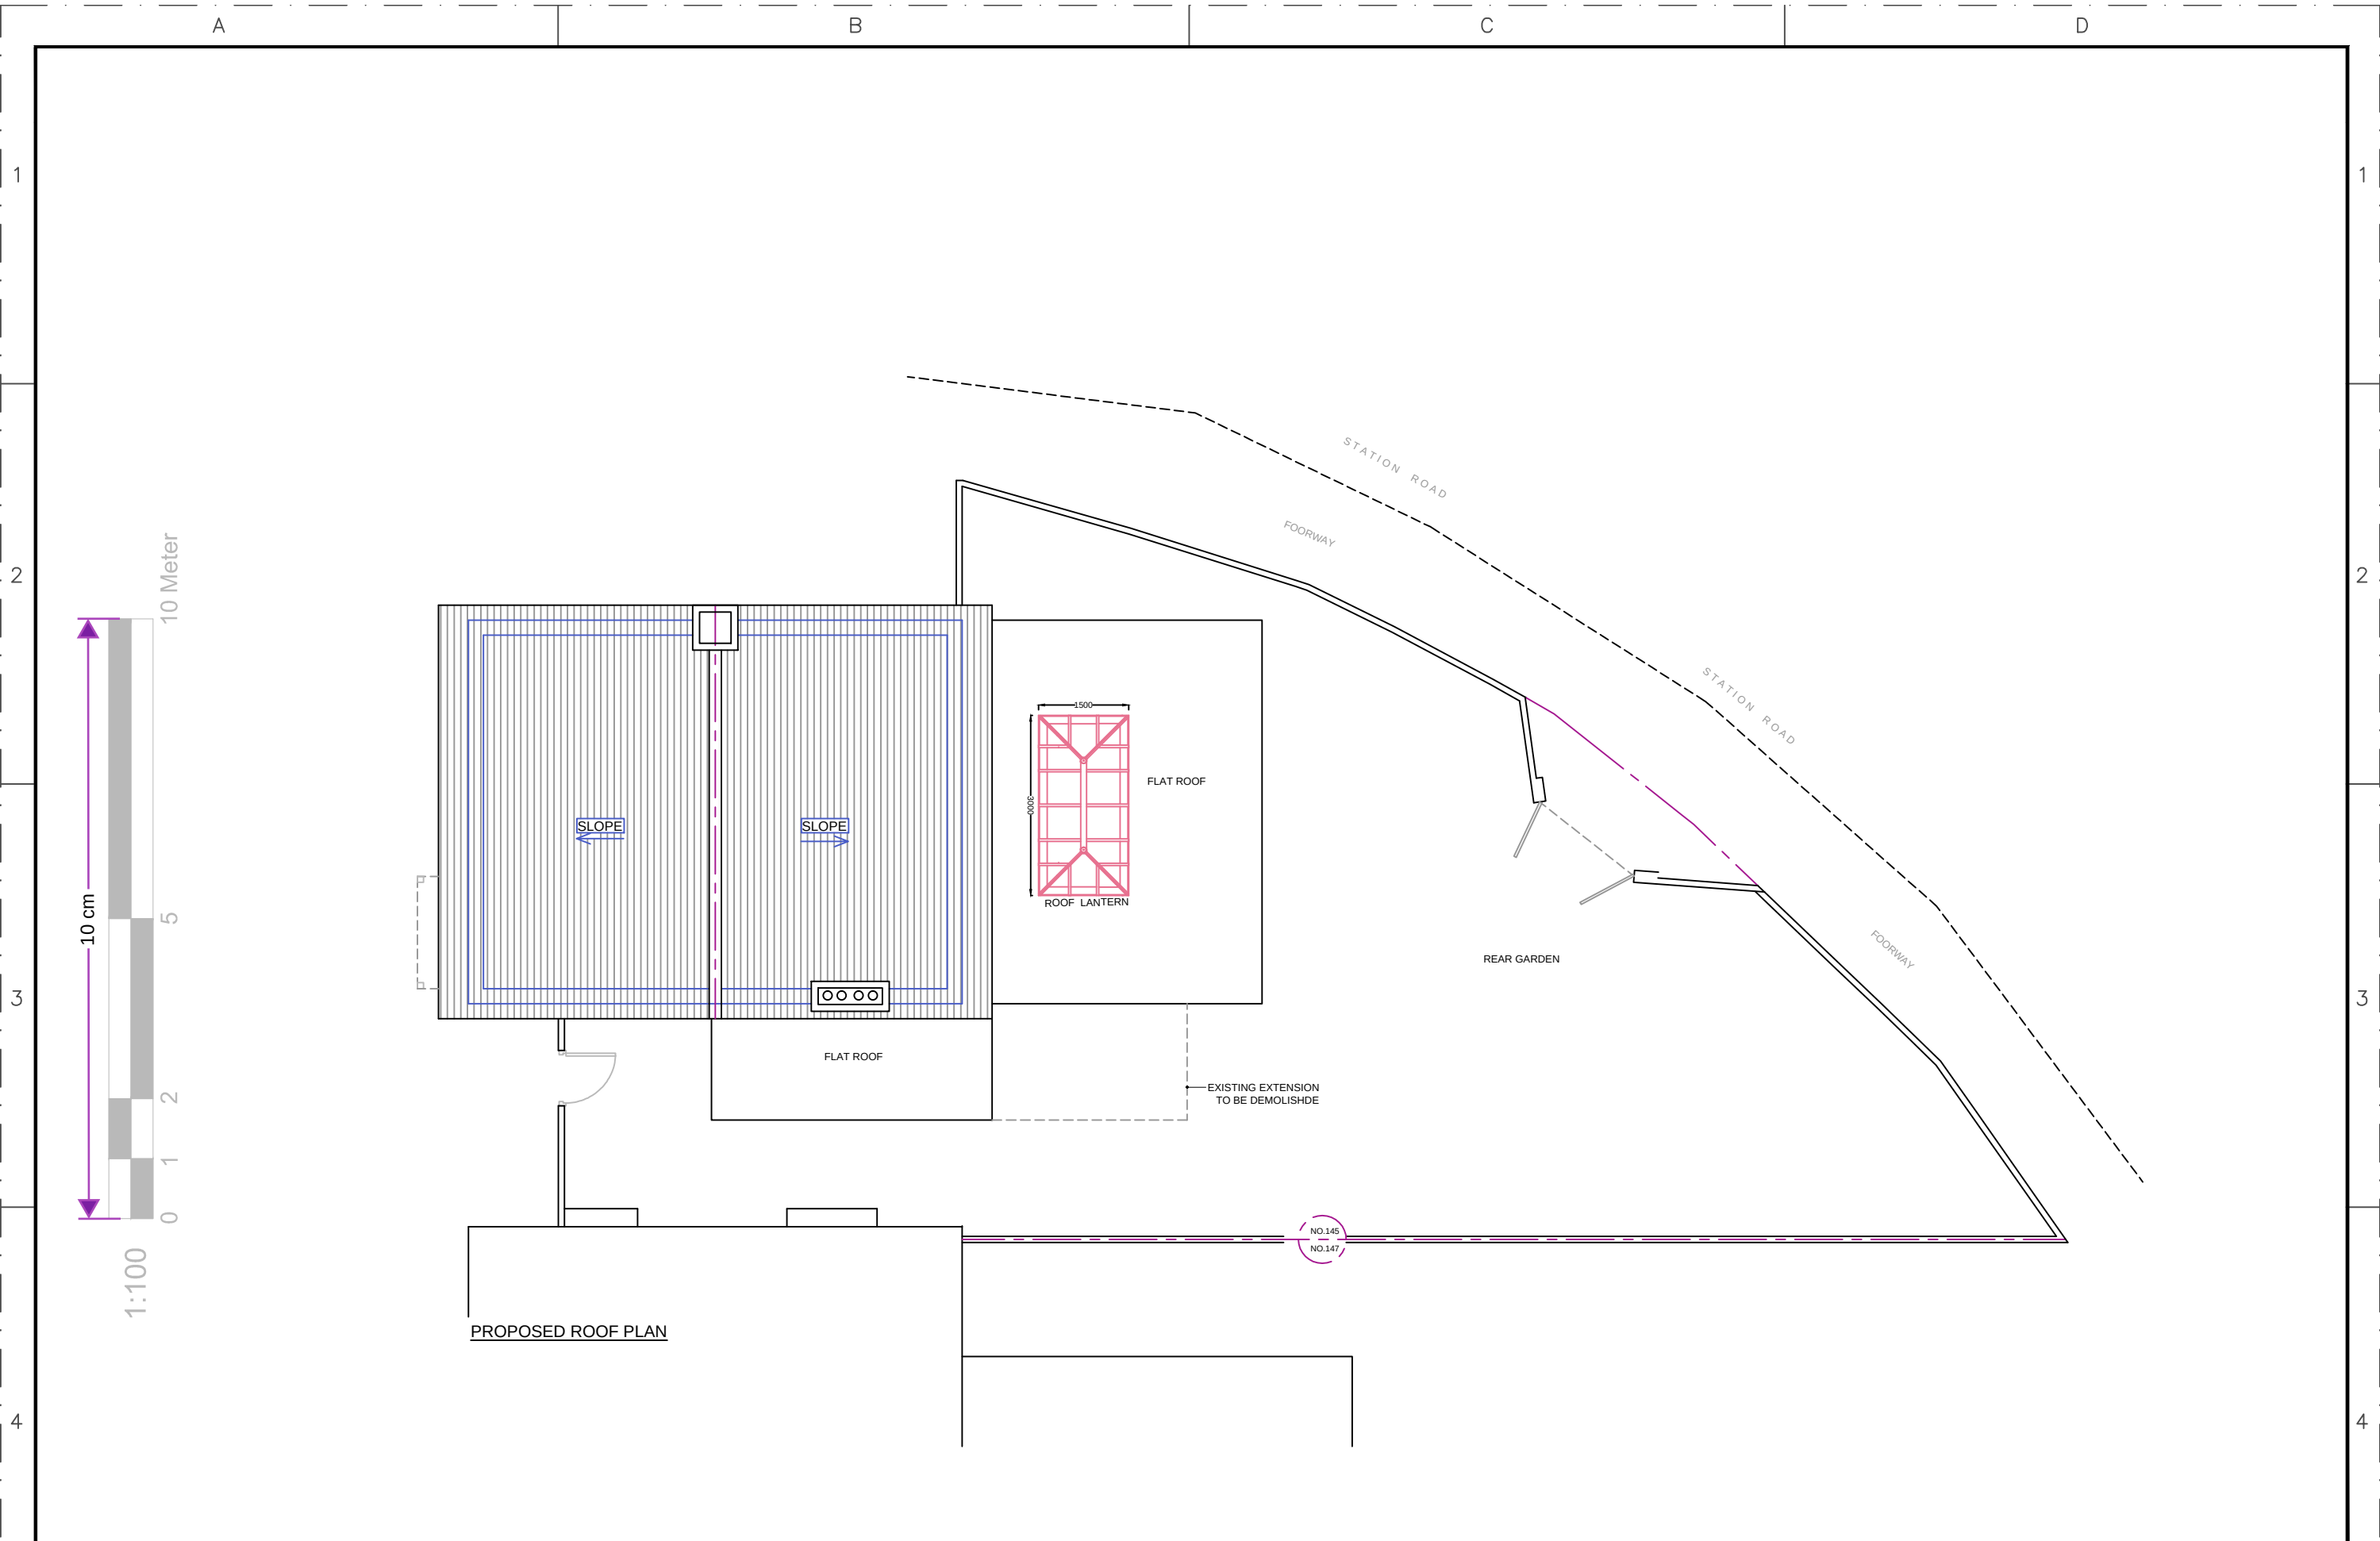

REFERENCE DRAWINGS		GENERAL NOTES This drawing is for planning use only do not use this drawing for any purpose other than that for which it was issued. Structural Design and Building Control Approval is required before construction commences. This drawing is subject to copyright do not reproduce this drawing without prior permission.	No	DATE	REVISION	BY	CHK	CONSULTANT CIVIL ENGINEERS STRUCTURAL ENGINEERS ARCHITECTURAL DESIGNERS Contact: 07947249323 CIVILS CONSULTING LTD.	DRAWN AS	CLIENT/PROJECT 145 High Street Northfleet Gravesend DA11 9HG TITLE PROPOSED ROOF PLAN	DRAWING No. D04 REV1
									CHECKED A.R		SCALE: 1:100
									PROJECT NO.		DATE: 07-05-2024