




Existing
Elevations
Scale 1:200 at A1

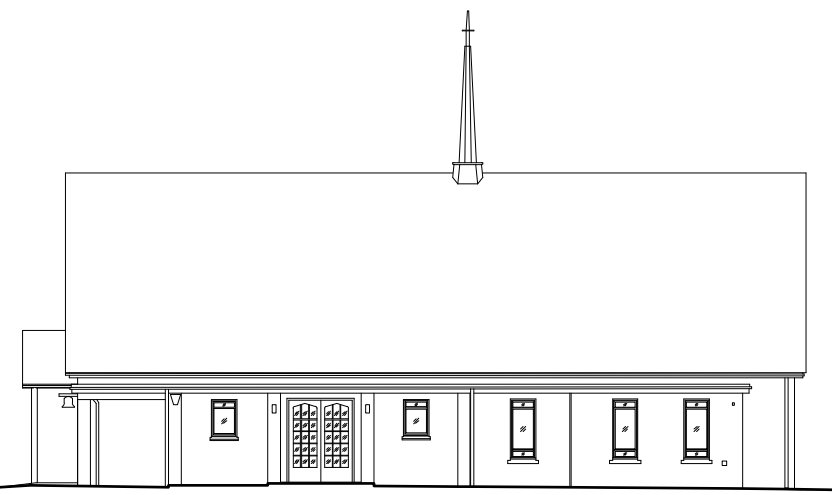


South Elevation

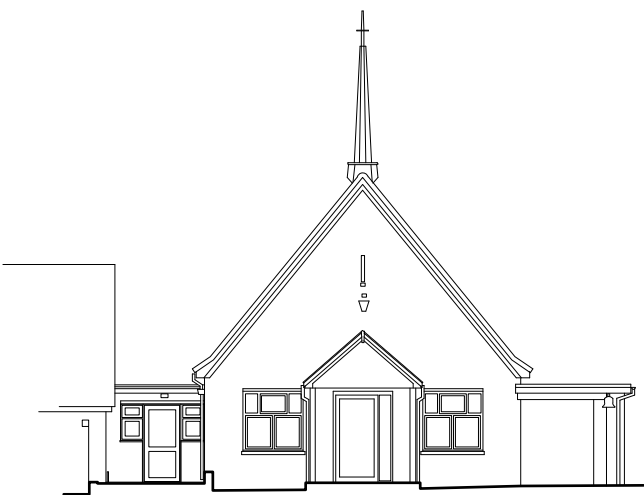


West Elevation

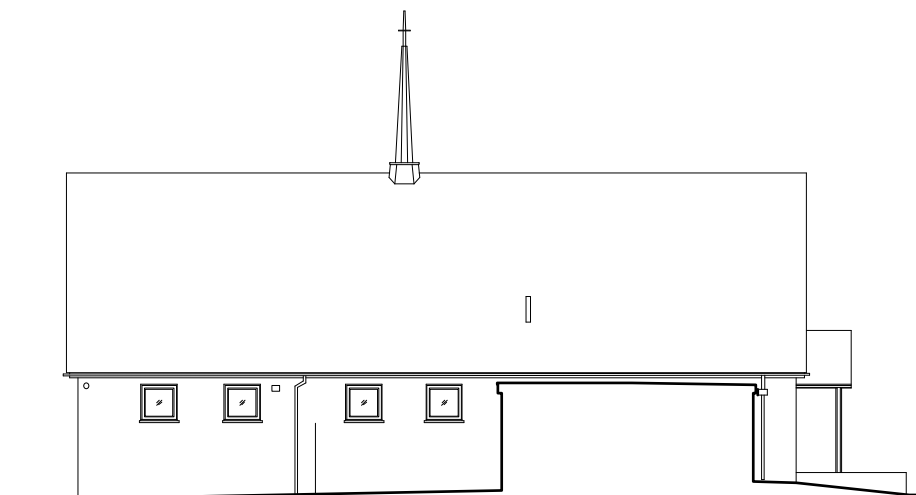


North Elevation

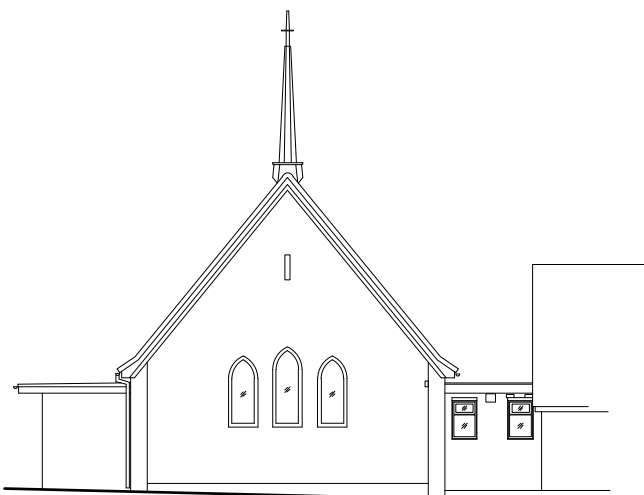

East Elevation

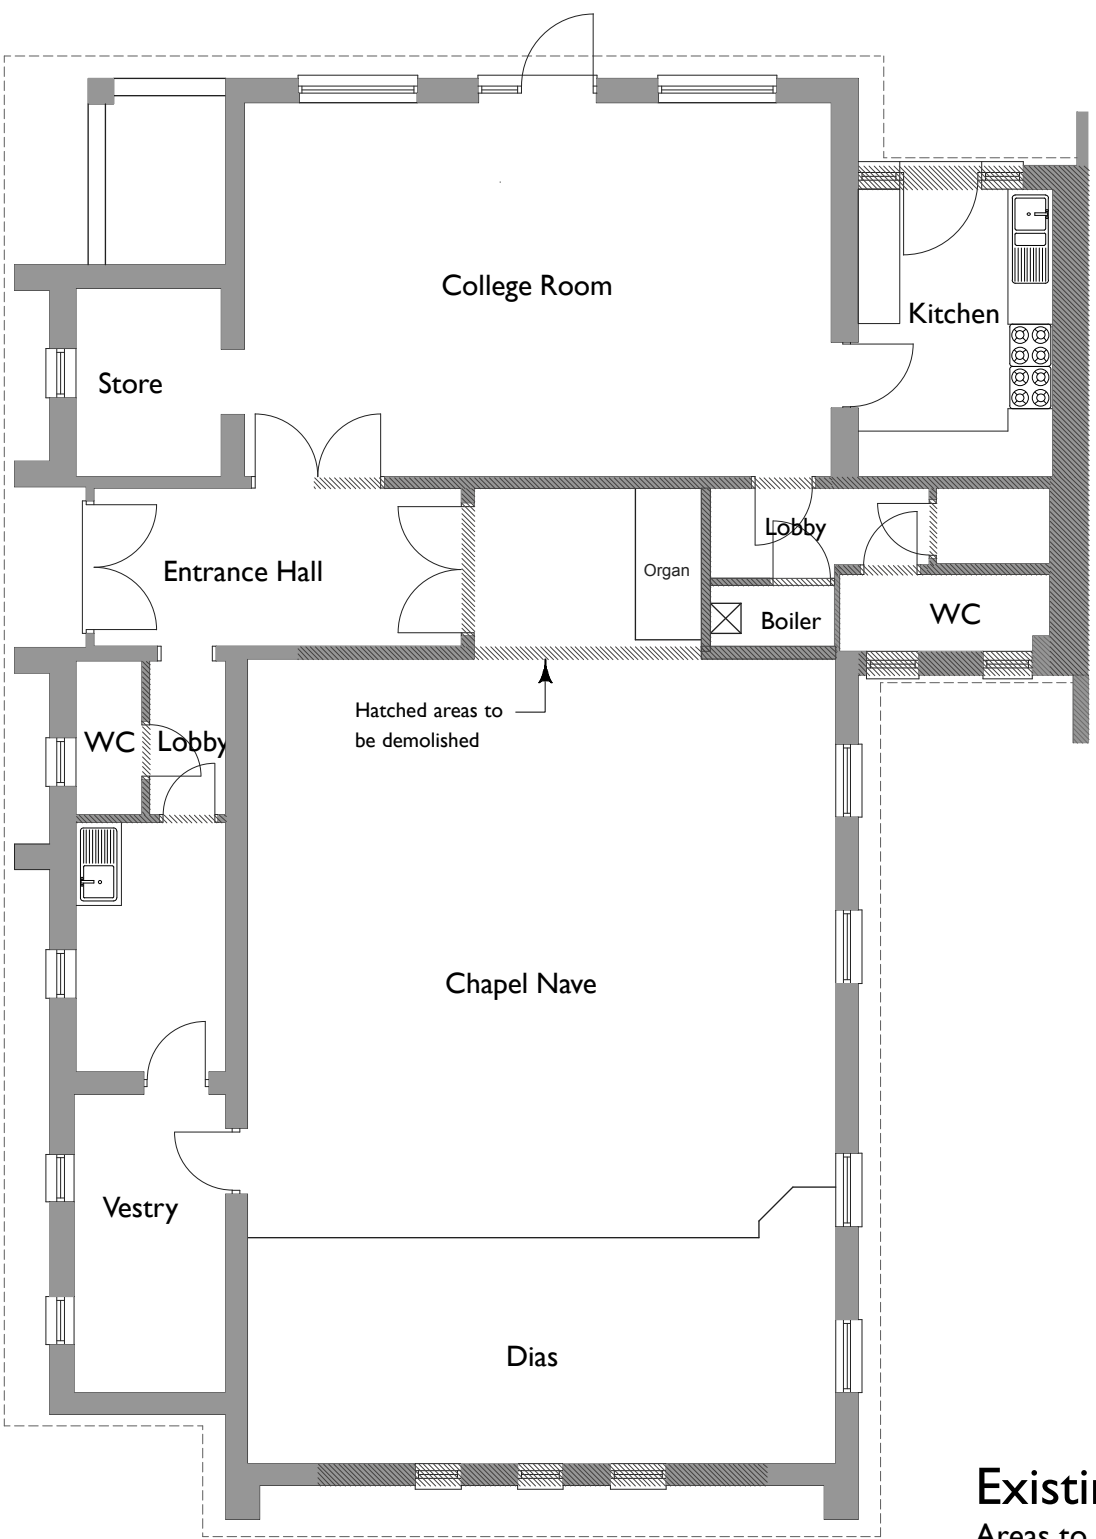


Existing Chapel
Areas to be demolished shown hatched
Scale 1:100 at A1

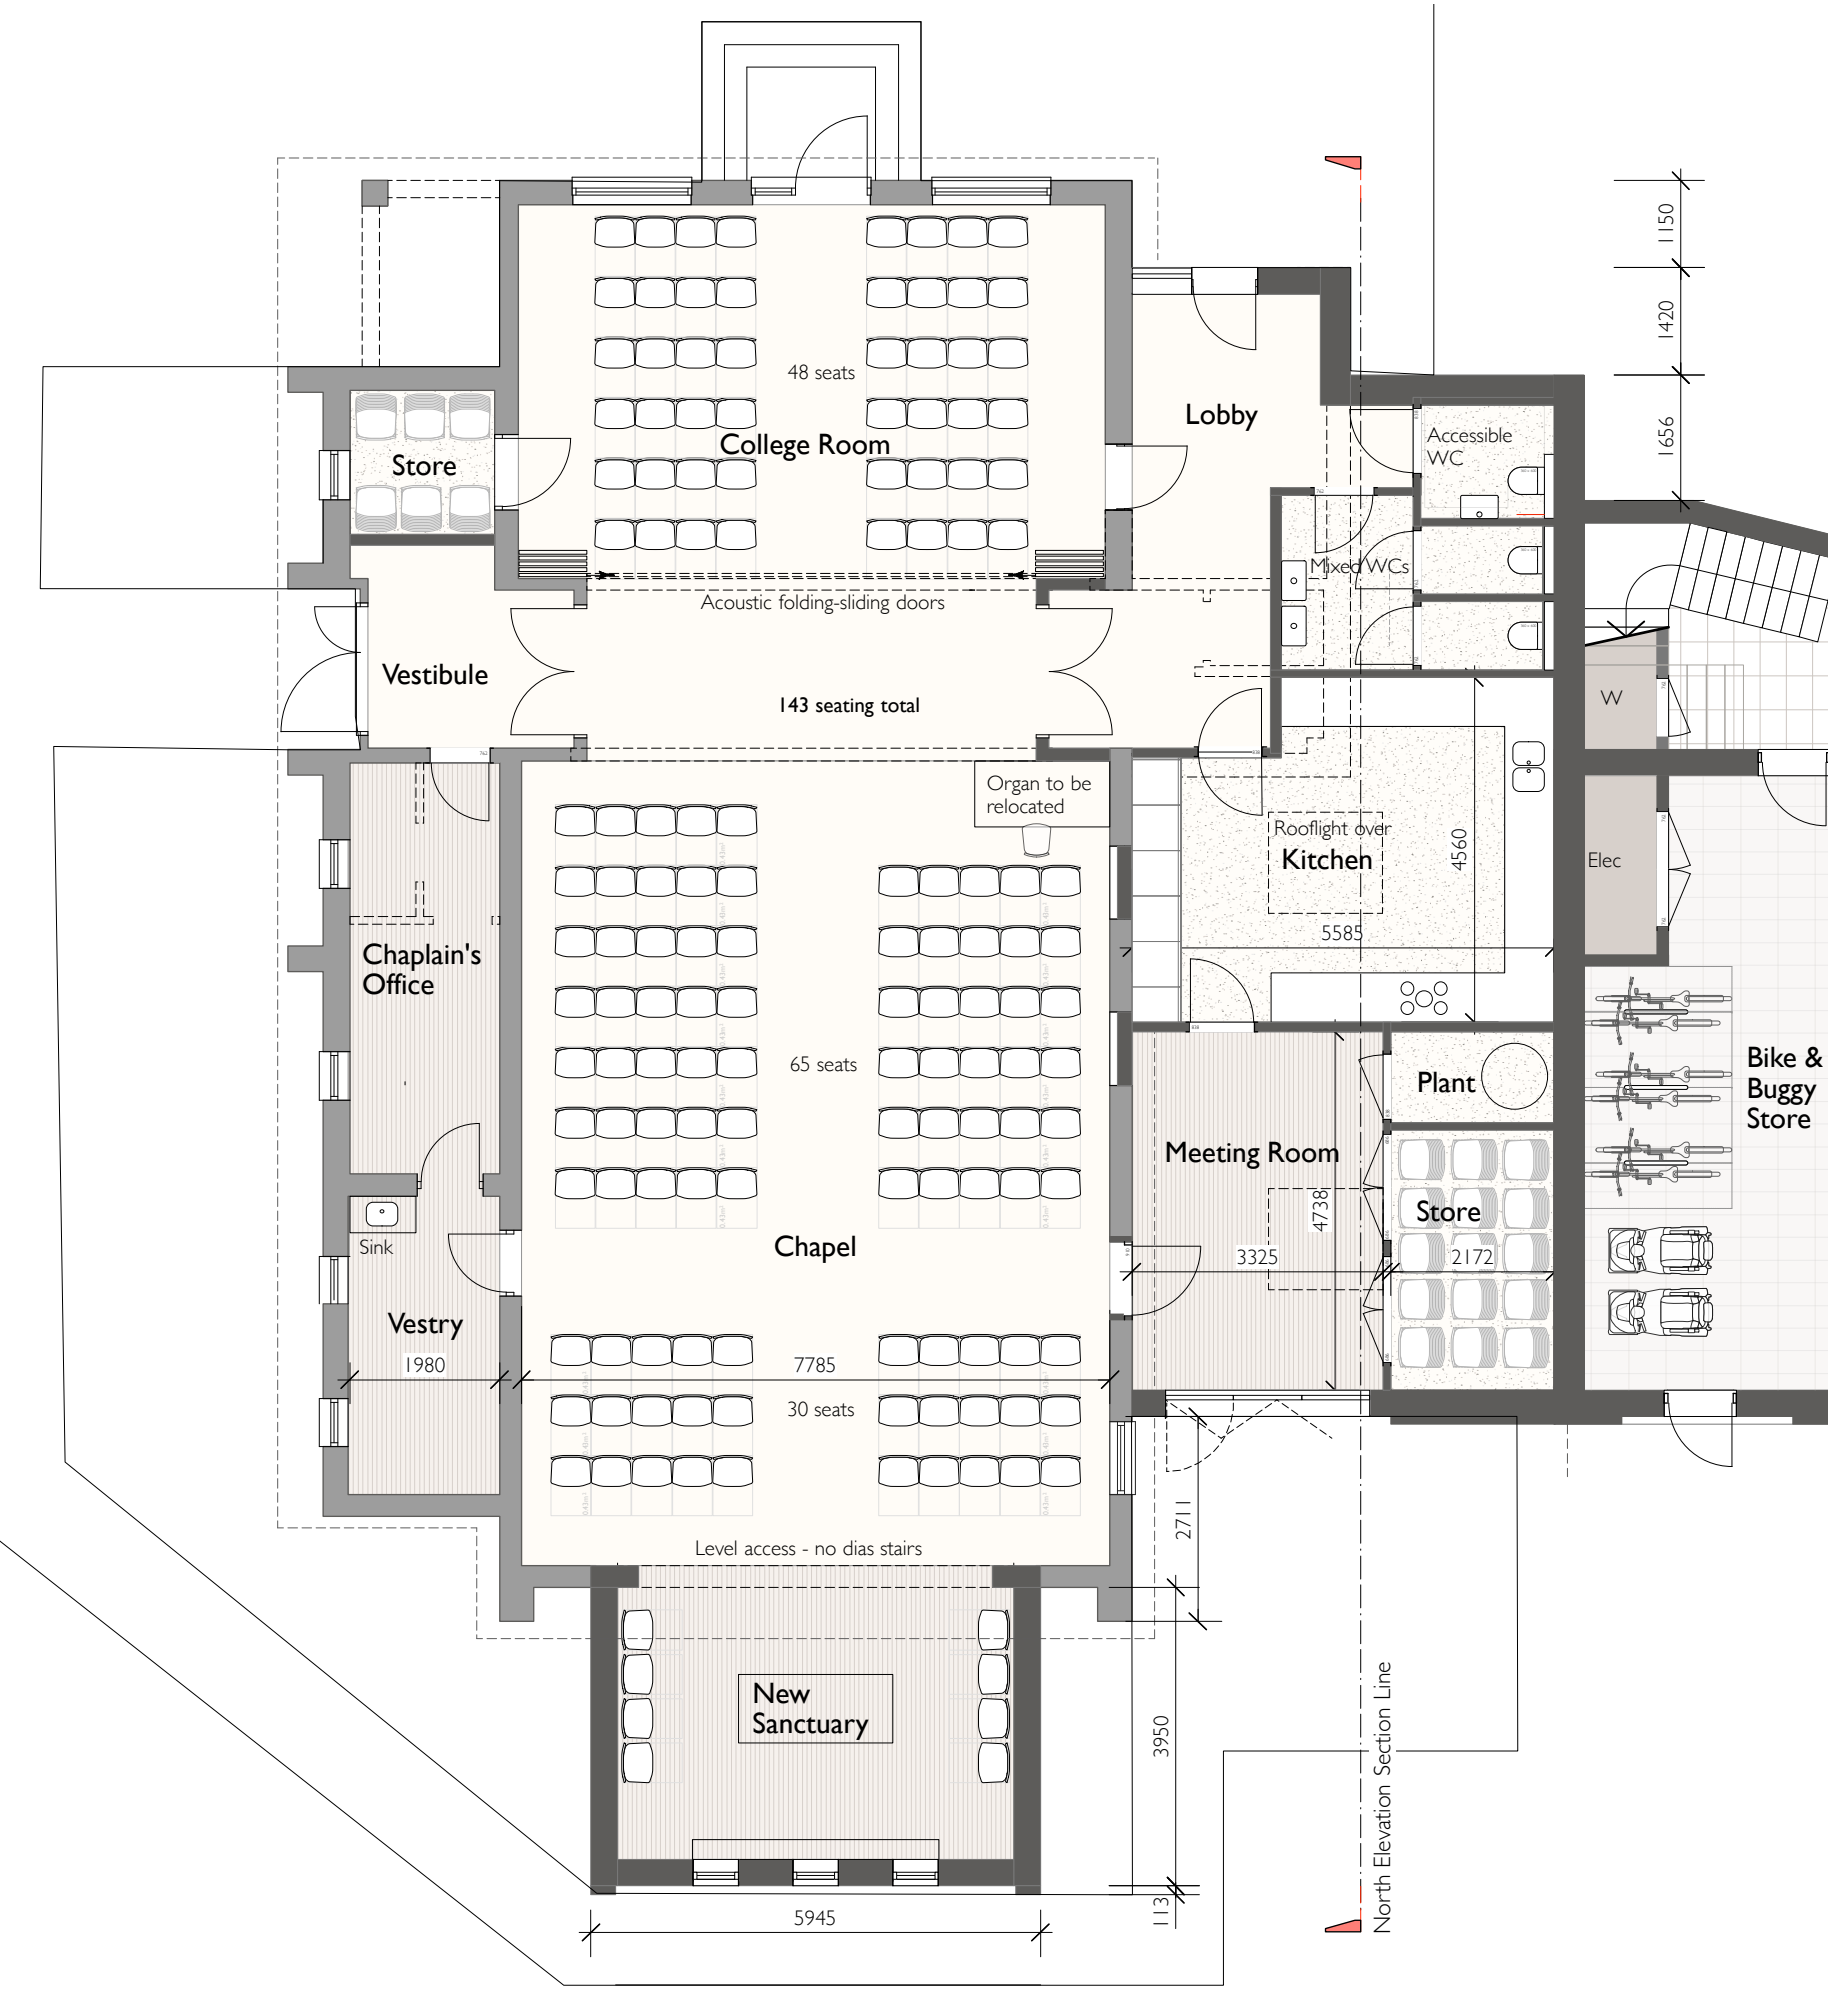

Proposed Works to Chapel and
Common Room Spaces
New areas of construction shown dark
Scale 1:100 at A1


Proposed
Elevations
Scale 1:250 at A1

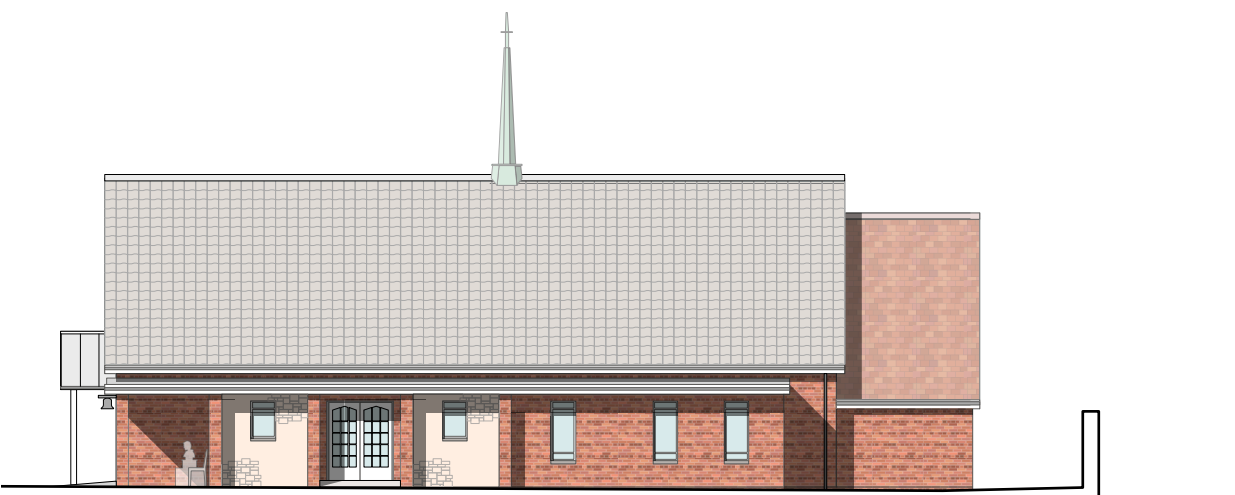


South Elevation



West Elevation

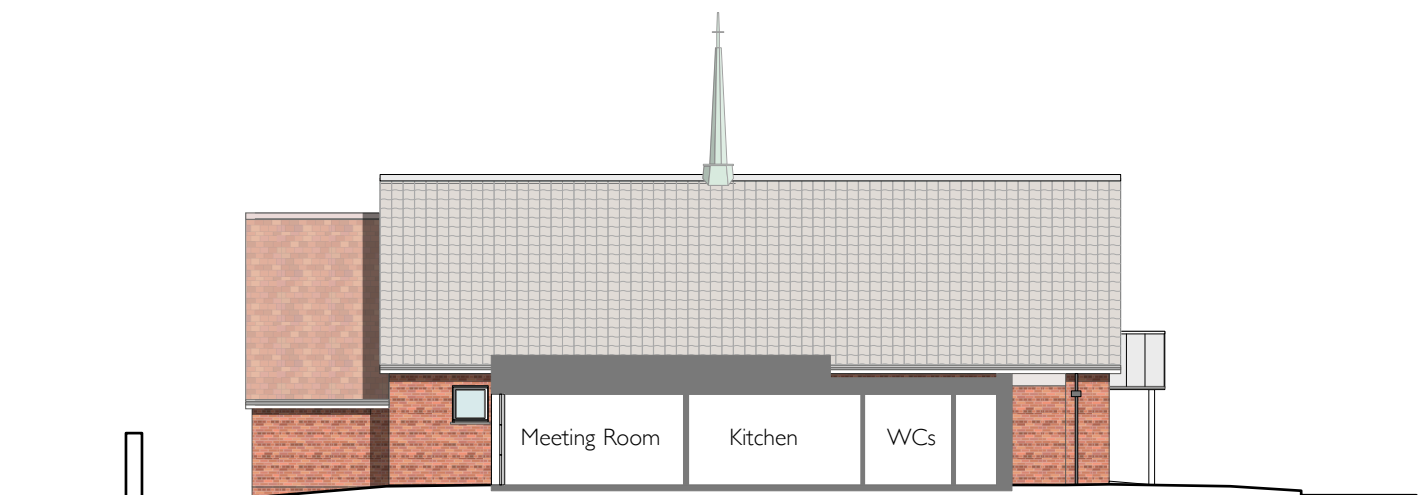

North Elevation

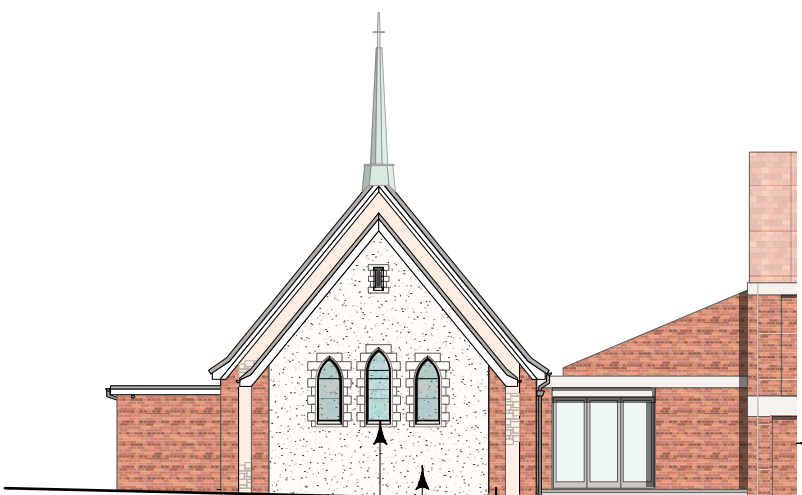

East Elevation


See Drawing 23/709 P44 for elevation of
proposed new buildings adjacent existing chapel

Brick piers to match existing brickwork
Limestone coloured textured render

Existing stained glass windows and surrounding
stone reveals to be carefully removed from
existing gable end and rebuilt in new sanctuary
end wall

Notes

- 1: This drawing must not be scaled - work only to figured dimensions
- 2: Dimensions must be verified on site by the contractor before preparation of shop drawings
- 3: The architect must be notified of any discrepancies immediately
- 4: This drawing applies only to this job and site
- 5: This information on this drawing is copyright protected

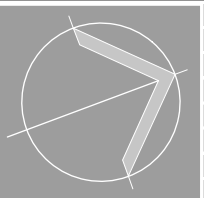

Drawn: RH, MB, 11.04.2024, A
Check: Planning Application Submission

HaysomWardMiller Architects

20 Birdge Street Cambridge CB2 1UF
T: 01223 578545
email: info@haysomwardmiller.co.uk

Project: Huggens College Almshouses
For: Huggens College
Scale: 1:100 at A2

Chapel & College Room

Job no.: 23.709
Drawing no.: P 30
Revision no.: A