




South ELEVATION

Scale 1:200 at A1

- Red clay plain tile and pan tile roofing
- Reconstituted stone surrounds - limestone coloured
- Aluminium faced timber frame doors and windows
- Vertical metal railings, painted dark grey
- Soft red brickwork with white mortar

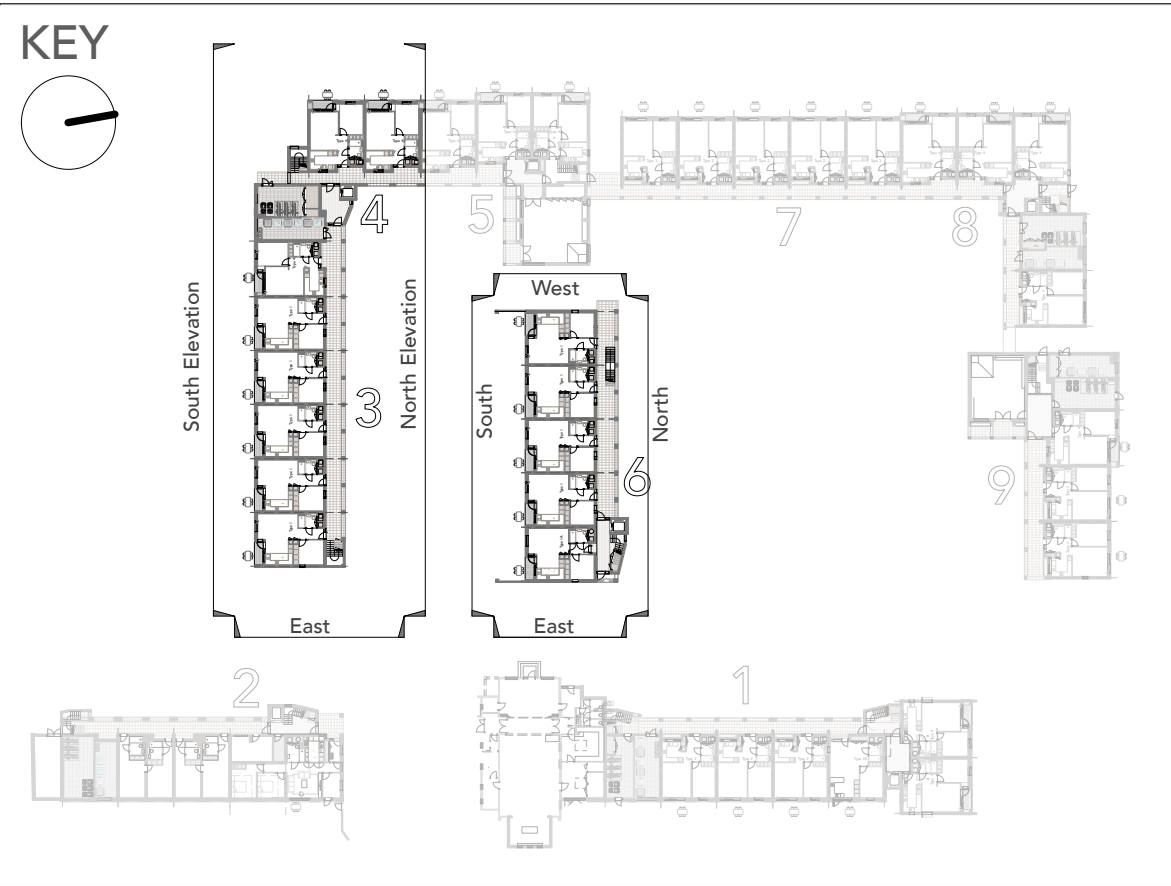

Block 3 & 4 ELEVATIONS

Scale 1:200 at A1

- Red clay plain tile and pan tile roofing
- Red clay plain tile wall hanging
- Reconstituted stone surrounds - limestone coloured
- Line coloured render to inside of walkways
- Vertical metal railings, painted dark grey
- Soft red brickwork with white mortar
- Timber front entrance doors



Block 6 ELEVATIONS

Scale 1:200 at A1

Scale 1:200 at A1
0m 5m 20m

Notes	Drawn	Check	Date	Revs
1: This drawing must not be scaled - work only to figured dimensions	RH	MB	28.03.2024	A Draft Planning Application Submission
2: Dimensions must be verified on site by the contractor before preparation of shop drawings	RH	MB	11.04.2024	B Planning Application Submission
3: The architect must be notified of any discrepancies immediately	RH	MB	07.05.2024	C Scale bar added
4: This drawing applies only to this job and site				
5: This information on this drawing is copyright protected				

HaysomWardMiller Architects		Proposed Elevations - Blocks 3, 4 & 6			
20 Birdge Street Cambridge CB2 1UF	Project	Almshouse Development	Job no.	23.709	
T : 01223 578545	For	Huggens College	Drawing no.	P 41	
email : info@haysomwardmiller.co.uk	Scale	1:200 at A1	Revision no.	C	