

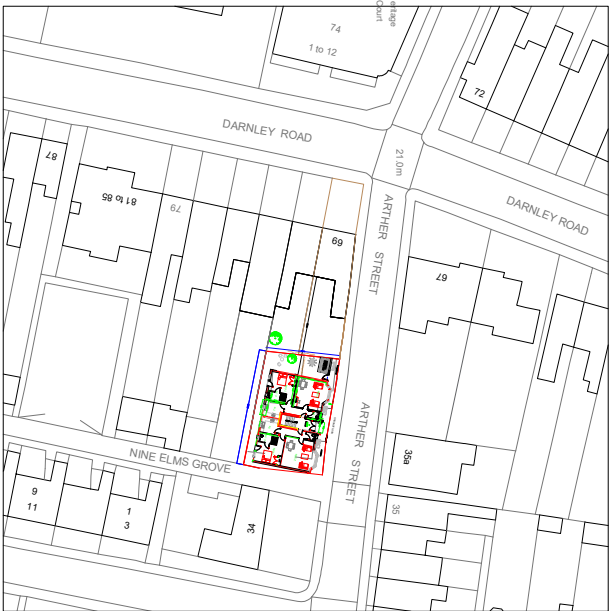


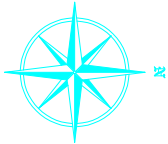

59.99 m
60 METRES

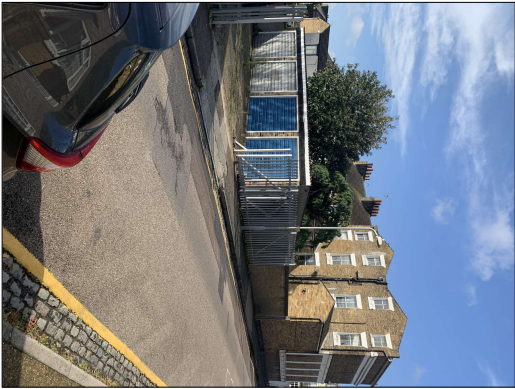

VIEW FROM ARTHUR STREET

CLIENT: MR. C SIAM	DEMOLISH EXISTING GARAGE BLOCK & BUILD 6 No ONE BEDROOM FLATS
ADDRESS: ARTHUR STREET GRAVESEND KENT DA11 0PP	
TITLE: PROPOSED SITE PLAN	
SCALE: 1:1250	
DWG No: SH/1706/102 REV. A	
DATE: SEPTEMBER 2024	
GENERAL NOTES:	
1. The Contractor is responsible for the correct setting out of the work.	
2. All building materials, components, workmanship to comply with the appropriate Building Regulations, British Standards Codes of Practice and manufacturers' recommendations.	
3. All equipment installed in connection with Gas, Electricity and Water Services shall conform to the supply Authorities By-Laws and Regulations and shall be subject to their Officer's inspection and approval.	
4. These drawings are to be read in conjunction with all other Architects, Consultants and Specialist sub-contractors drawings.	
5. All structural timber to be pre-treated stress graded to BS4978 and to be stamped K.D (kilm dried)	
6. All external softwood to be pre-treated with preservative.	
7. All dimensions and levels to be checked on site prior to construction and/or the manufacture of steelwork, architectural ironmongery, stonework and any other purpose made item.	
8. All specialist details are Design intent only & subject to specialist design and detailing.	
W.D.EVANS BUILDING SERVICES 45 GALLEON WAY UPNOR ROCHESTER KENT ME2 4GX Tel: 01634 714202 mob : 07958 492935 e-mail: dedesign101@gmail.com	