




- Notes:
- Do not scale from this drawing.
  - All dimensions to be verified on site and is in mm.
  - Builder to verify all dimensions, heights and levels prior to commencement of work.
  - All documents shall be checked to ensure that they are compatible by the contractor before construction commences. In the event of apparent ambiguity or contradiction the engineer and/ or architect shall be notified immediately.
  - The contractor in preparing his estimate shall visit the site and acquaint himself with the problems involved.
  - The contractor shall issue all statutory notices to the local Authority during progress and completion of works.

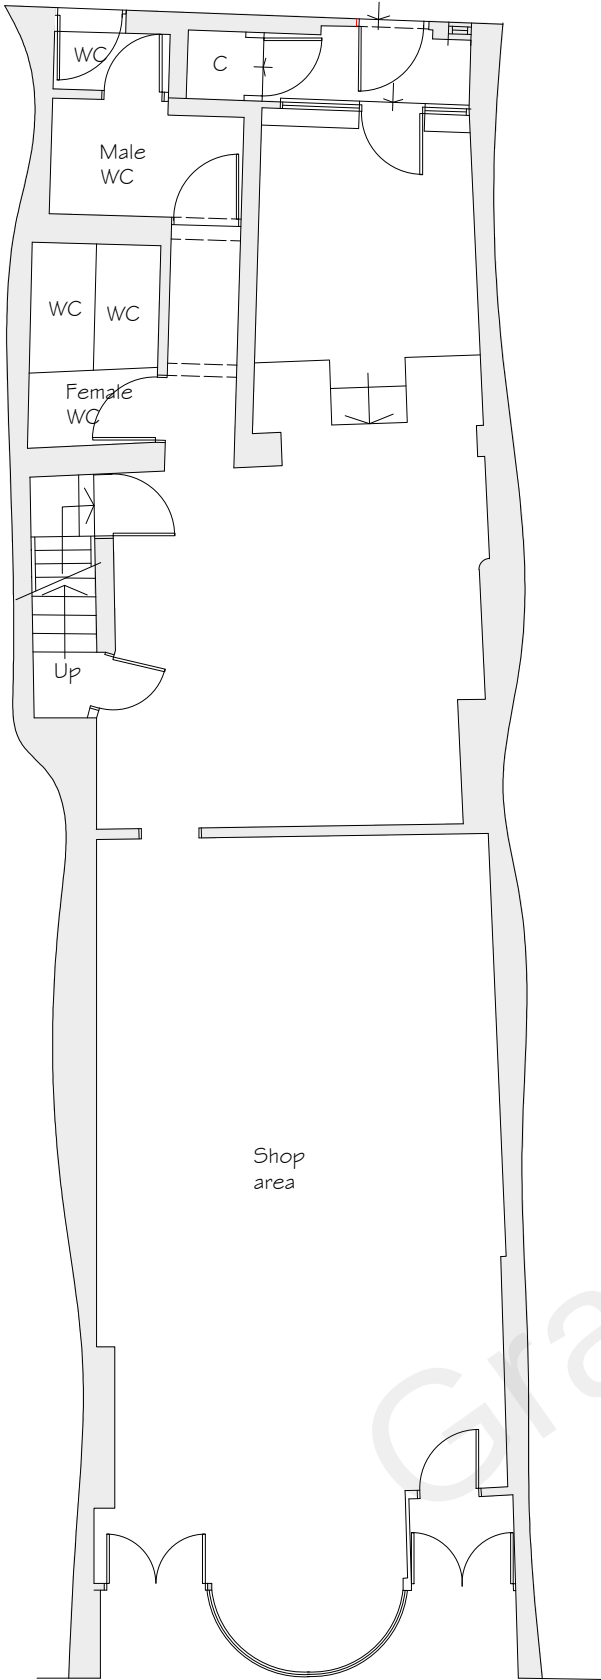


Ground Floor Plan  
As Existing

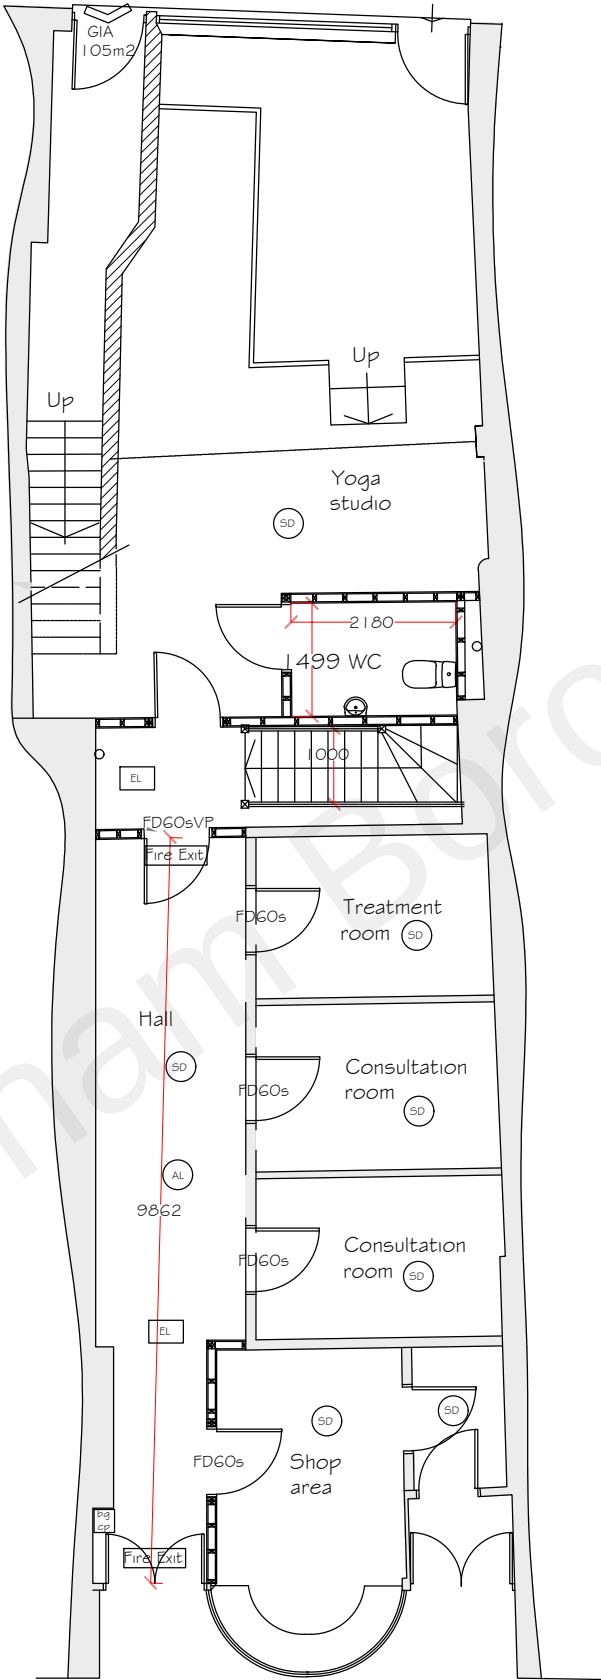


Ground Floor Plan  
As Approved

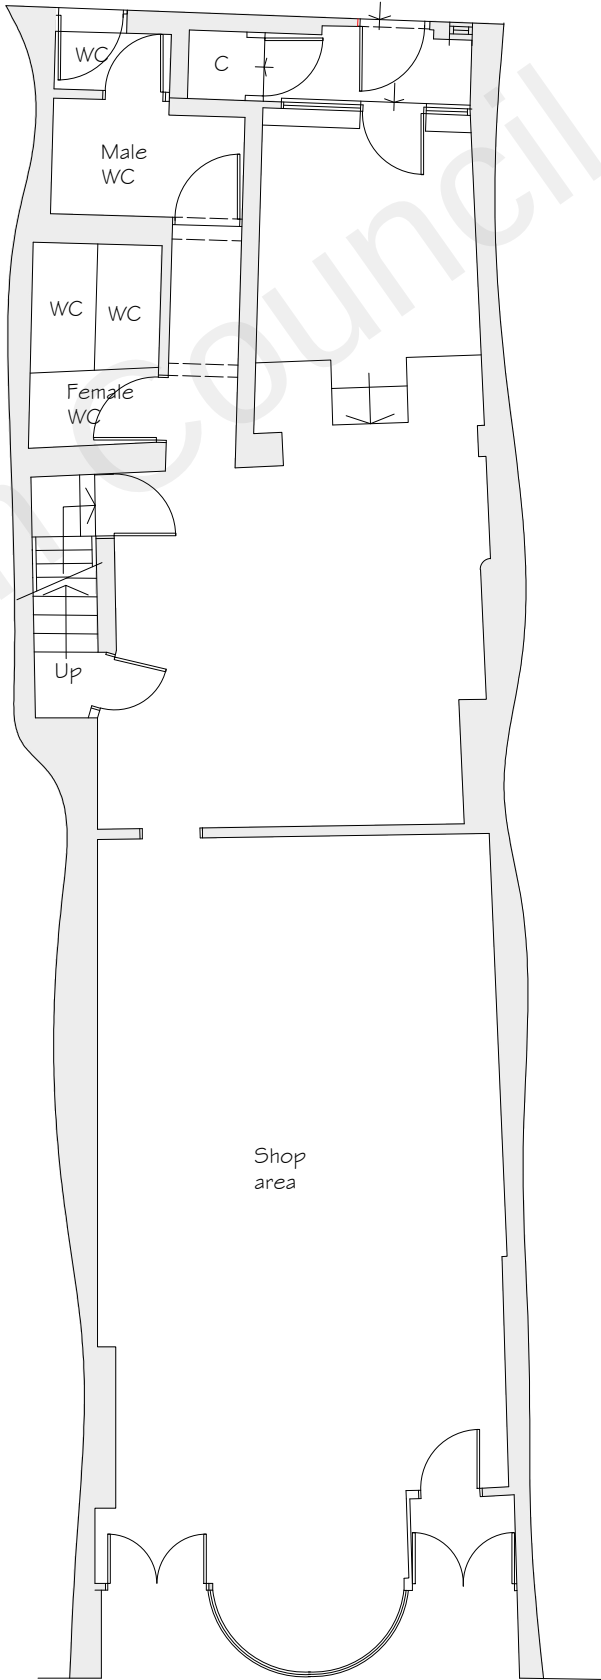

Ground Floor Plan  
As Proposed

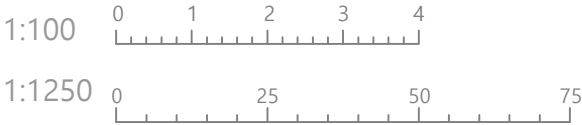

Site Plan (1:1250)

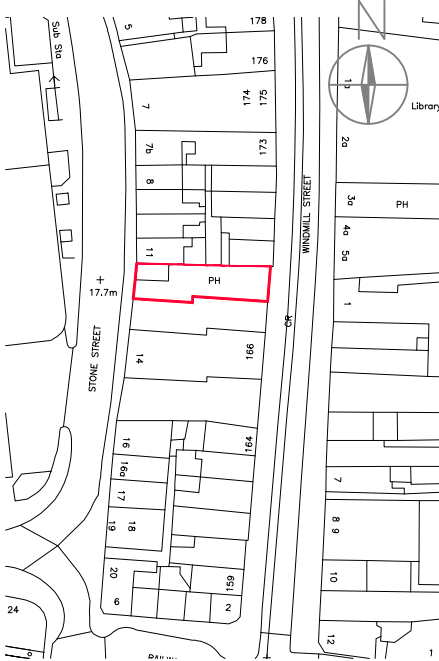

|         |              |     |       |
|---------|--------------|-----|-------|
| REV:    | DESCRIPTION: | BY: | DATE: |
| STATUS: | PLANNING     |     |       |



Whitehall Place  
47 The Terrace,  
Gravesend, Kent  
DA12 2DL  
01474 247 787  
info@barronedwards.co.uk  
www.barronedwards.co.uk

|        |                                                      |
|--------|------------------------------------------------------|
| SITE:  | 168 Windmill Street<br>Gravesend<br>Kent<br>DA12 1AH |
| TITLE: | Floor Plans                                          |

|                |             |           |
|----------------|-------------|-----------|
| SCALE AT A3:   | DATE:       | DRAWN:    |
| 1:1250 & 1:100 | 10.02.2022  | -         |
| PROJECT NO:    | DRAWING NO: | REVISION: |
| ----           | 002         | B         |