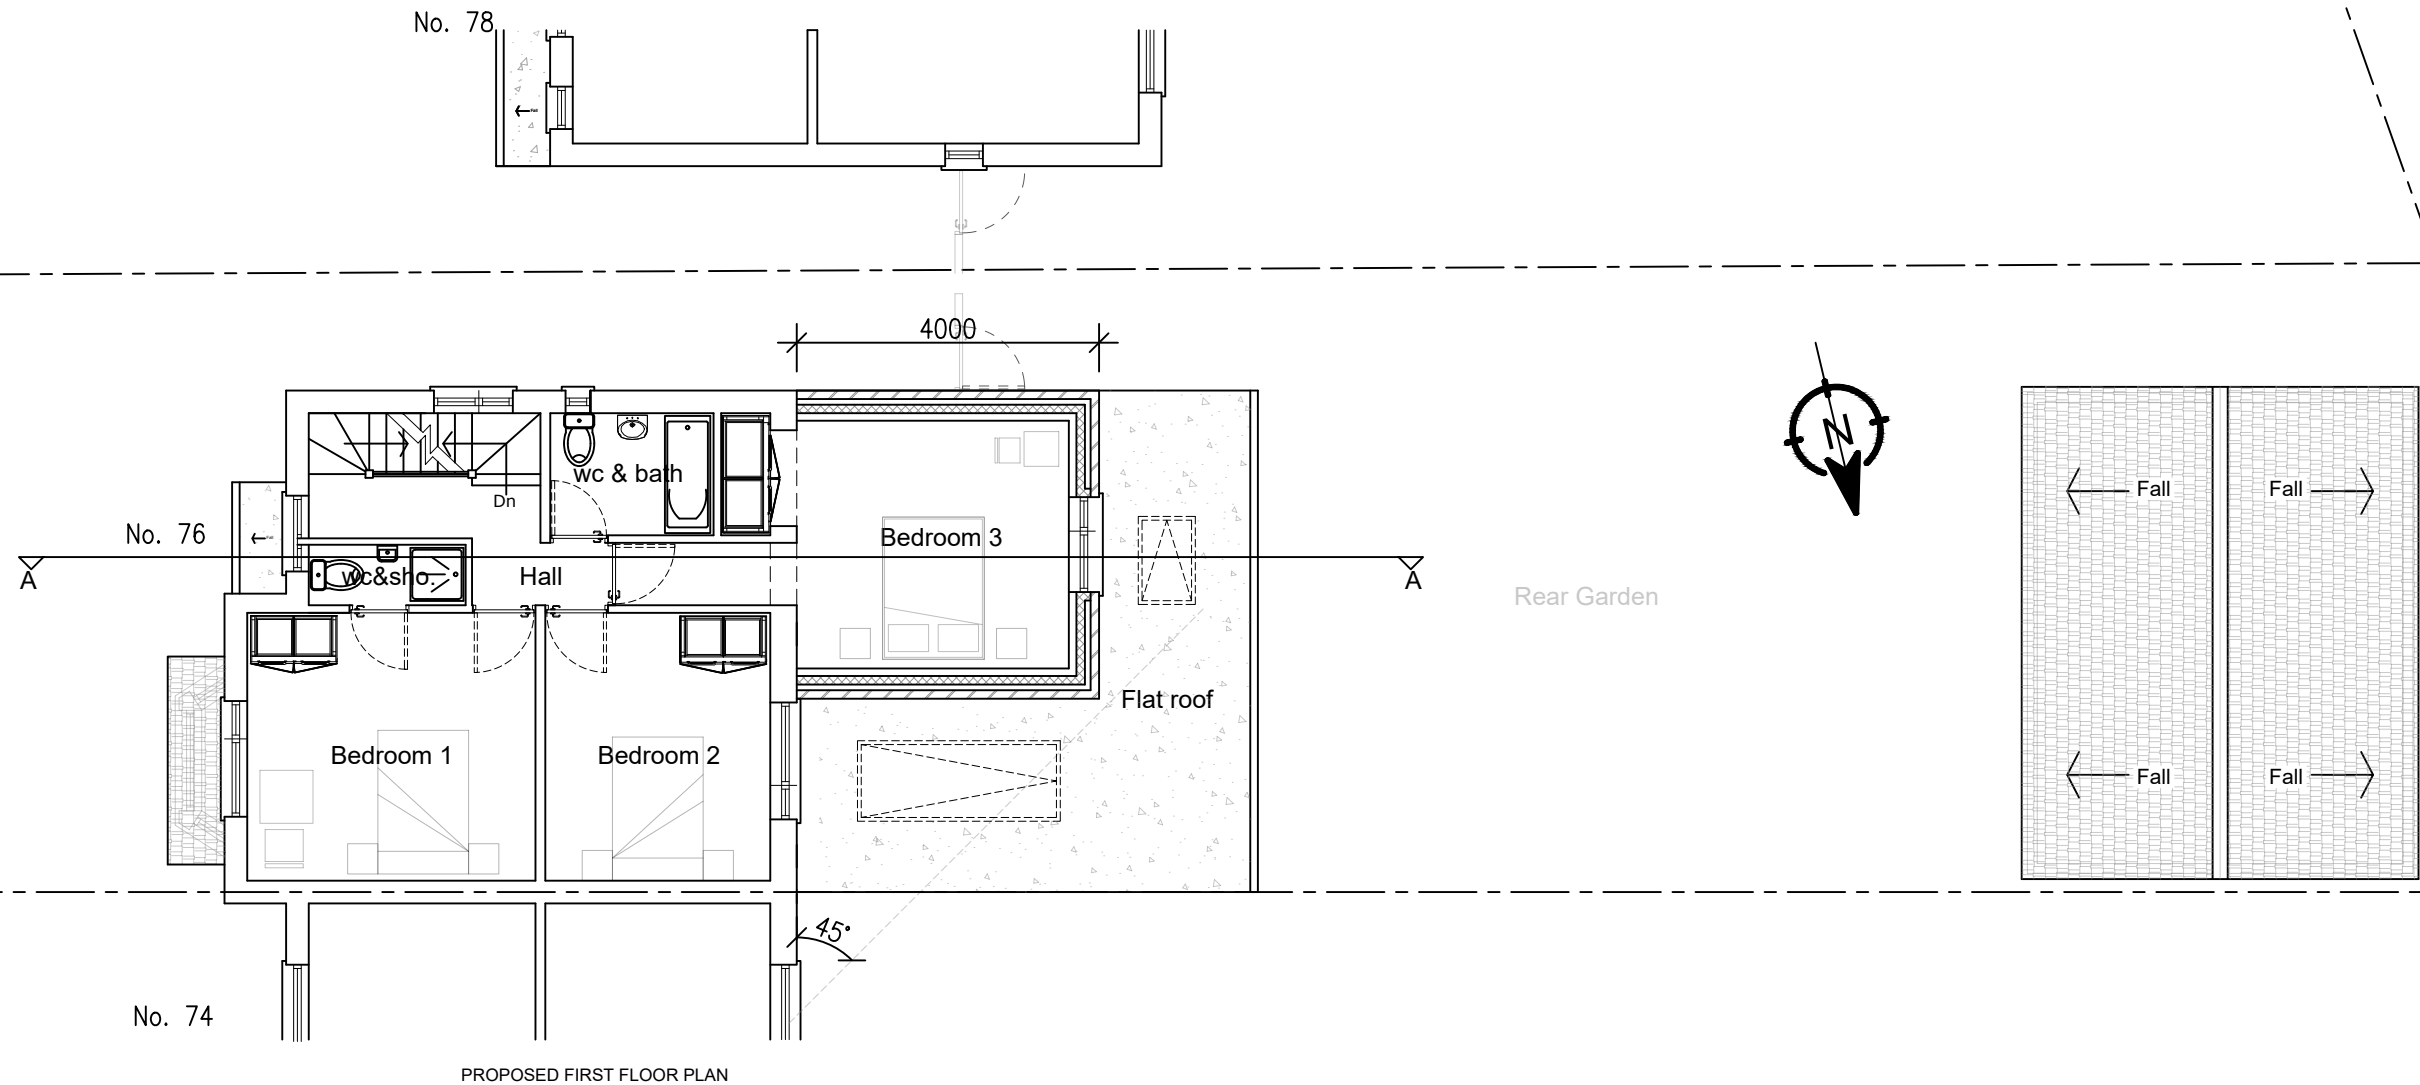


NOTES:						 YOUR ARCHITECTS PLAN www.yourarchitectsplan.co.uk 07908760909 02074763826 pnweze@yourarchitectsplan.co.uk paulnweze@yahoo.co.uk Client: Client Project Title: 76 Kitchener Avenue, Gravesend , Kent DA12 5JF	Drawing Title:		Proposed First Floor Plan	
We will not be responsible for the contract after having obtained Planning Permission and/or Building Regulation								Original Issue Date:	Scale @ A3:	
Approvals and that there can be no guarantee that Planning Permission and/or Building Regulation will be obtained. Any works that are started before approvals will be at owner's risk.								March 2024	1:100	
No responsibility will be taken for works which are unforeseen and for any alterations made which are beyond the control of the agent. All dimensions are in metres.								Drawn By:	Checked By:	
Contractor to check site thoroughly, verify dimensions before any work and report any discrepancies.								UA	PN	
							Number	Revision		
							100/006	-		