

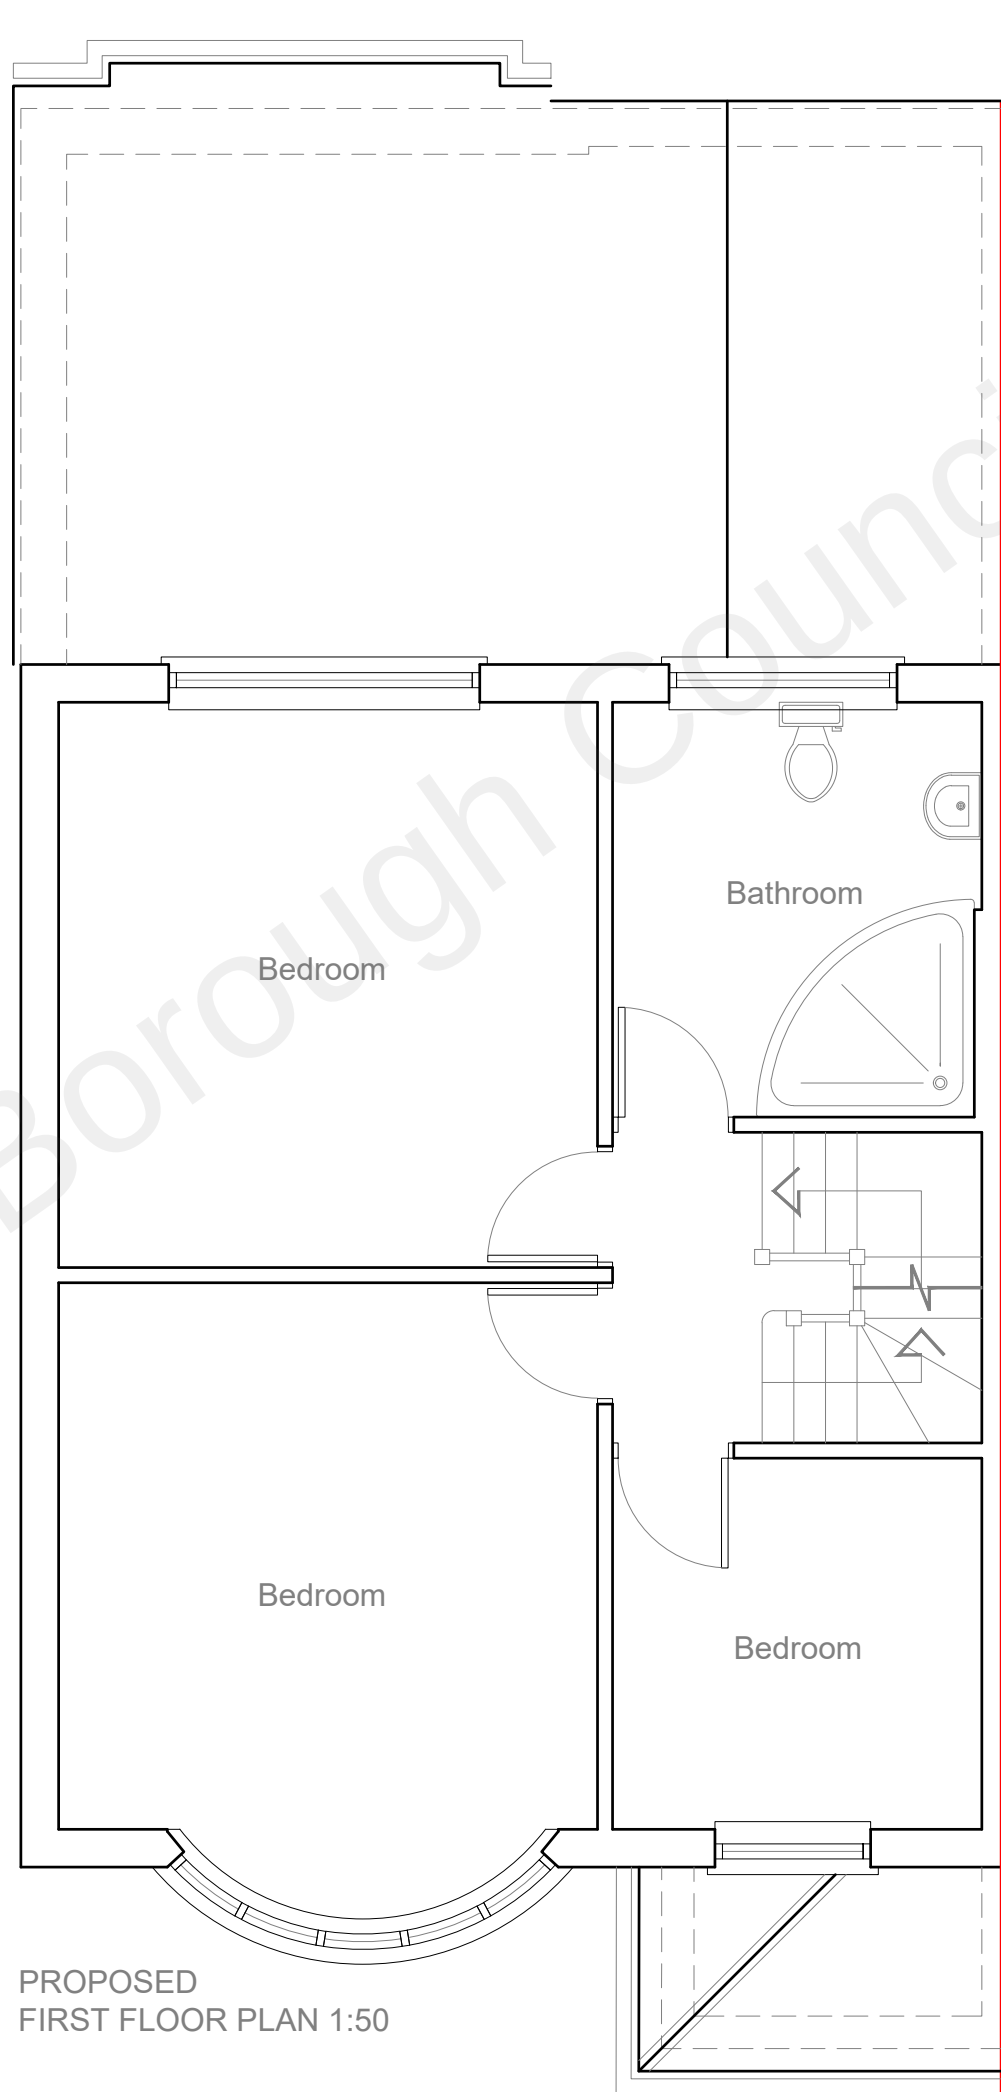
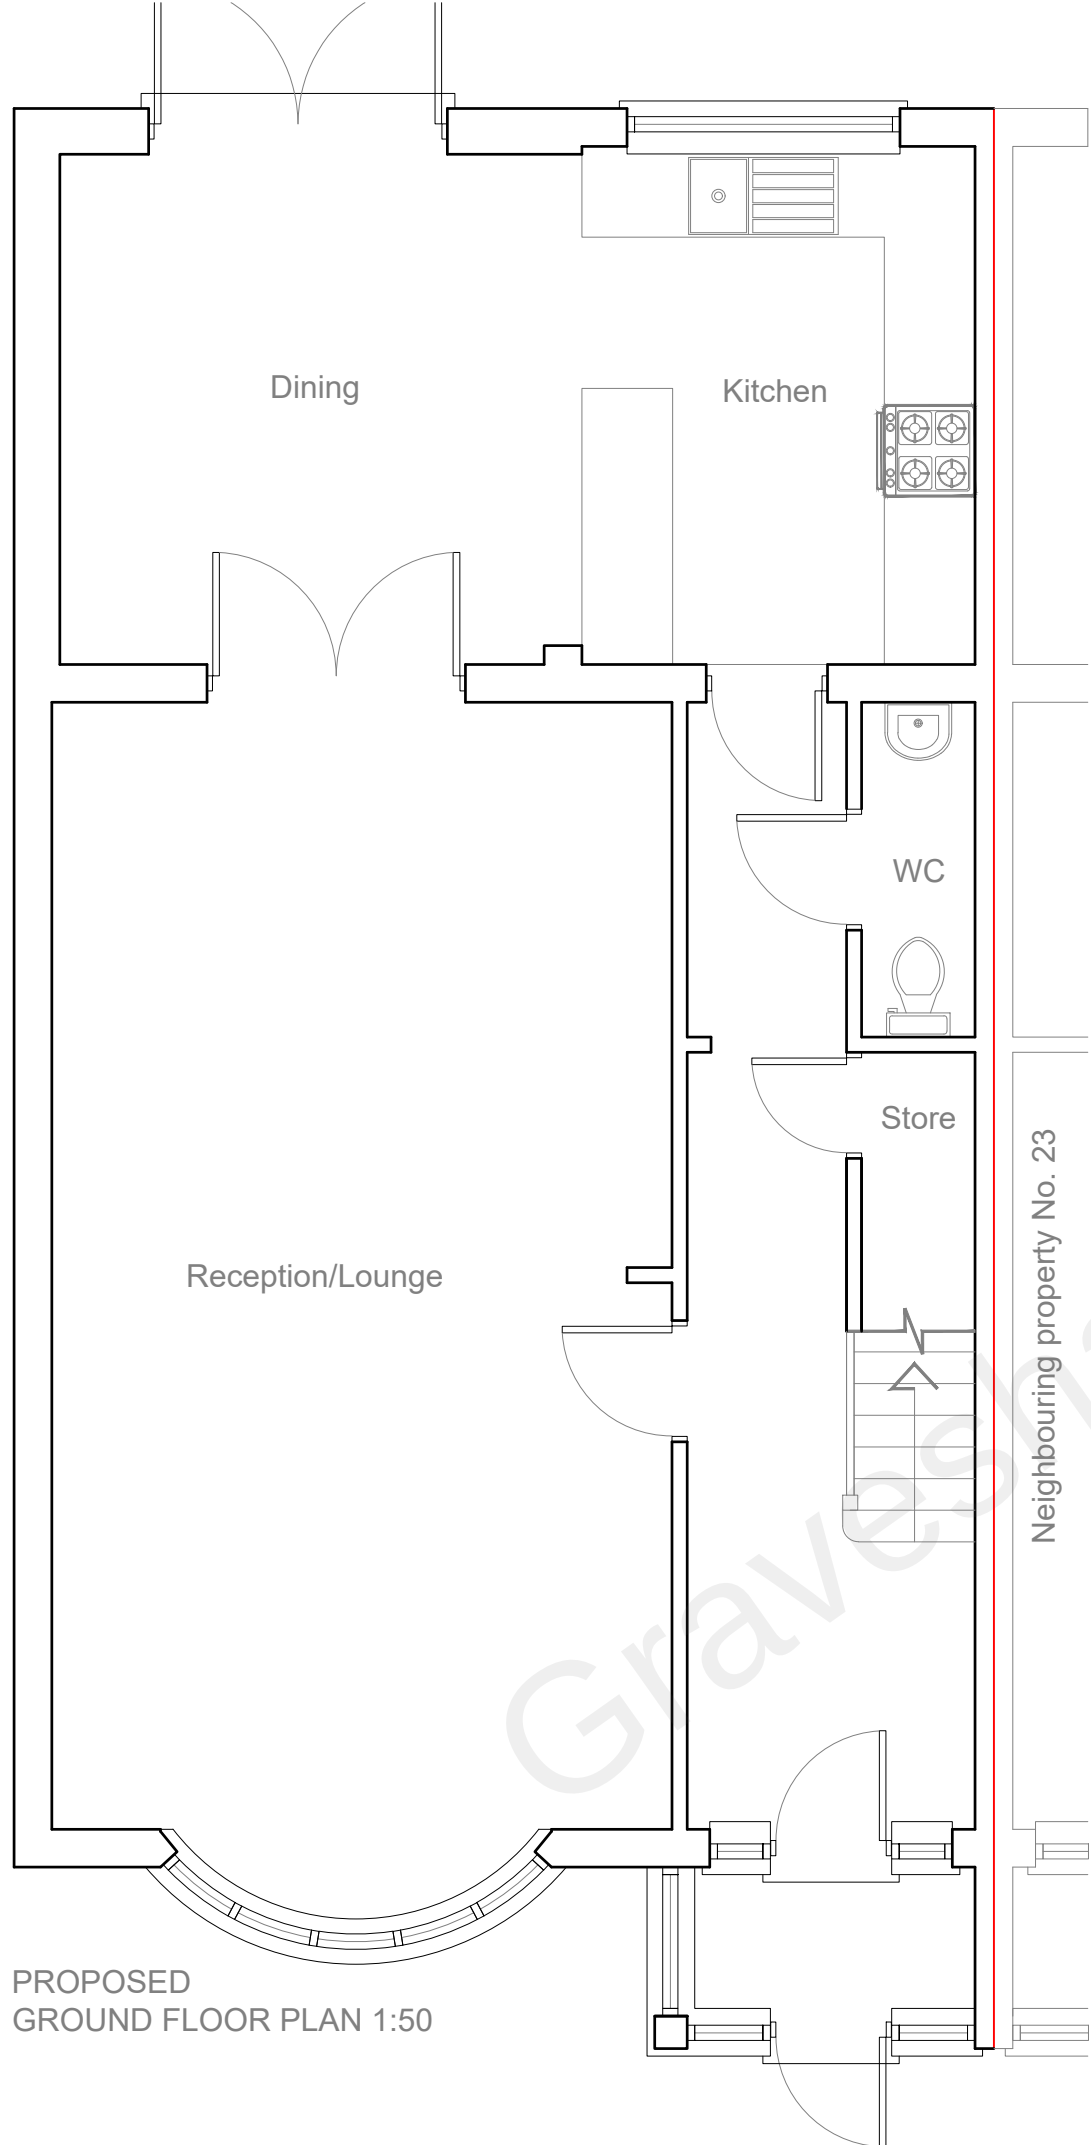


Project: 21 Grange Road Gravesend Kent DA11 0ET				
Title: Proposed Ground floor plan First floor plan				
Scale: 1:50@A3	Date: May 2022		Drawing No.: 0090/PD-04/SP	
REVISION				
*				
xx xx xx x x x				

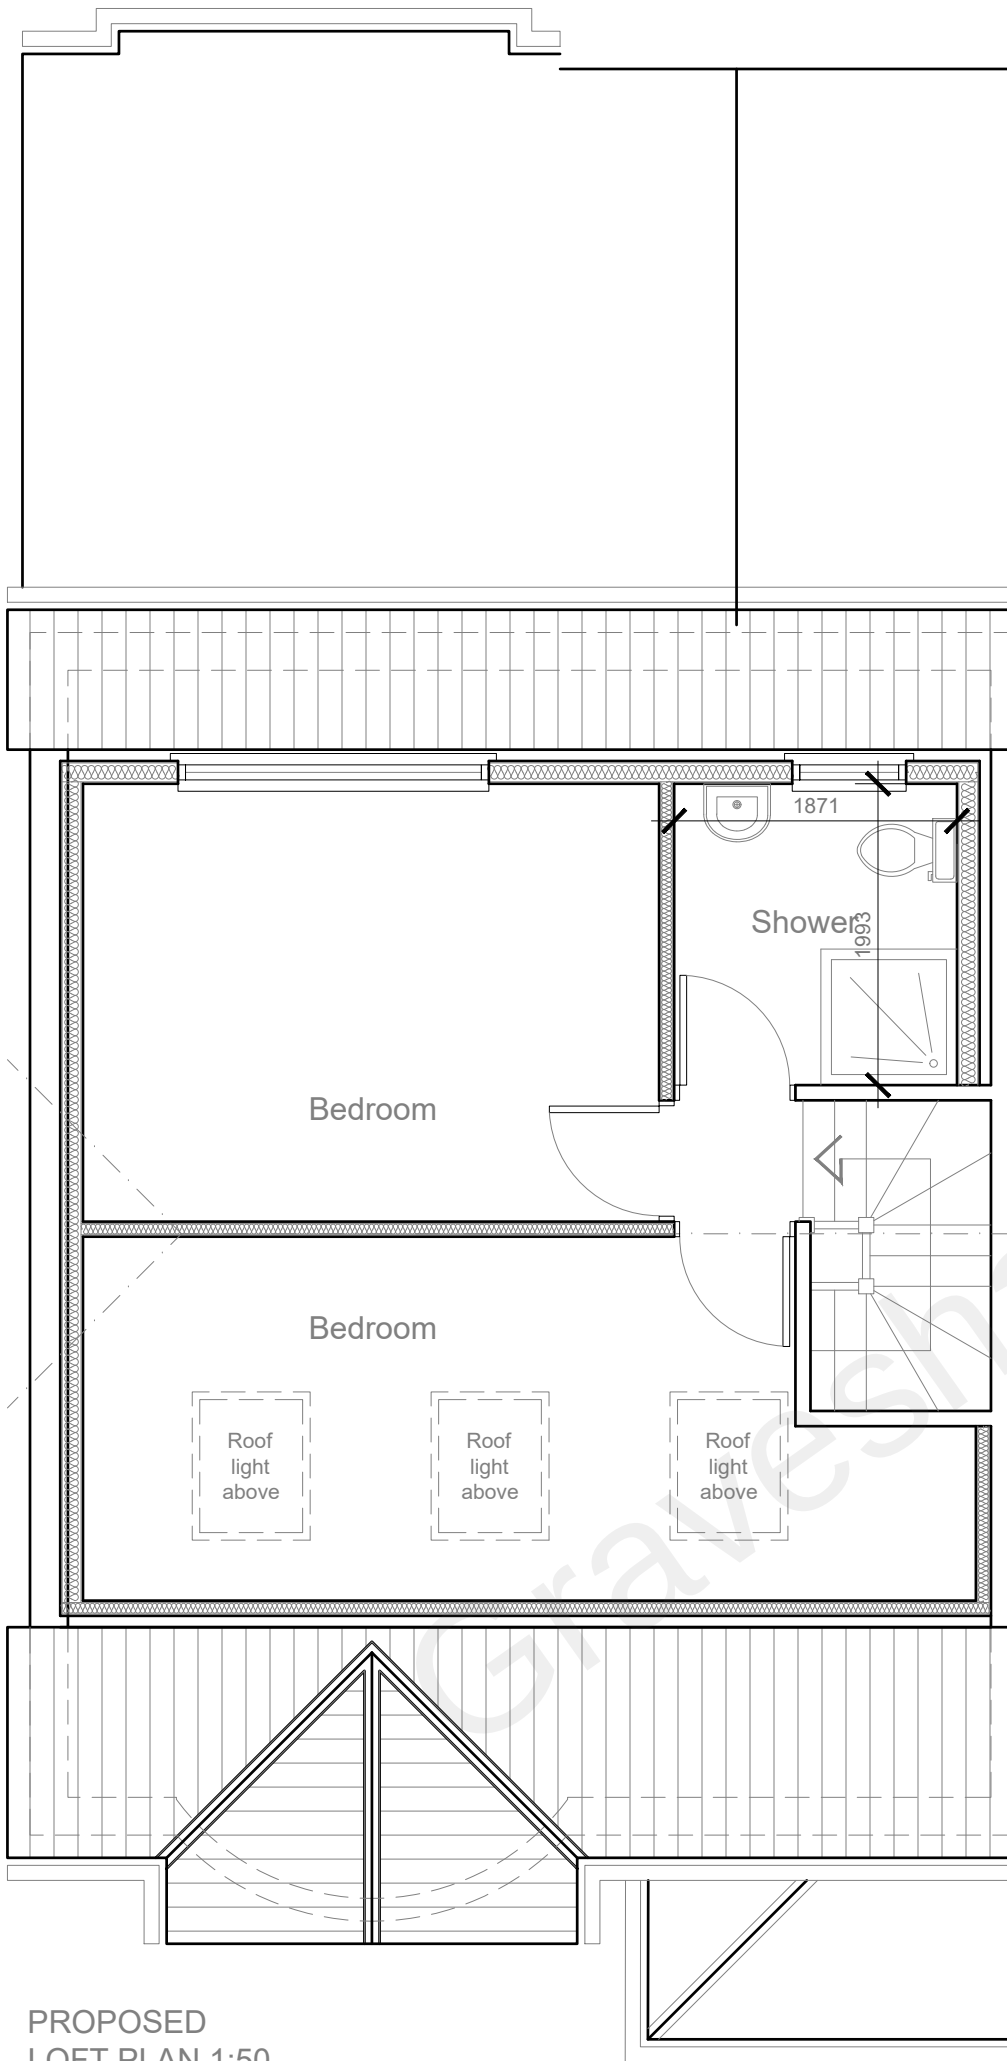

PROPOSED
LOFT PLAN 1:50

 

Project: 21 Grange Road Gravesend Kent DA11 0ET				
Title: Proposed Loft plan Option 1 & 2				
Scale: 1:50@A3	Date: May 2022	Drawing No.: 0090/PD-05/SP		
REVISION				
*				
** **				