



Where an item is covered by drawings to different scales the larger scale drawing is to be worked to. Do not scale drawing. Figured dimensions to be worked to in all cases.


© The drawing and design is the Copyright of Architecture & Interiors Design Ltd.
No part of this drawing may reproduced whatsoever without prior written permission.

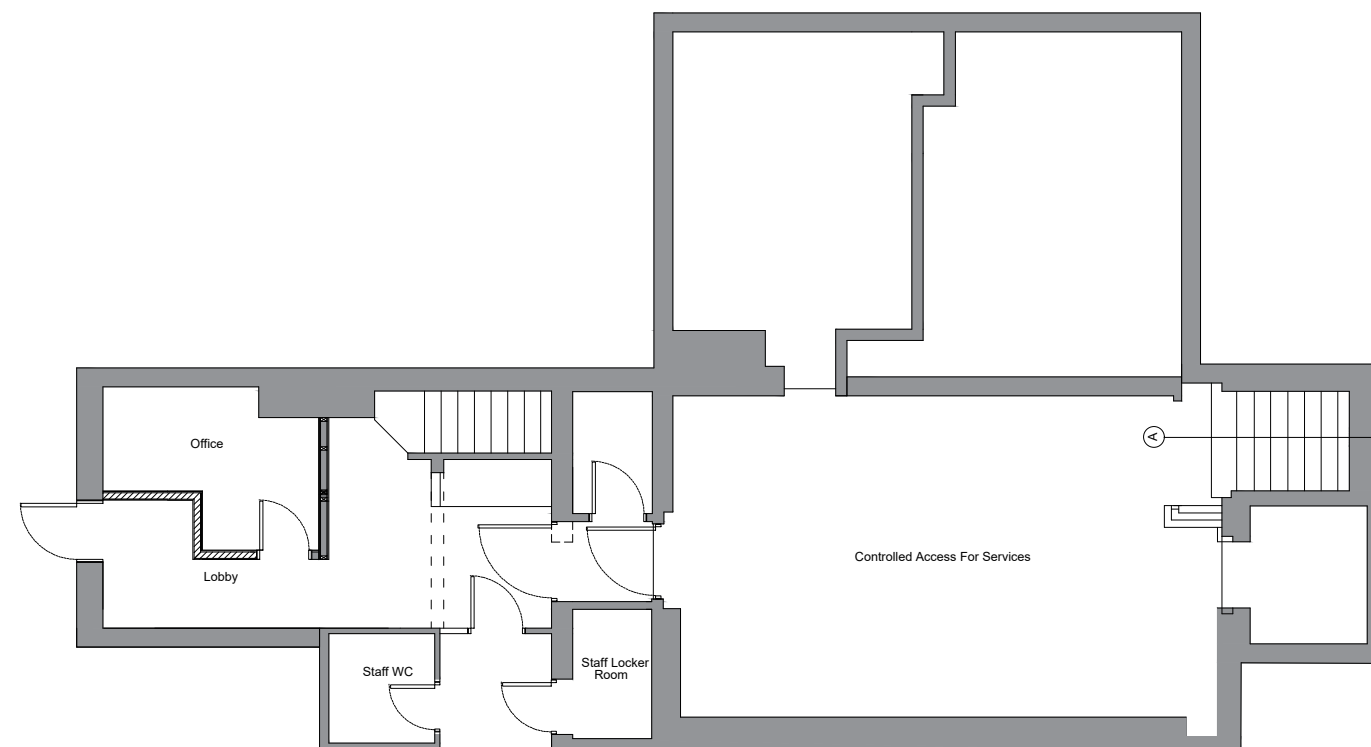

Proposed Basement Floor Plan 1

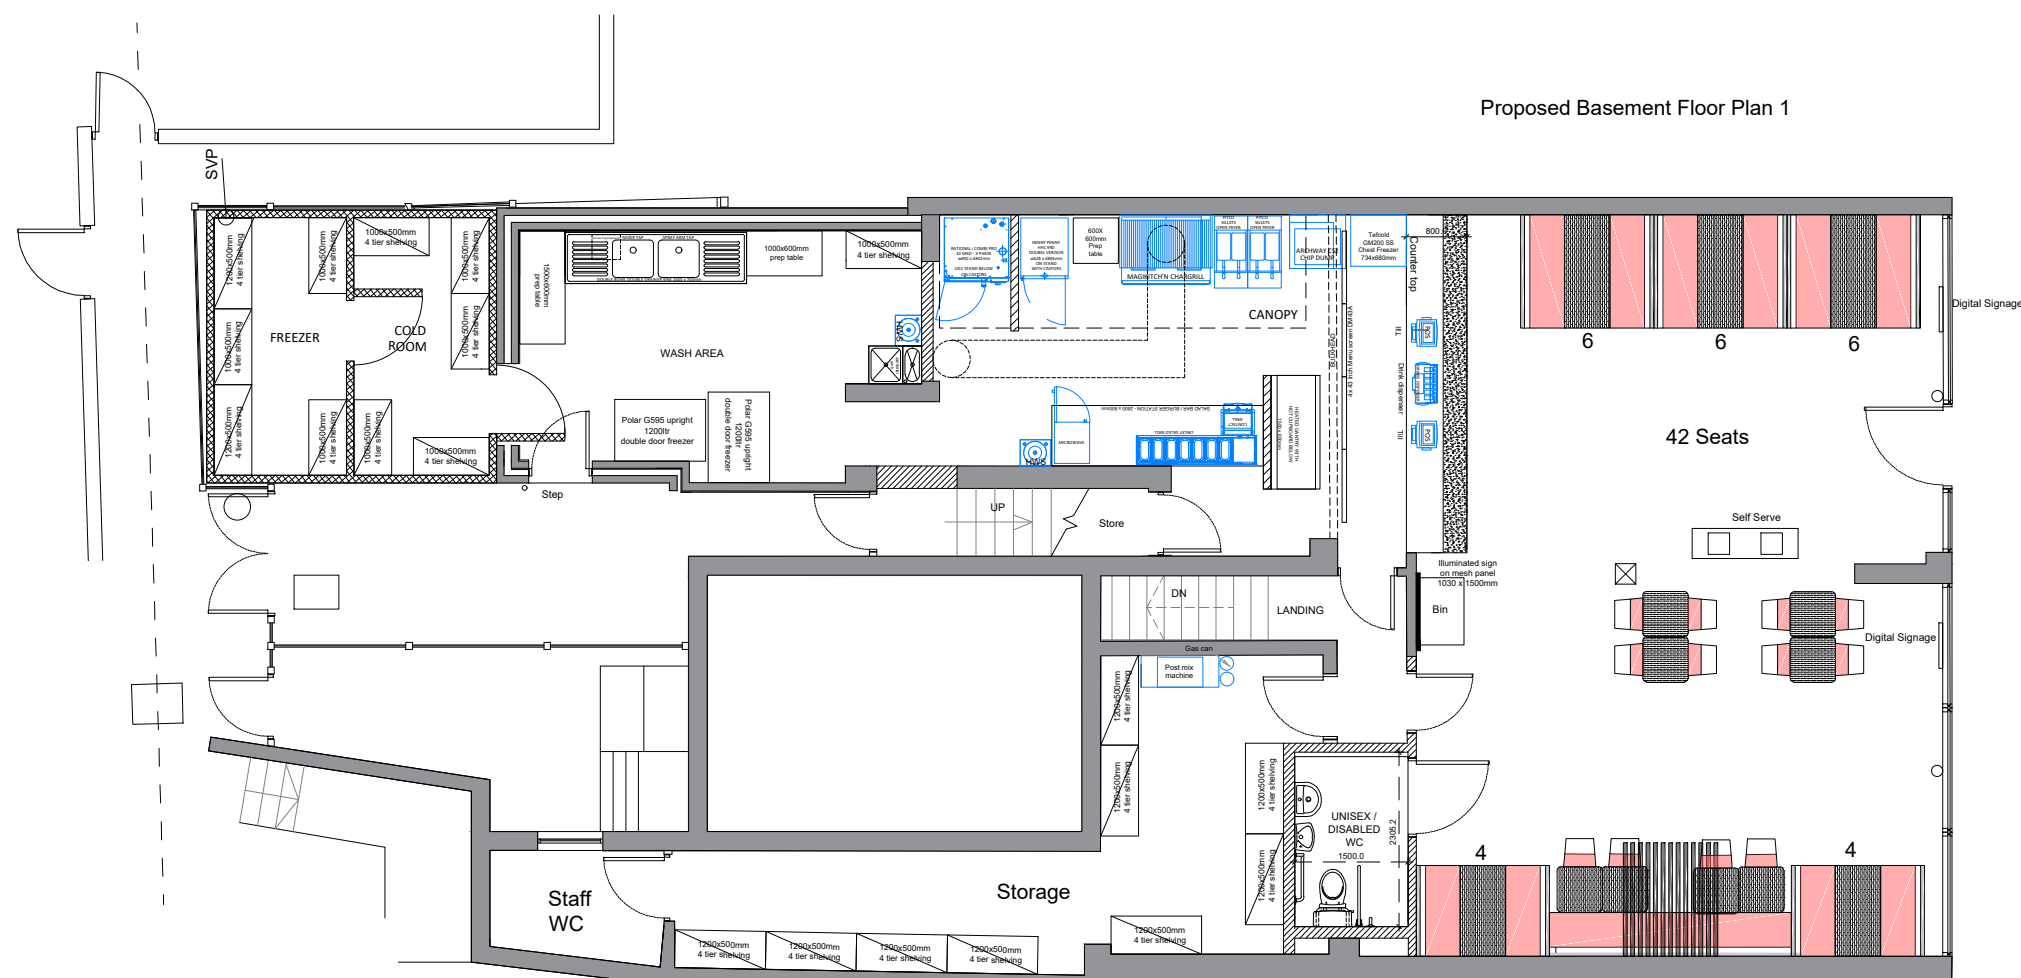

Proposed Ground Floor Plan 1

 

Drawing no. 5	
PURPOSE OF ISSUE PLANNING	
PROJECT 2025-241- 170-171 Parrock Street, Gravesend, DA12 1ER	
DRAWING Proposed plans. Option 1 (Revised)	
JOB NO. 2025-241	REV
DRAWN BY: HA	CHECKED BY: GS
SCALE: 1:100@A3	DATE: 18.12.2025
ARCHITECTURE & INTERIORS 51 COLESHILL ROAD - B36 8DT - 0121 783 621 Email - gs@architectureinteriors.co.uk	

The contractor is responsible for checking dimensions, tolerances and references. Any discrepancy to be verified with the Architect before proceeding with the works. Where an item is covered by drawings to different scales the larger scale drawing is to be worked to. Do not scale drawing. Flaired dimensions to be worked to in all cases.