


EXISTING BLOCK/SITE PLAN

AREA 90m x 90m

SCALE 1:500 on A4

CENTRE COORDINATES: 564503, 165925

86 CHEYNE WALK, DA13 0PG.

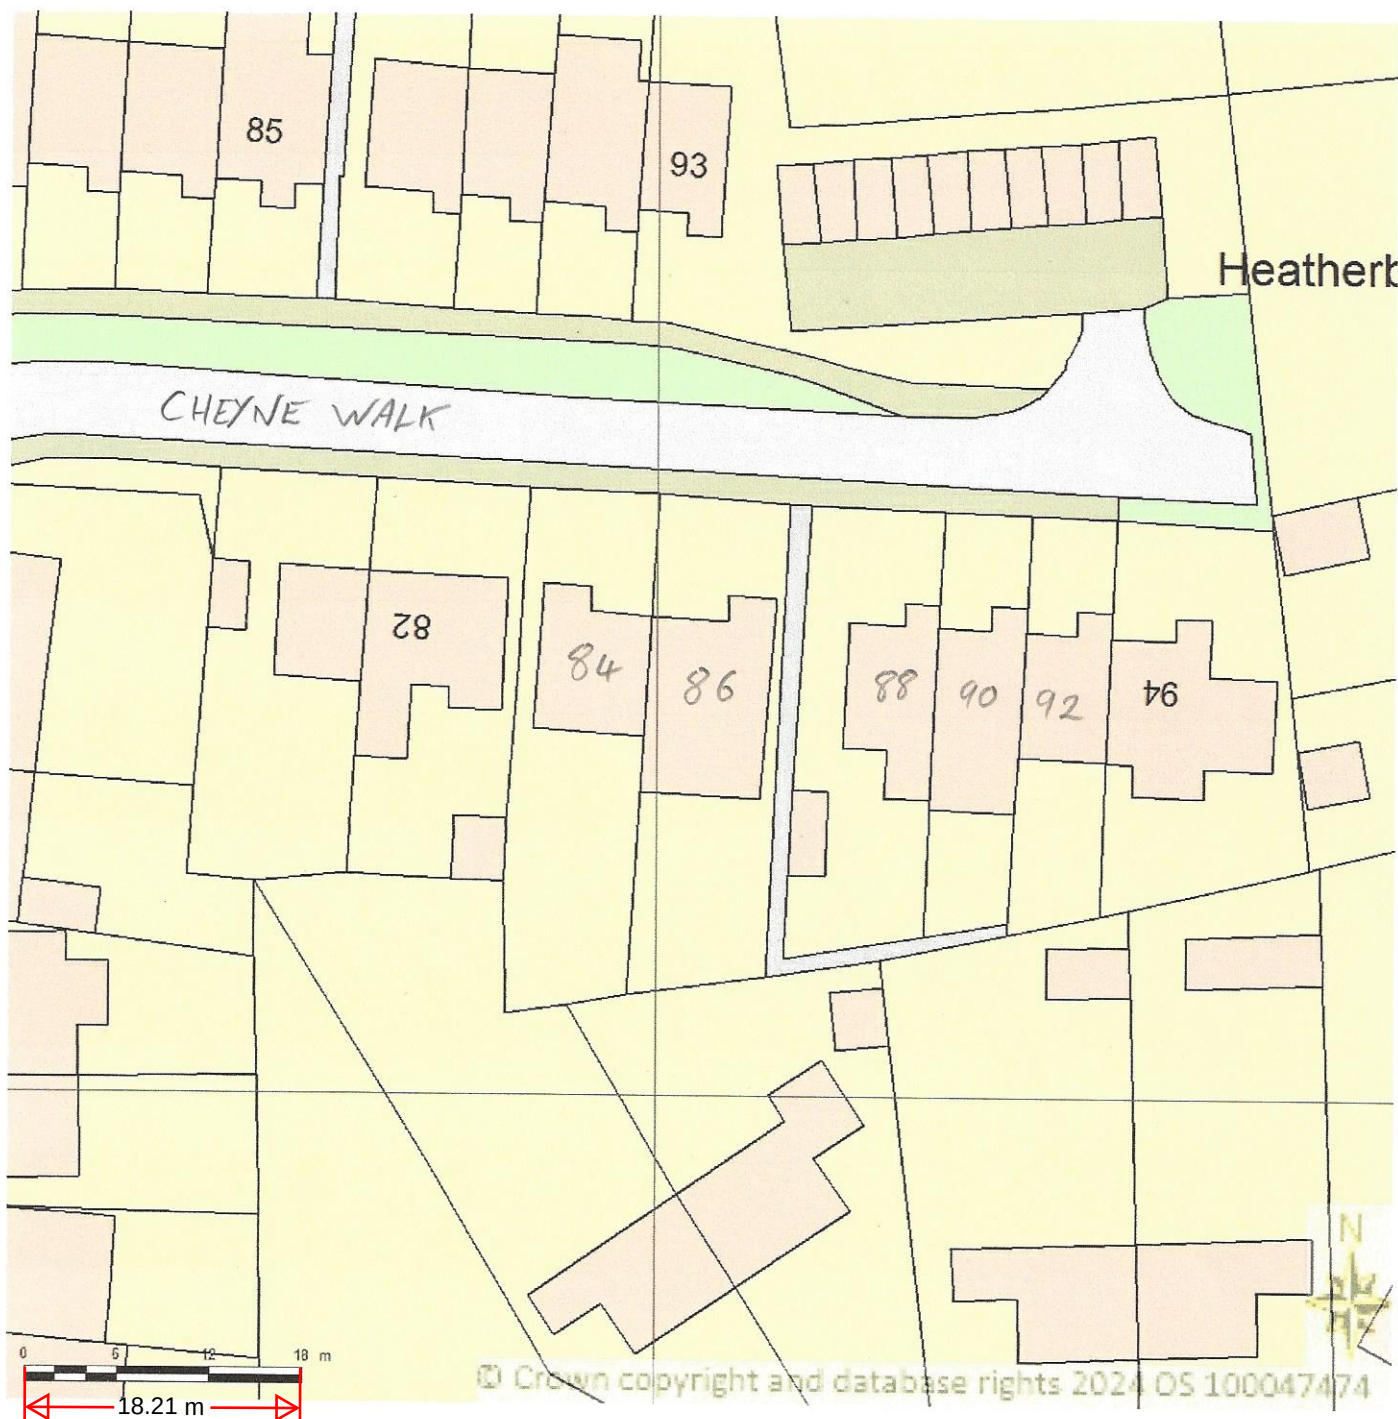

Supplied by Streetwise Maps Ltd

www.streetwise.net

Licence No: 100047474

26/03/2024 22:27:11