





FRONT ELEVATION

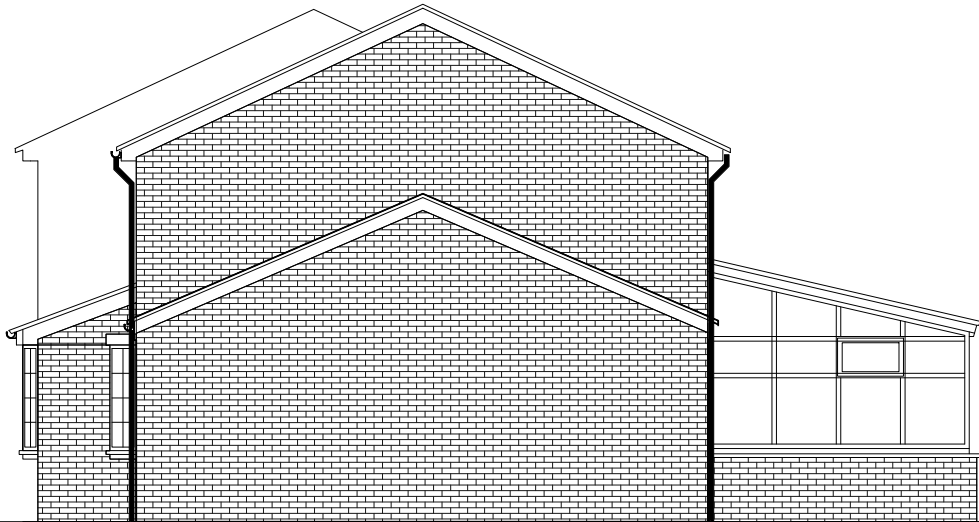

RIGHT SIDE ELEVATION

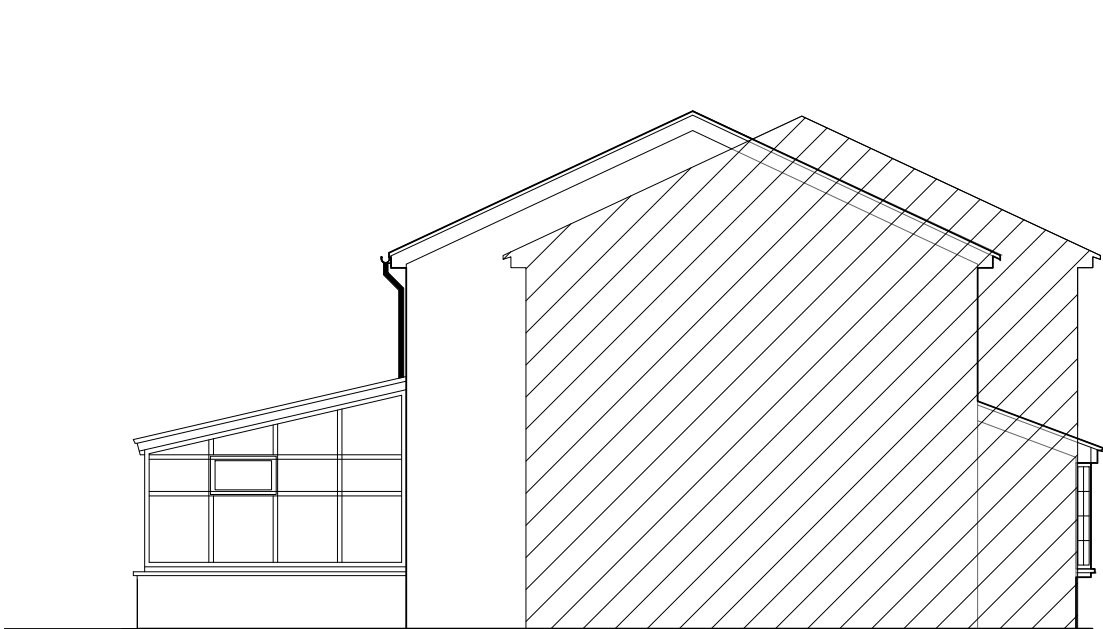


LEFT SIDE ELEVATION



REAR ELEVATION

Existing Elevations

1 : 100

 

GRAPHIC SCALE: 1:100

No .	Description	Date	12 Peach Croft, Northfleet, Gravesend DA11 8ST	Client Mr S Nargas			REF	REV
				Date MARCH 2024	Sheet number PL/12PC/SD101	Scale (@ A3) 1 : 100		
	Existing Elevations		Drawn MMK	Sanaa Designs Email - sanaadesigns@outlook.com Mobile - 07583 437570				
			Checked by TK					