




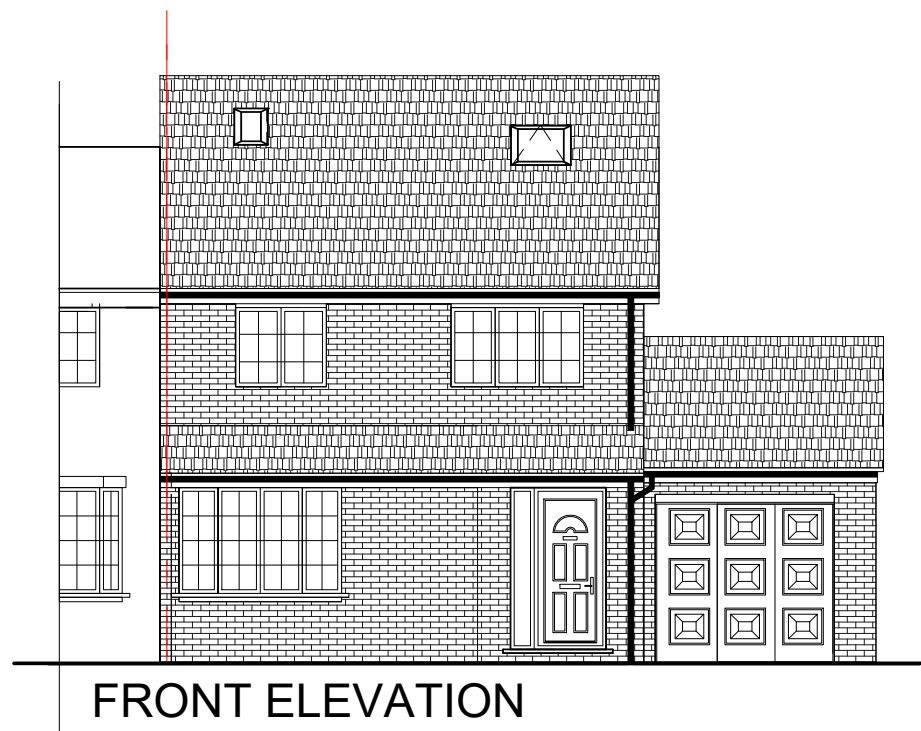

FRONT ELEVATION

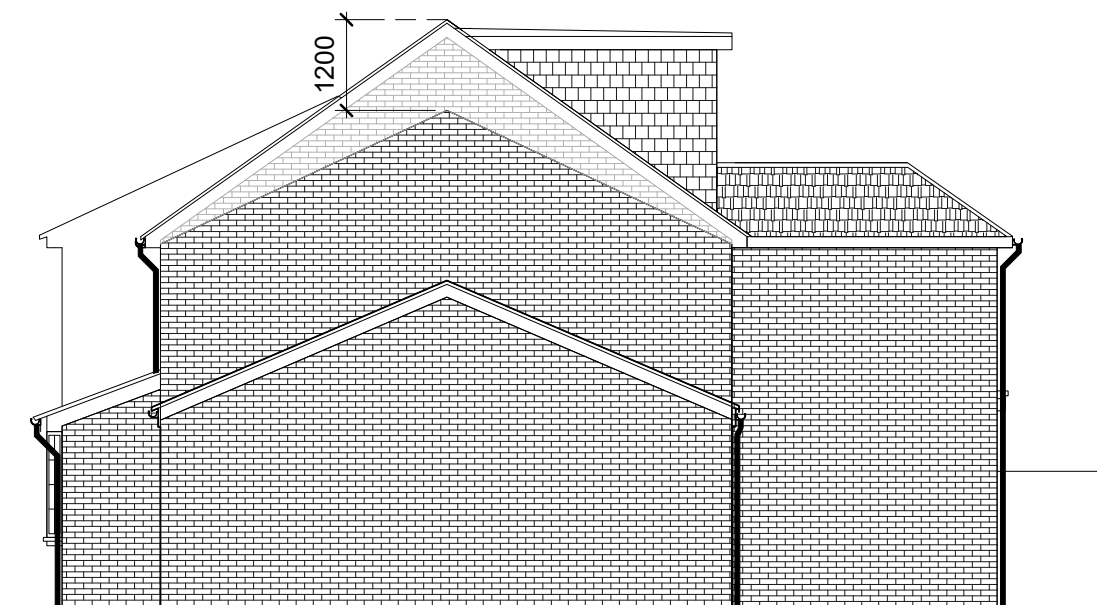

RIGHT SIDE ELEVATION

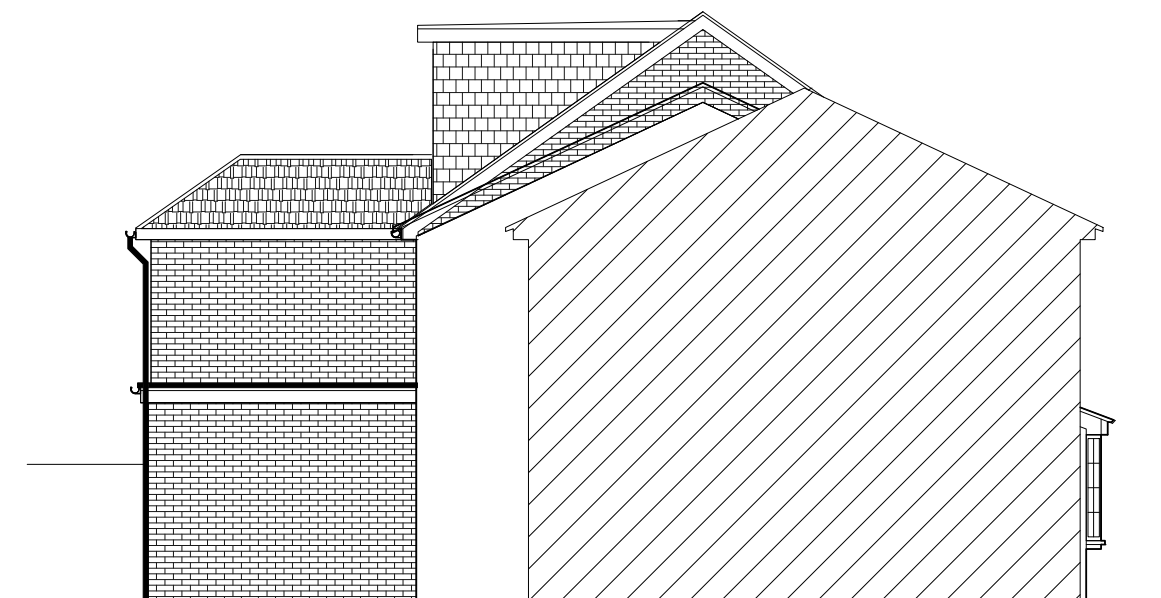


LEFT SIDE ELEVATION



REAR ELEVATION

Proposed Elevations

1 : 100

 

GRAPHIC SCALE: 1:100

No .	Description	Date	12 Peach Croft, Northfleet, Gravesend DA11 8ST	Client		REF	REV
				Mr S Nargas			
				Date	Sheet number PL/12PC/SD105	Scale (@ A3) 1 : 100	
				Drawn MMK	Sanaa Designs Email - sanaadesigns@outlook.com Mobile - 07583 437570		
				Checked by TK			
				Proposed Elevations			