

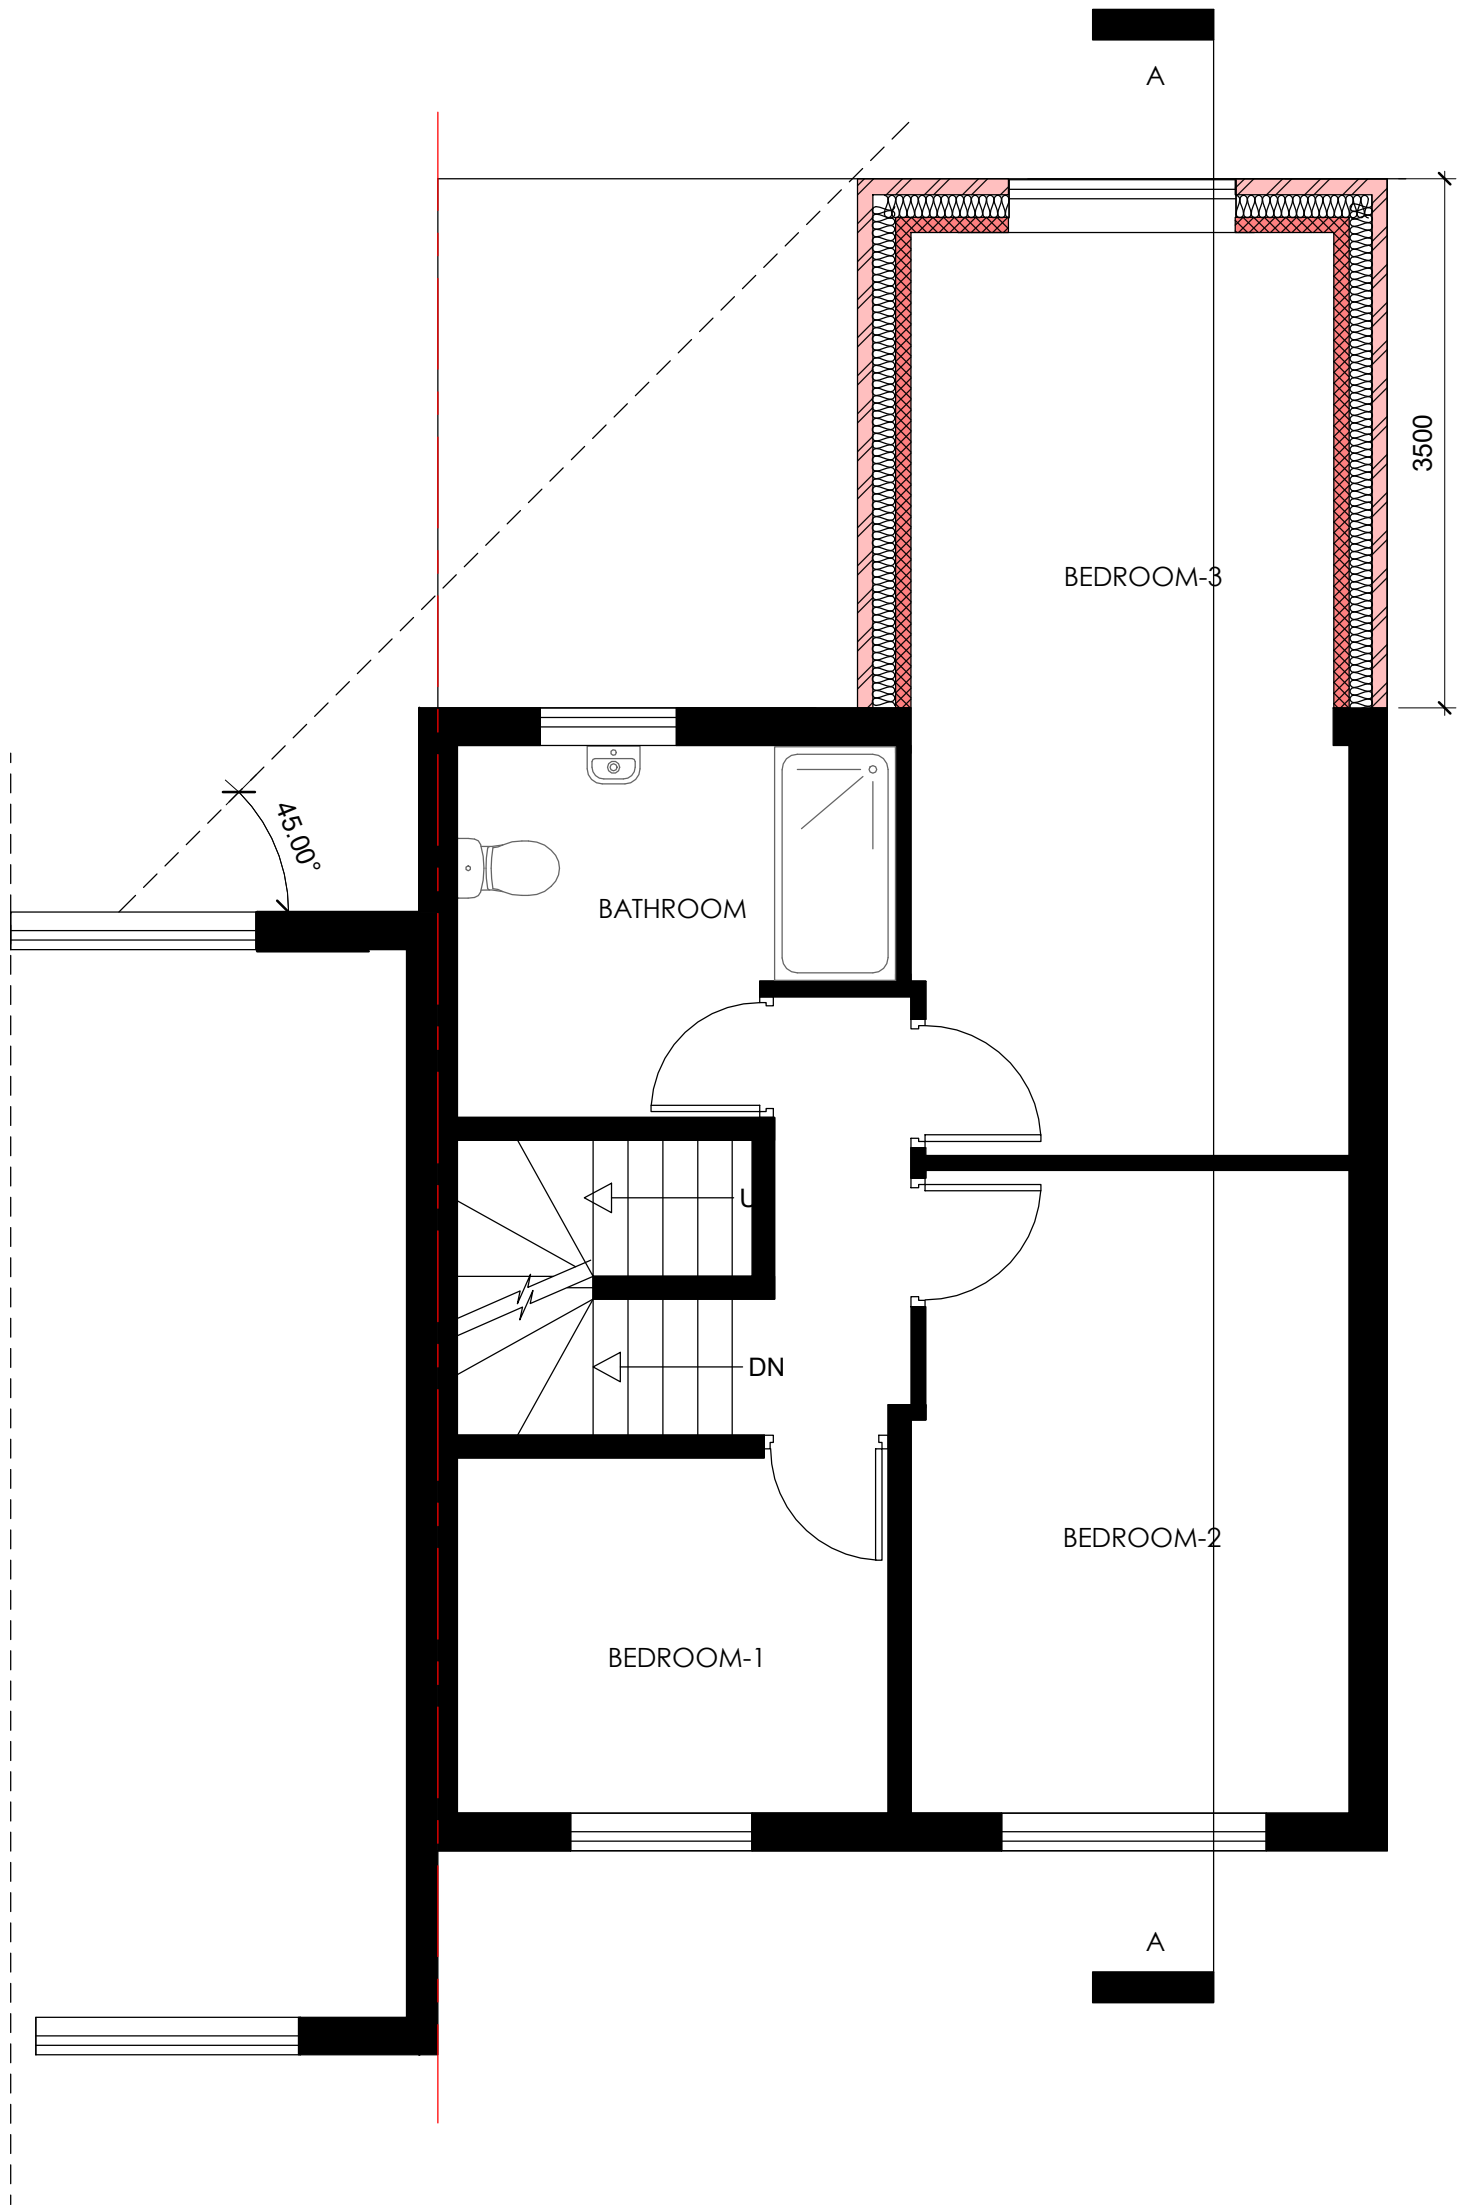


 

Proposed First Floor Plan  
1 : 50

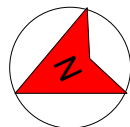

|                                                   |                           |                                  |                                                                            |     |
|---------------------------------------------------|---------------------------|----------------------------------|----------------------------------------------------------------------------|-----|
| 12 Peach Croft, Northfleet,<br>Gravesend DA11 8ST | Client                    |                                  | REF                                                                        | REV |
|                                                   | Mr S Nargas               |                                  |                                                                            |     |
|                                                   | Date<br>March 2024        | Sheet number<br>PL/12PC/SD103    | Scale (@ A3)<br>1 : 50                                                     |     |
|                                                   | Proposed First Floor Plan | Drawn<br>MMK<br>Checked by<br>TK | Sanaa Designs<br>Email - sanaadesigns@outlook.com<br>Mobile - 07583 437570 |     |