

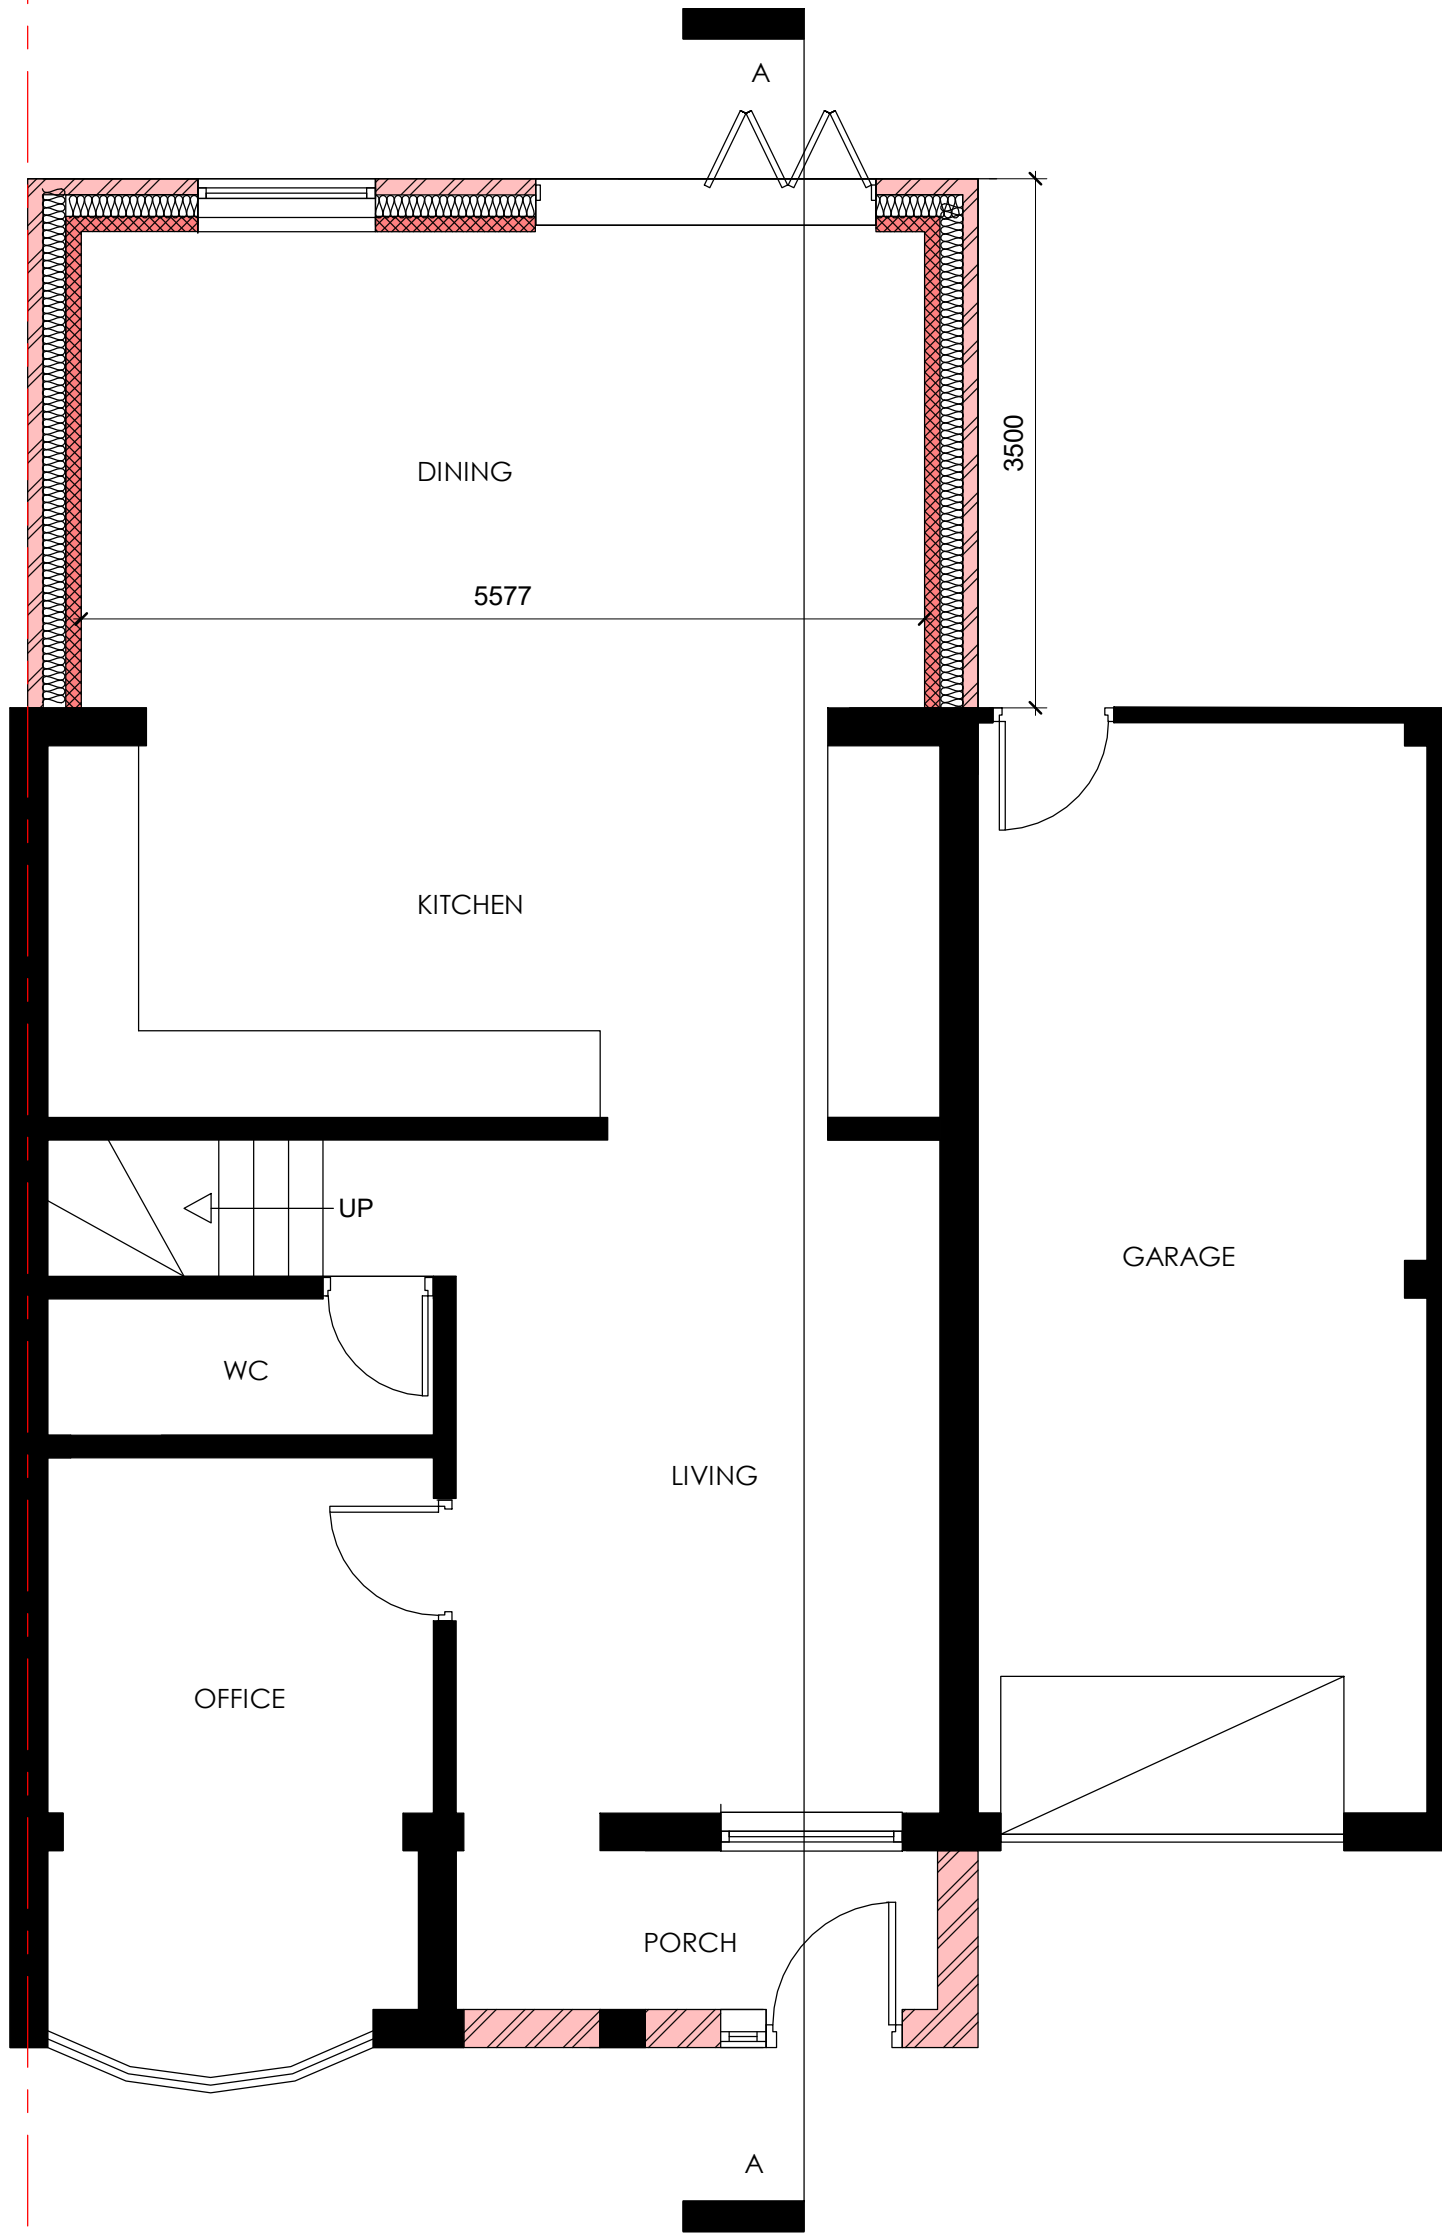


 

Proposed Ground Floor Plan
 1 : 50

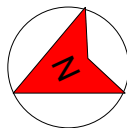

12 Peach Croft, Northfleet, Gravesend DA11 8ST	Client Mr S Nargas			REF	REV
	Date MARCH 2024	Sheet number PL/12PC/SD102	Scale (@ A3) 1 : 50		
Proposed Ground Floor Plan	Drawn MMK	Sanaa Designs Email - sanaadesigns@outlook.com Mobile - 07583 437570			
	Checked by TK				