


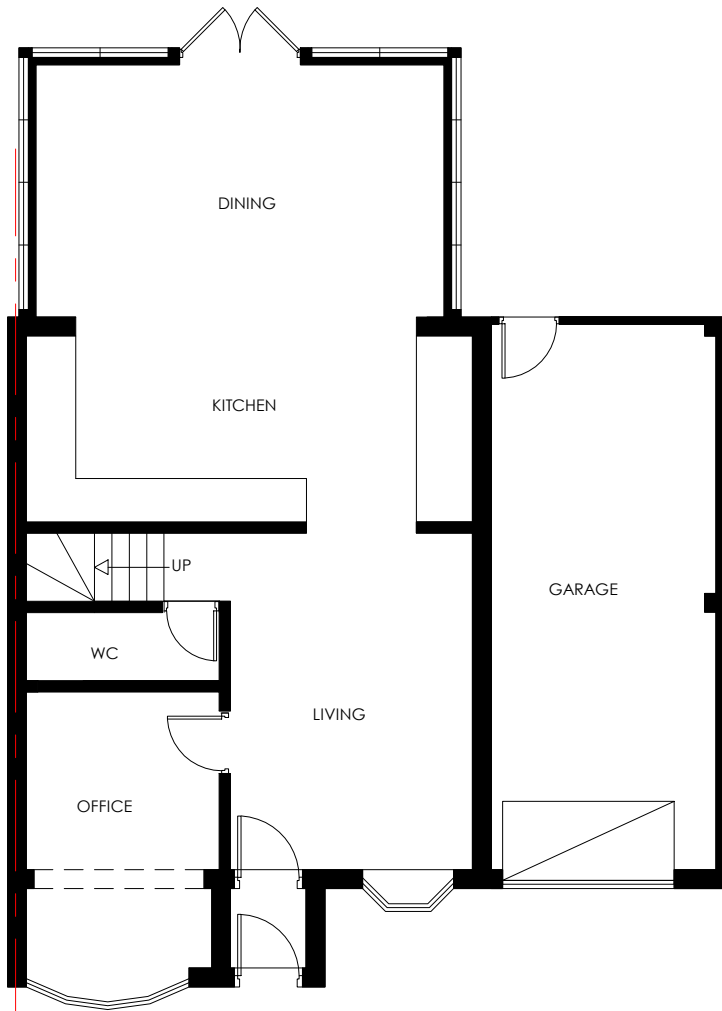


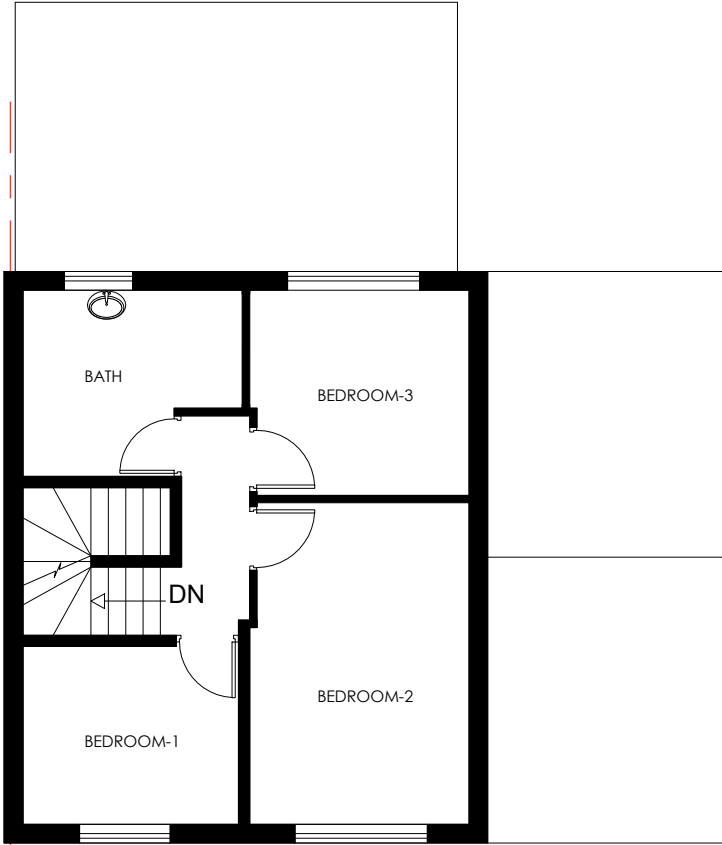

Existing Ground Floor Plan
1 : 100

 

Existing First Floor Plan
1 : 100

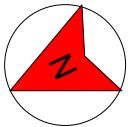

GRAPHIC SCALE: 1:100

No .	Description	Date	12 Peach Croft, Northfleet, Gravesend DA11 8ST	Client		REF	REV
				Mr S Nargas			
			Date		Sheet number	Scale (@ A3)	
			MARCH 2024		PL/12PC/SD100	1 : 100	
			Drawn		Sanaa Designs Email - sanaadesigns@outlook.com Mobile - 07583 437570		
MMK							
Checked by							
			TK				