






SITE PLAN scale 1:1250

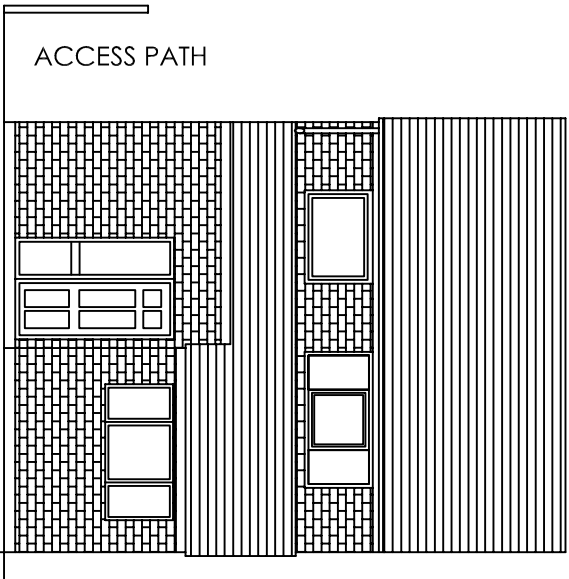


EXISTING FRONT ELEVATION

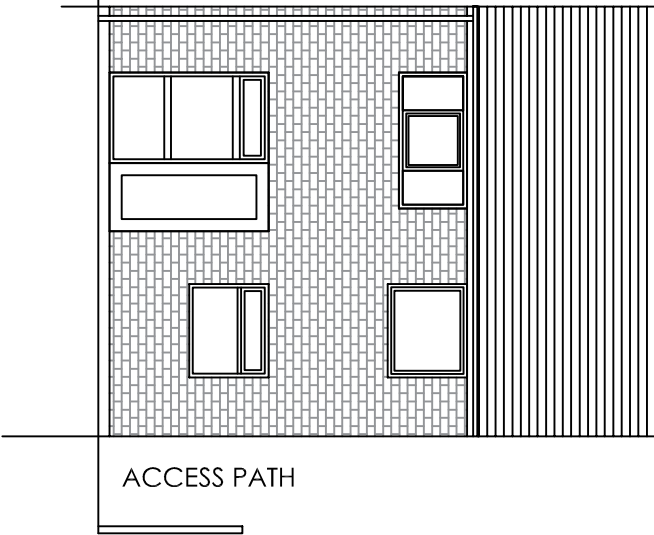

EXISTING REAR ELEVATION

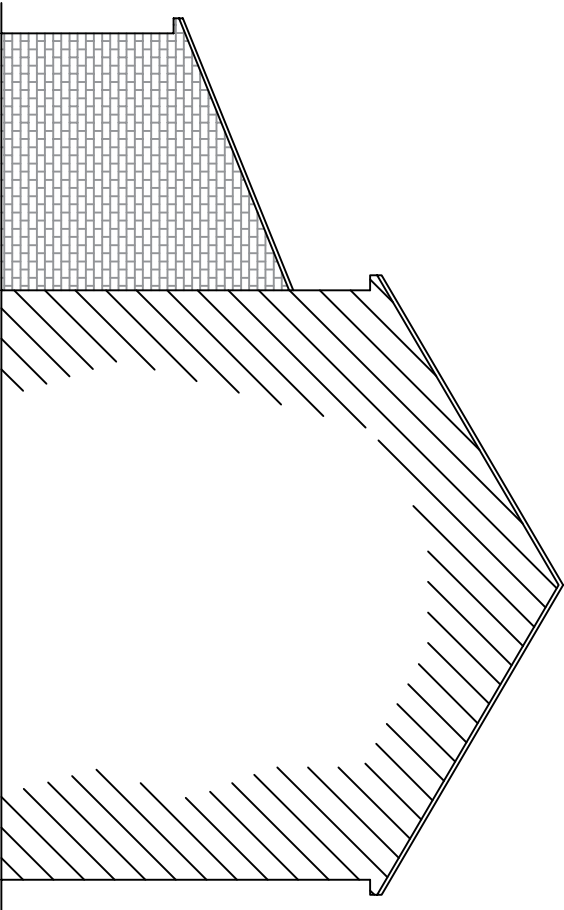

EXISTING SIDE ELEVATION

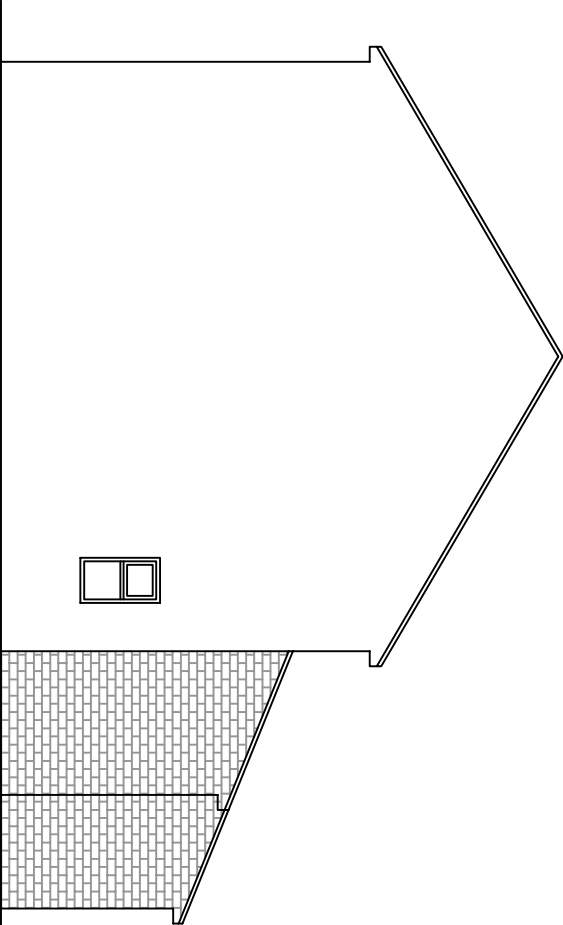

EXISTING SIDE ELEVATION

Project
Mr Harpreet Singh 27 Armoury Drive Gravesend Kent DA12 1LZ
Part First Floor Rear Extension

Drawing Title

Site Map, Existing Elevations

H Channa
PICAROONS MAIDSTONE ROAD PLATT KENT TN15 8LB
Tel 07828277909 E-mail: hbachanna@tiscali.co.uk

Drawn	Date	Scale	Drawing No.
HC	Mar 2024	1:100 1:1250	27AD/A3/O1