
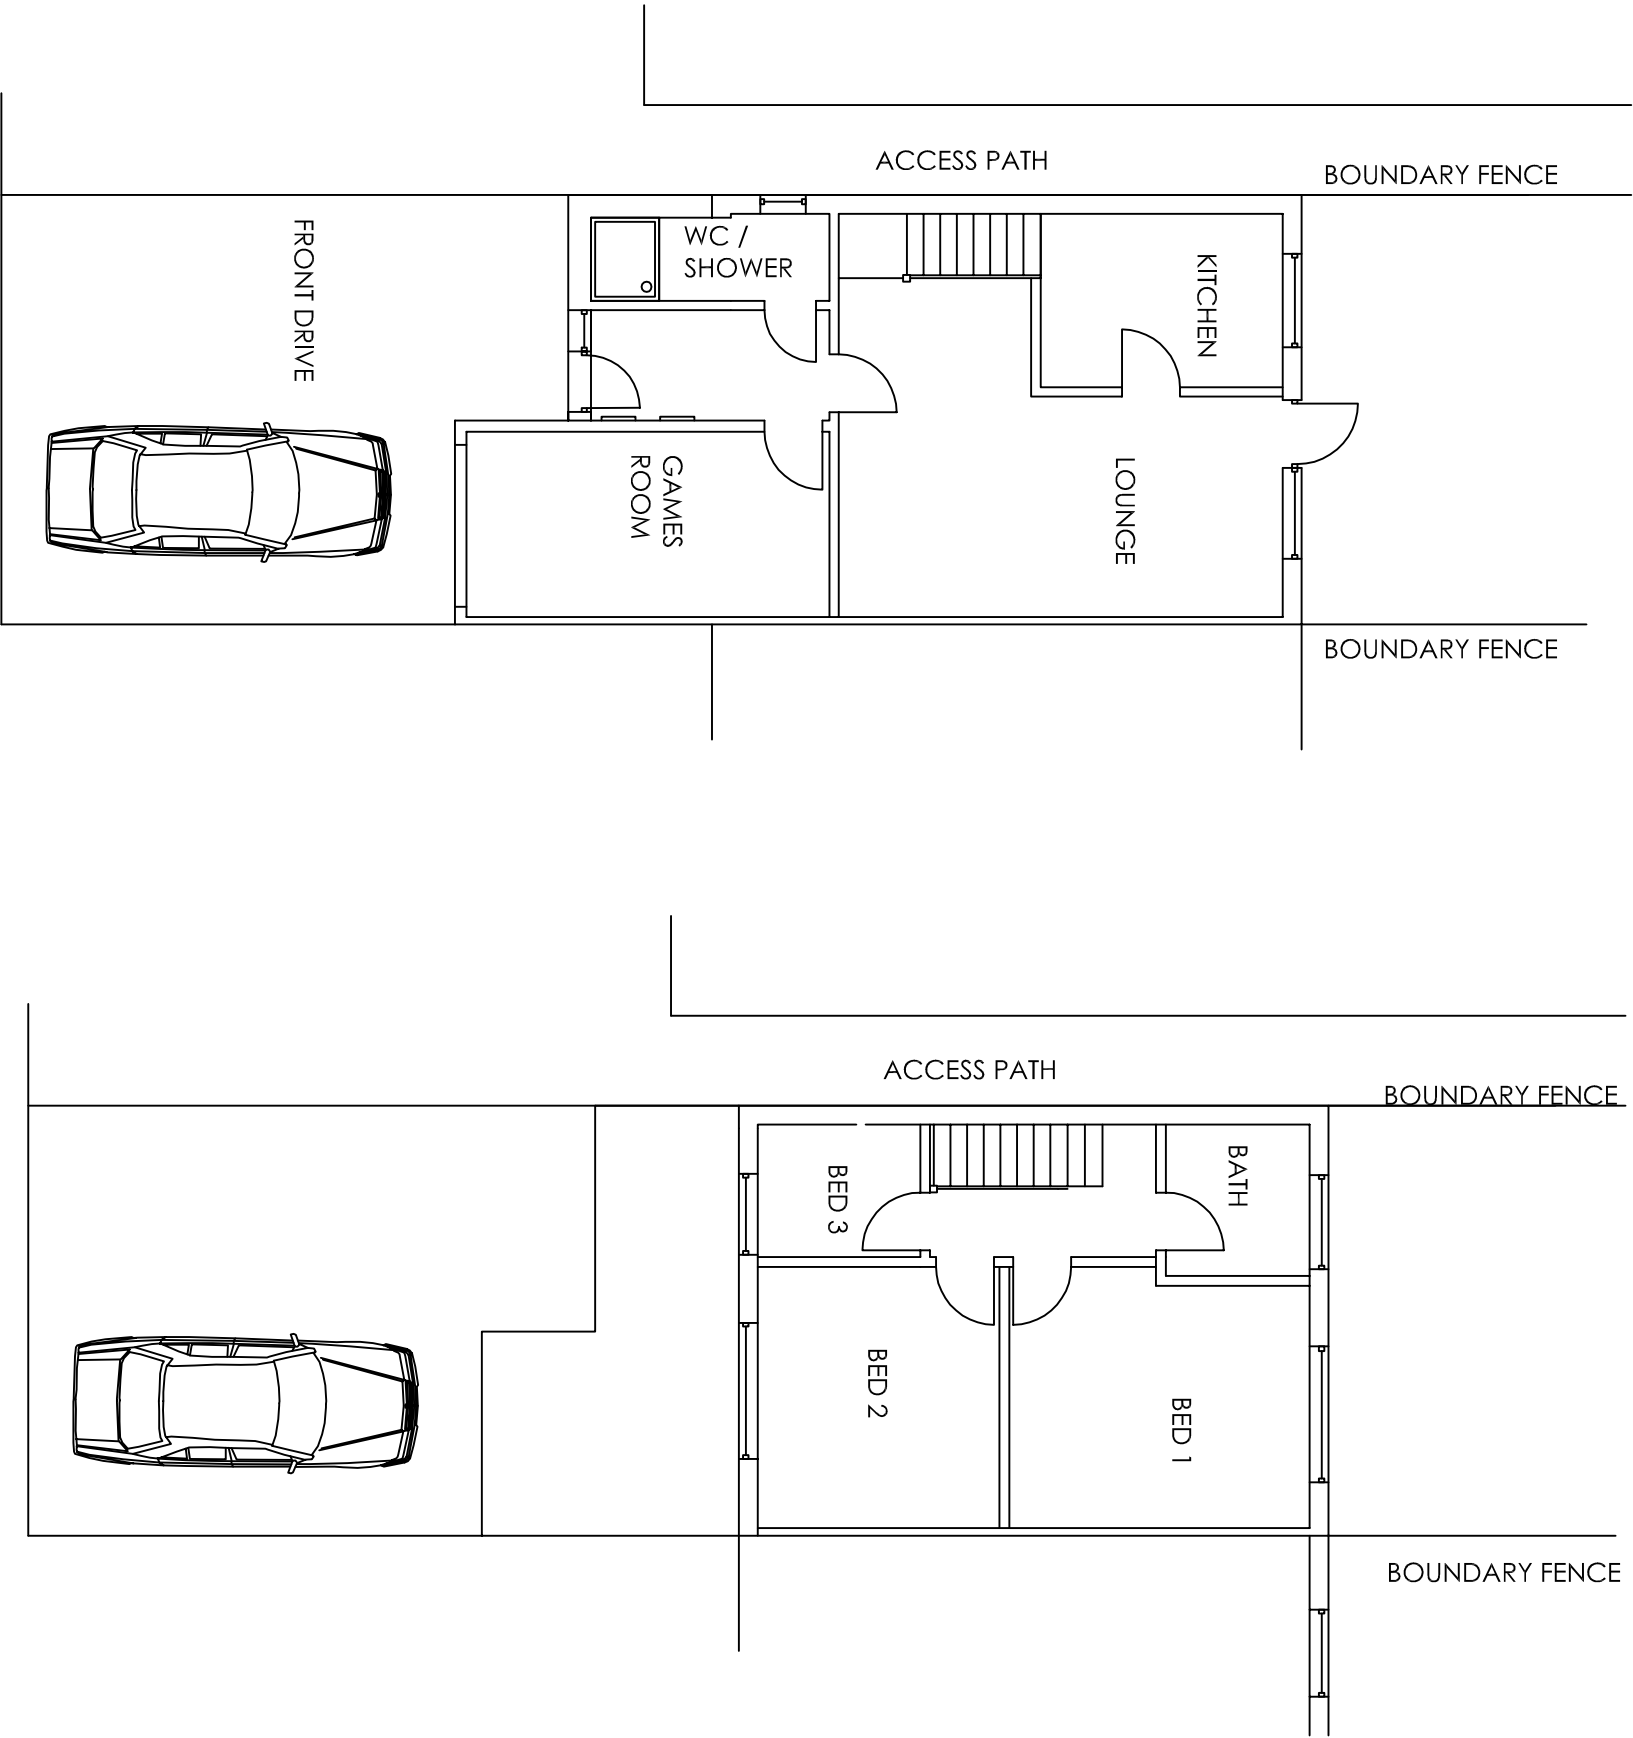


 

EXISTING GROUND FLOOR PLAN

EXISTING FIRST FLOOR PLAN

Project		Mr Harpreet Singh 27 Armoury Drive Gravesend Kent DA12 1LZ	
Drawing Title		Part First Floor Rear Extension	
Drawing Title		Existing GF & FF Plans	
Drawn		Date	
HC		Mar 2024	
Scale		Drawing No.	
1:100		27AD/A3/O2	
PICAROONS MAIDSTONE ROAD PLATT KENT TN15 8LB			
Tel 07828277909 E-mail: hbchanna@tiscali.co.uk			
H Channa			