


PARTS LIST			
ITEM No	DRAWING No	TITLE	QTY
1	30093_PR02_A06	ARRGT-FRONT PANEL ASSEMBLY-LH	1
2	30093_PR02_A07	ARRGT-FRONT PANEL ASSEMBLY-RH	1
3	C10067	M4 X 10 CSK SOCKET HEAD SCREW	8
4	M3 x 10 CSK SCREW	M3 x 10 CSK SCREW	4
5	MFAS-M08V-020BLK	M8 x 20 CSK SOCKET HEAD SCREW	2
6	Old -26495A42	ARRGT - FRAME ASSEMBLY	1
7	Old -26495A43A	ARRGT - FAB WALL BRACKET	1
8	Old -26495P54	EDGE DIFFUSER	1
9	Old -26495P55	COVER PLATE	2

Revisions			
Rev No	Date	Brief Description	Actioned
01	18/08/2023	FIRST ISSUE	TH

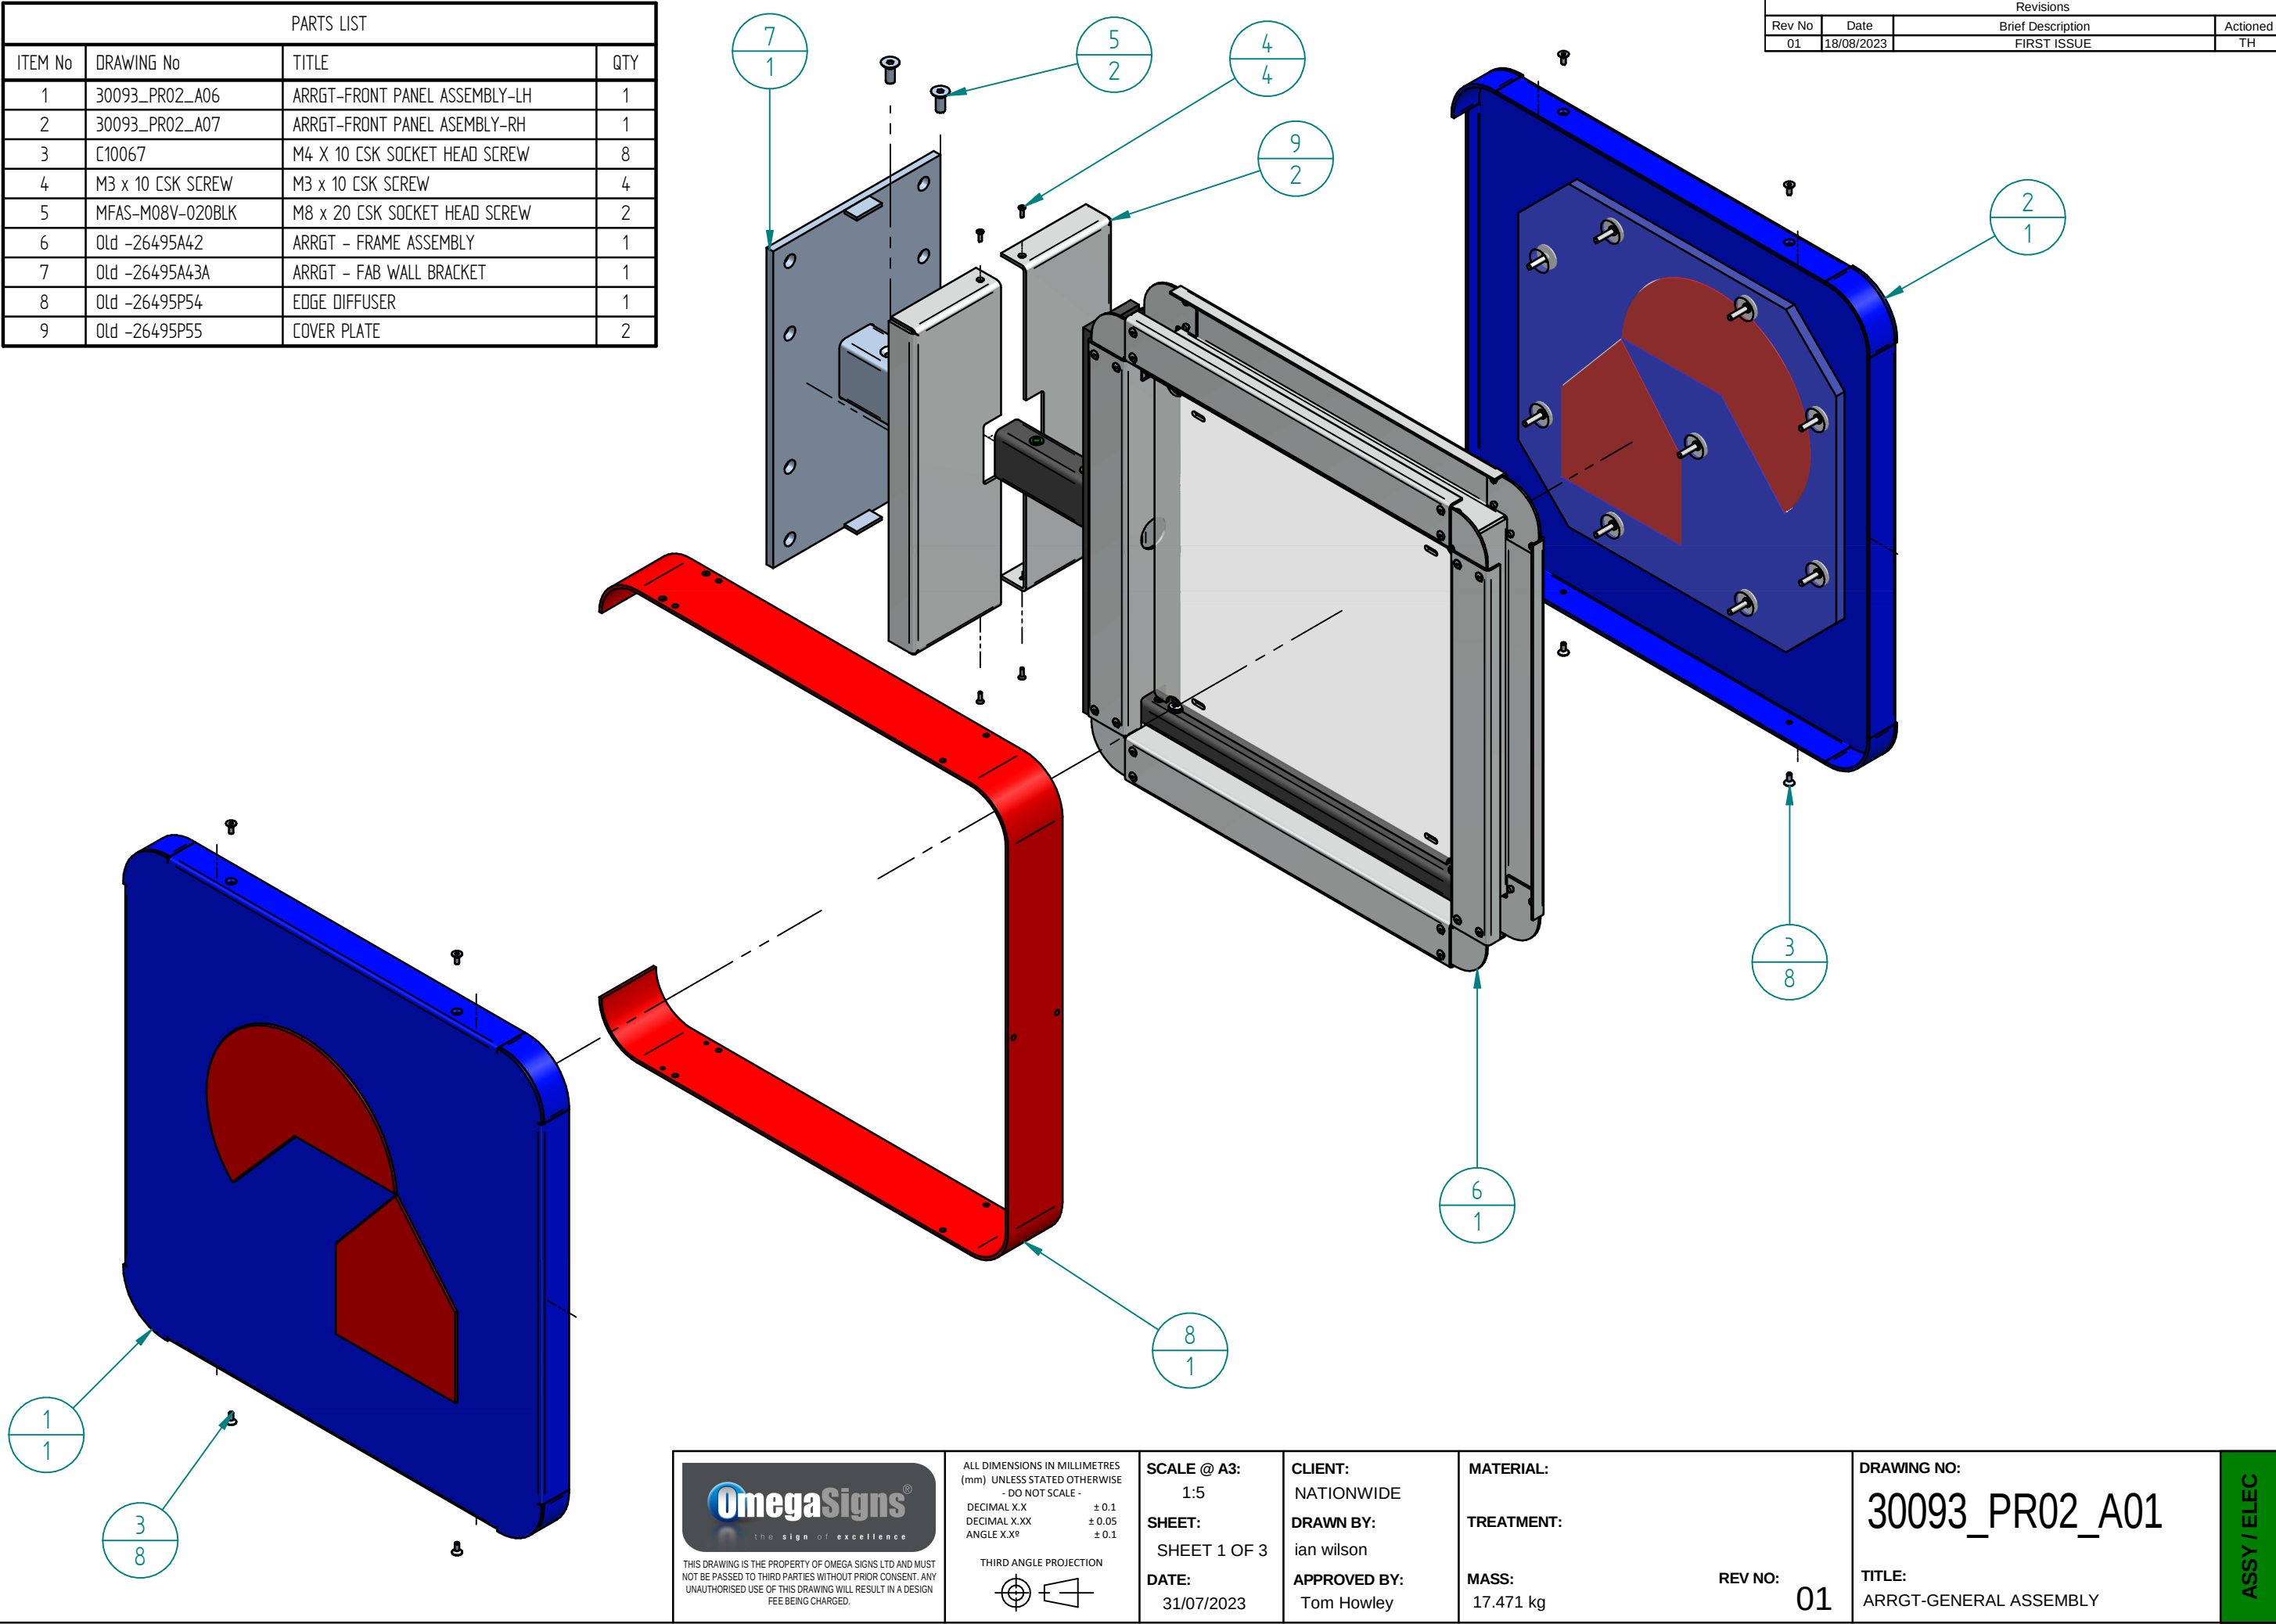




the sign of excellence

THIS DRAWING IS THE PROPERTY OF OMEGA SIGNS LTD AND MUST NOT BE PASSED TO THIRD PARTIES WITHOUT PRIOR CONSENT. ANY UNAUTHORISED USE OF THIS DRAWING WILL RESULT IN A DESIGN FEE BEING CHARGED.

ALL DIMENSIONS IN MILLIMETRES (mm) UNLESS STATED OTHERWISE - DO NOT SCALE -
DECIMAL X.X ± 0.1
DECIMAL X.XX ± 0.05
ANGLE X.Xº ± 0.1

THIRD ANGLE PROJECTION

 

SCALE @ A3:
1:5

SHEET:
SHEET 1 OF 3

DATE:
31/07/2023

CLIENT:
NATIONWIDE

DRAWN BY:
ian wilson

APPROVED BY:
Tom Howley

MATERIAL:

TREATMENT:


MASS:
17.471 kg

REV NO:
01

DRAWING NO:
30093_PR02_A01

TITLE:
ARRGT-GENERAL ASSEMBLY

ASSY / ELEC

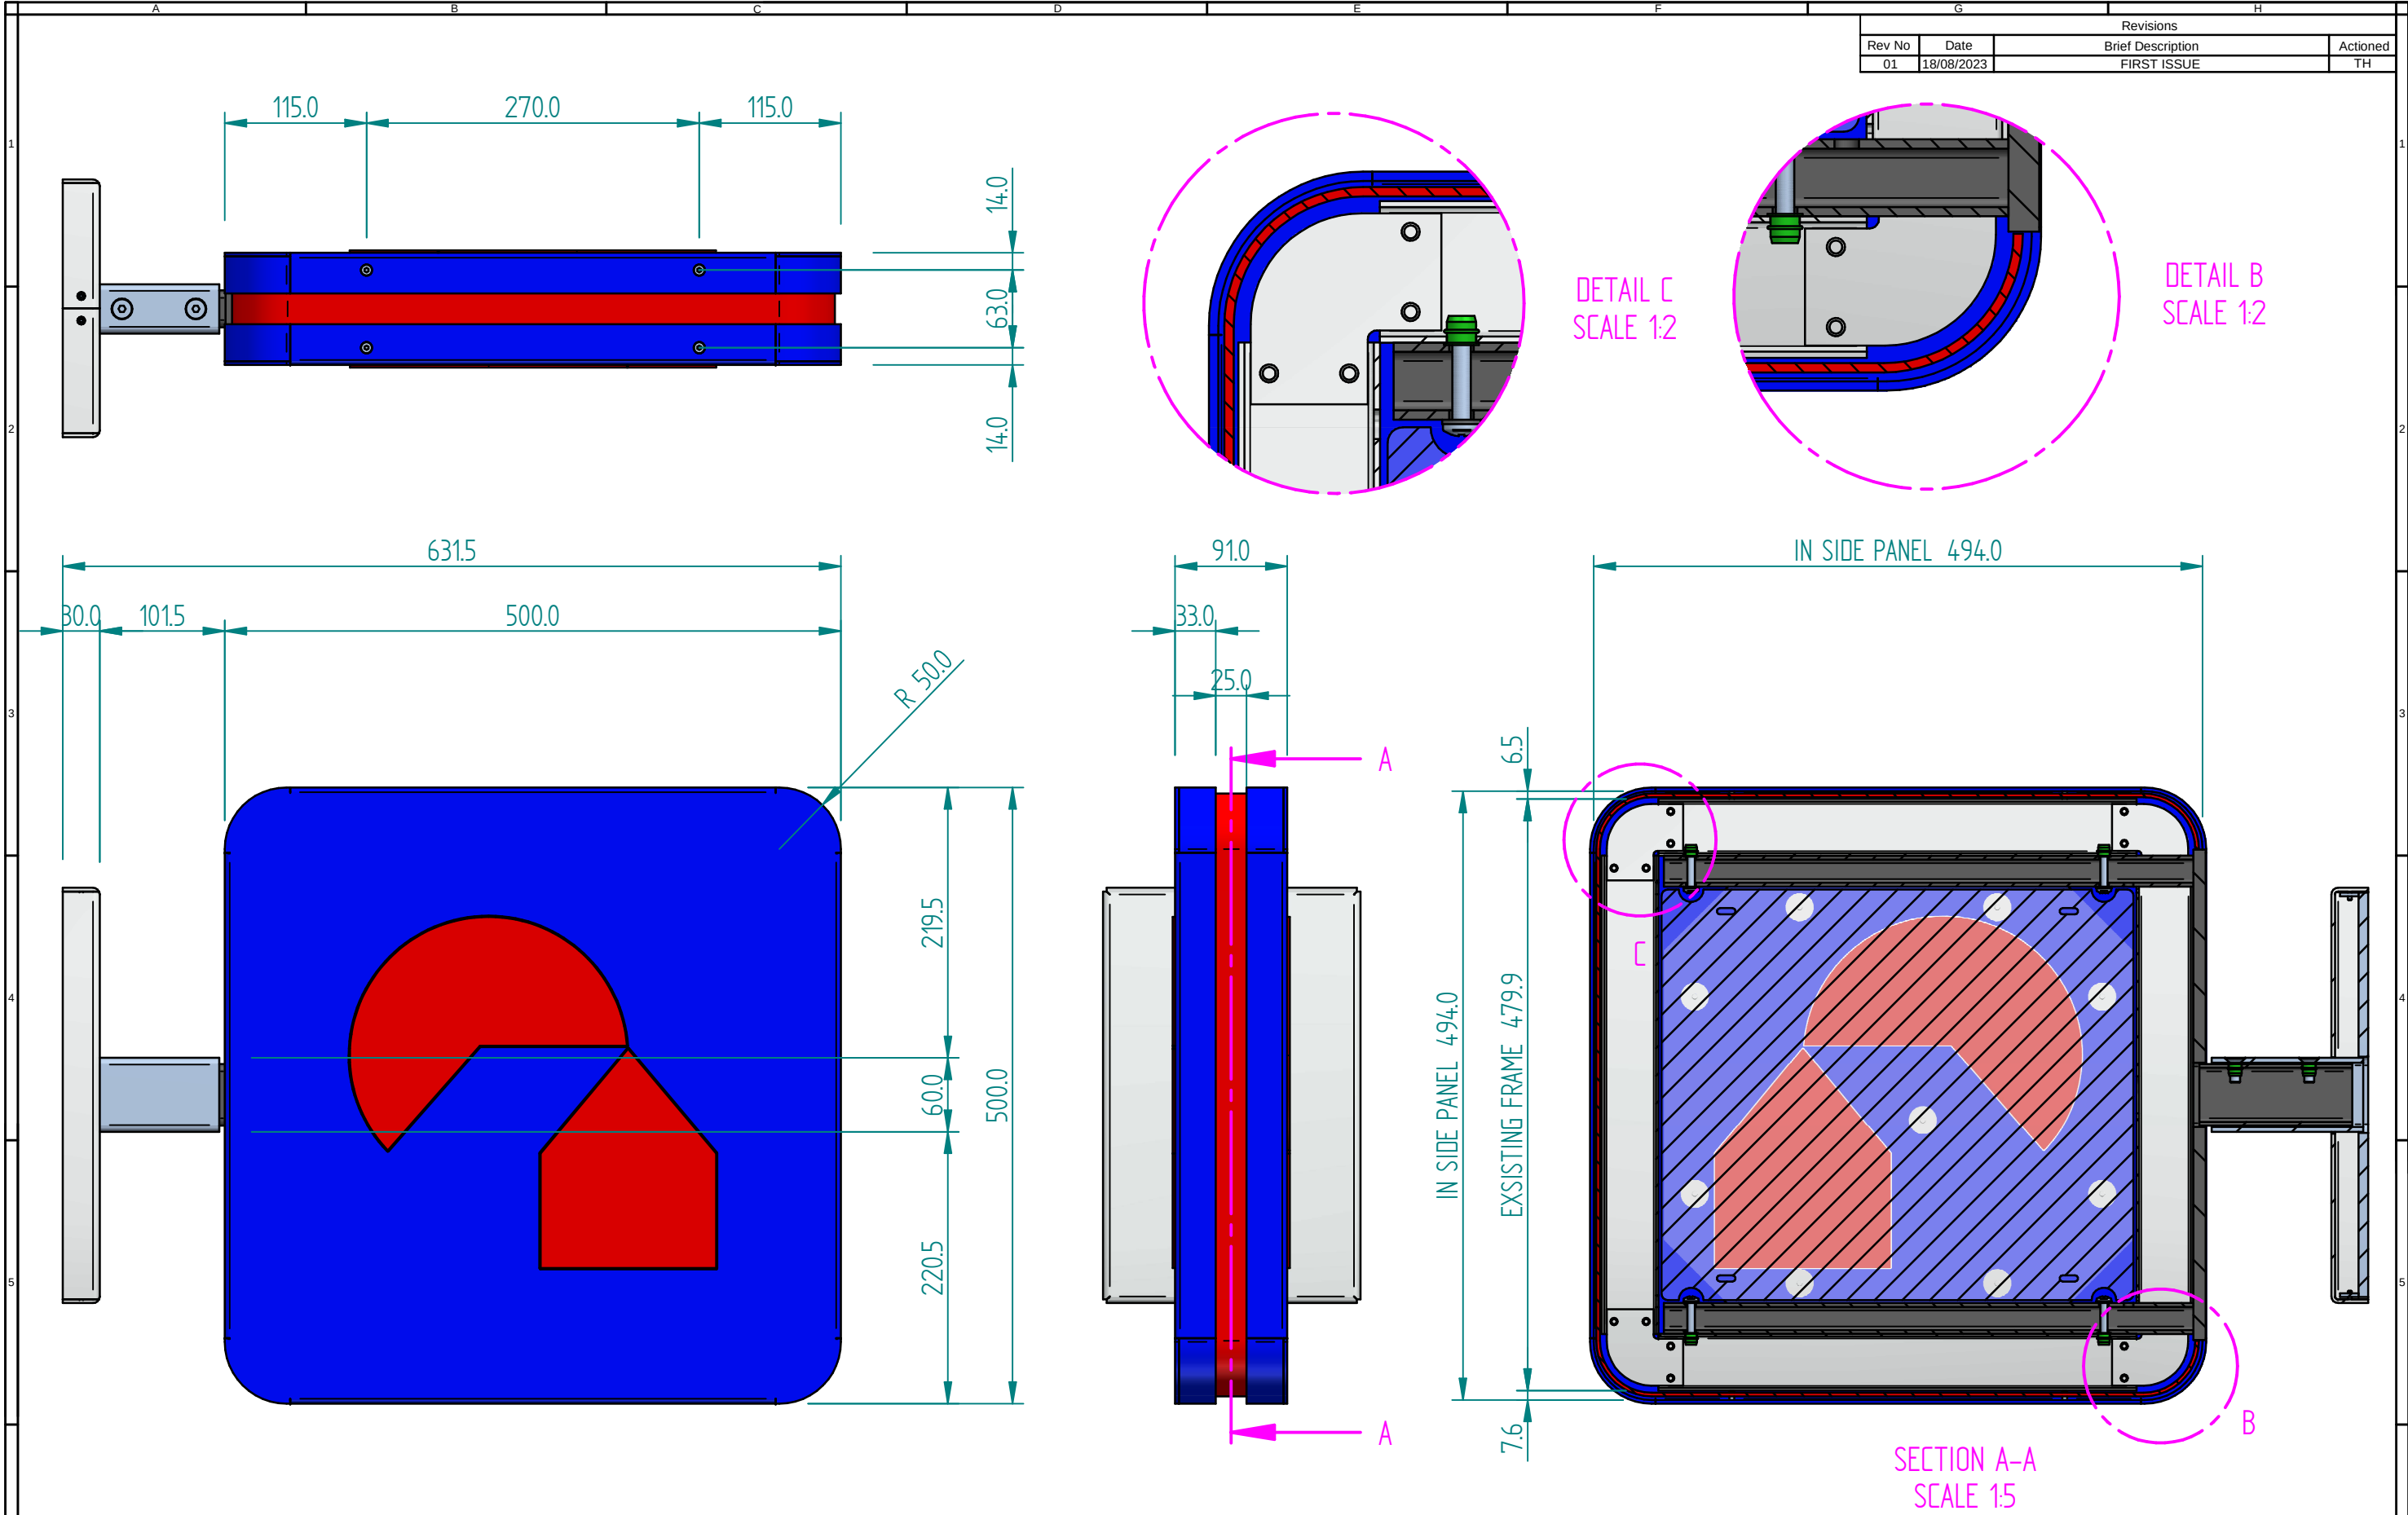

Revisions			
Rev No	Date	Brief Description	Actioned
01	18/08/2023	FIRST ISSUE	TH

OmegaSigns®
the sign of excellence

THIS DRAWING IS THE PROPERTY OF OMEGA SIGNS LTD AND MUST NOT BE PASSED TO THIRD PARTIES WITHOUT PRIOR CONSENT. ANY UNAUTHORISED USE OF THIS DRAWING WILL RESULT IN A DESIGN FEE BEING CHARGED.

ALL DIMENSIONS IN MILLIMETRES (mm) UNLESS STATED OTHERWISE - DO NOT SCALE -
DECIMAL X.X ± 0.1
DECIMAL X.XX ± 0.05
ANGLE X.Xº ± 0.1

THIRD ANGLE PROJECTION

SCALE @ A3:
1:5

SHEET:
SHEET 2 OF 3

DATE:
31/07/2023

CLIENT:
NATIONWIDE

DRAWN BY:
ian wilson

APPROVED BY:
Tom Howley

MATERIAL:

TREATMENT:


MASS:
17.471 kg

REV NO:
01

DRAWING NO:
30093_PR02_A01

TITLE:
ARRGT-GENERAL ASSEMBLY

ASSY / ELEC

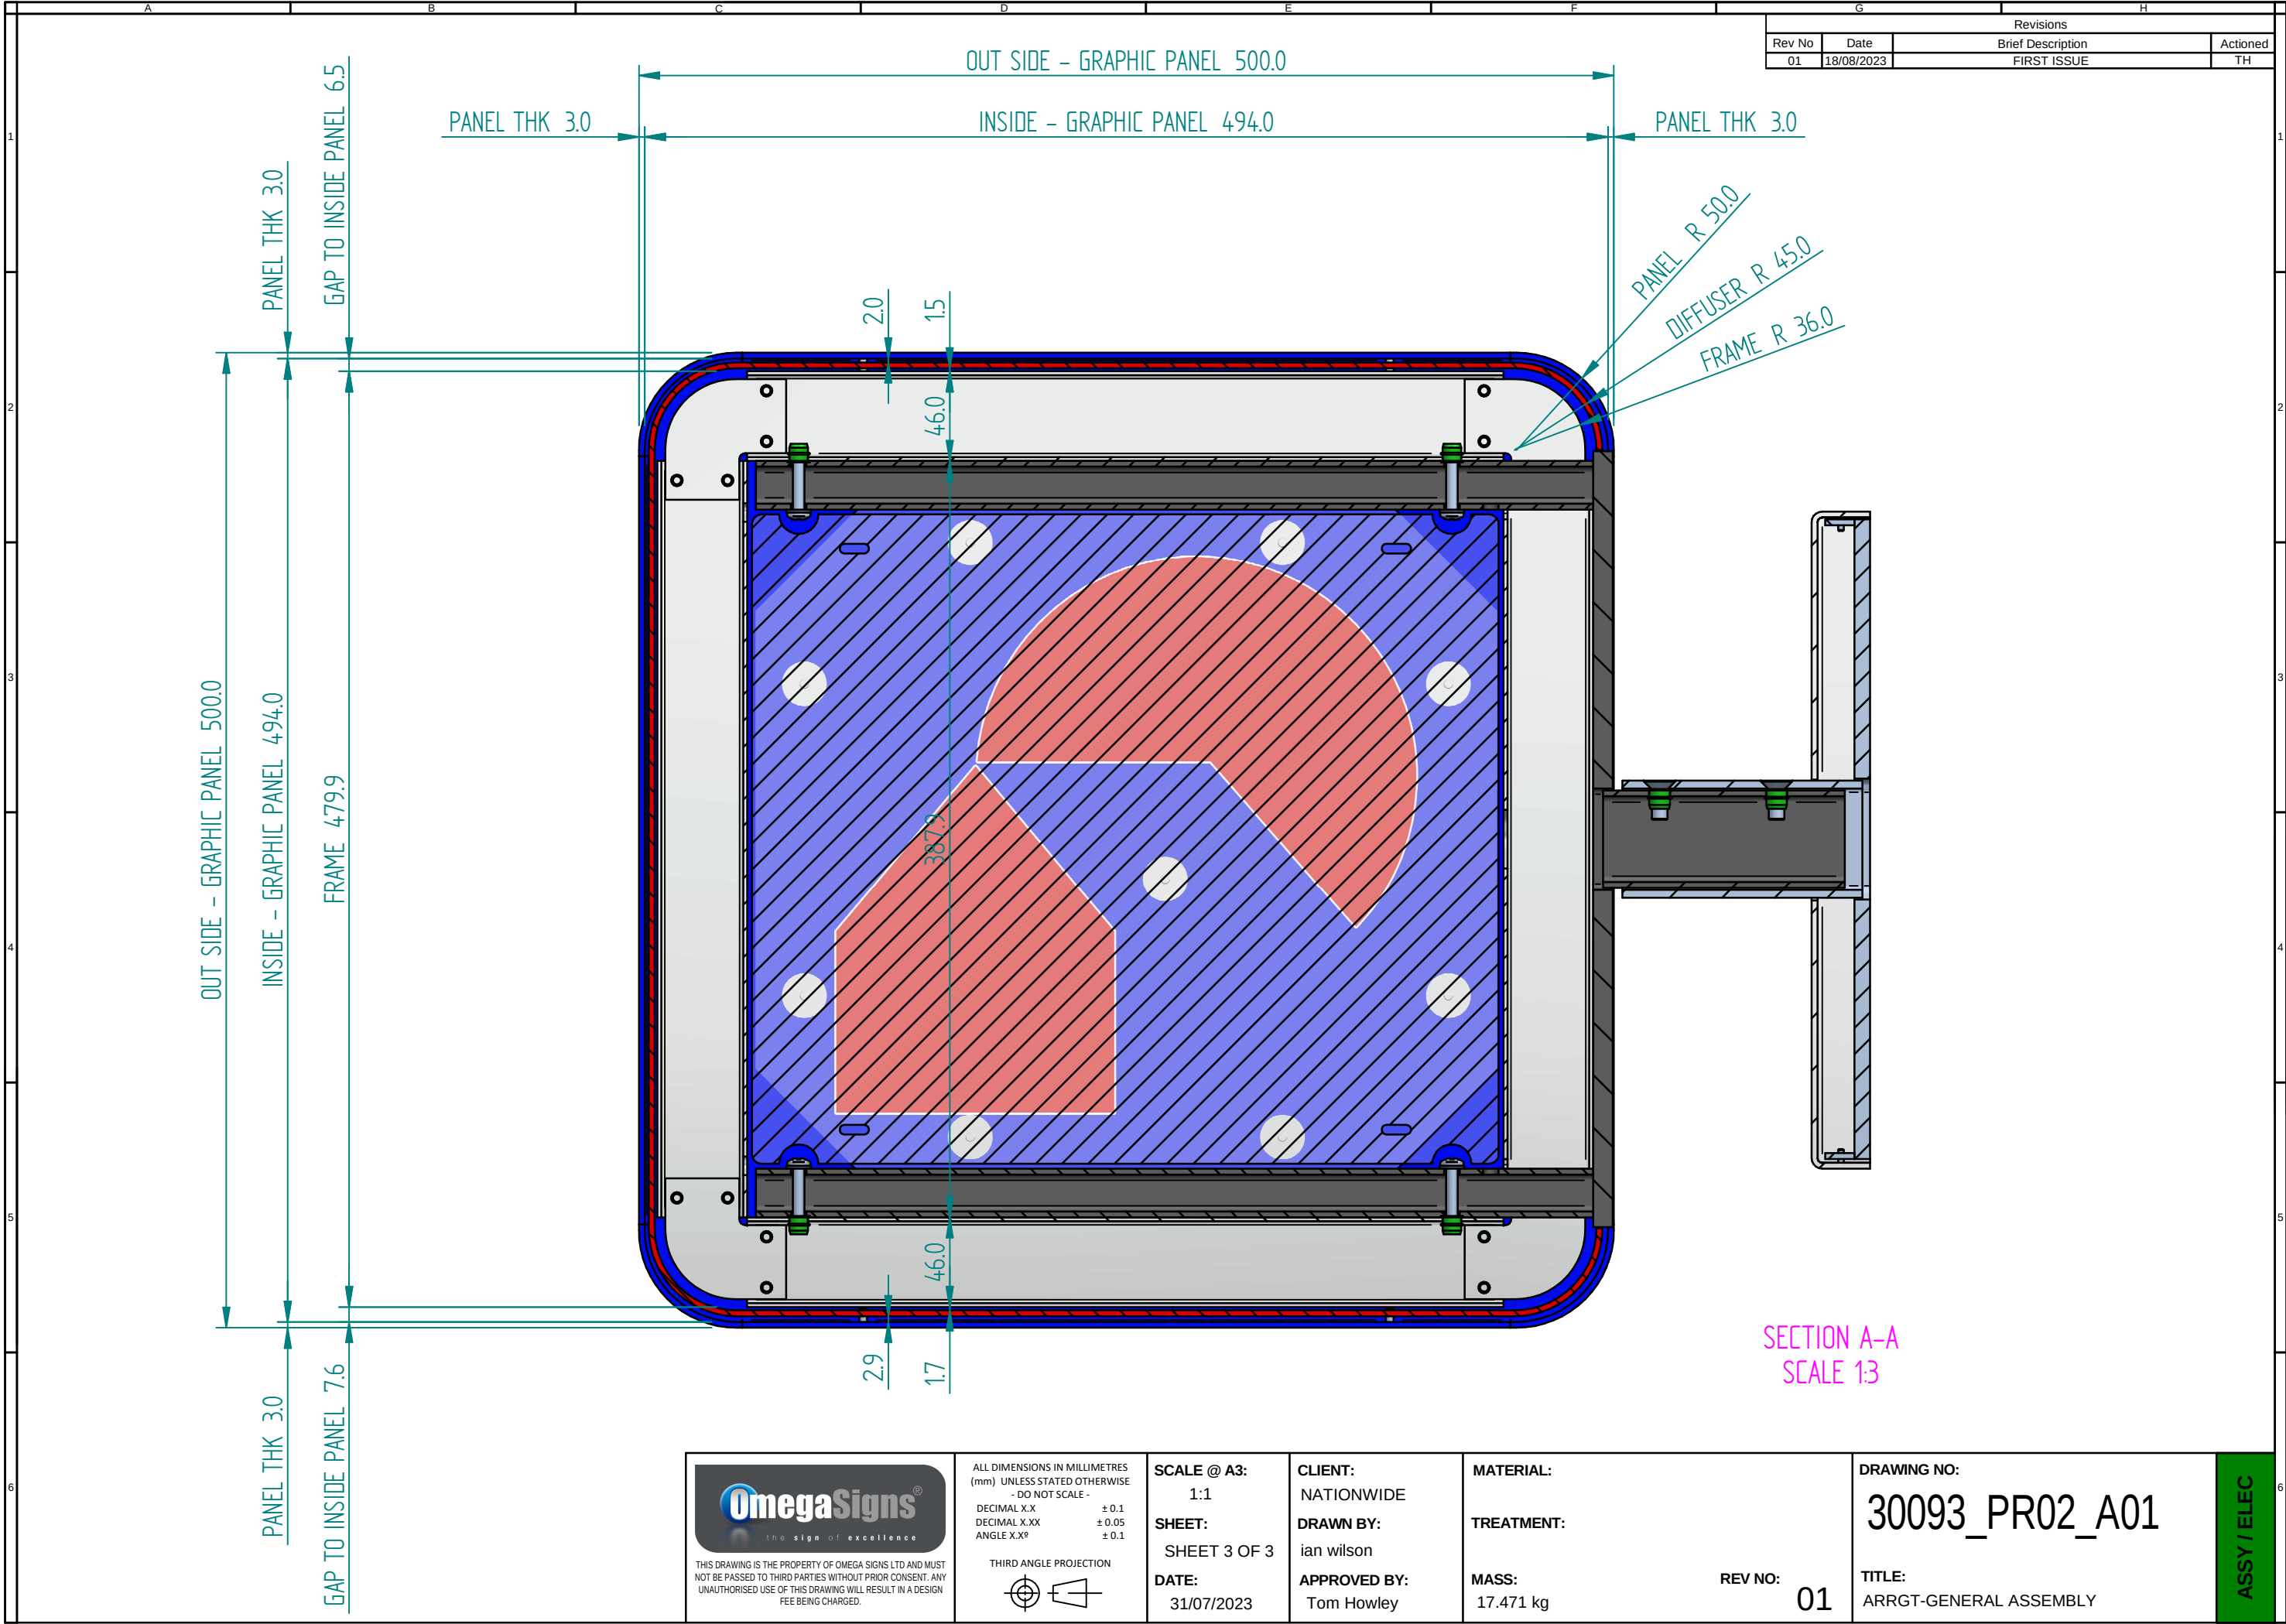

SCOPE OF WORKS

- Replace 1no. Projecting signage with new 600mm
- To front elevation replace 1no. Fascia and Lozenge signage logo with new 385mm Logo height.
- To rear elevation replace 1no. Fascia and Lozenge signage logo with new 290mm Logo height.
- Replace 1no. ATM surround and decals with new.
- Replace 1no. Statutory signage with new.
- Replace safety manifestation with new.
- Window message not deployed
- Remove frosted vinyl to front elevation only and make good
- Retain frosted vinyl to rear elevation, allow to replace door vinyl if required for the below
- Replace 'Emergency use only' wording with new, colour and size to match existing, font to be Founders Grotesk Medium.
- Replace 'Customers please use main entrance on Windmill Street' wording with new, colour to match Core Blue and size to match existing, font to be Founders Grotesk Medium.

Signage Colours


Core Red

#F9383D
0, 87, 69, 2
032 C


Core Blue

#011546
100, 90, 40, 40
282 C

Window Message

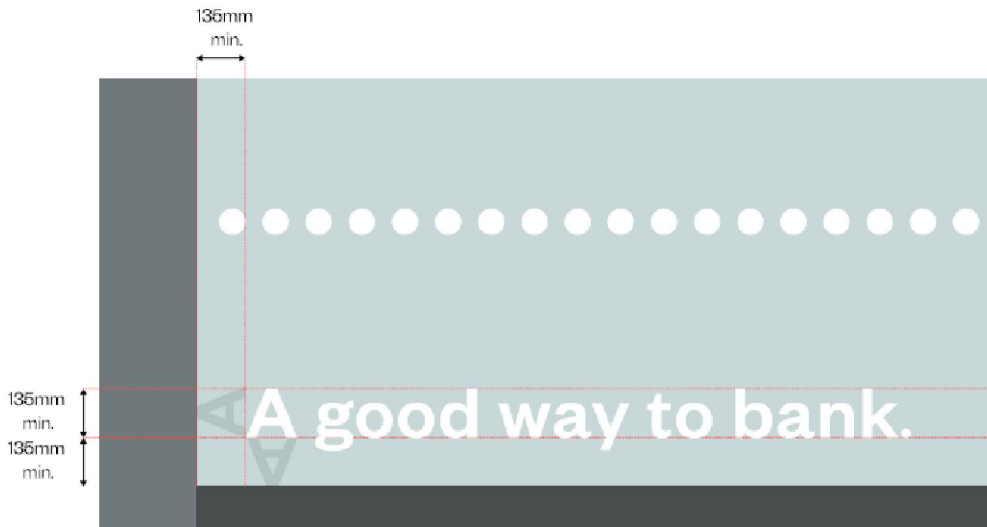

FRONT ELEVATION
OPTION 1 - 385 MM LOGO

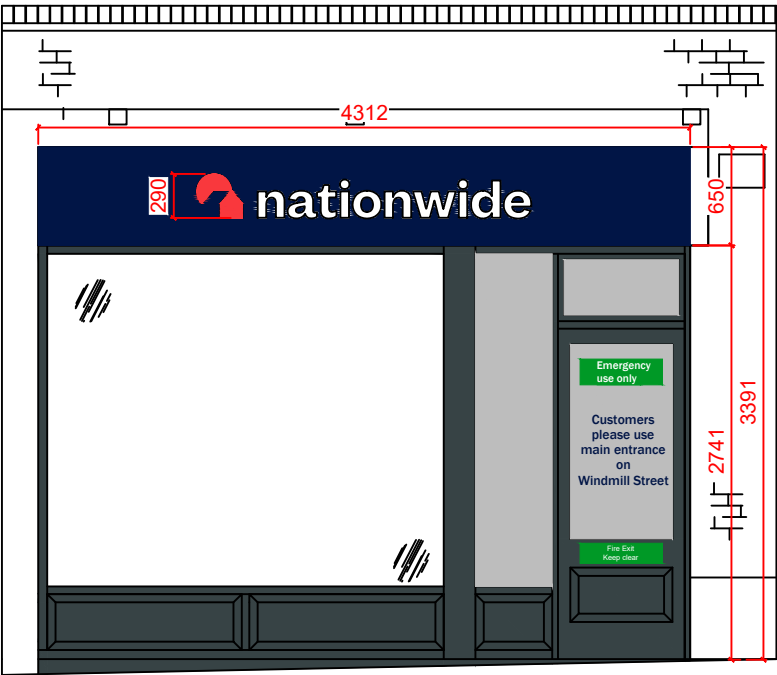

REAR ELEVATION

ALL DIMENSIONS MUST BE CHECKED ON SITE.
ONLY FIGURED DIMENSIONS ARE TO BE WORKED FROM.
DISCREPANCIES MUST BE REPORTED TO THE ARCHITECT BEFORE PROCEEDING.

012345

M

Scale - metres

LETTER	DESCRIPTION	DATE
A	385MM LOGO APPROVED, WORDING TO REAR ELEVATION TO BE REPLACED	04/08/2023

BRANCH NAME & PREFIX: GRAVESEND 167 Windmill Street, Gravesend, DA12 1AH			DRAWING TYPE: PROPOSED EXTERNAL ELEVATIONS			
SCALE @ A1: 1:50	SCALE @ A3: 1:100	DATE DRAWN: 31.07.2023	STATUS: PROPOSED	PROPERTY LOCATION CODE: GR05	DRAWING REF NO: PR.00.E1	REV. A
DRAWN BY: MK	CHECKED BY & DATE: JNA	JOB REF:				

ISG

ISG
Boleyn House,
St Augustines
Business Park,
Whitstable
Kent CT5 2QJ

© This drawing remains the Copyright of Four Architecture and Design and may not be reproduced in whole or in any part without prior written permission.

NOTE:
All proprietary goods and materials are to be fitted in accordance with manufacturer's instructions. Codes of Practise and British Standards. All dimensions to be verified by the Contractor on site. Do not scale drawings, work to figured dimensions only.

ALL REFERENCES SHOULD BE READ IN CONJUNCTION WITH THE MOST CURRENT NATIONWIDE DESIGN GUIDES.

CLIENT

GRAVESEND (0623)

Brand Update