





Proposed Front Elevation
Scale 1:100

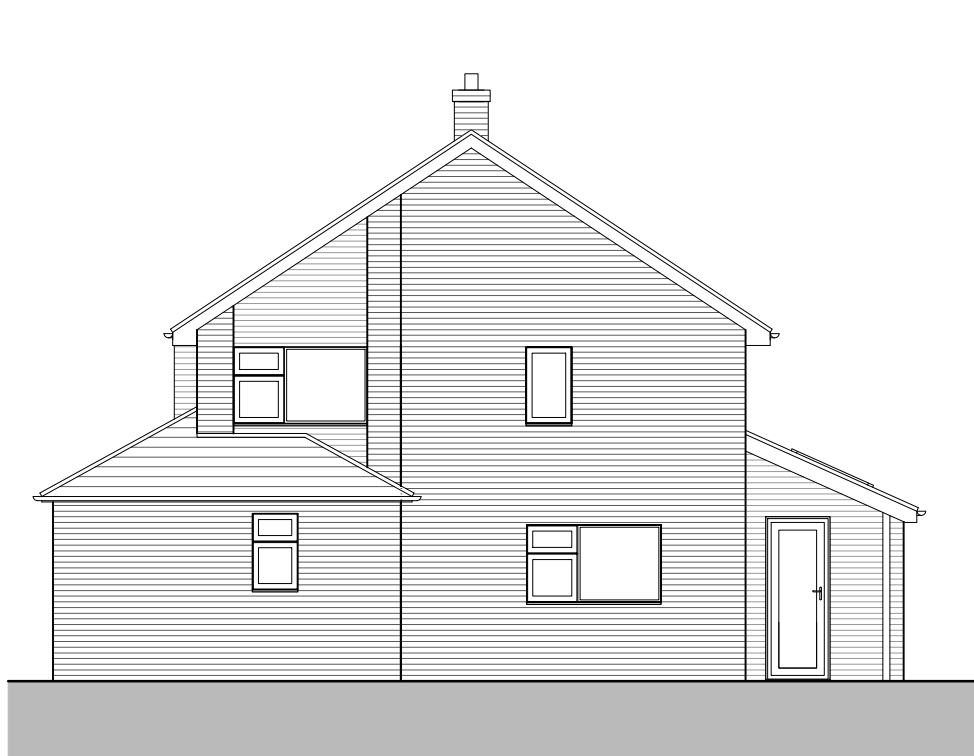


Proposed Right Side Elevation
Scale 1:100




Proposed Rear Elevation
Scale 1:100

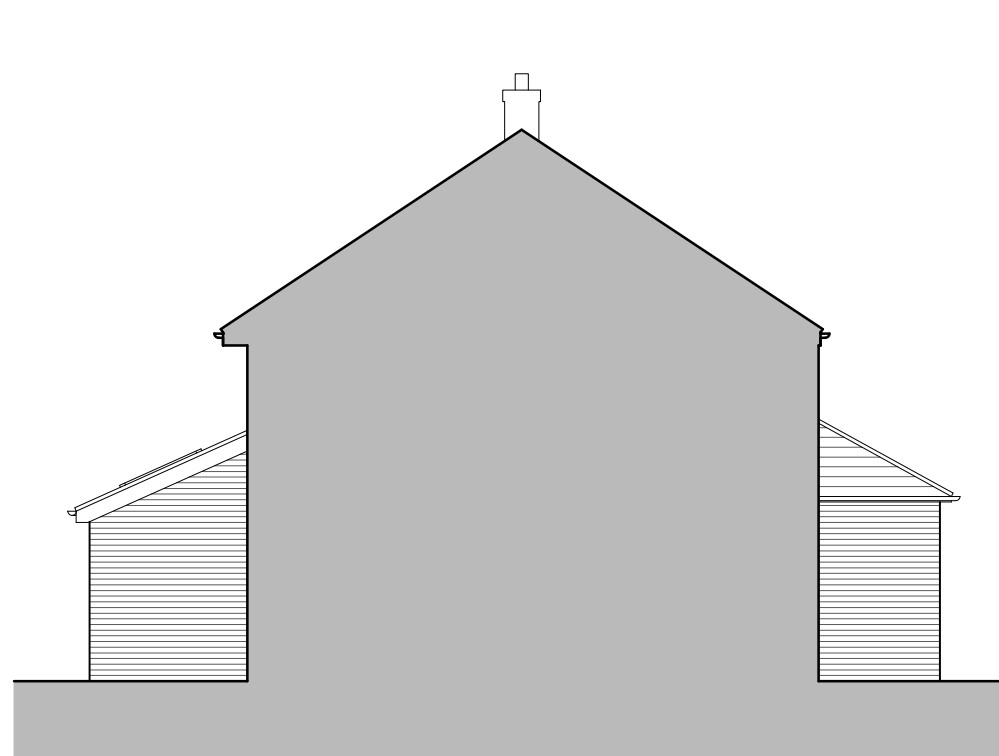


Proposed Left Side Elevation
Scale 1:100

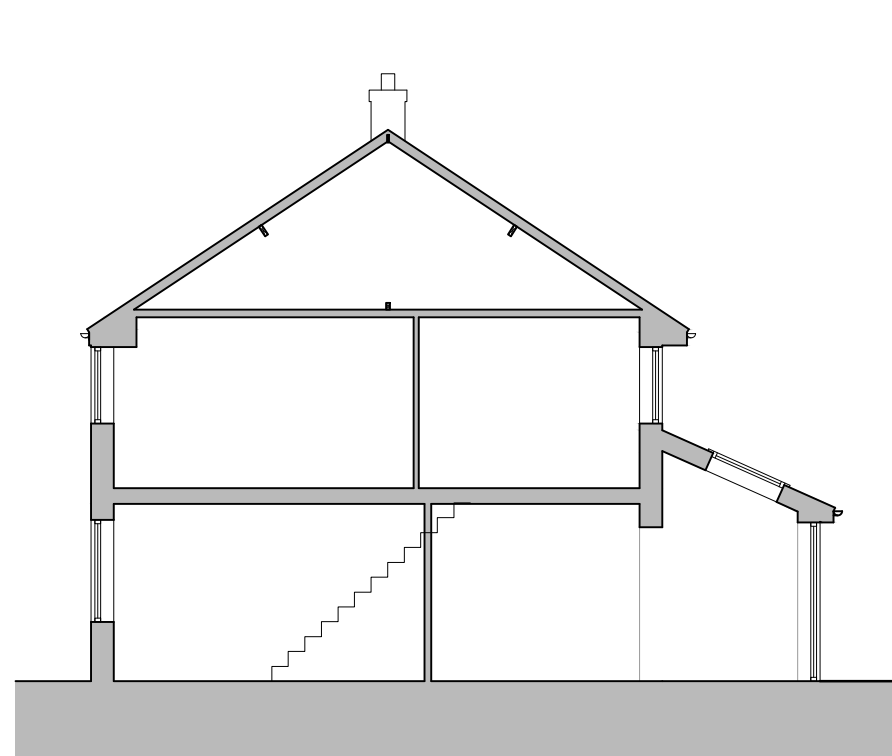


Proposed Indicative Section
Scale 1:100

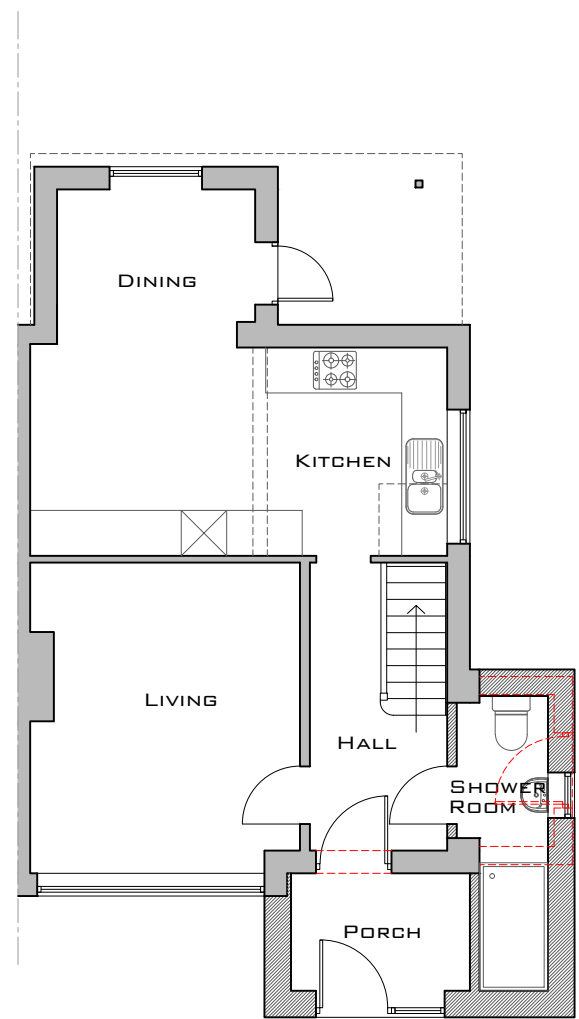


Proposed Ground Floor Plan
Scale 1:100

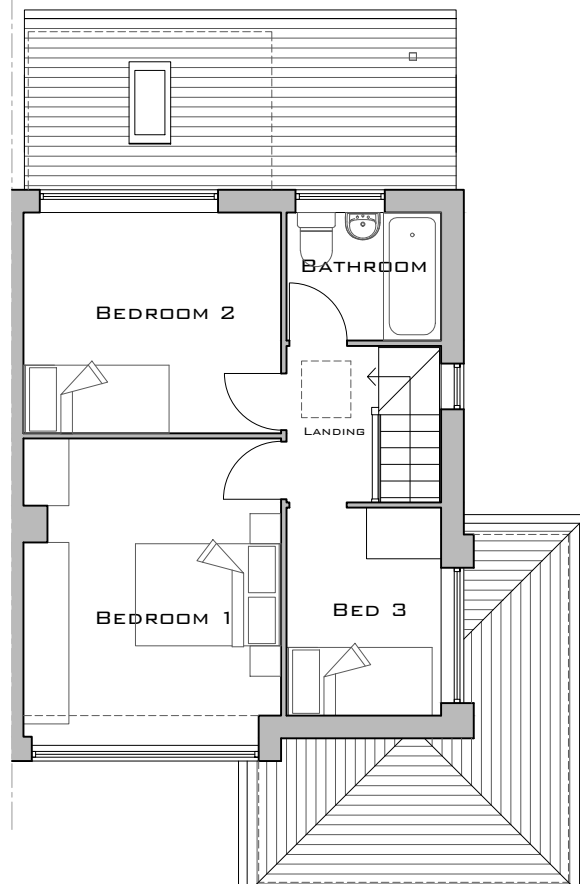


Proposed First Floor Plan
Scale 1:100

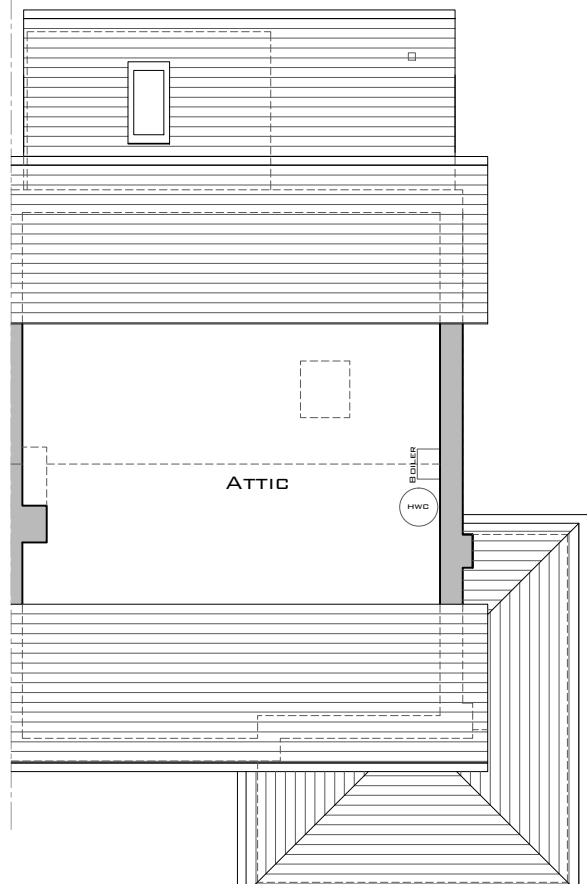

Proposed Attic Plan
Scale 1:100

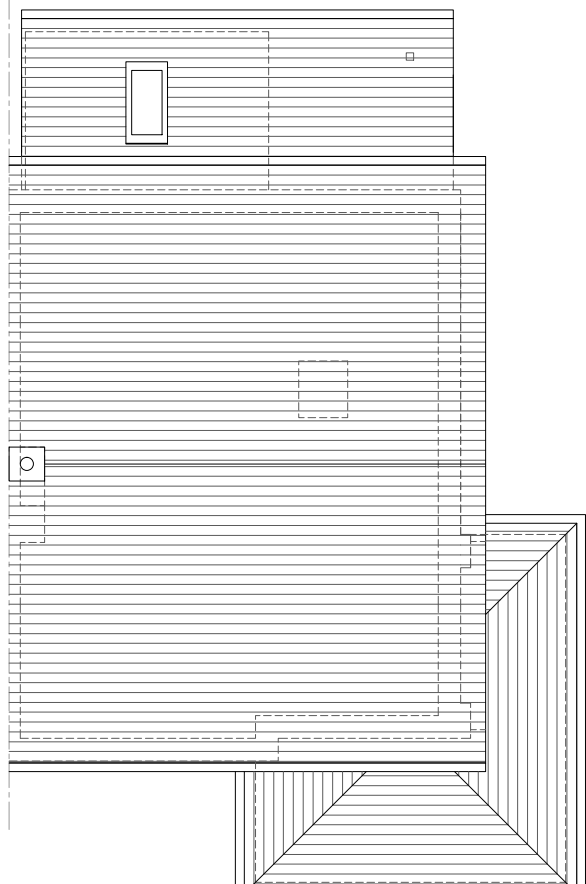

Proposed Roof Plan
Scale 1:100

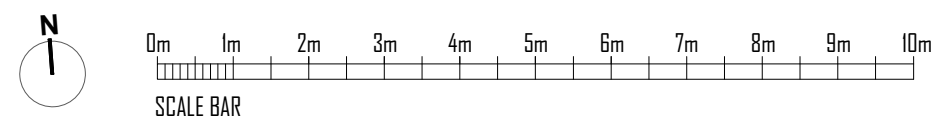

A		07.07.25		Block Plan Updated	
Revision		Date		Description	
PLANNING					
Project					
30 Astra Drive					
Gravesend					
DA12 4PY					
Title					
Proposed					
Plans, Elevations, Section					
Block & Site Location Plans					
Project No.			Date		
PL - 226			March 2025		
Drawing No.			Revision		
PL-226-02			A		
Scale					
1:100 @ A1 / 1:200 @ A3					