



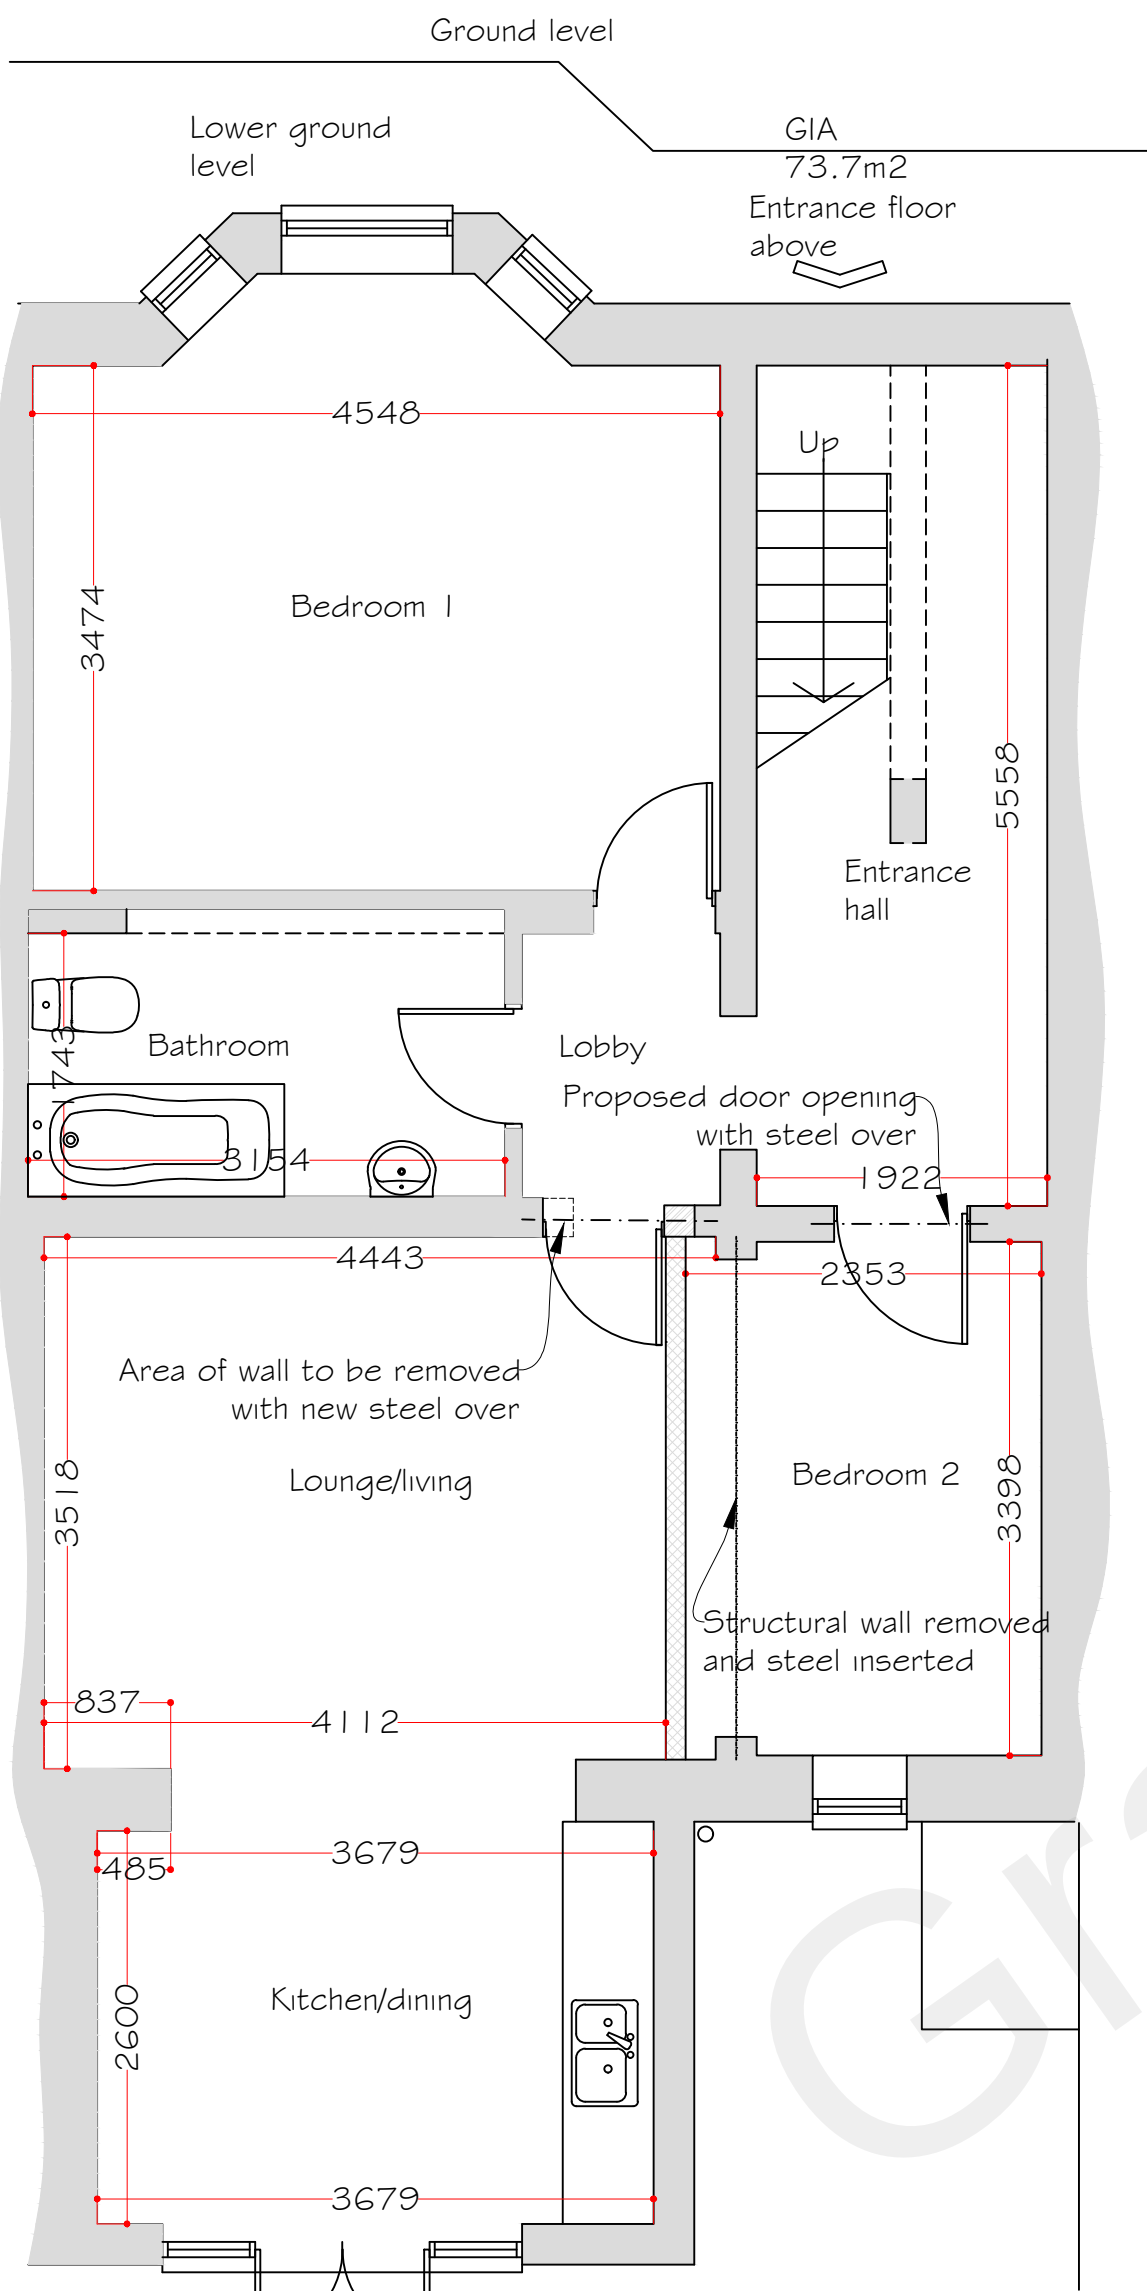

Proposed lower ground floor plan

Scale 1:50

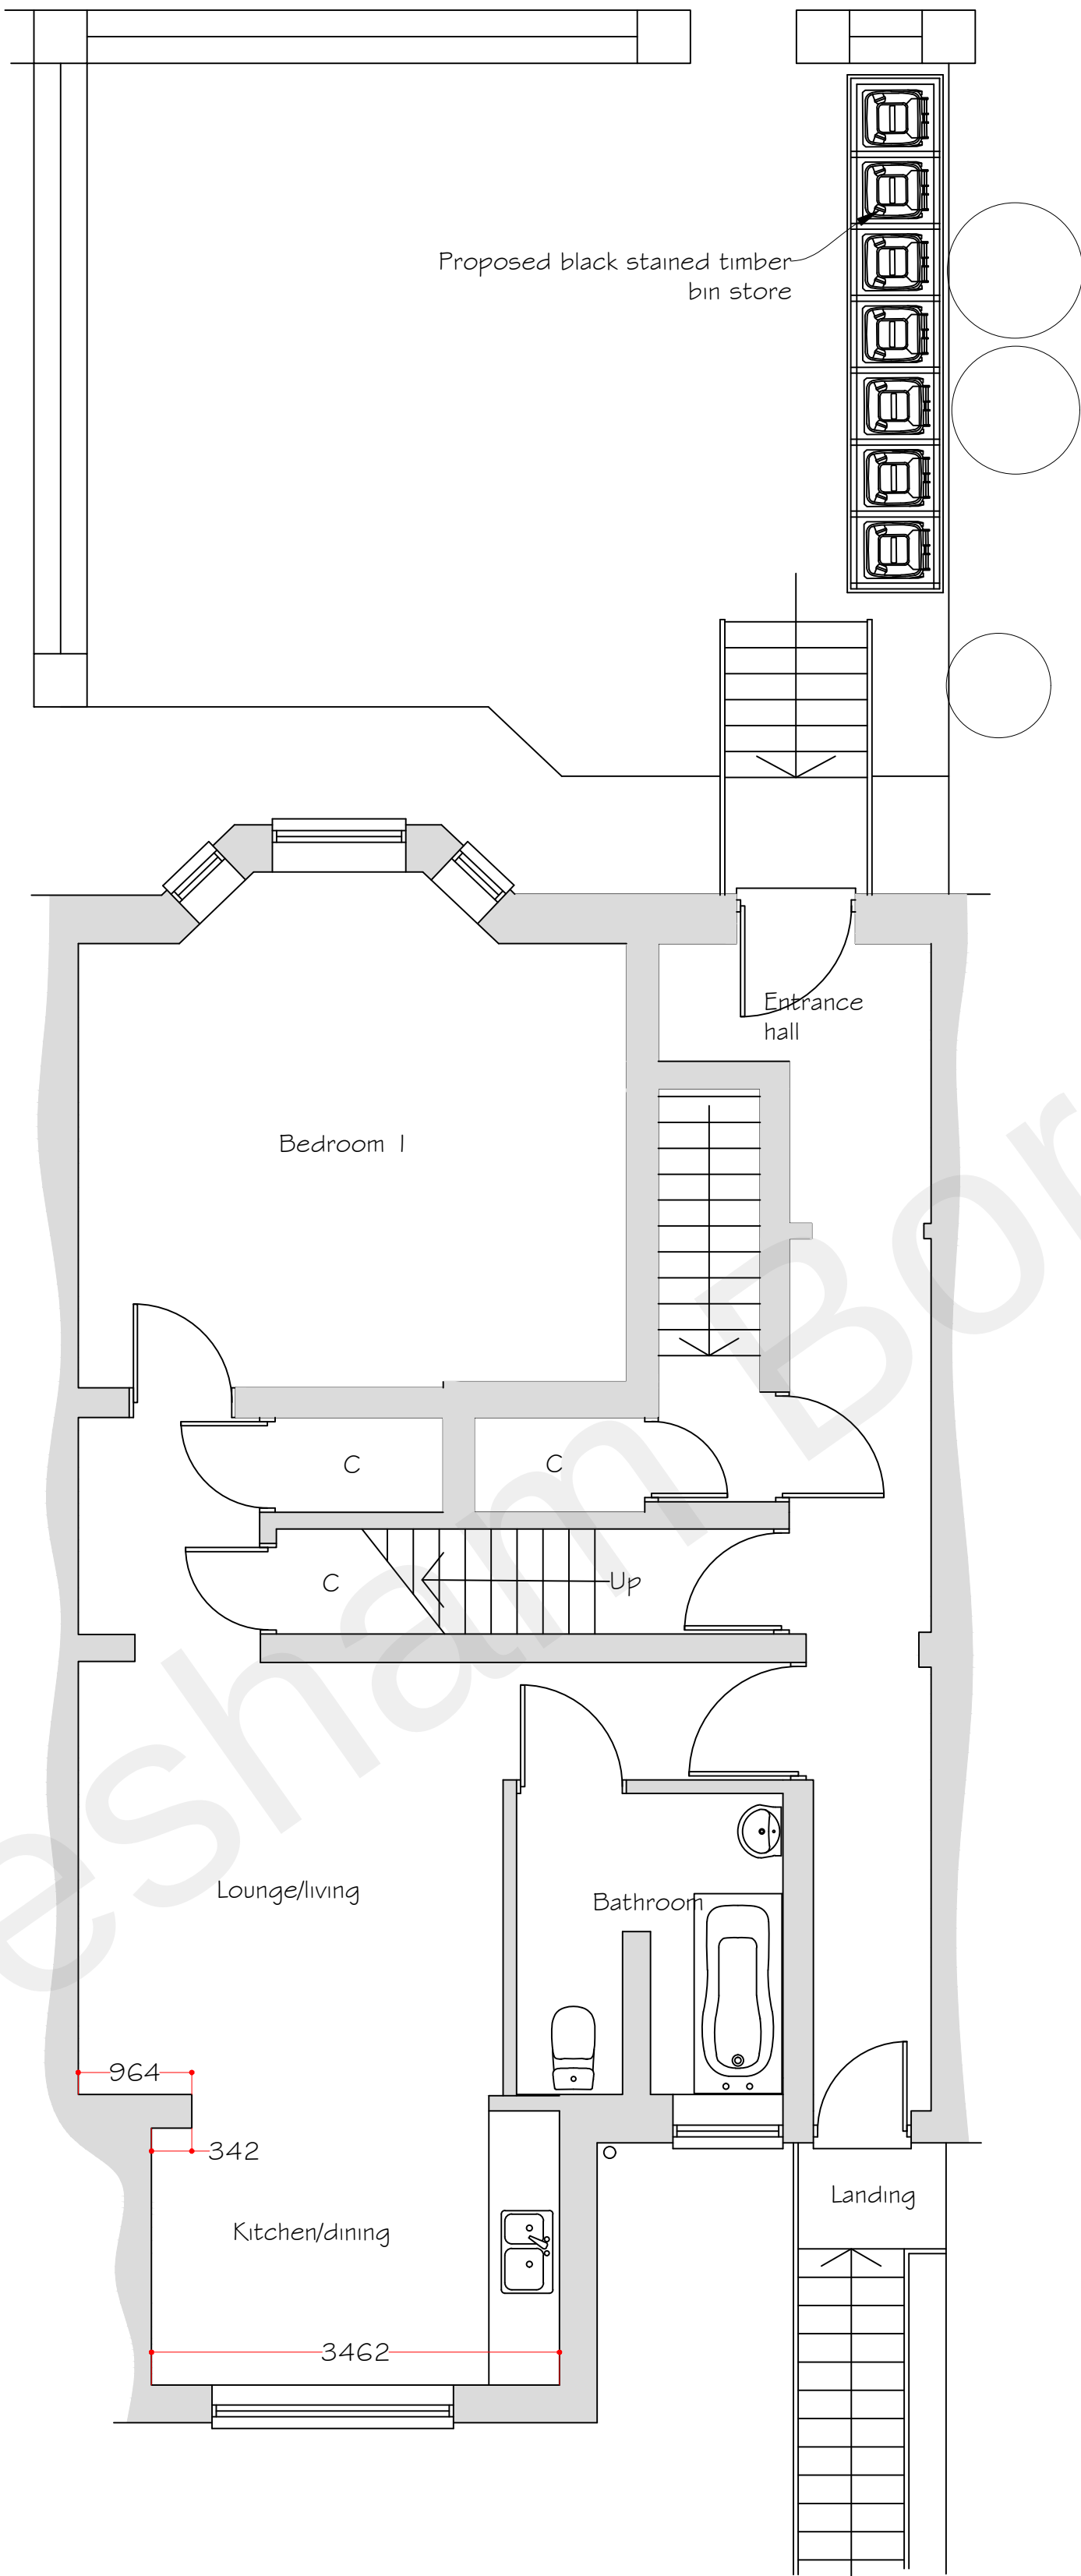


Proposed ground floor plan

Scale 1:50




Front Elevation

Scale 1:100

 


Rear Elevation

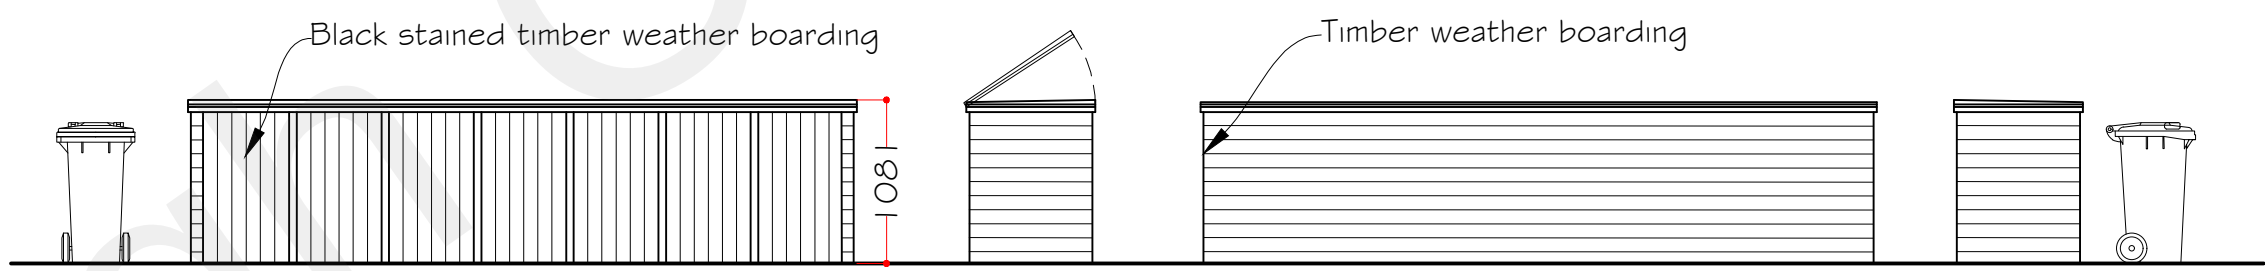

Elevations


Scale 1:50

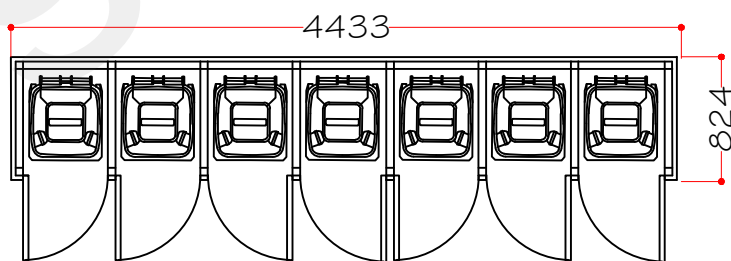

Plan

Scale 1:50

Proposed

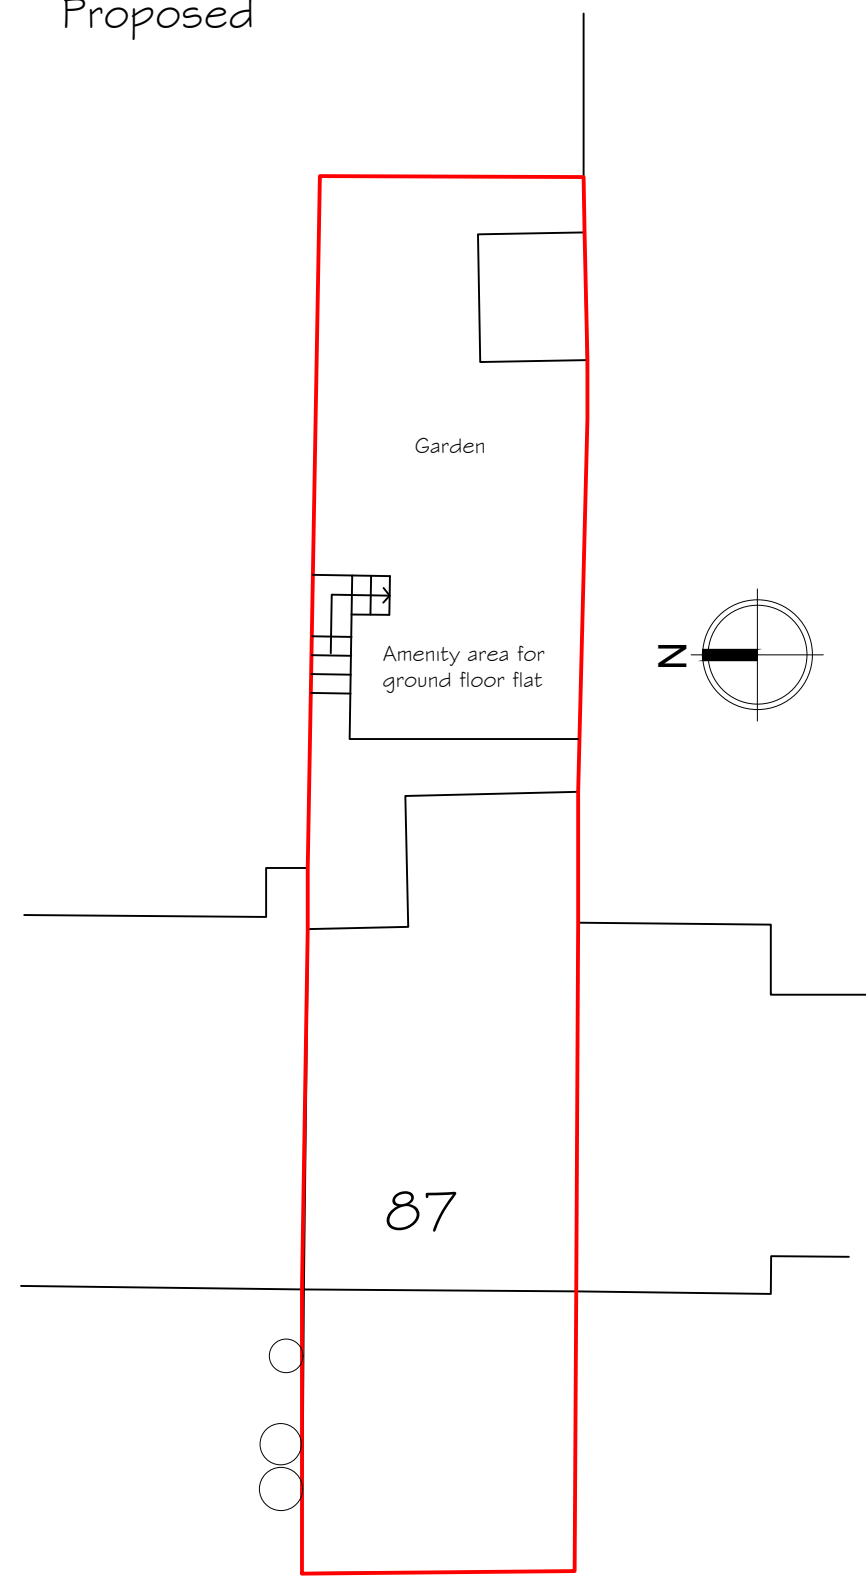

Site Plan

Scale 1:200



Rev B: Bin store amended.
Rev A: Detail added to steps & garden.

25 January 2023
25 January 2023

Synergy Planning & Property Consultants Ltd The Office The Larches Rochester Kent ME3 7NQW		
Client	Mr A Rai	
Address	87 Windmill Street Gravesend	
Drawing title	Proposed lower ground floor & ground floor plan	
Scale	1:50/1:100/1:200	
Date	November 2022	Drawn by
Drawing No	22/387/02	B