




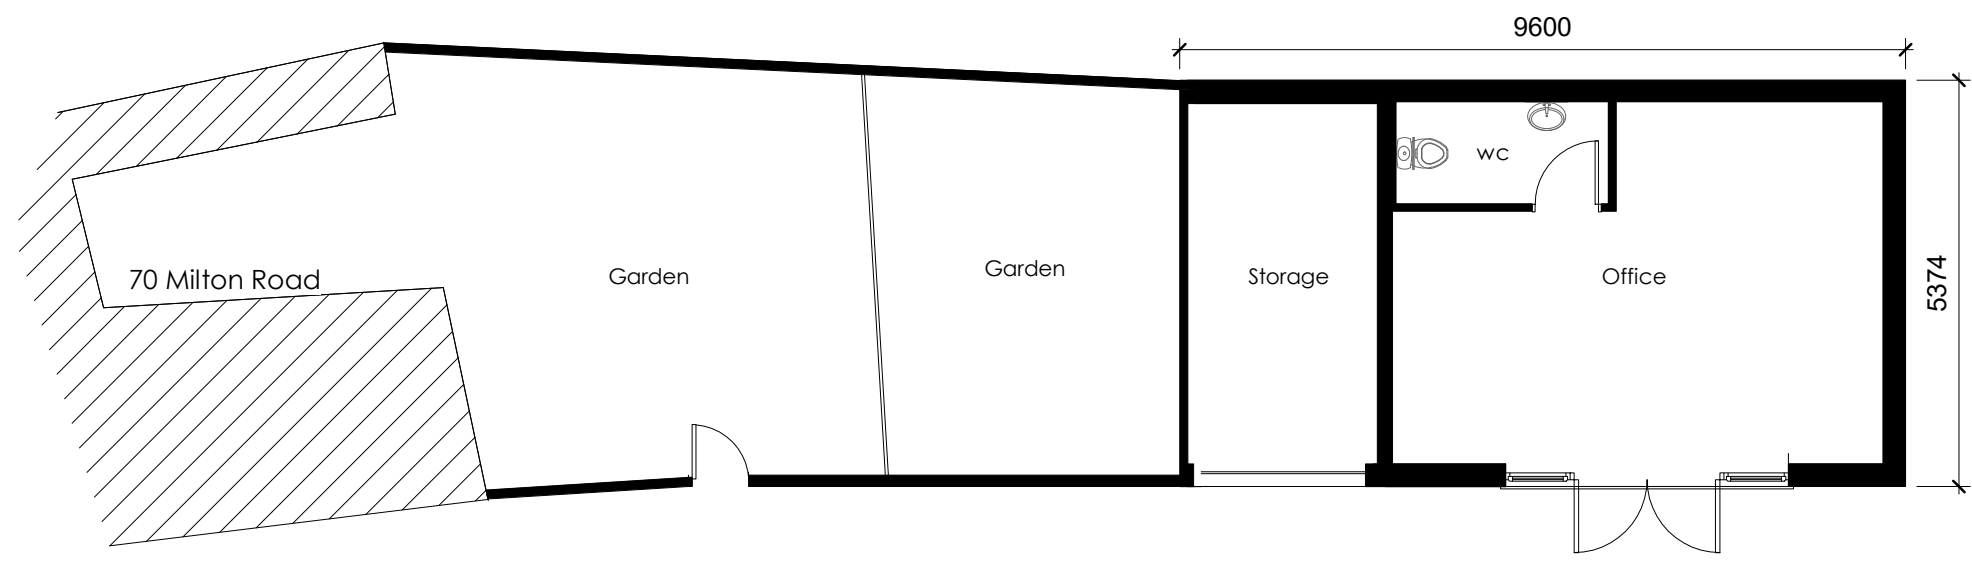


Existing Ground Floor Plan
1 : 100

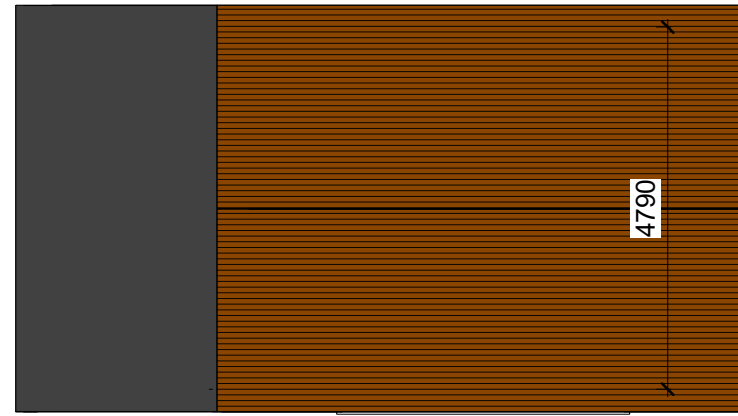


Existing Roof Plan
1 : 100

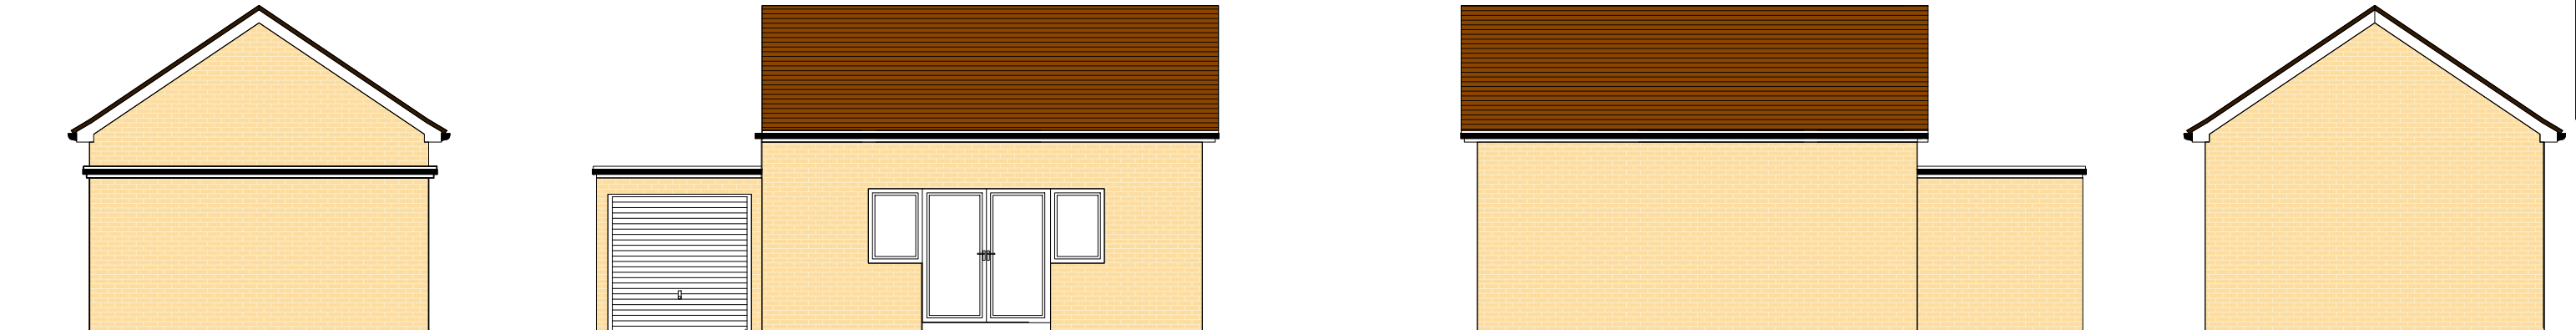


Existing Elevations
1 : 100

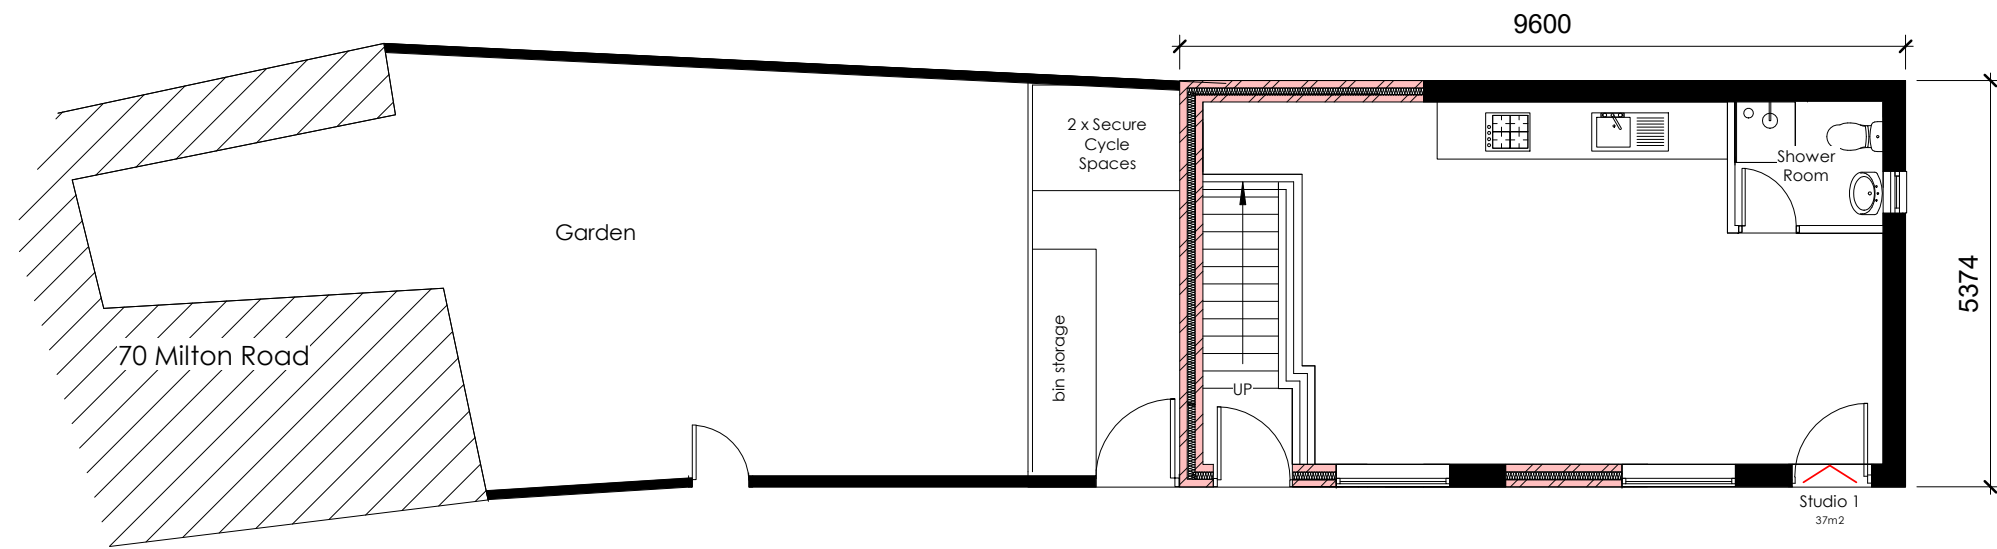


Proposed Ground Floor Plan
1 : 100

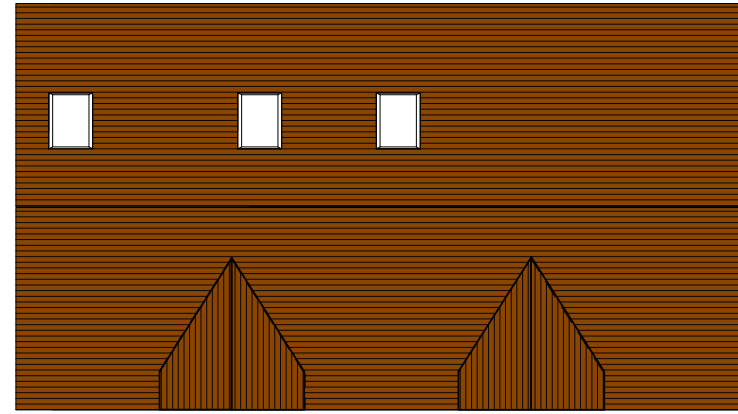


Proposed Roof Plan
1 : 100

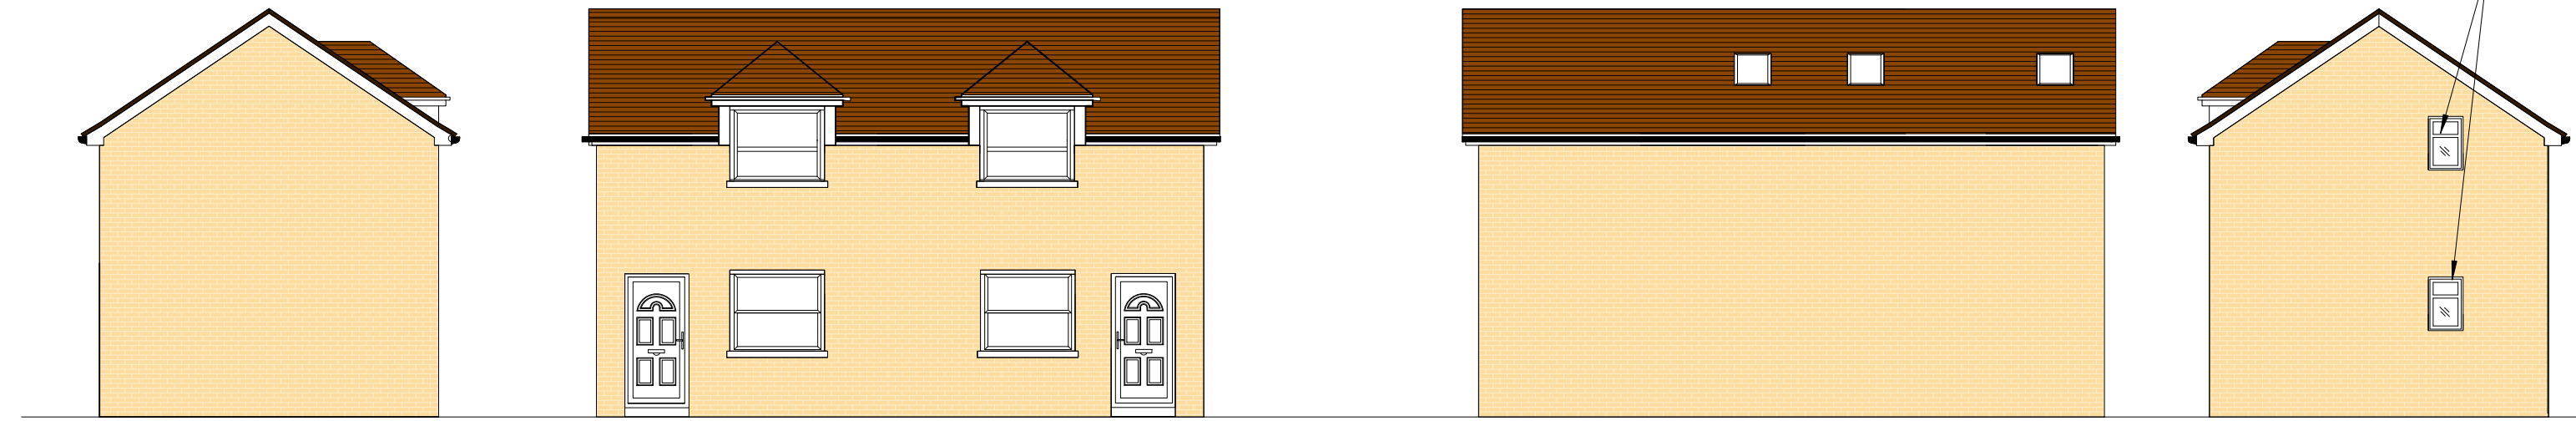


Proposed Elevations
1 : 100

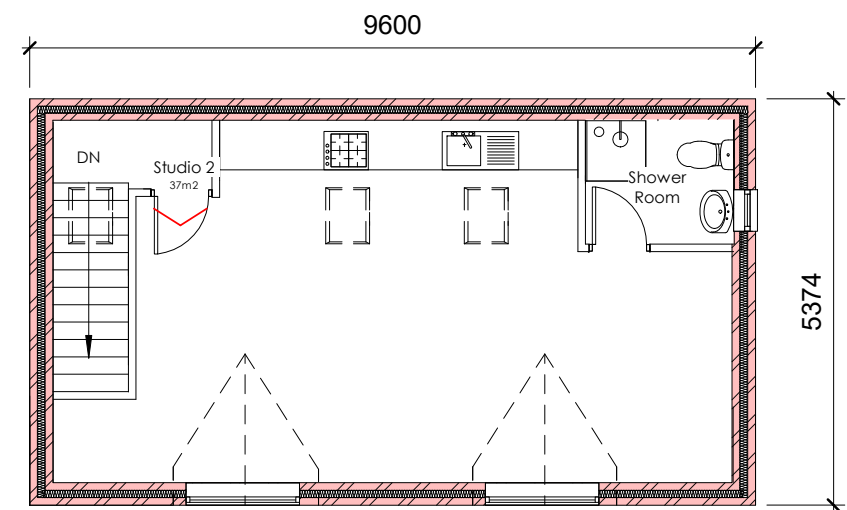


Proposed First Floor Plan
1 : 100

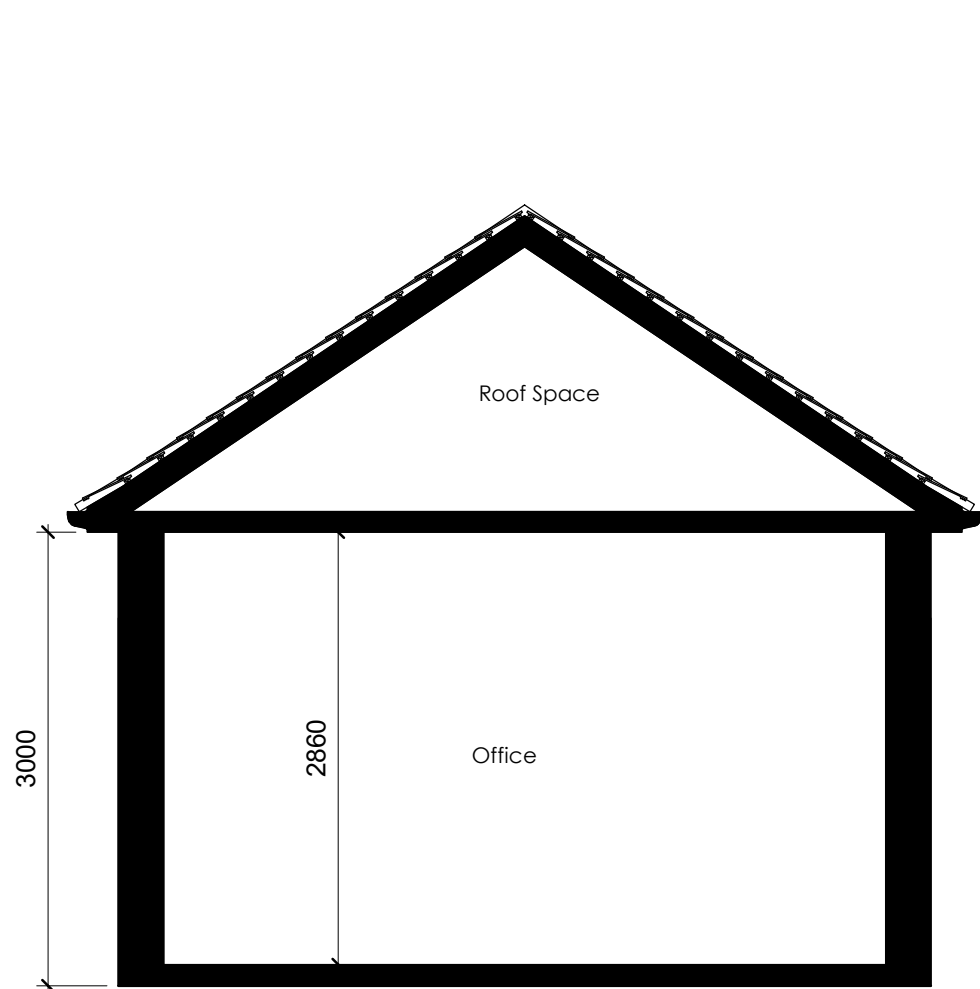


Existing Cross Section AA
1 : 50

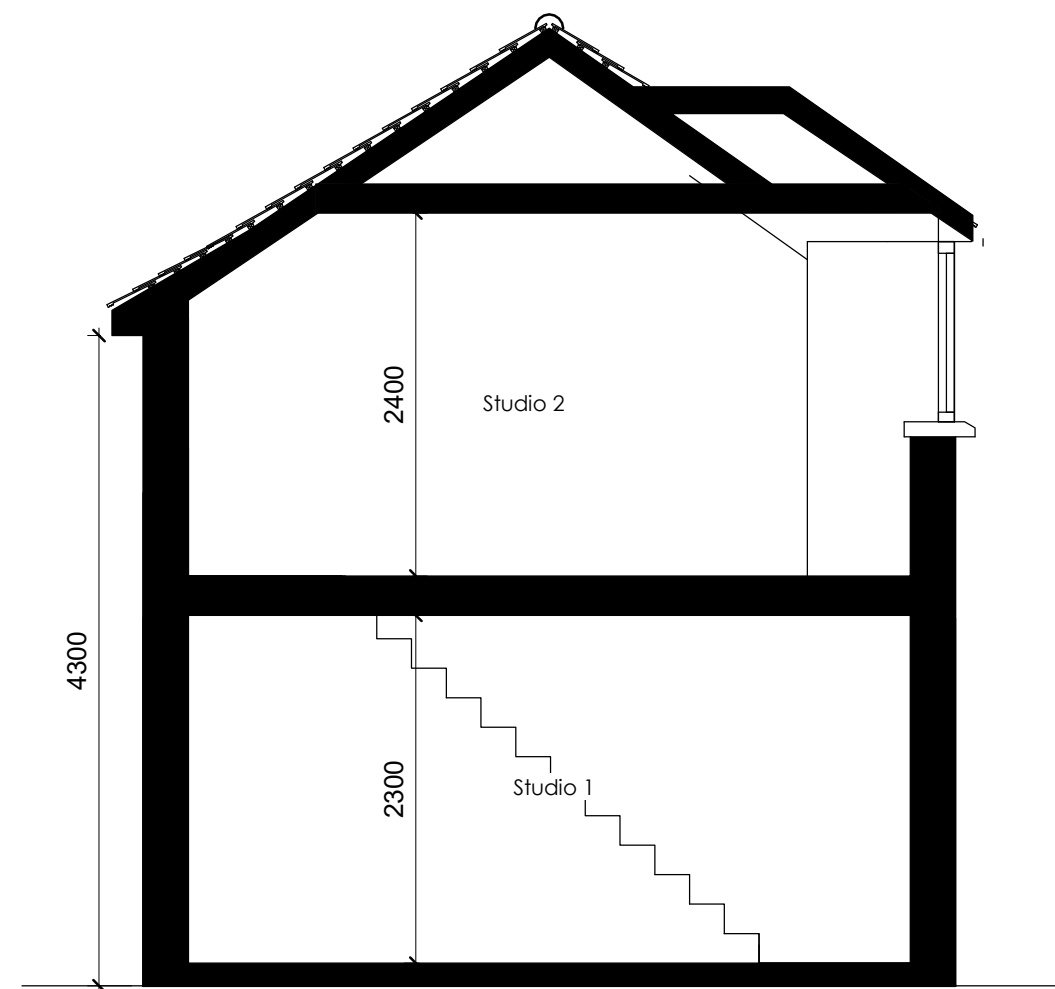


Proposed Cross Section AA
1 : 50

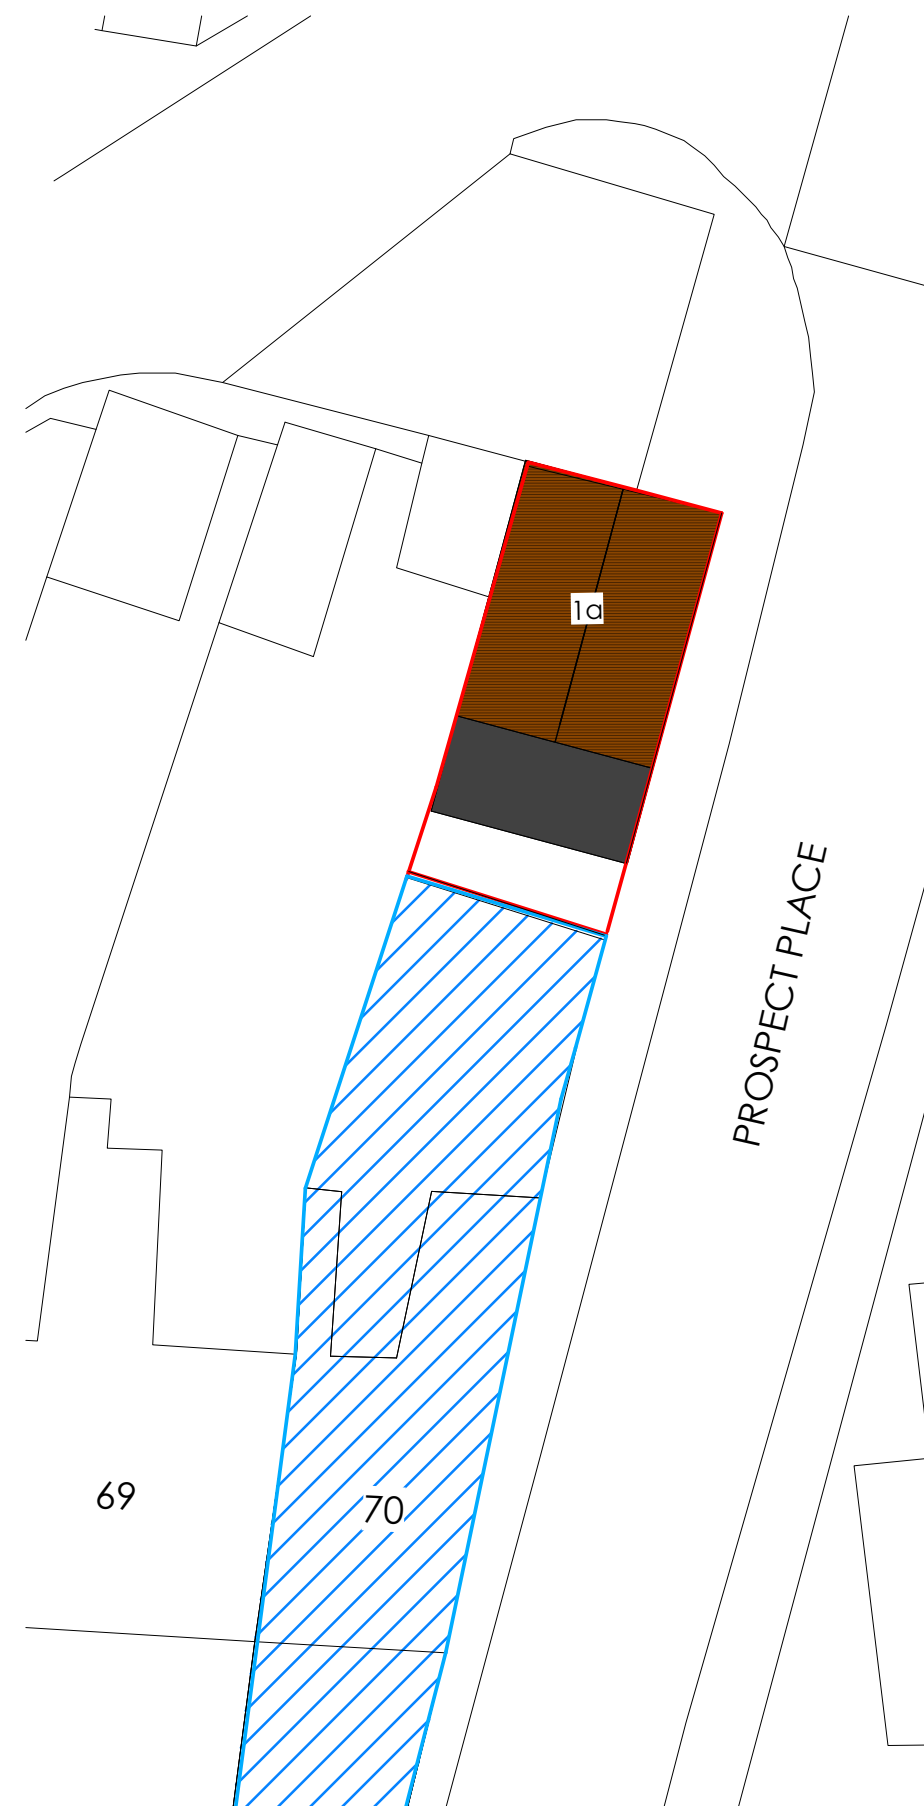

Existing Site Plan
1 : 200

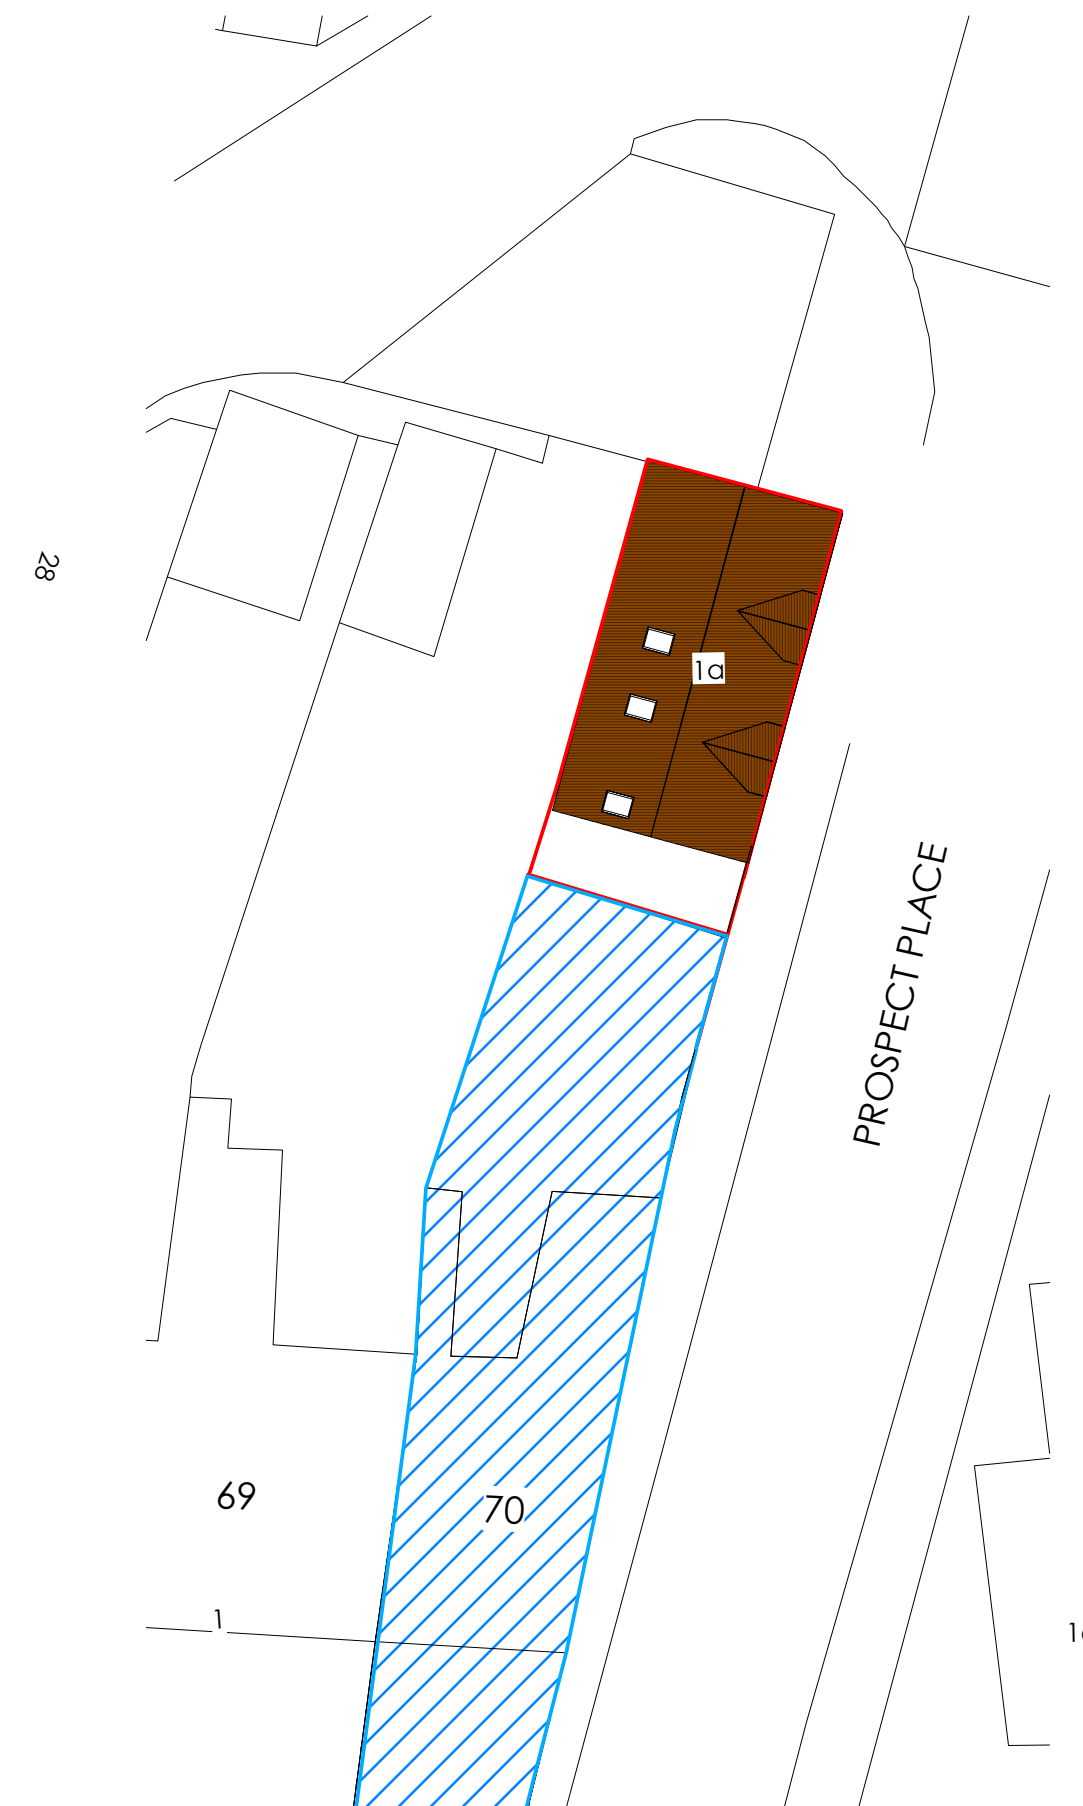

Proposed Site Plan
1 : 200

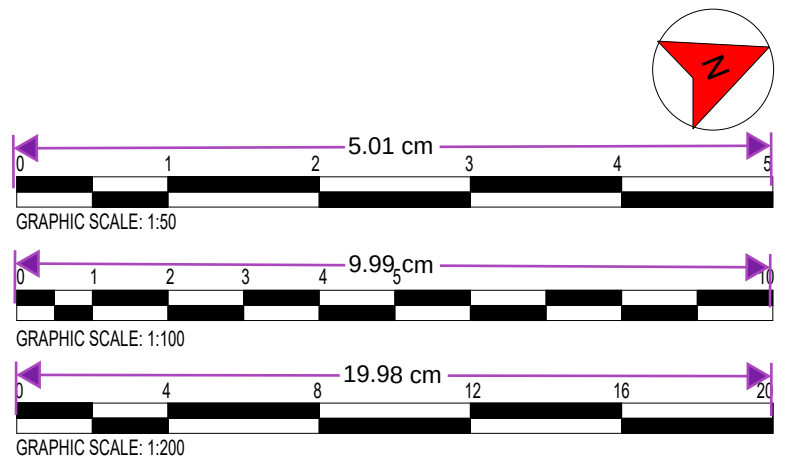

Rev	Description	Date
SANAA DESIGNS Email - sanaadesigns@outlook.com Mobile - 07583 437570		
PROJECT 1A Prospect Place, Gravesend, Kent DA12 2SD		
CLIENT Mr Khalid		
DRAWN BY MMK	CHECKED BY TK	DATE 25/11/2024
SCALE (@ A1) As indicated	SHEET NUMBER PL/1PP/SD100	
PLANNING		REV