



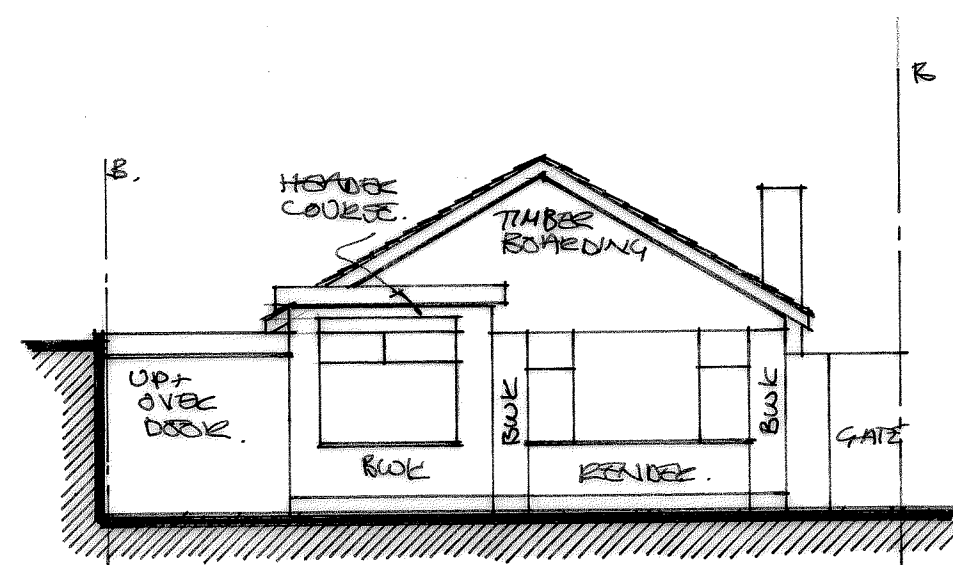

Exg. Front Elevation.

1:100

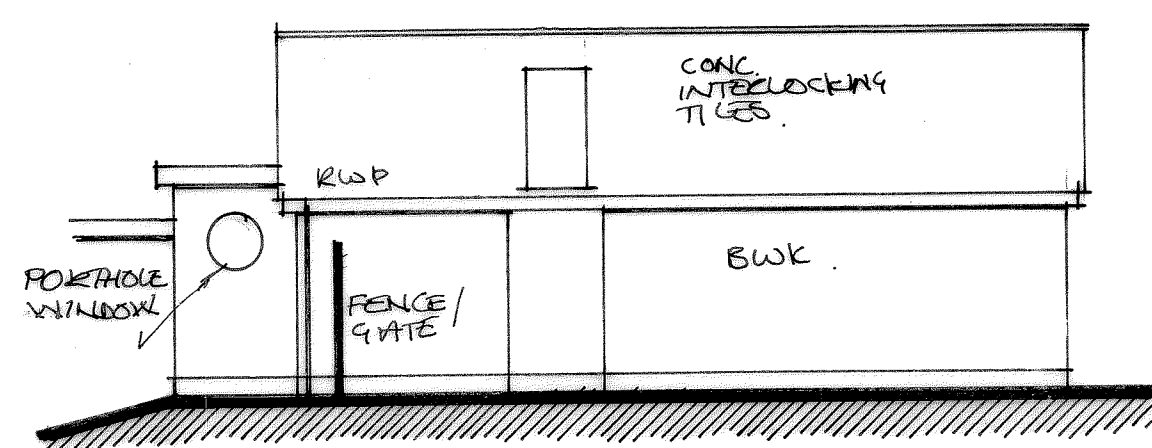


Exg. Side Elevation.

1:100





Exg. Rear Elevation.

1:100


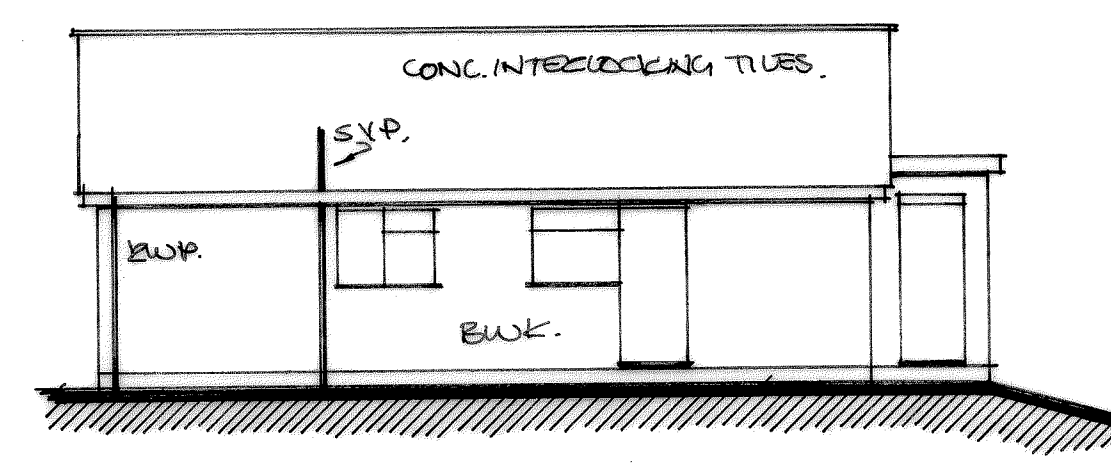


Exg. Side Elevation.

1:100

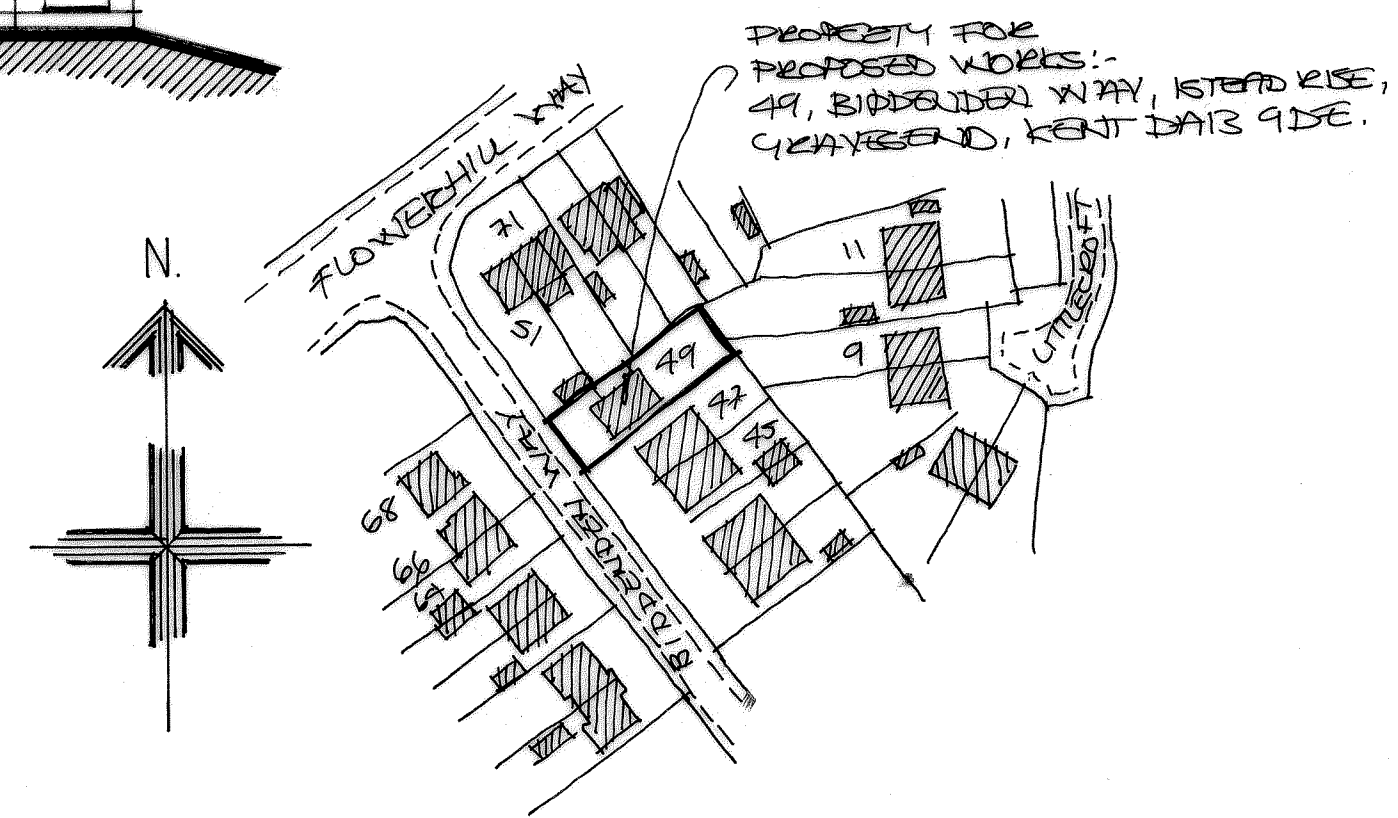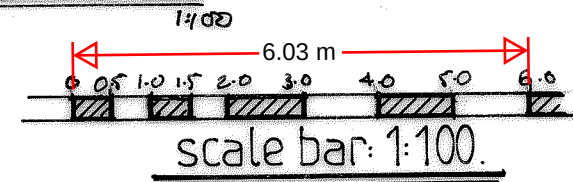


Location Plan.

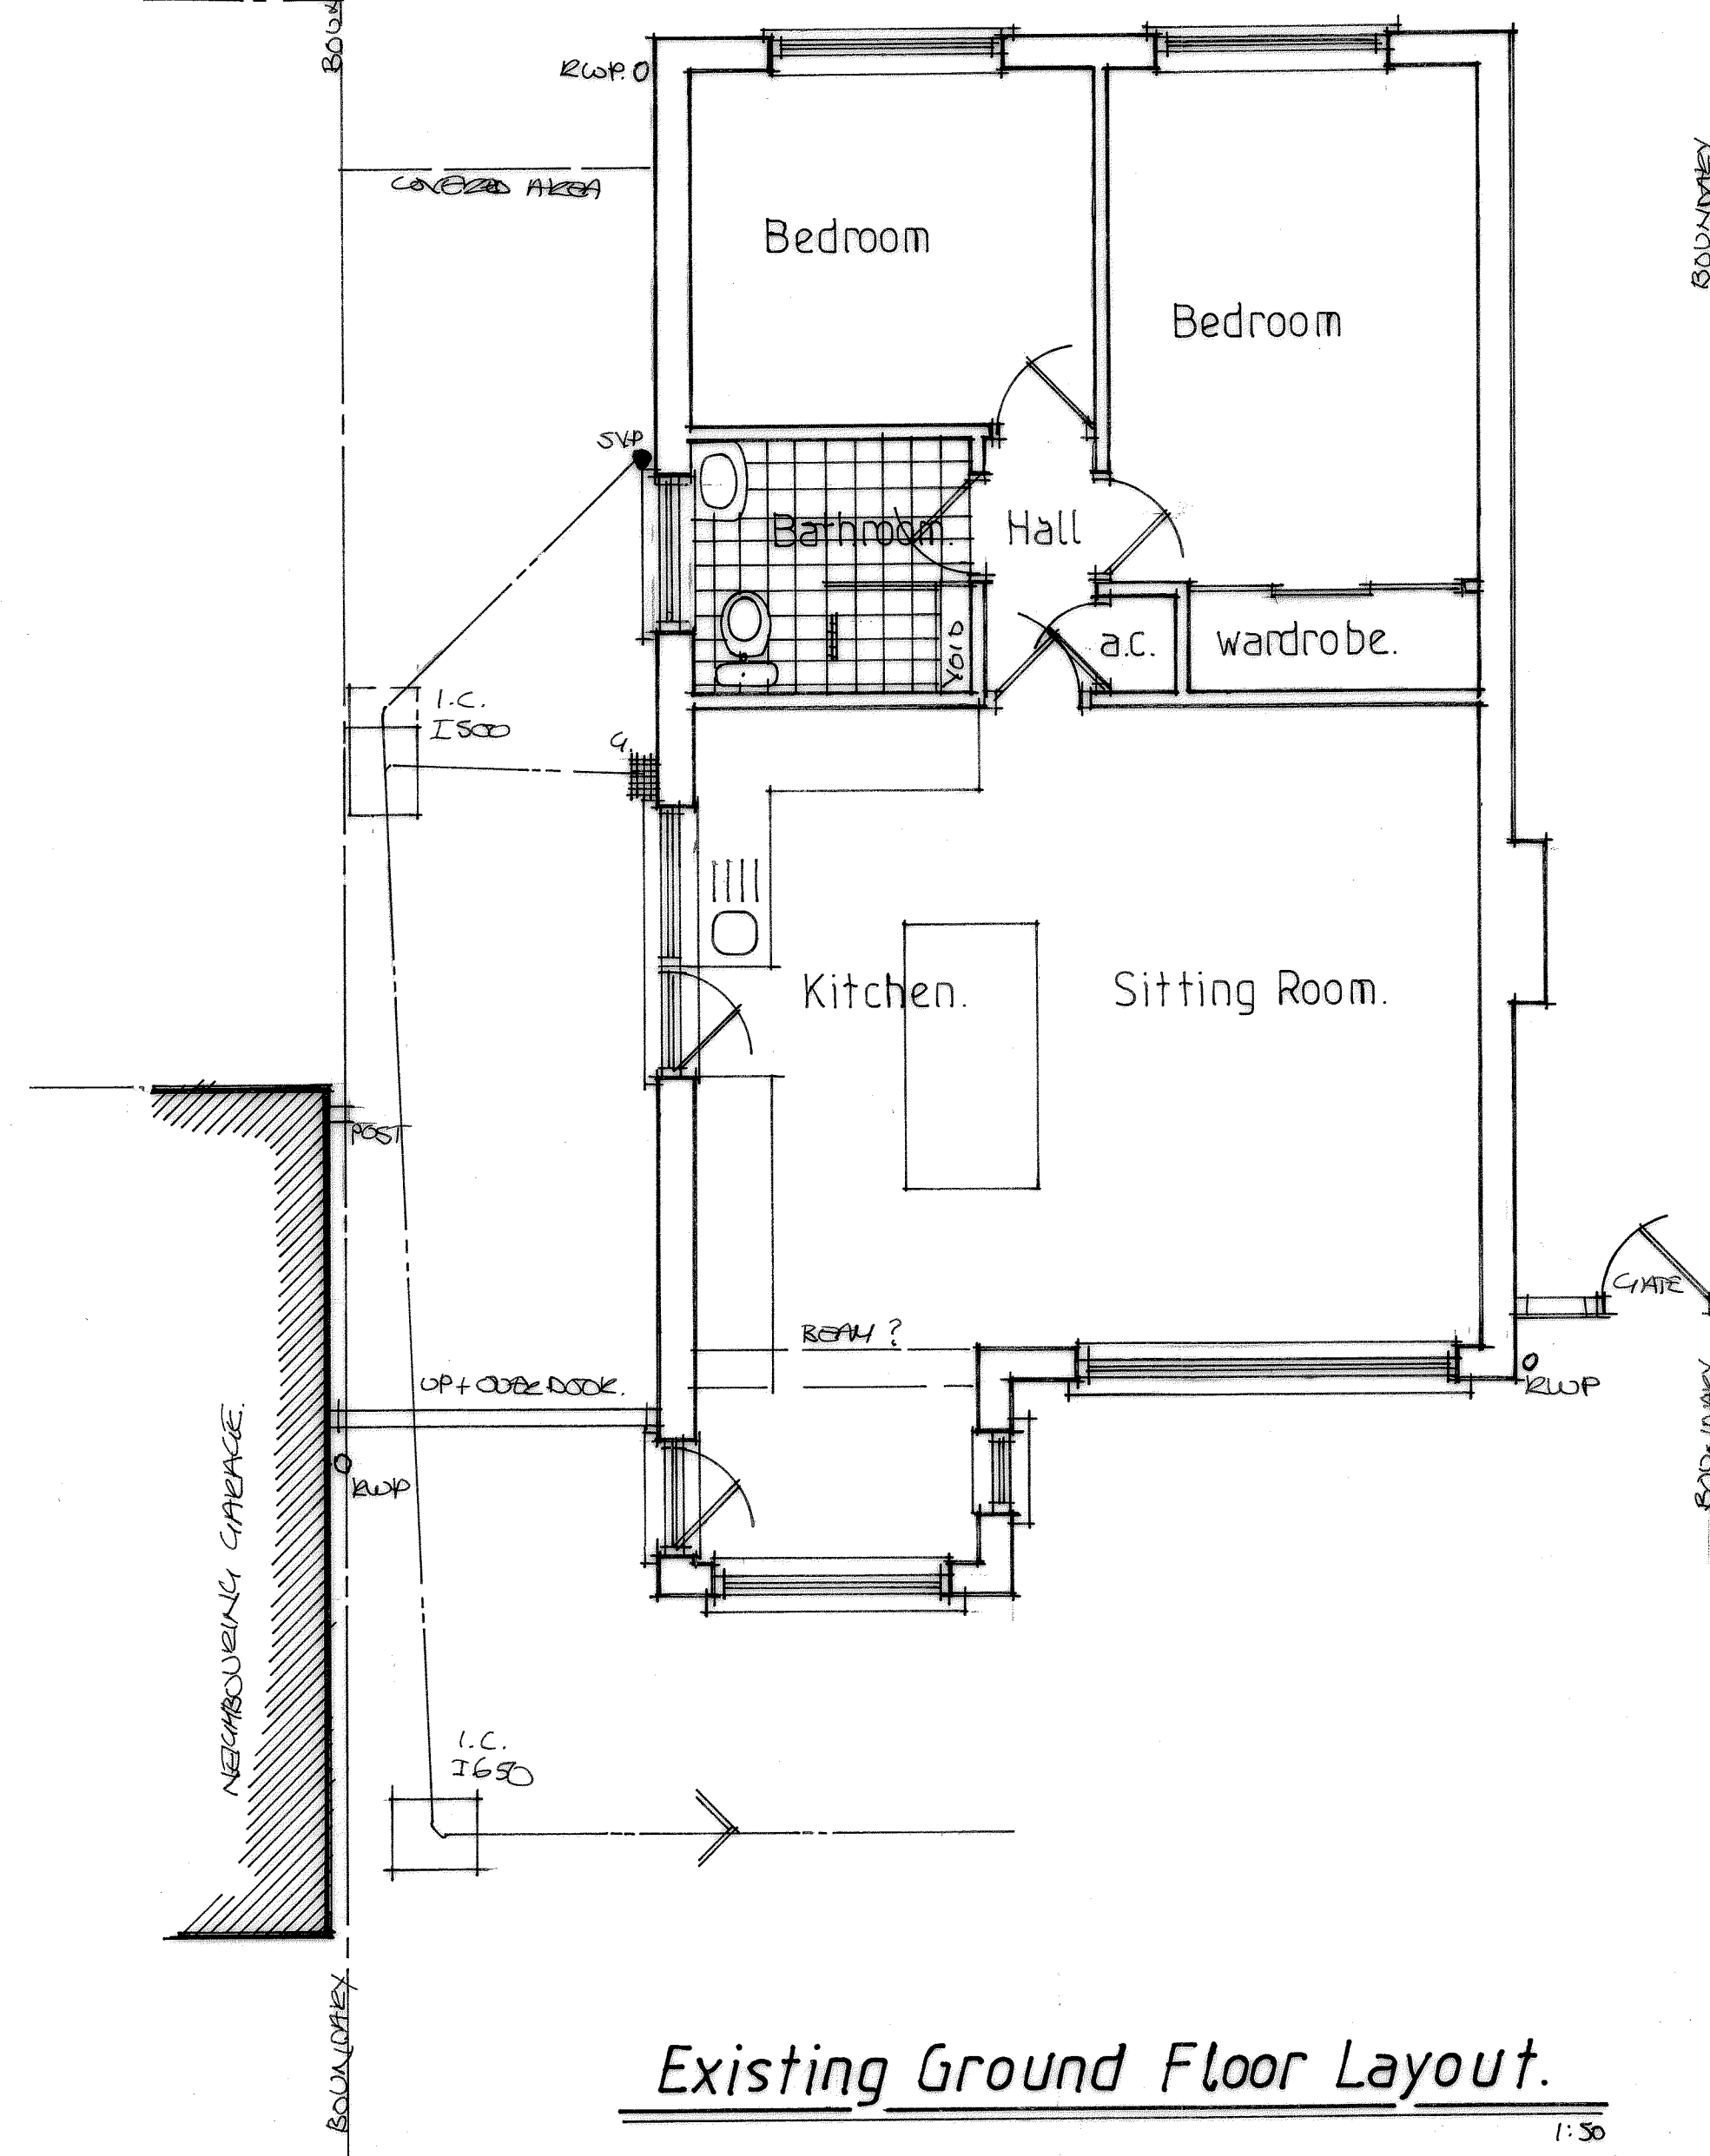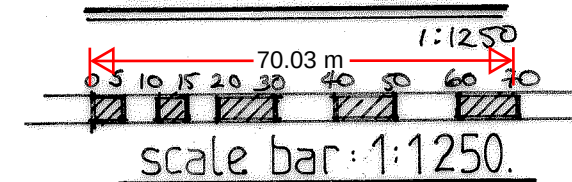



Existing Ground Floor Layout.

1:50

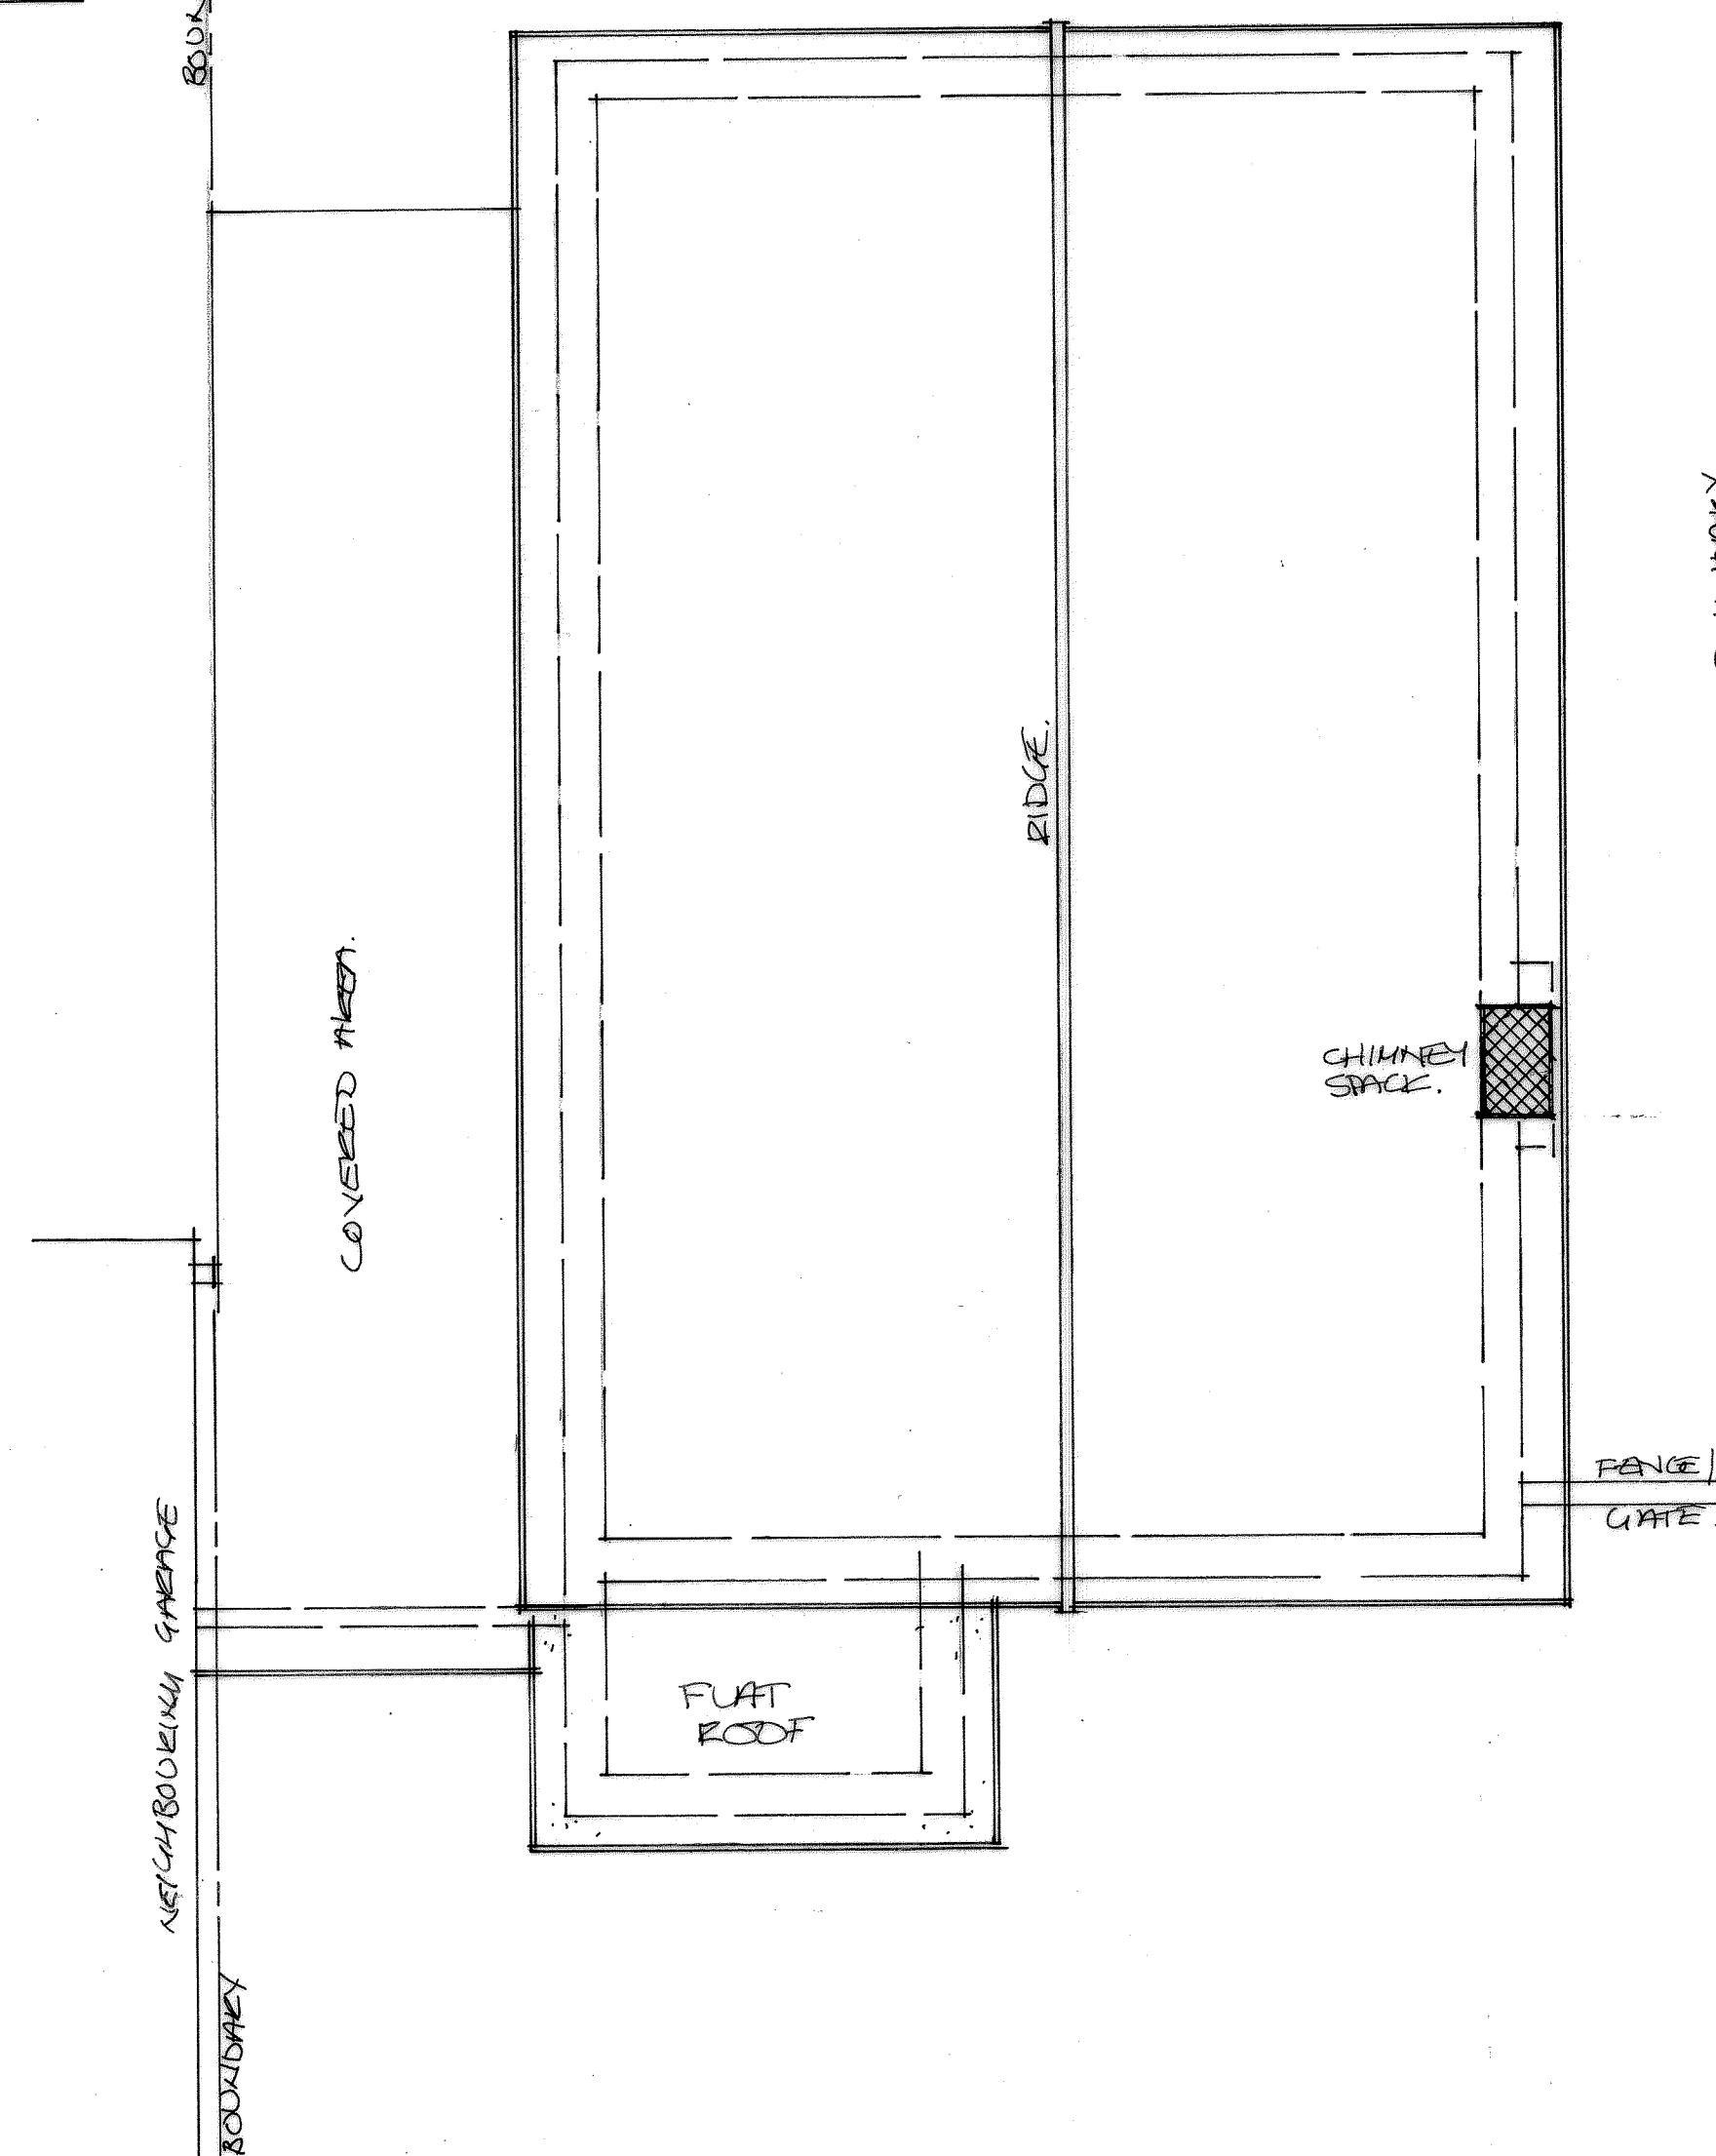


Existing Roof Layout.

1:50

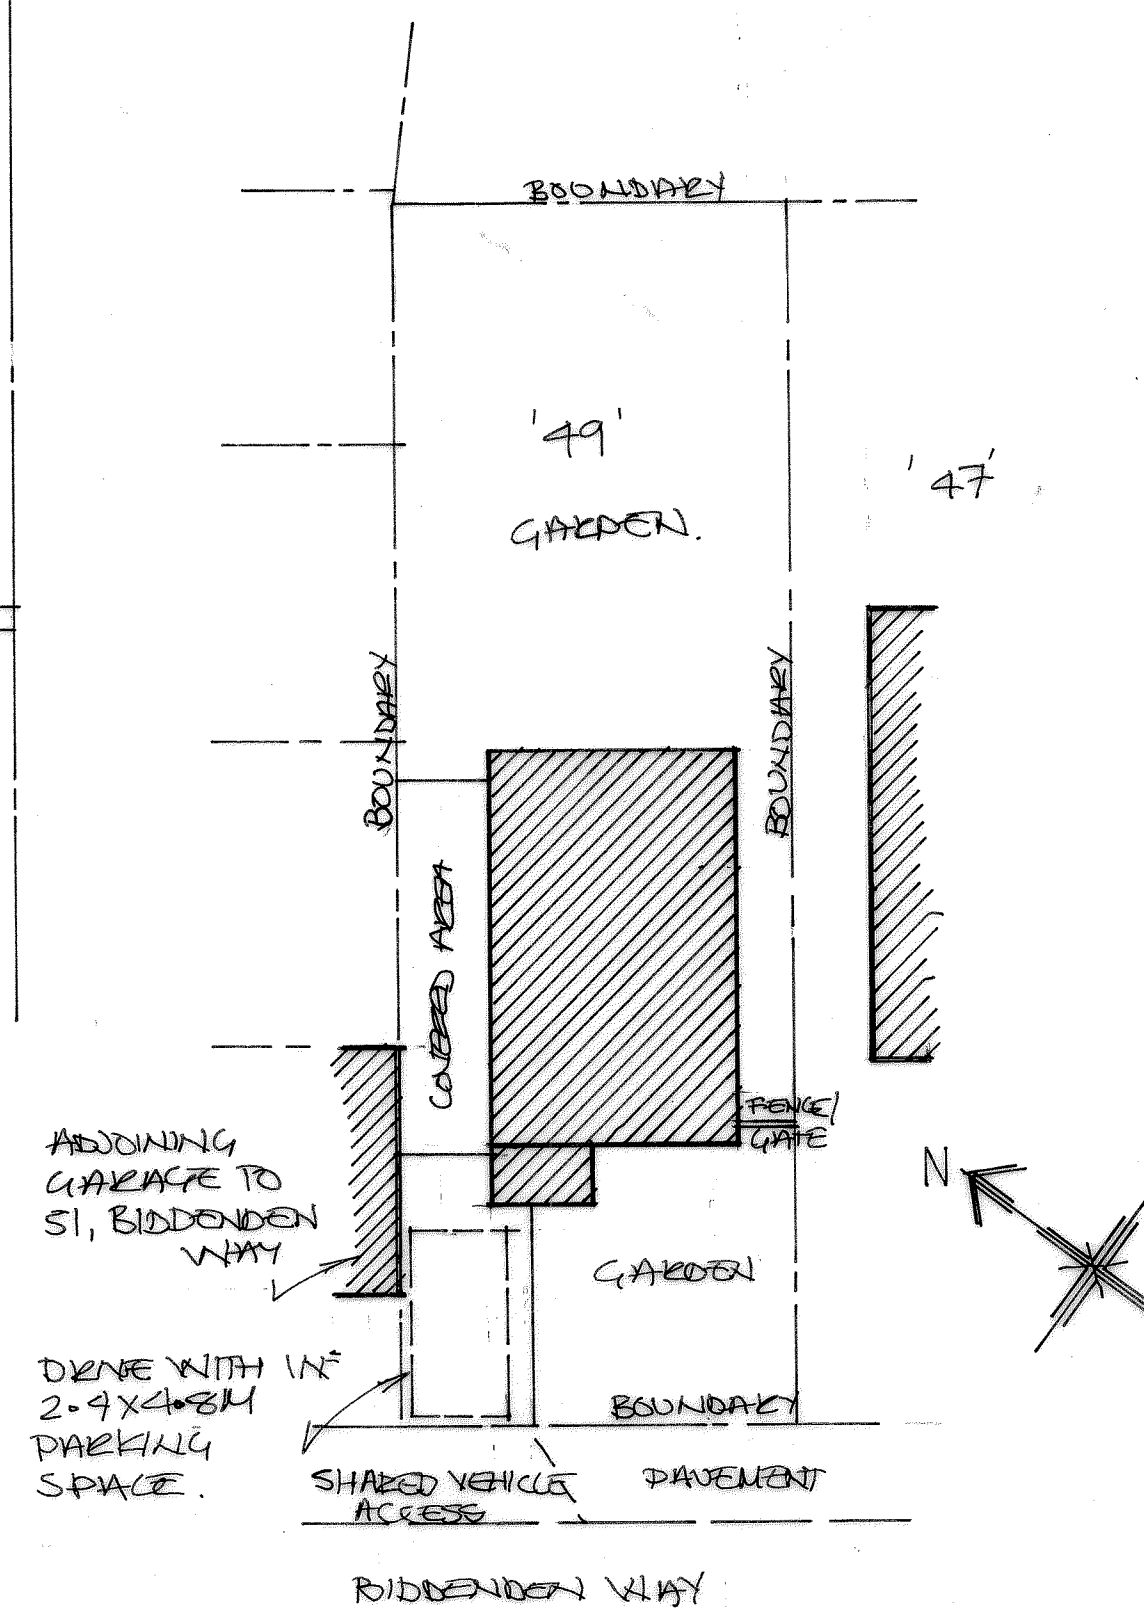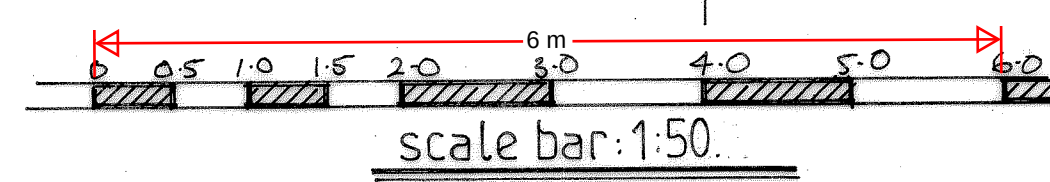

Exg. Block Plan.

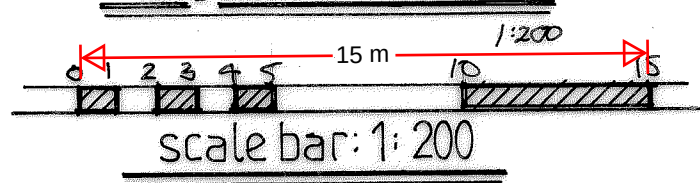

REV A: - PLAN COMPLETED 18/11/24

Russell A Broad & Associates.
*Architecture*Surveying*Supervision*
approved designs since 1986.

The Architectural Design Studio,
The Old Cycle Shop, 200 High Street,
Wickham Market, Suffolk IP13 0RF.
Mobile:- 07931 150805.
Email:- RussellBroad1986@gmail.com

Project:-
Survey / Existing Layouts.

Project Address:-
49, Biddenden Way,
Istead Rise, Gravesend,
Kent. DA13 9DE.
For:-
Mr & Mrs. Bennett.

Drawn:-
Submitted:-
Approved:-

Date:-
Nov. 2024
Scale:-
1:50, 100, 1250, 200
WT B1

Please Scale For Planning Purposes Only.
All Dimensions are to be Checked on Site.
All Works to Relevant Codes of Practice & B.S.'s.
Client and Contractor to ensure compliance with
C.D.M., Health & Safety Regulations & Party Wall
Agreement Act where applicable.

Project Ref:-
81177.
Drawing Number:-
01.
Rev
A