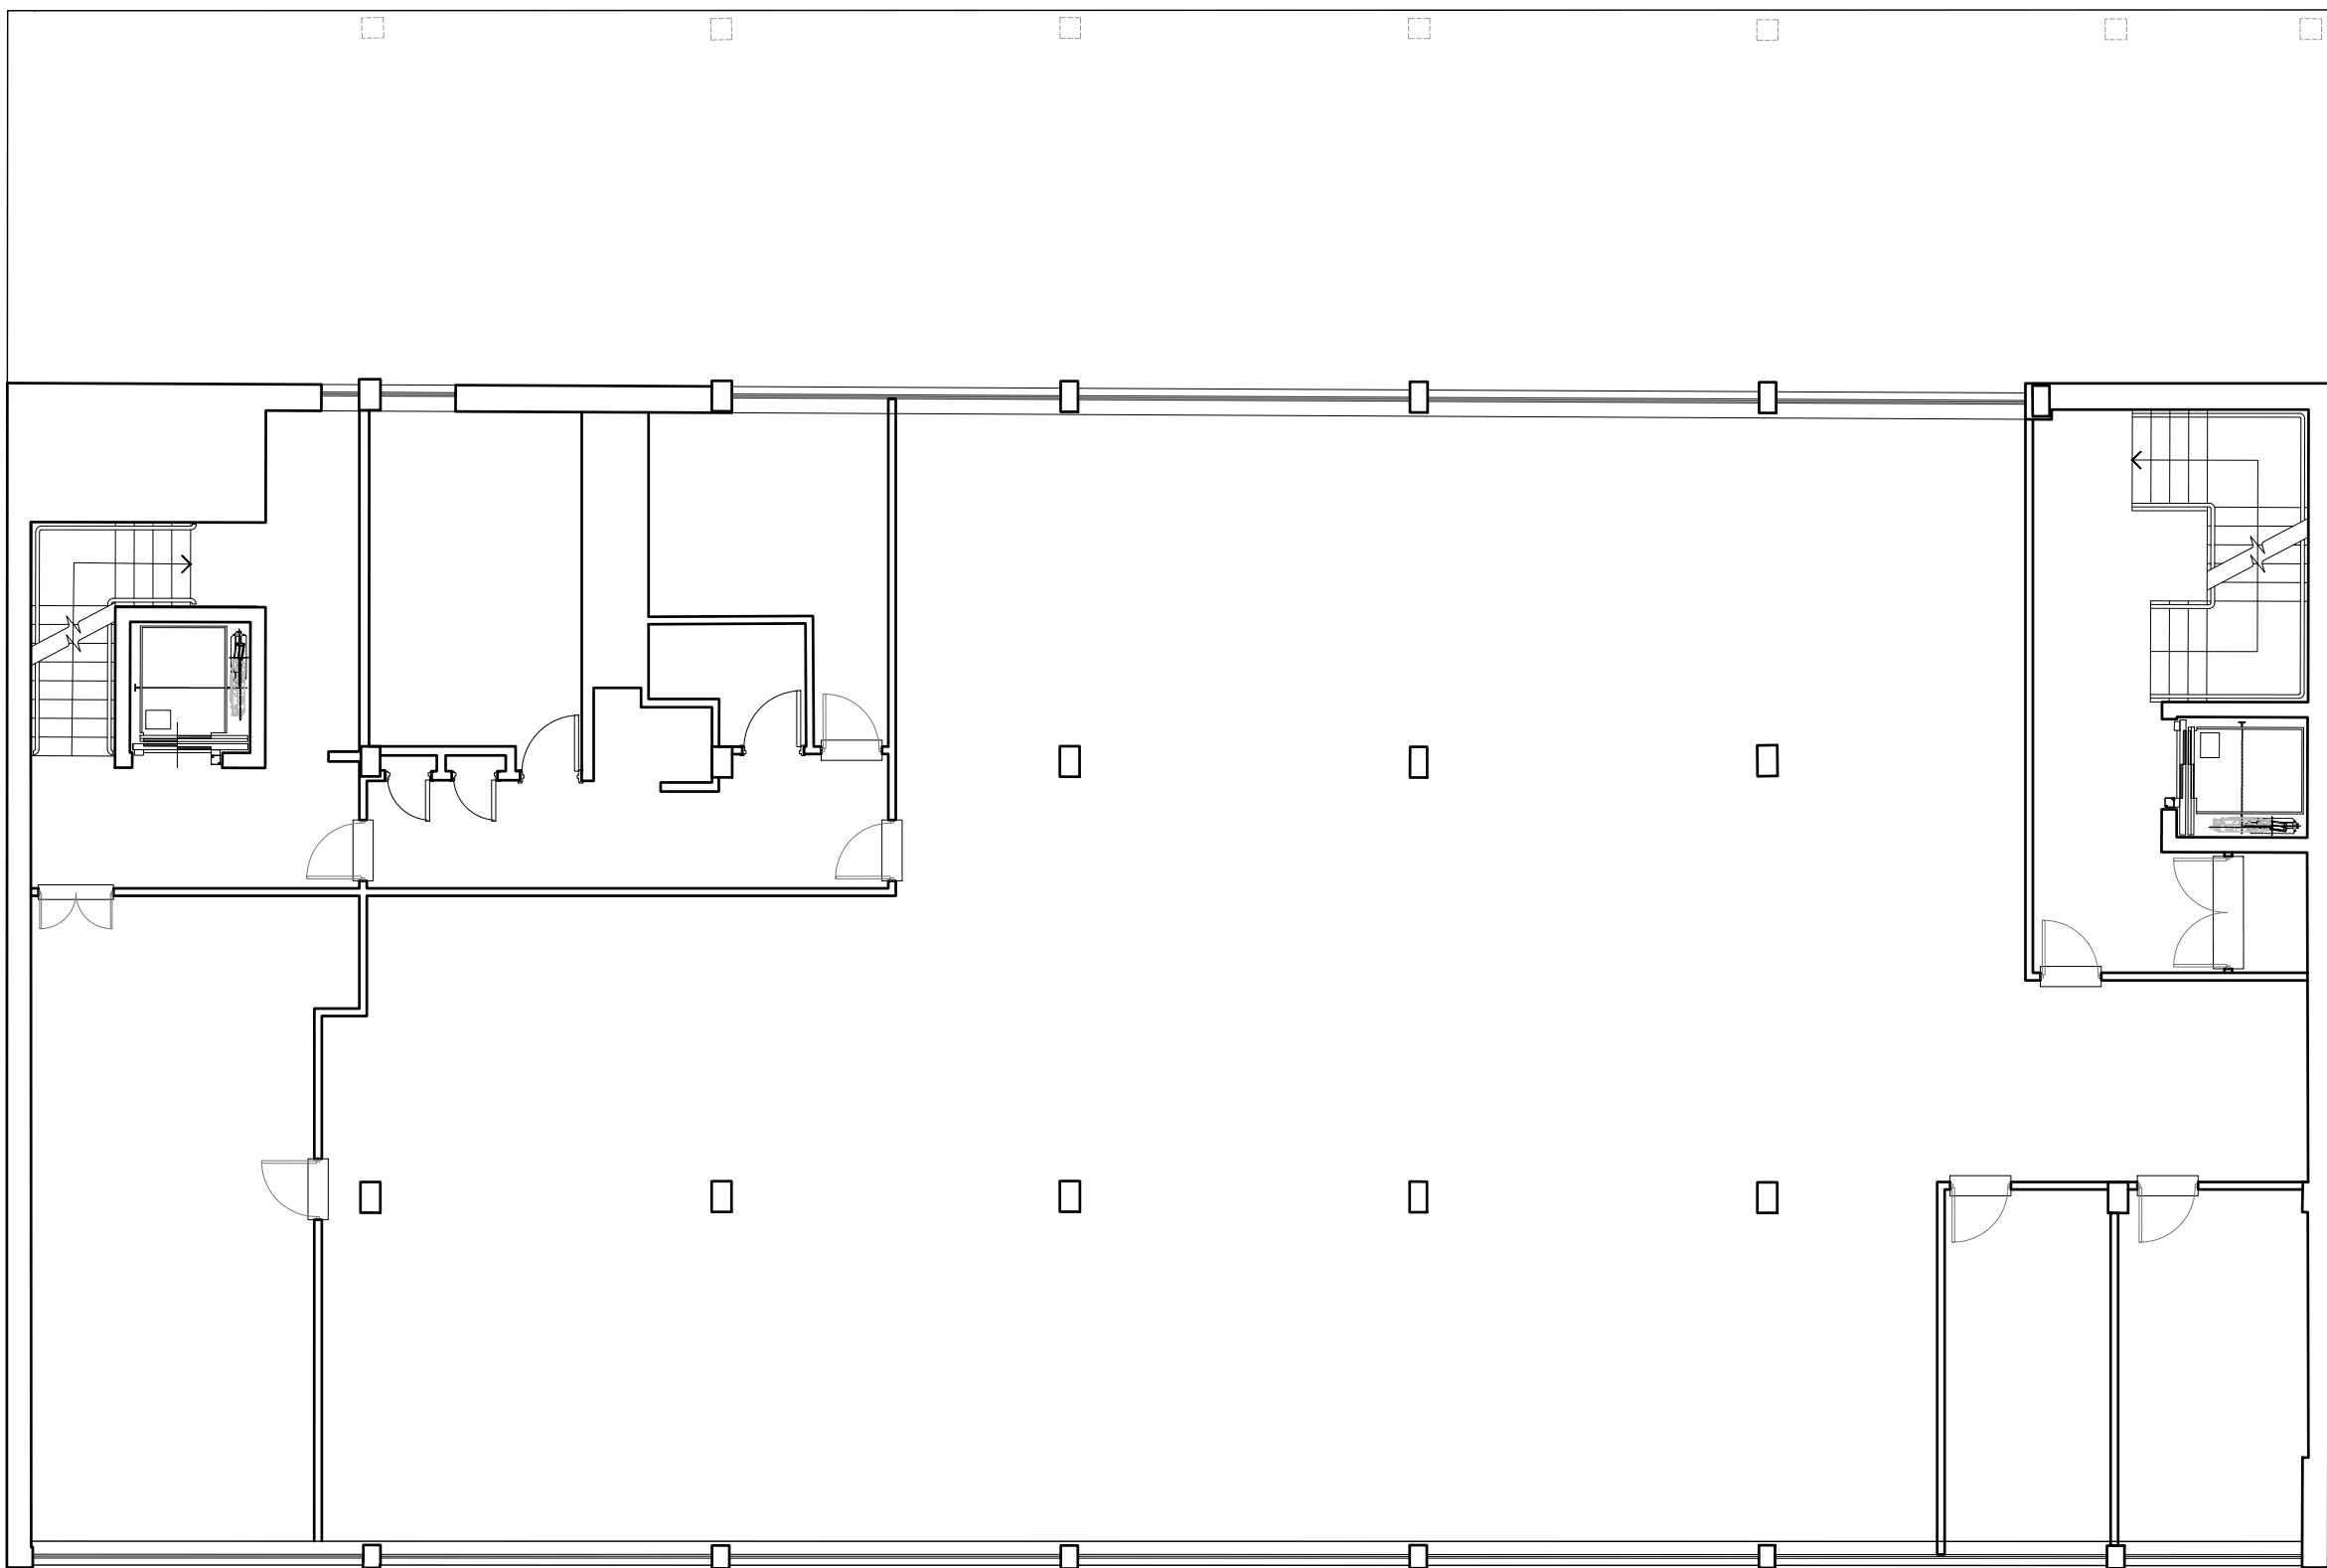


Hollaway

London | 11a Acton Street | London | WC1X 9RG
T +44 (0) 20 7098 5425 | E london@hollawaystudio.co.uk | W www.hollawaystudio.co.uk
Kent | The Tramway Stables | Ramport Road | Rythe | Kent | CT21 5BG
T +44 (0) 1303 260 515 | E kent@hollawaystudio.co.uk | W www.hollawaystudio.co.uk

Project | 44-46 THE GROVE
GRAVESEND,----

Client | THE SUBSTANTIA GROUP

Title | EXISTING 3RD FLOOR PLAN

Status | PLANNING

Scale@A1 1:100 Date | SEP.24 Drawn | AD Chk'd | MWJ

Project Number Drawing Number Revision
22.0101 100.016 ----
Bim Number 22.0101-HOL-XX-XX-DR-A-100.016-S0-----

This drawing is the copyright of Hollaway Studio and should not be copied or reproduced without written consent.
All dimensions are to be checked on site prior to fabrication and the architect notified of any discrepancy.
Do not scale from this drawing.