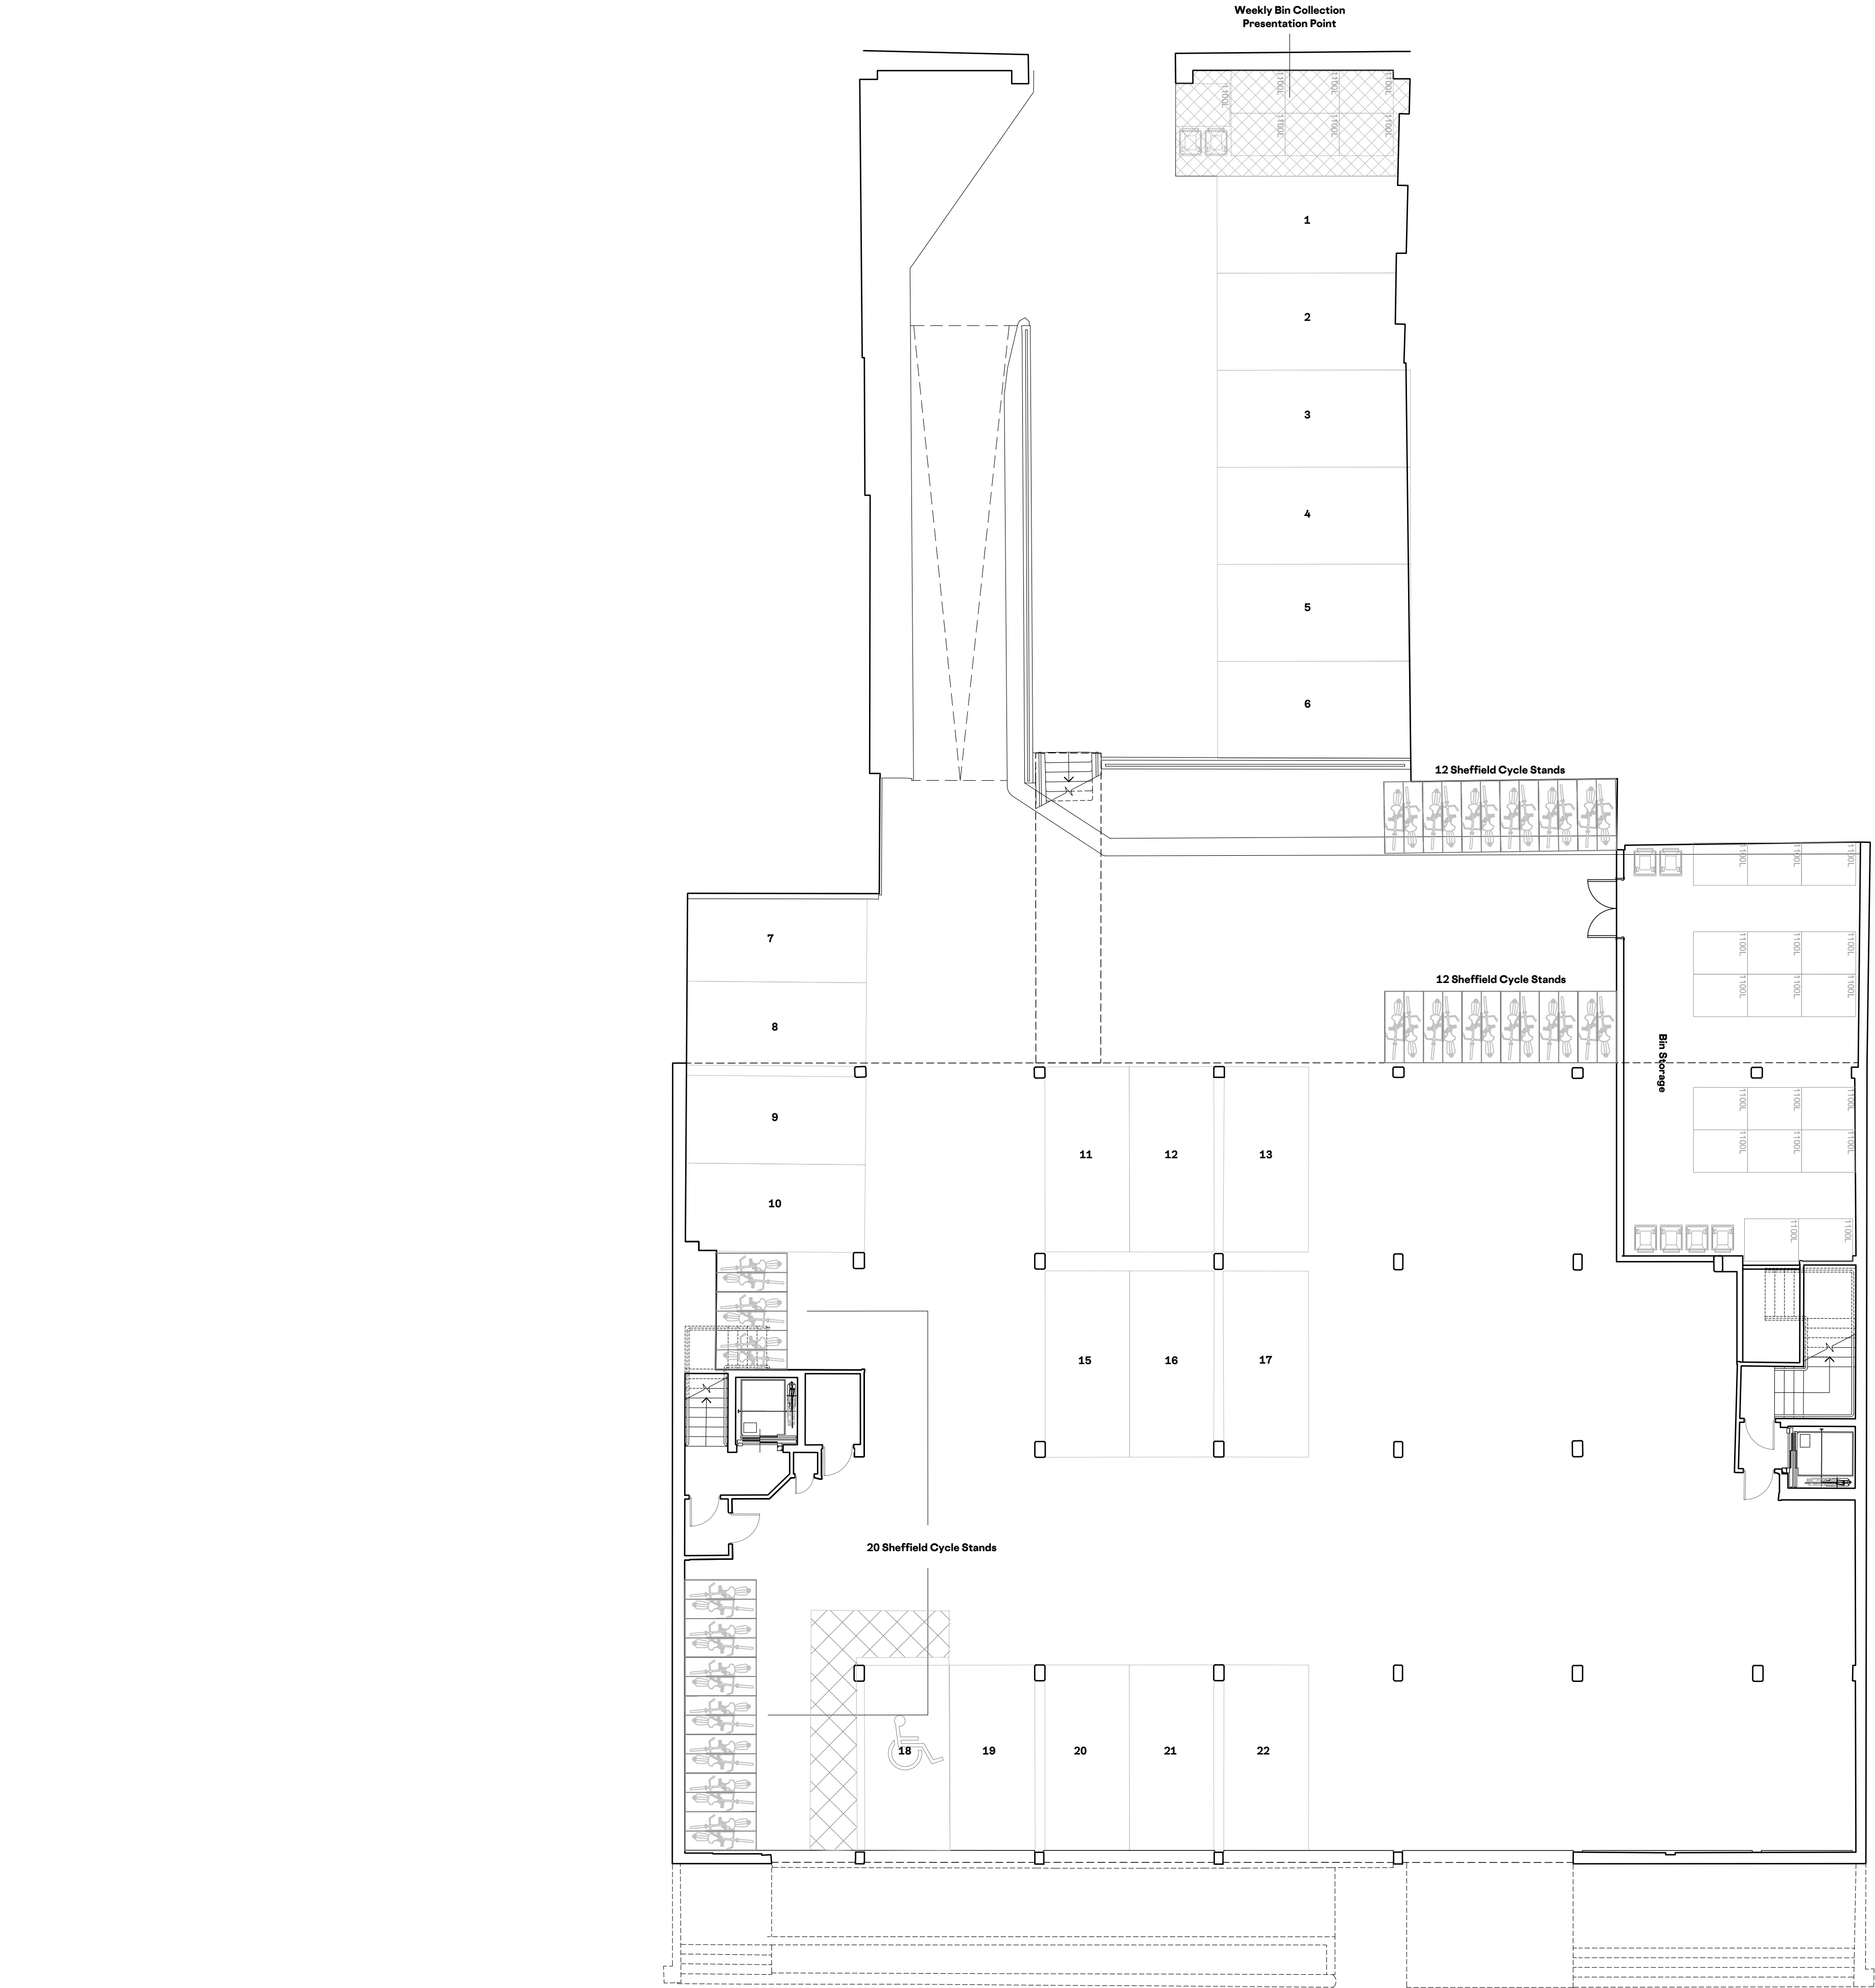


Hollaway

London | 11a Acton Street | London | W12 9PG
T +44 (0) 20 7098 5425 | E london@hollawaystudio.co.uk | W www.hollawaystudio.co.uk
Kent | The Tramway Stables | Ramport Road | Rythe | Kent | CT21 5BG
T +44 (0) 1303 260 515 | E kent@hollawaystudio.co.uk | W www.hollawaystudio.co.uk

Project | 44-46 THE GROVE
GRAVESEND,....
Client | THE SUBSTANTIA GROUP
Title | PROPOSED LOWER GROUND FLOOR PLAN
Status | PLANNING

Scale@A1 | 1:100 Date | SEP.24 Drawn | AD Chk'd | MWJ

Project Number Drawing Number Revision
22.0101 200.010 ----
Bim Number 22.0101-GHA-XX-XX-DR-A-200.010-S0----