


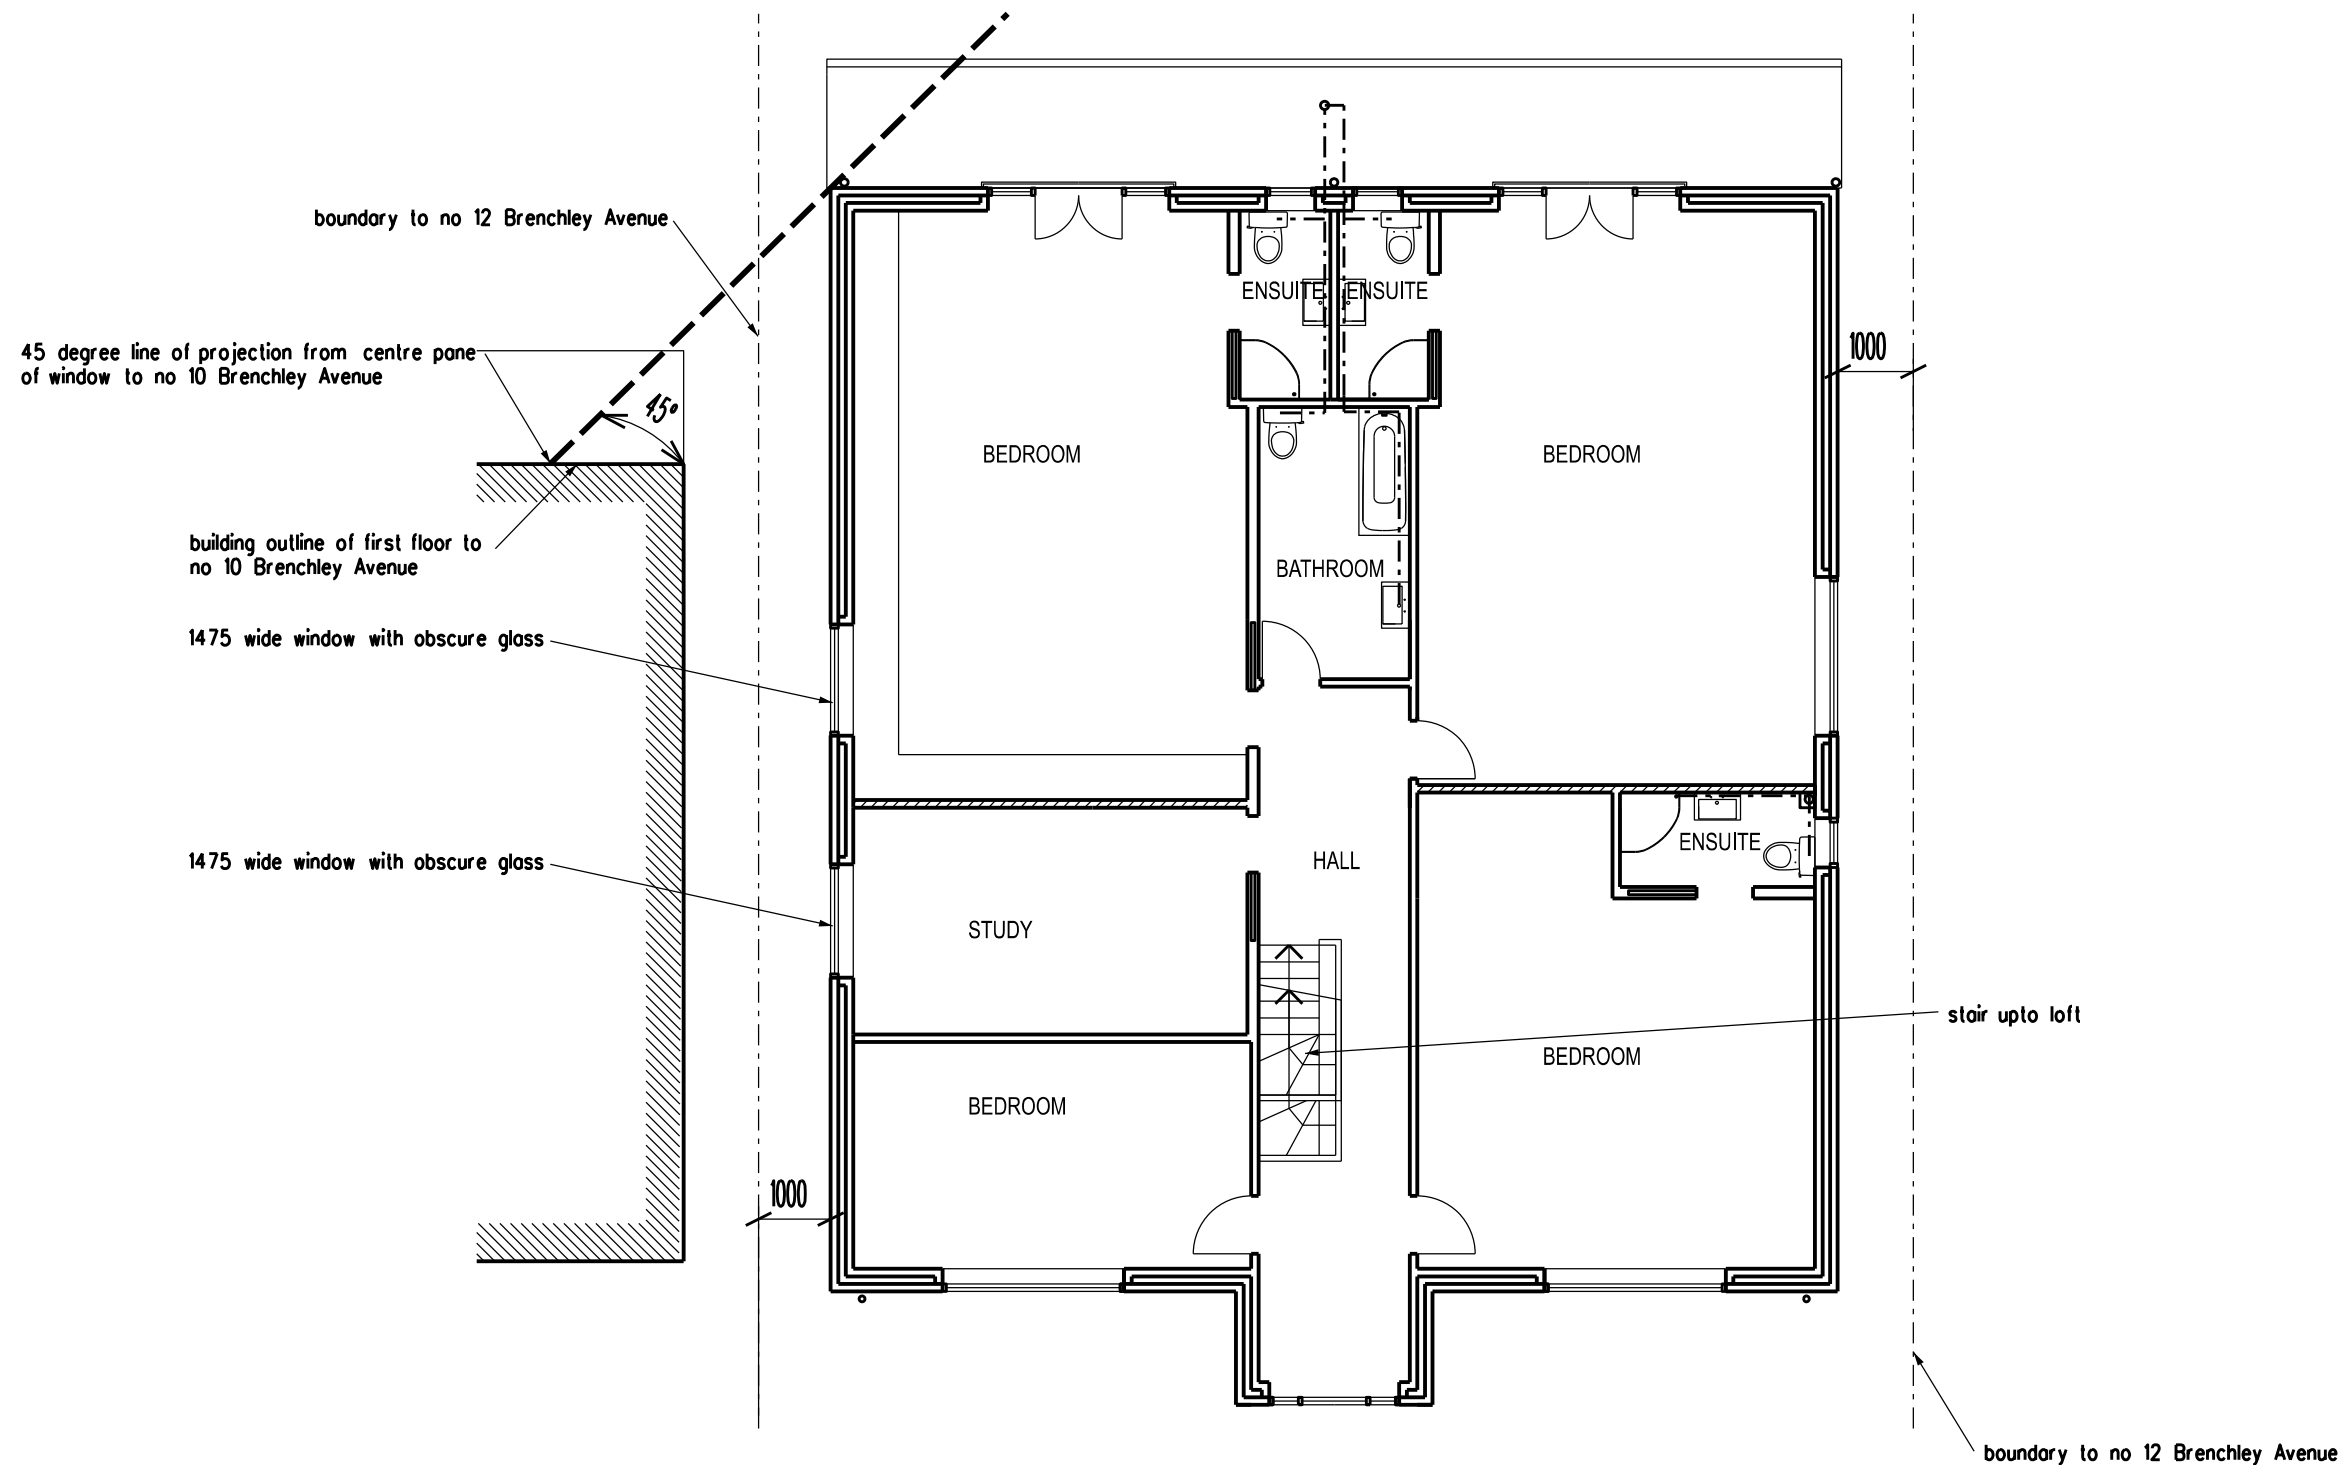

SEE DRAWINGS No's KK/13 & 14 FOR DETAILS

C. Stair up to loft added. Oct 2024
B. Amended as STG's requirements ref 2905/24/PC Sep 2024
A. Redrawn Mar 2024
REVISION DATE

DRAWING
PROPOSED FIRST FLOOR PLAN
SCALE
1:100 AT A3
DATE
OCT 2023
DRAWING NO.
KK/06 C

ARCHITECT
TAARCHITECTS
11 JOYDENS WOOD ROAD BEXLEY
KENT DA5 2HS Tel 07905 130591
ta140256@googlemail.com

JOB
4 BEDROOM HOUSE AT
12 BRANCHLEY AVENUE
GRAVESEND KENT DA11 7RQ