



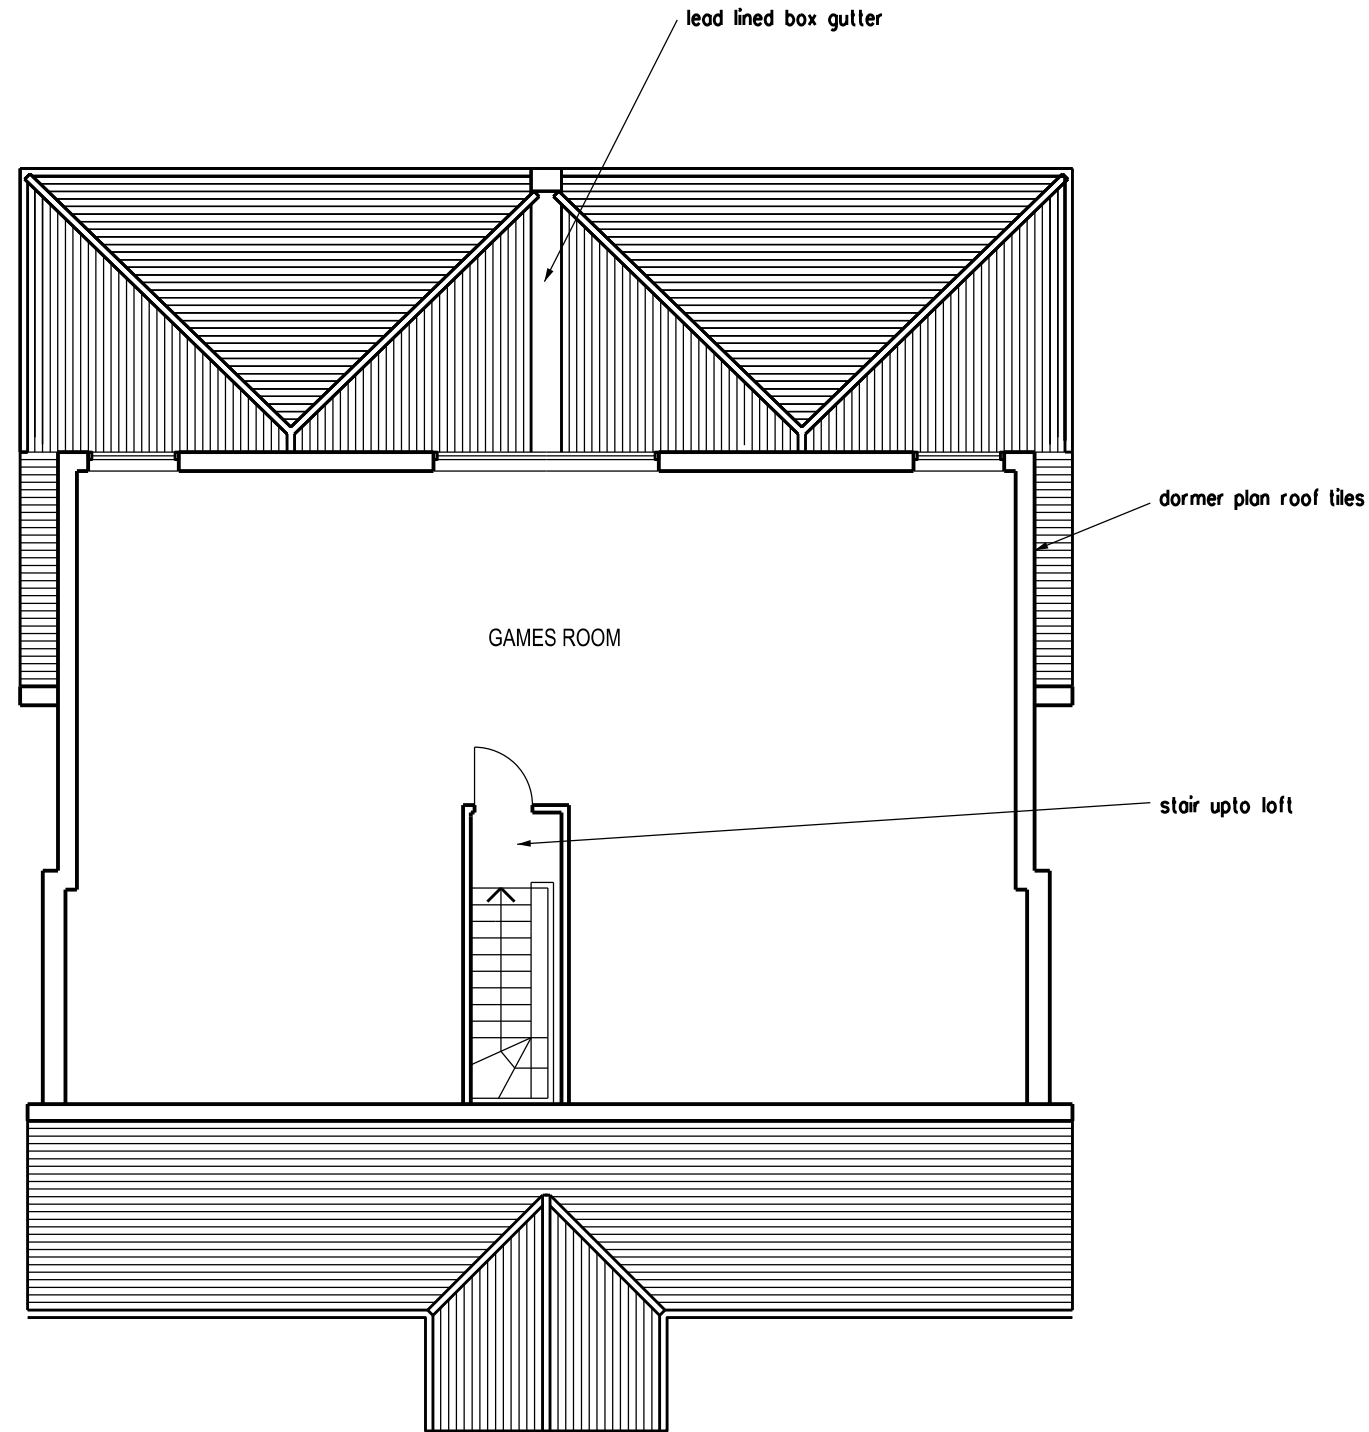

READ WITH STRUCTURAL ENGINEERS DETAILS

PLANNING APPLICATION

 

ARCHITECT
TA ARCHITECTS
11 JOYDENS WOOD ROAD BEXLEY
KENT DA5 2HS Tel 07905 130591
ta140256@googlemail.com

JOB
4 BEDROOM HOUSE AT
12 BRENCHLEY AVENUE
GRAVESEND KENT DA11 7RQ

REVISION		DATE
DRAWING PROPOSED LOFT FLOOR PLAN		
SCALE 1:100 AT A3	DATE OCT 2024	
DRAWING NO. KK/20		