


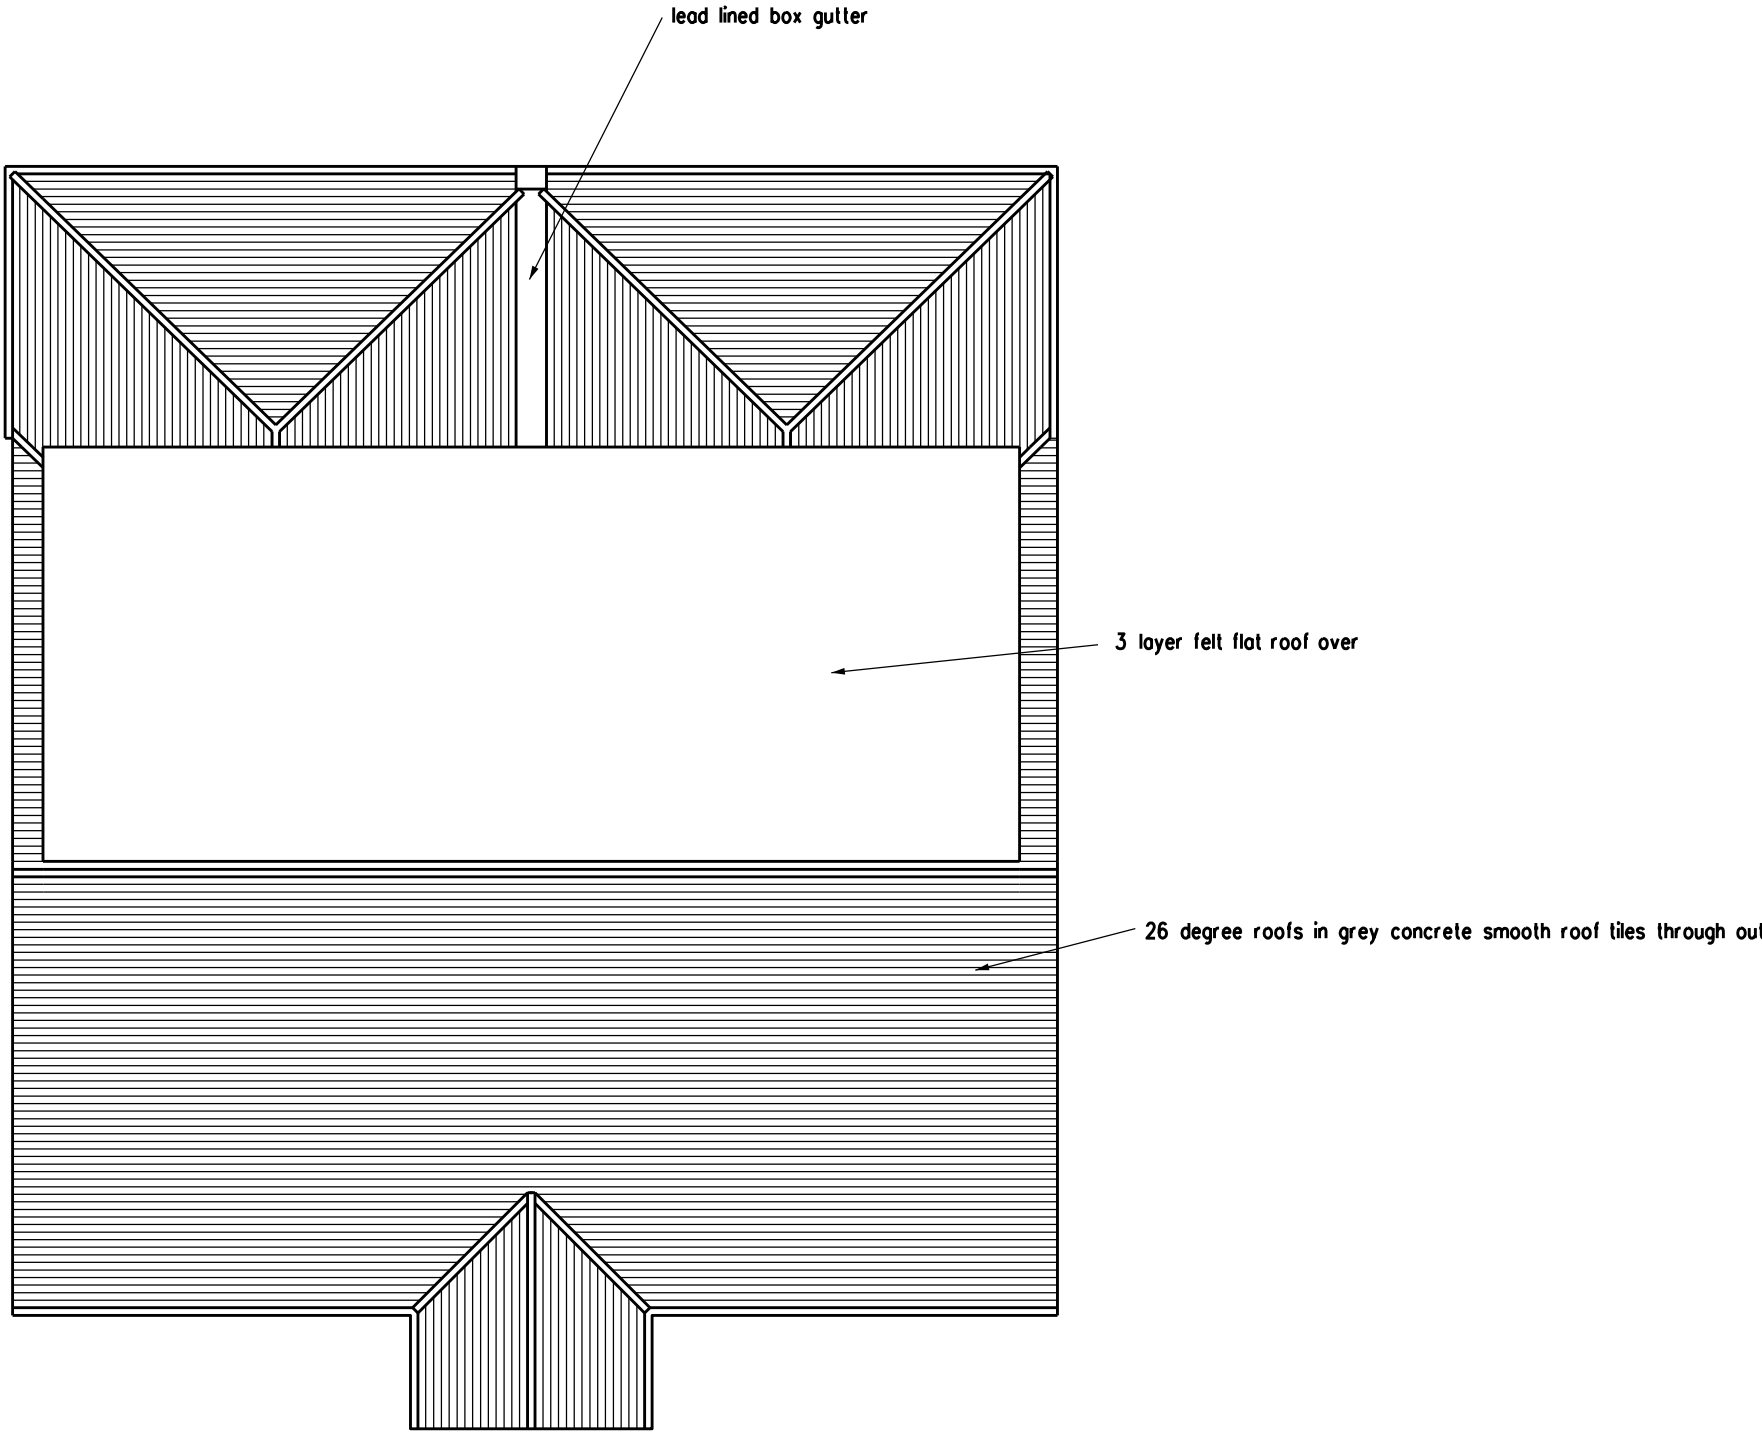

READ WITH STRUCTURAL ENGINEERS DETAILS

A. Rear dormer added. Oct 2024

BUILDING REGS APPLICATION

REVISION DATE

ARCHITECT TA ARCHITECTS 11 JOYDENS WOOD ROAD BEXLEY KENT DA5 2HS Tel 07905 130591 ta140256@googlemail.com	JOB 4 BEDROOM HOUSE AT 12 BRENCHLEY AVENUE GRAVESEND KENT DA11 7RQ	DRAWING PROPOSED ROOF PLAN	
		SCALE 1:100 AT A3	DATE JUNE 2024
		DRAWING NO. KK/15 A	

