




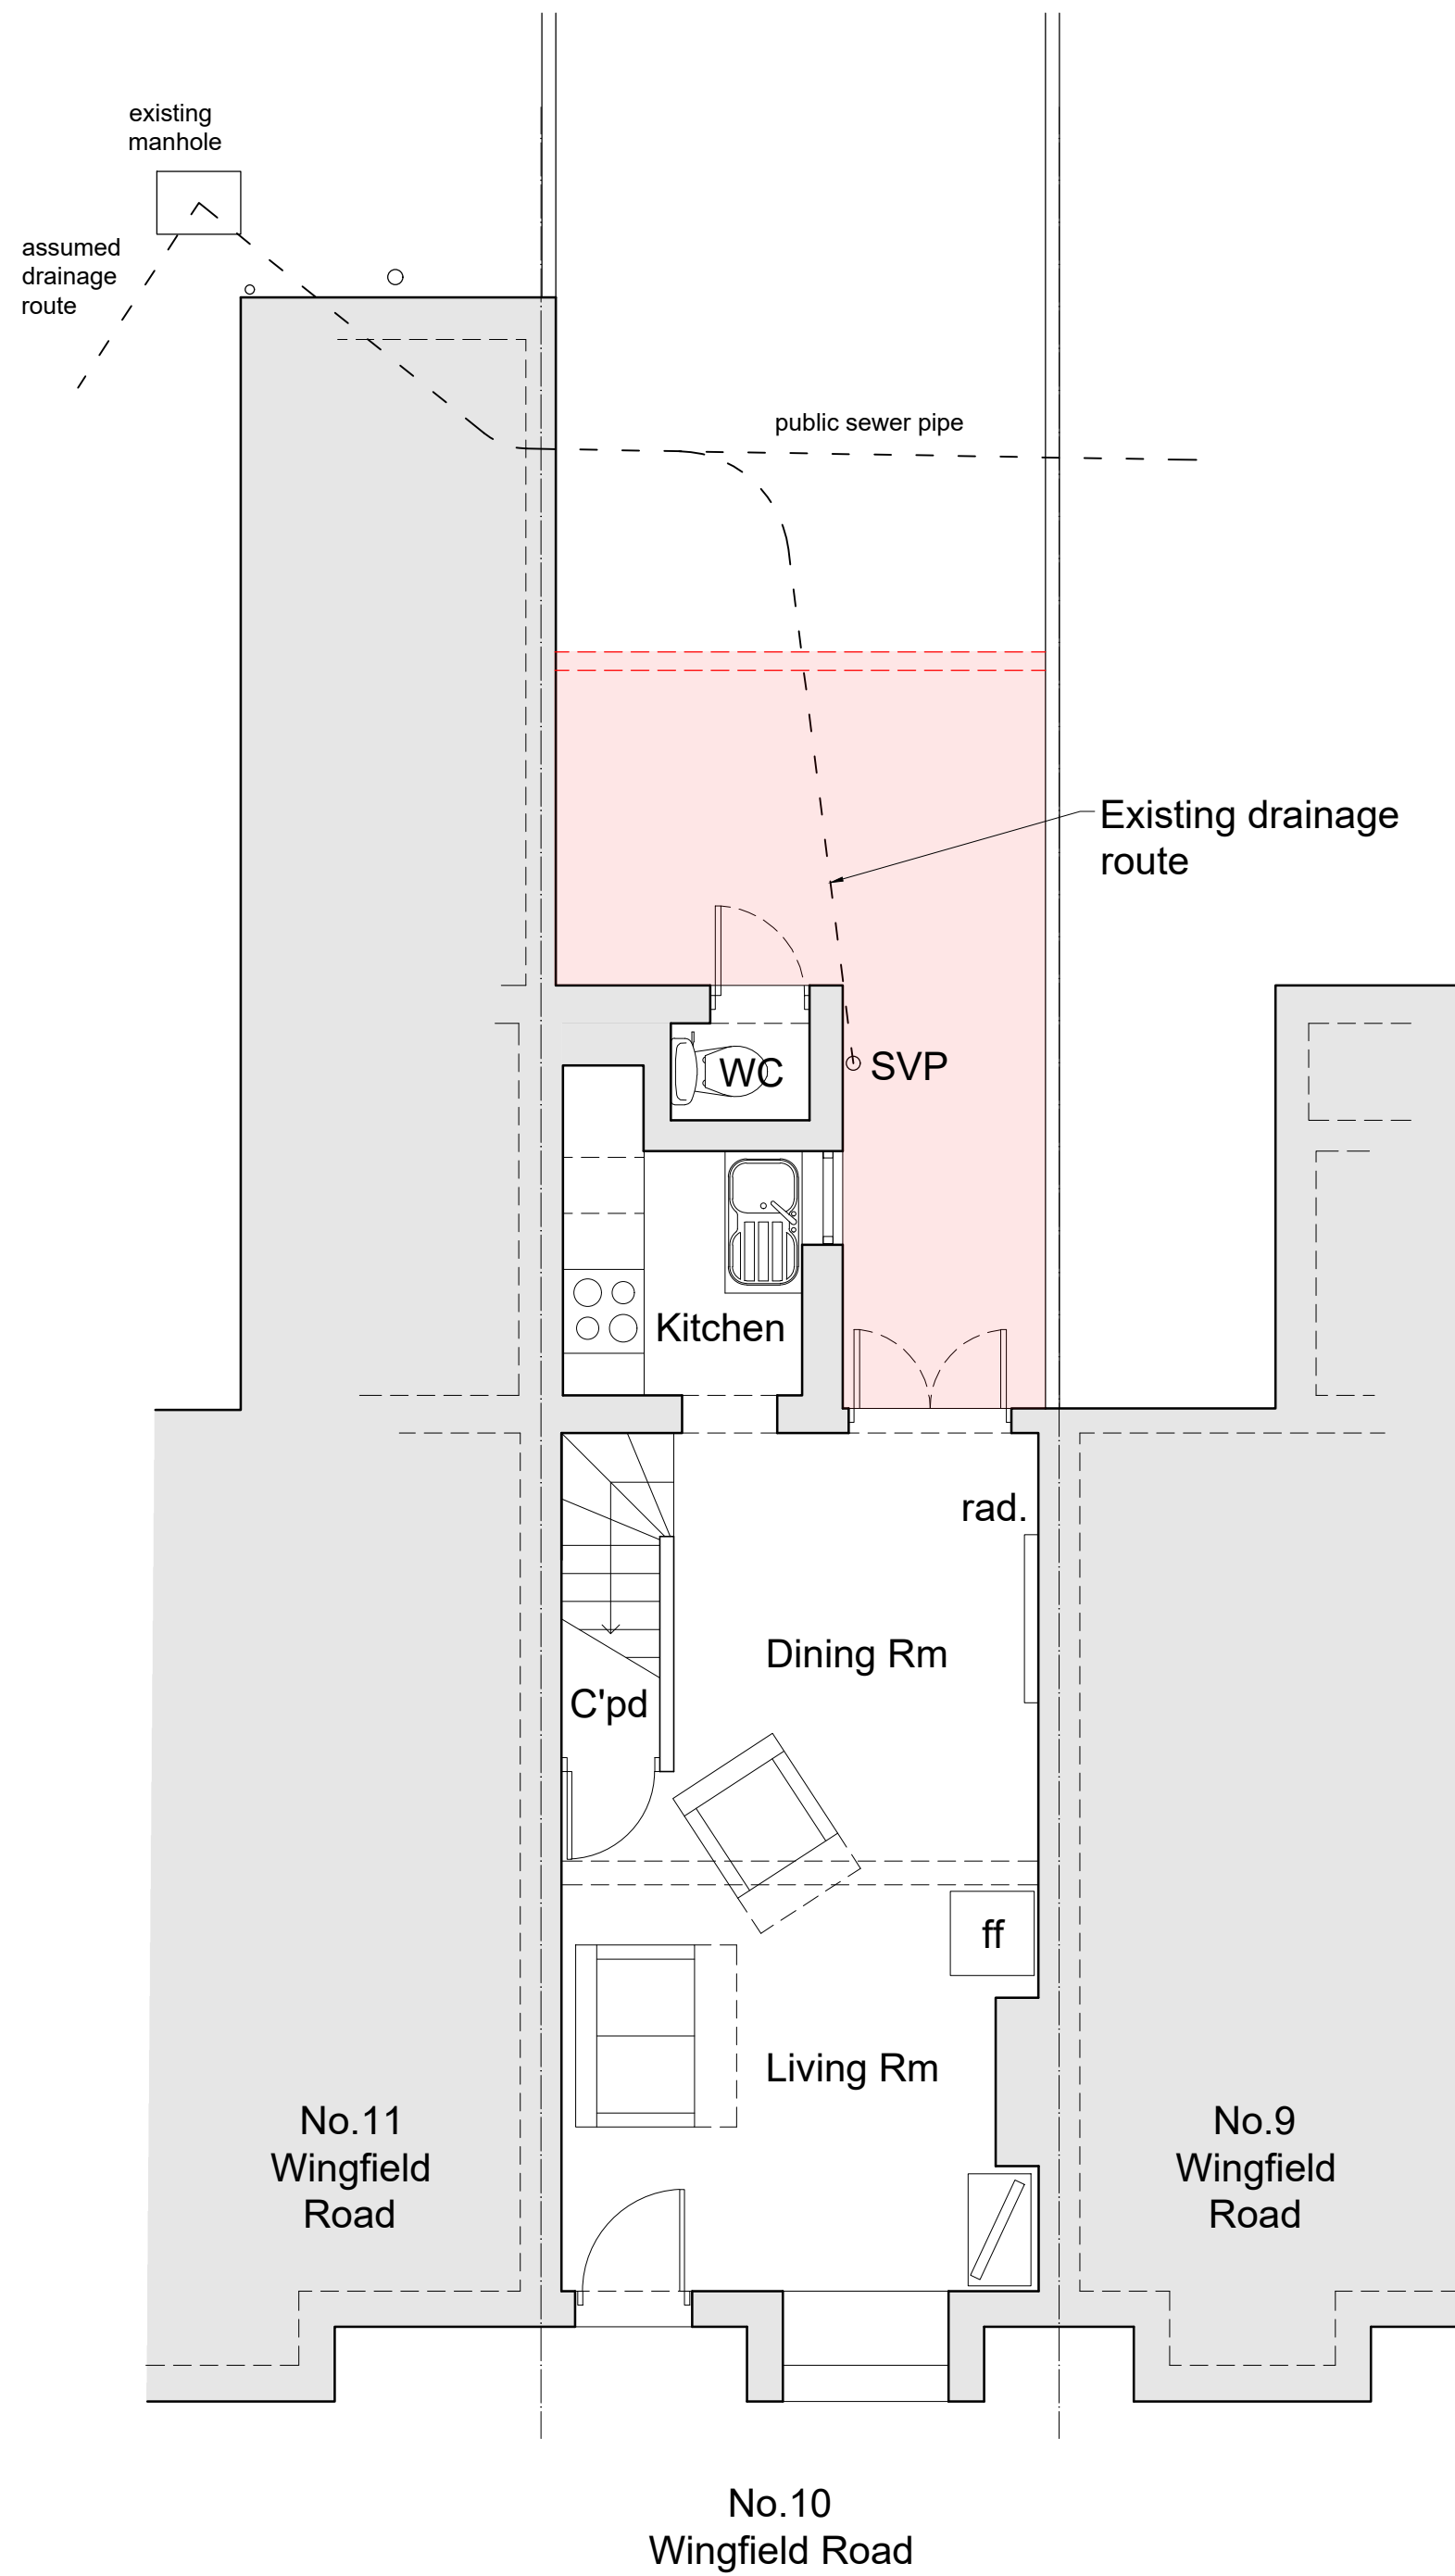

Ground Floor Plan
As Existing

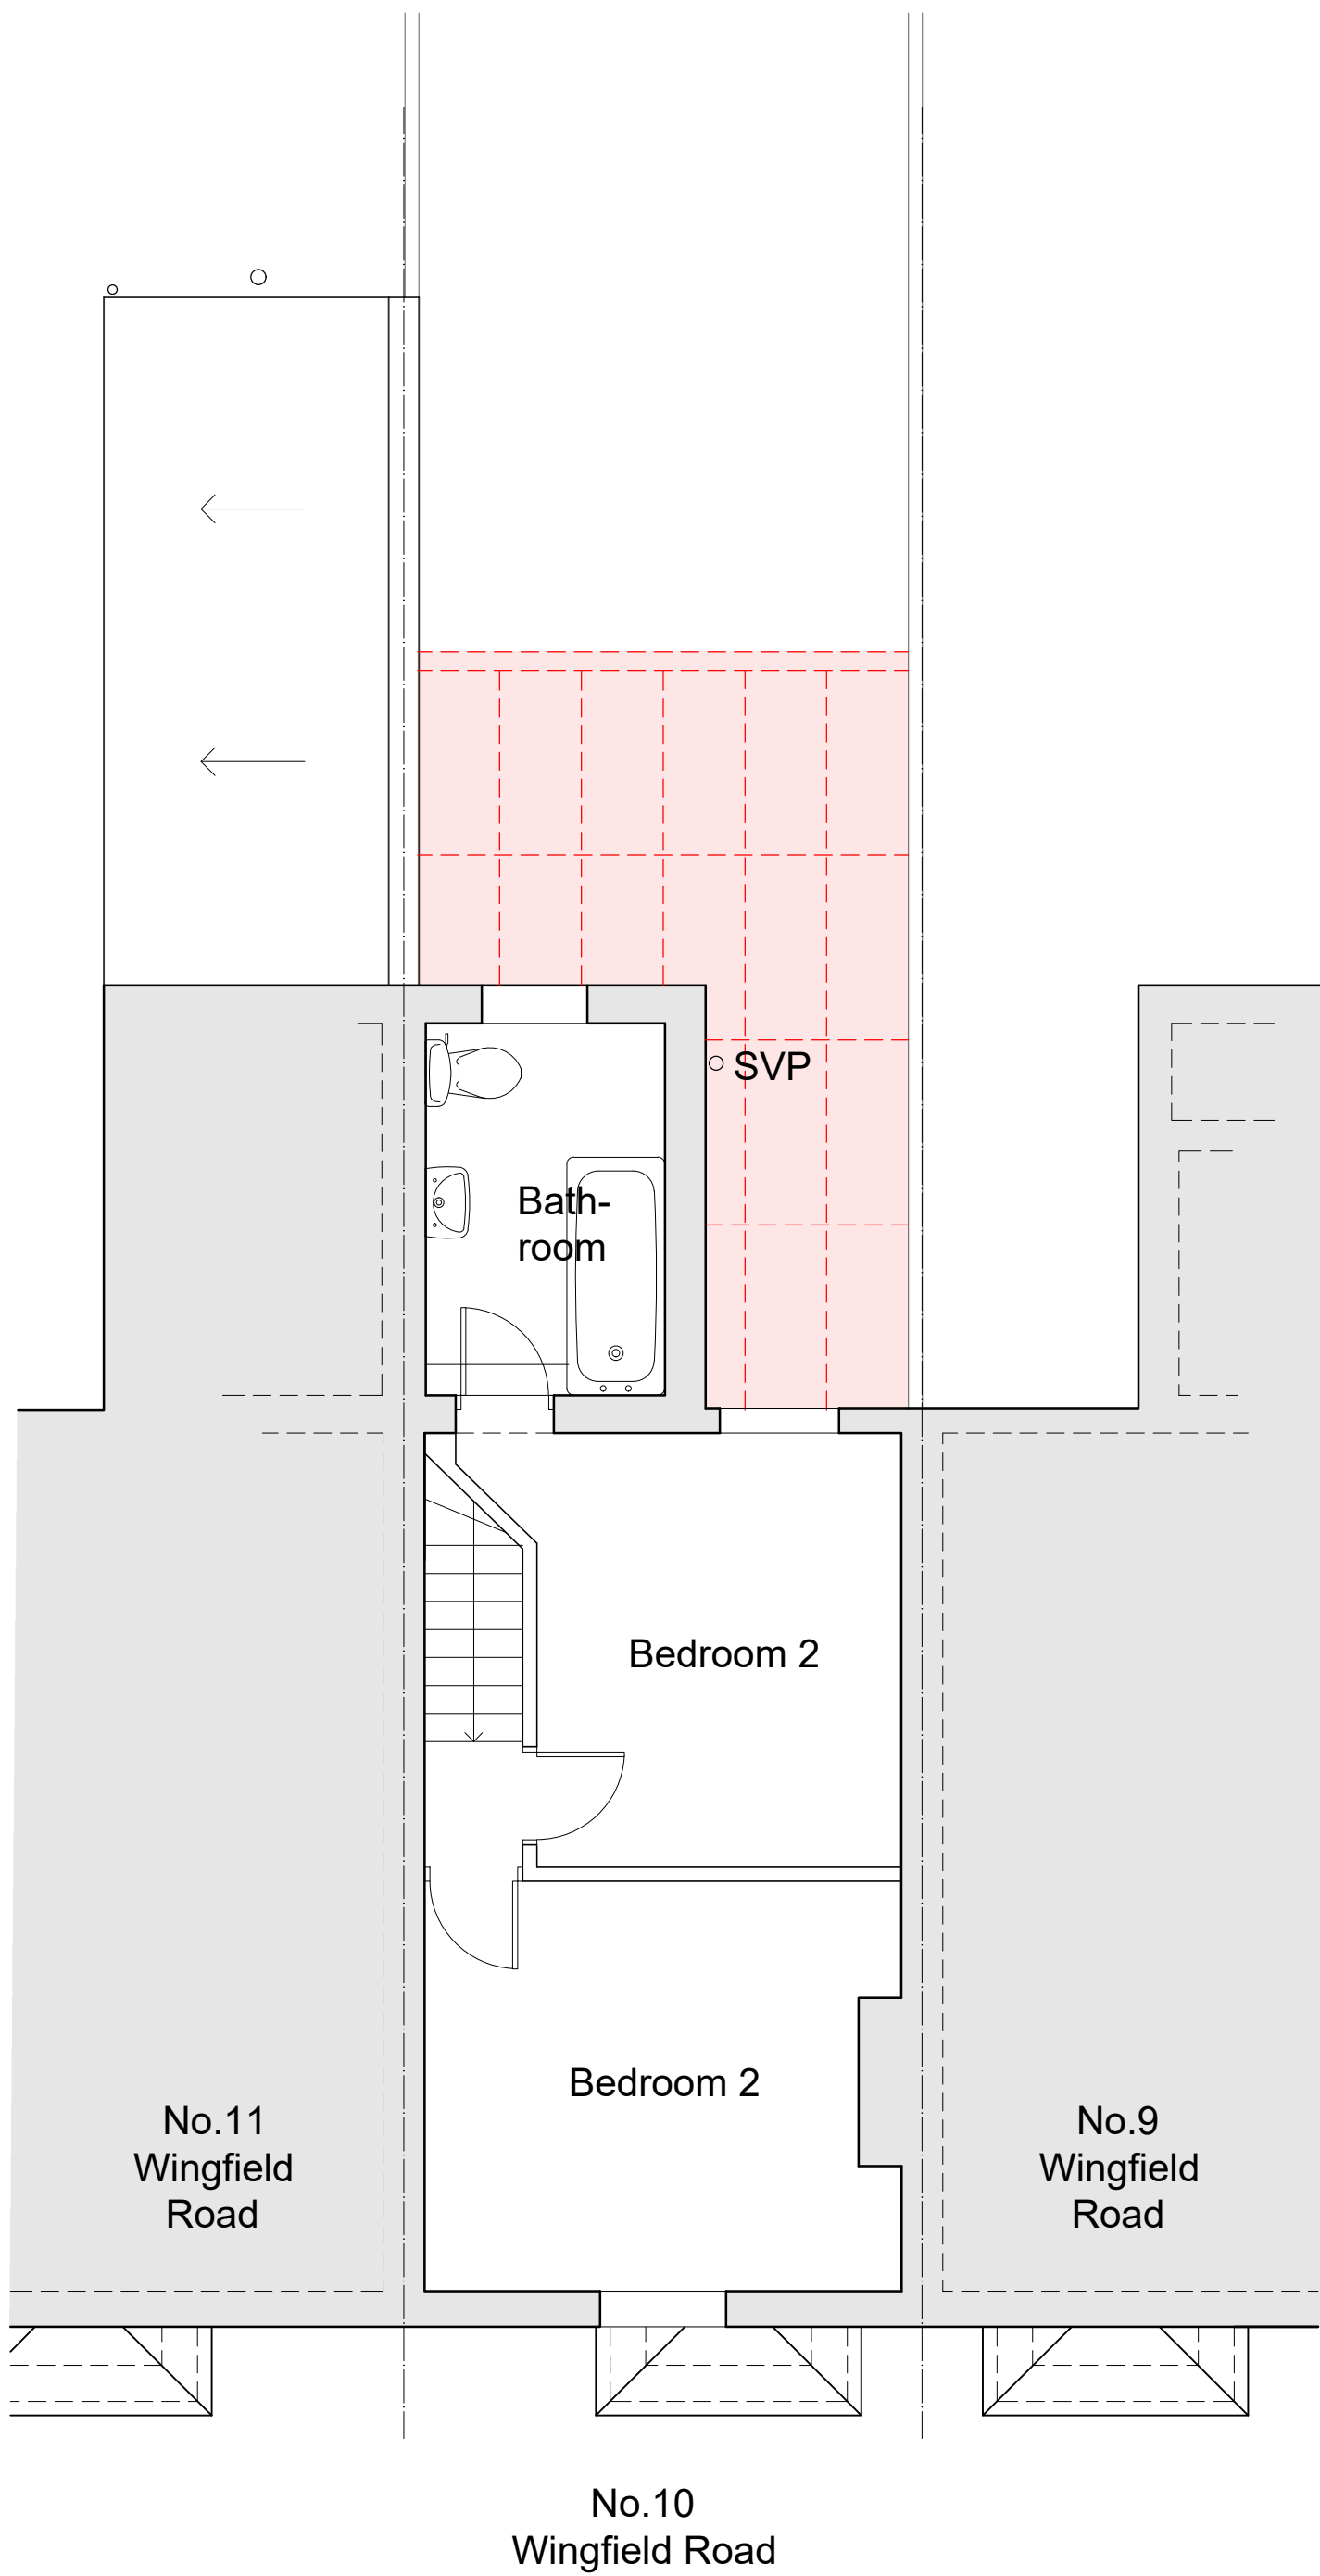


First Floor Plan
As Existing

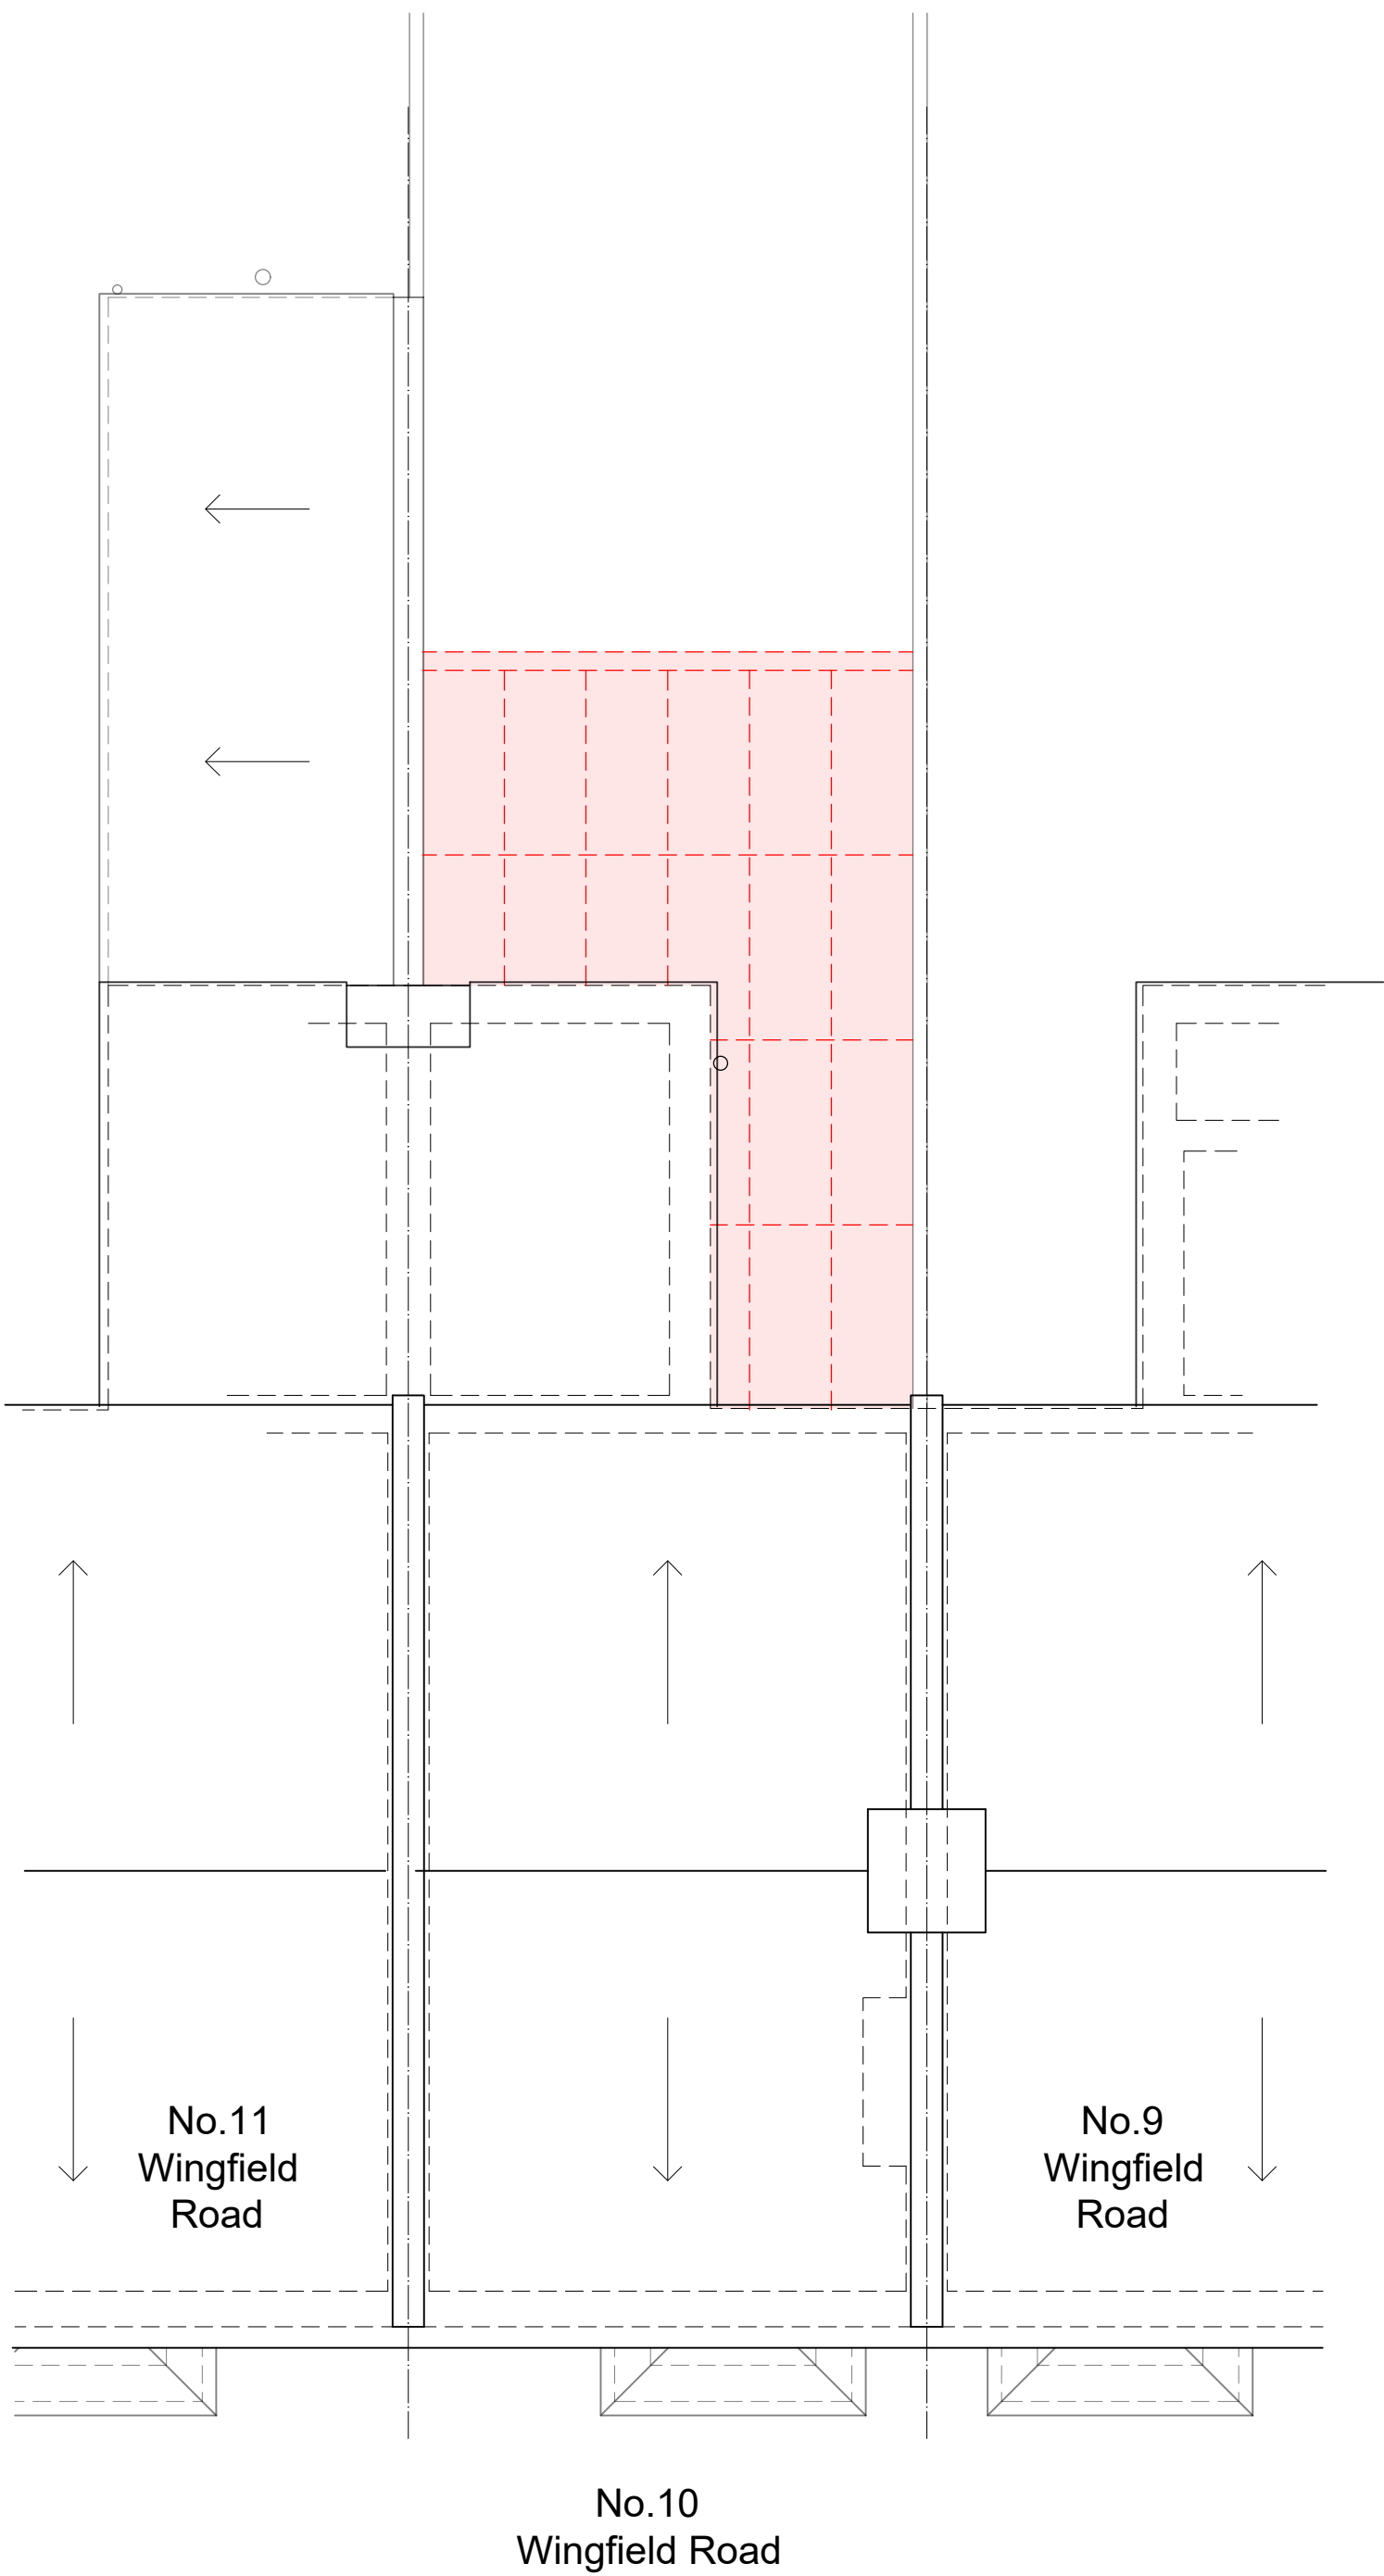

Roof Plan
As Existing

This drawing remains the Copyright of the architects and may not be reproduced in whole or in part without their written permission

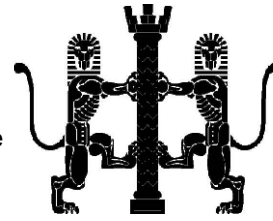

NOTES
Do not scale
Verify all dimensions on site before commencing any work or preparing any shop drawings
All building materials, components and workmanship to comply with the appropriate Public Health Acts, Building Regulations, British & European Standards and Codes of Practice and to the appropriate manufacturers recommendations.
For all specialist work see relevant drawings
All schemes to be set out completely including buildings, roads, drainage and levels prior to the commencement of works
Sites to be checked against Land Registry plans and any necessary Easements to be established
Any discrepancies, errors or omissions to be reported to the architect for further instructions before commencement of works

K		
J		
H		
G		
F		
E		
D		
C		
B		
A	15.10.2024	Drainage updated
Date	Revisions	By

DAC

Architects

21 Stone Street, Gravesend, Kent, DA11 0NP
Tel: 01474 566996 Fax: 01474 320374
Design@DACarchitects.co.uk

Project Title
10 Wingfield Road
Gravesend
Kent
DA12 1BS

Client
Mr. S. O'Shea

Drawing Title
Existing Floor Plans

Scale	Date	Drawn By
1:50 @ A1	01.10.2024	LW

Project No.	Dwg. No.	Rev.
5478	D-02	A