


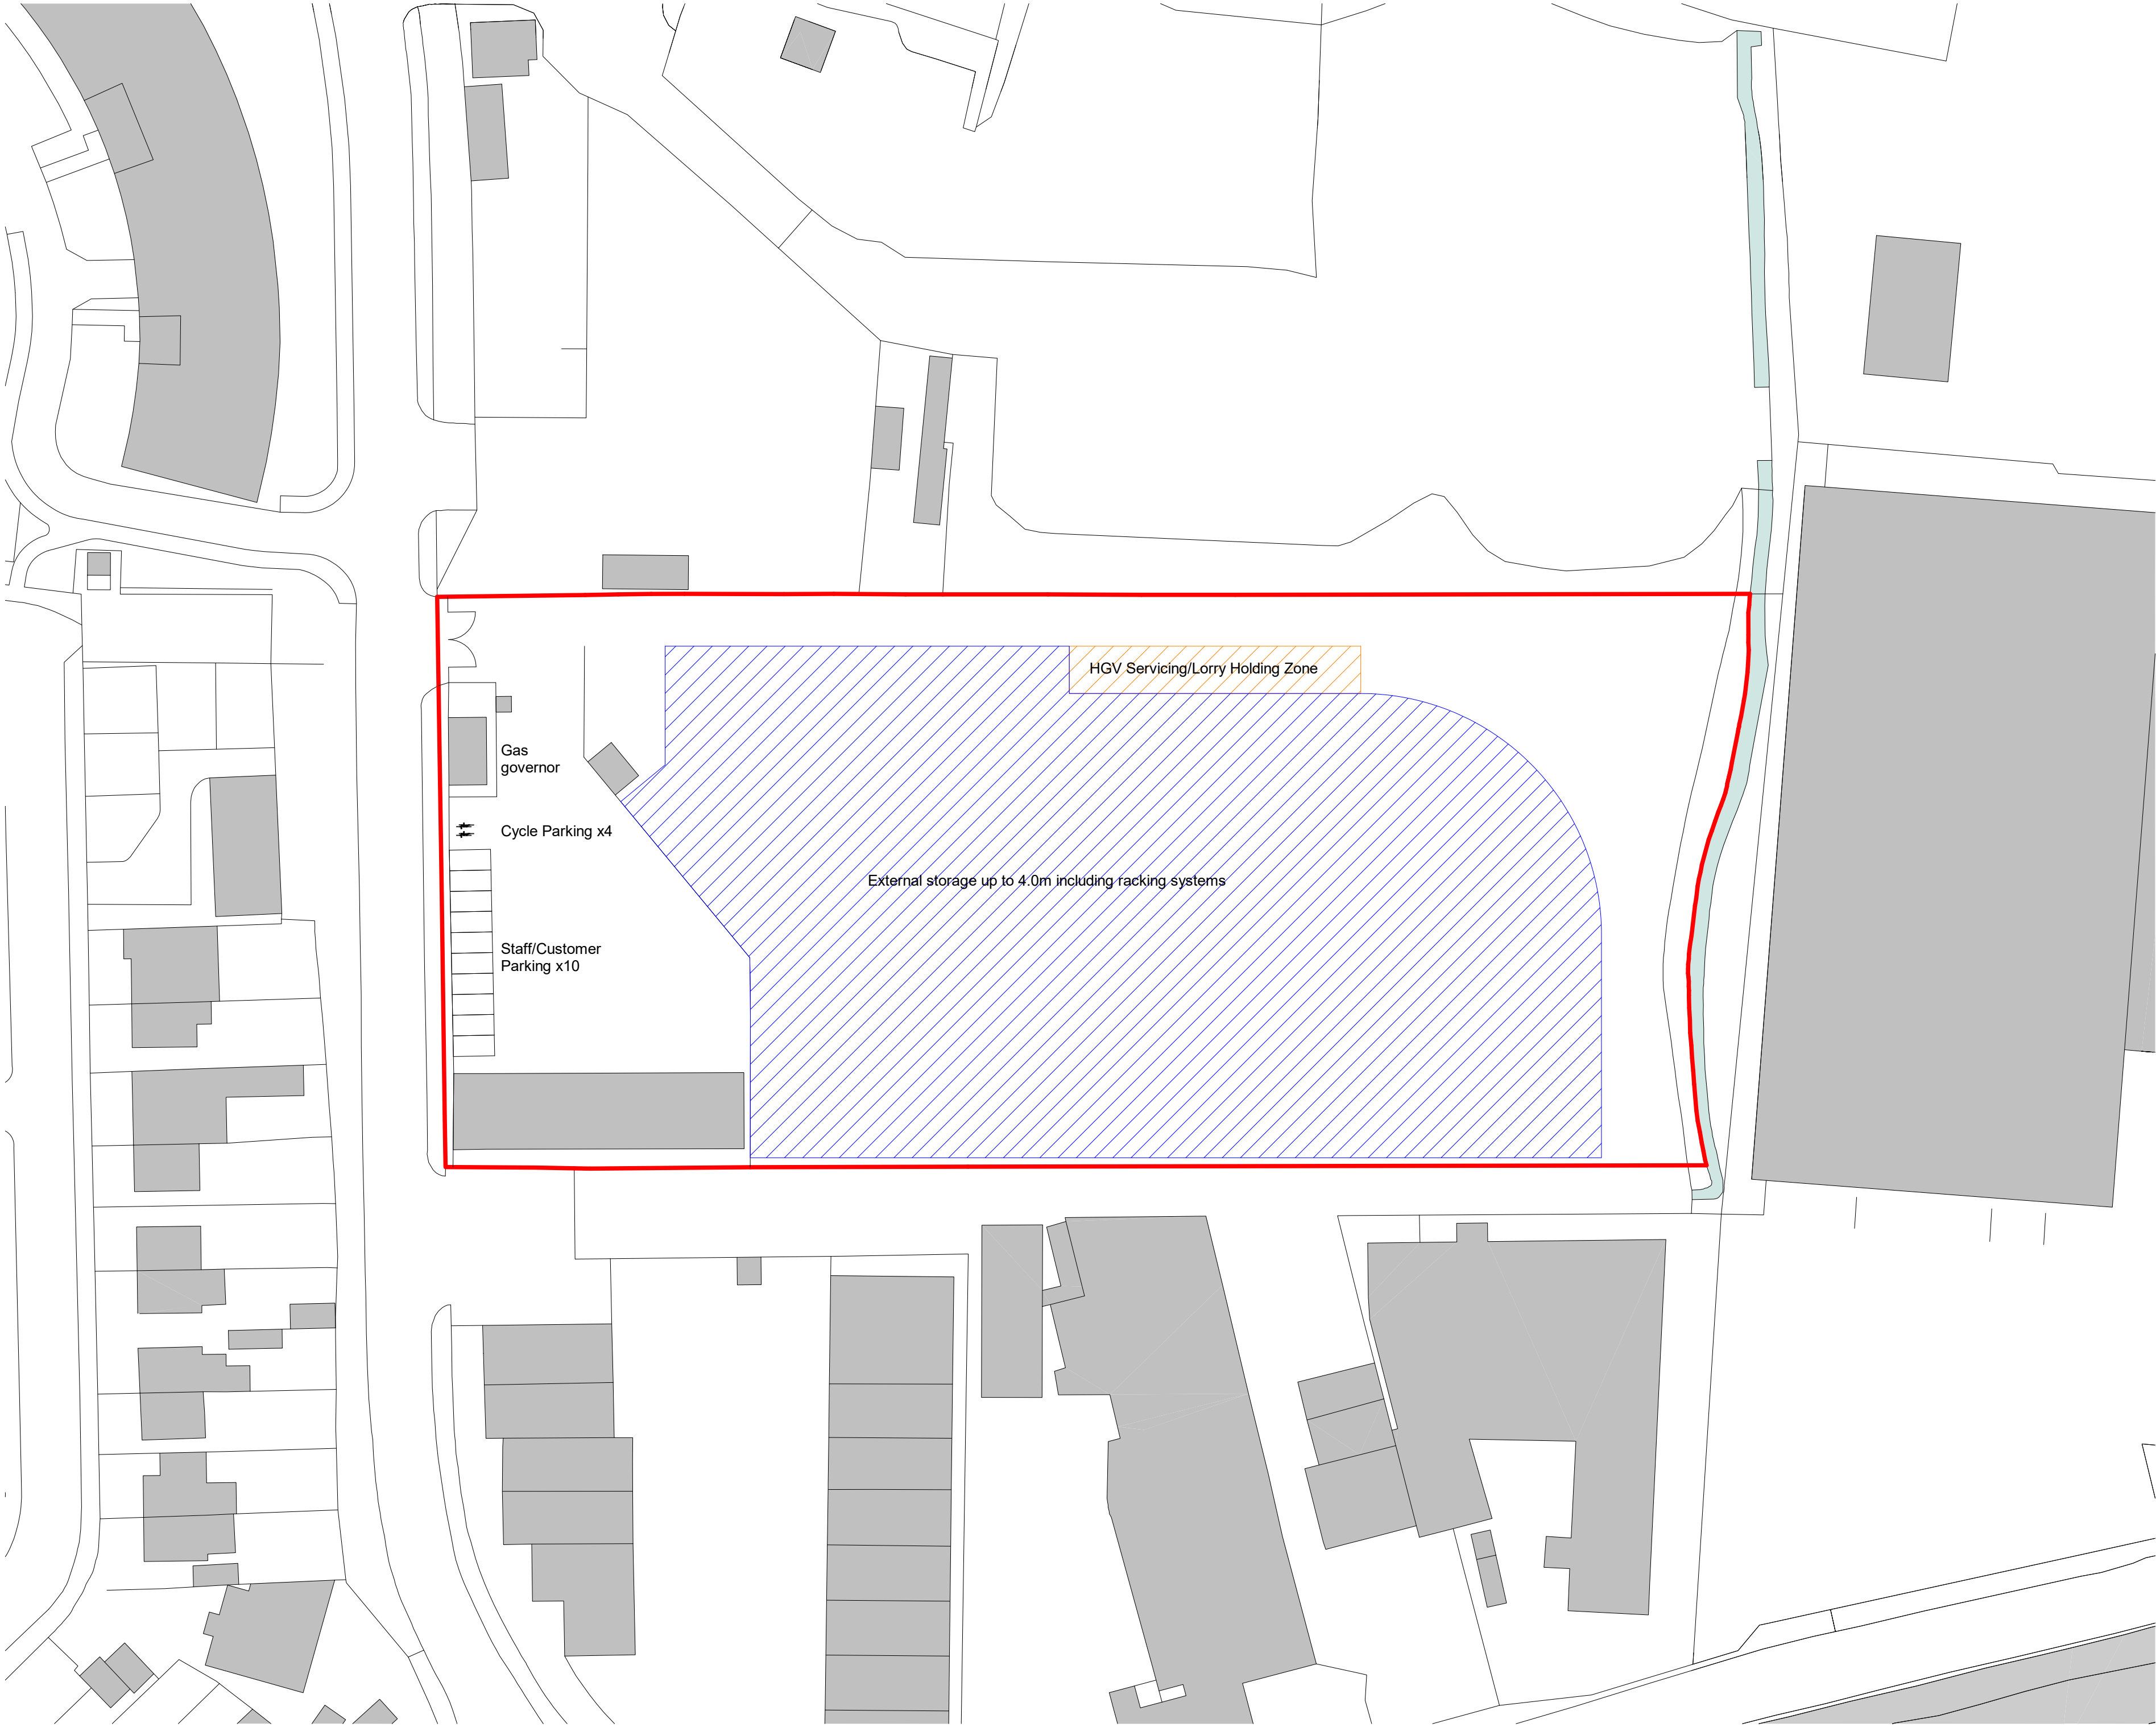

Notes

Do not scale from this drawing.
All contractors must visit the site and be responsible for taking and checking dimensions.
All construction information should be taken from figured dimensions only.
Any discrepancies between drawings, specifications and site conditions must be brought to the attention of the supervising officer.
This drawing & the works depicted are the copyright of JTP.

This drawing is prepared for the specific project stage in the Drawing Status section below and it is not intended to be used for any other purpose. Whilst all reasonable efforts are used to ensure drawings are accurate, JTP accept no liability for any reliance placed on, or use made of, this plan by anyone for purposes other than those stated in the Drawing Status below.

D	25.03.24	Cycle parking added	DCS
C	15.03.24	Existing fencing removed from plan	DCS
B	14.03.24	Layout amendments to suit existing site conditions	DCS
A	11.03.24	Vehicle entrance location retained as existing	DCS
	04.03.24	First issue	DCS

Rev	Date	Description	Drawn	Chkd
-----	------	-------------	-------	------

Drawing Status
DRAFT

Client



Project
Southern Gas Network Site

Drawing Title
**Planning Drawings
Proposed Site Plan**

Scale @A2 1 : 500 Job Ref 017491

Drawing No. JTP-XX-XX-XX-0201-003 Revision D

Scale Bar 0 5 10 15 m

15.02 m