


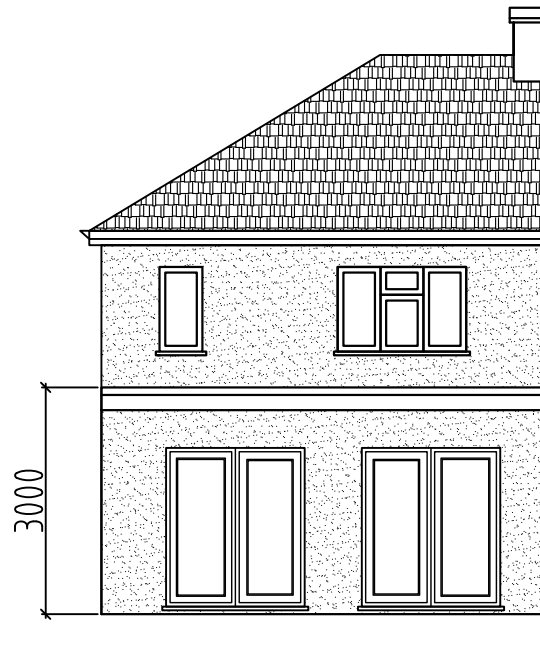


EXISTING REAR ELEVATION




PROPOSED REAR ELEVATION

Note
All materials used must match the existing in appearance and finish to ensure consistency with the current structure

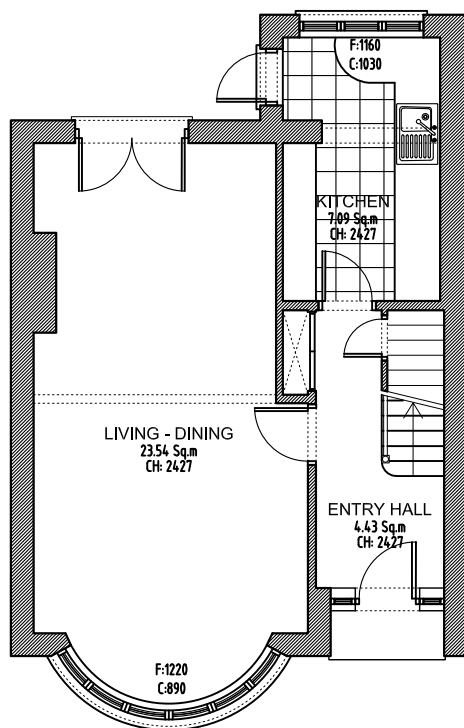

EXISTING GROUND FLOOR

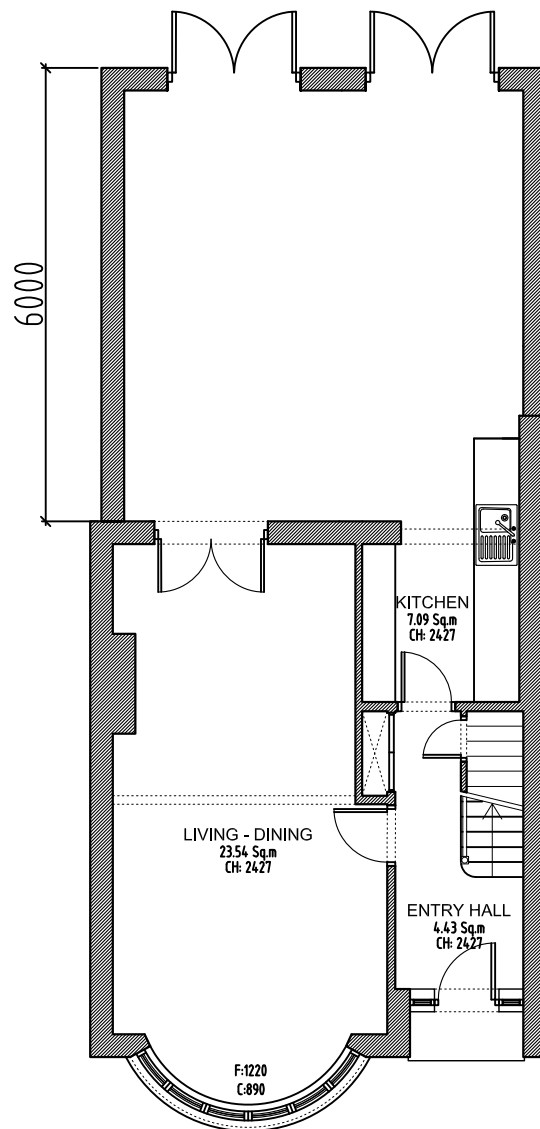

PROPOSED GROUND FLOOR



NOTES:
THE CONTRACTORS ARE TO CHECK ALL DIMENSIONS, DRAIN RUNS AND GENERAL CONDITIONS ON SITE BEFORE WORKS COMMENCE .

ALL WORKS ARE TO BE CARRIED OUT IN ACCORDANCE WITH CURRENT BUILDING REGULATIONS, BRITISH STANDARDS, CODE OF PRACTICE AND LOCAL AUTHORITY REQUIREMENTS.

Title EXISTING & PURPOSED
GROUND FLOOR & REAR
ELEVATION PLANS

Client:
193 Colyer Road,
Northfleet, Gravesend,
DA11 8AT

Drawn By C.S.B
DrG No CR.193.EX&PR.101
Date 09.07.2025
Scale 1:100 @A3 Rev

