


Any dimensions shown should be checked on site and discrepancies reported to the Architect prior to construction. Designs are not coordinated with engineer projects. Do not scale for construction purposes.




Pre-Existing West Elevation

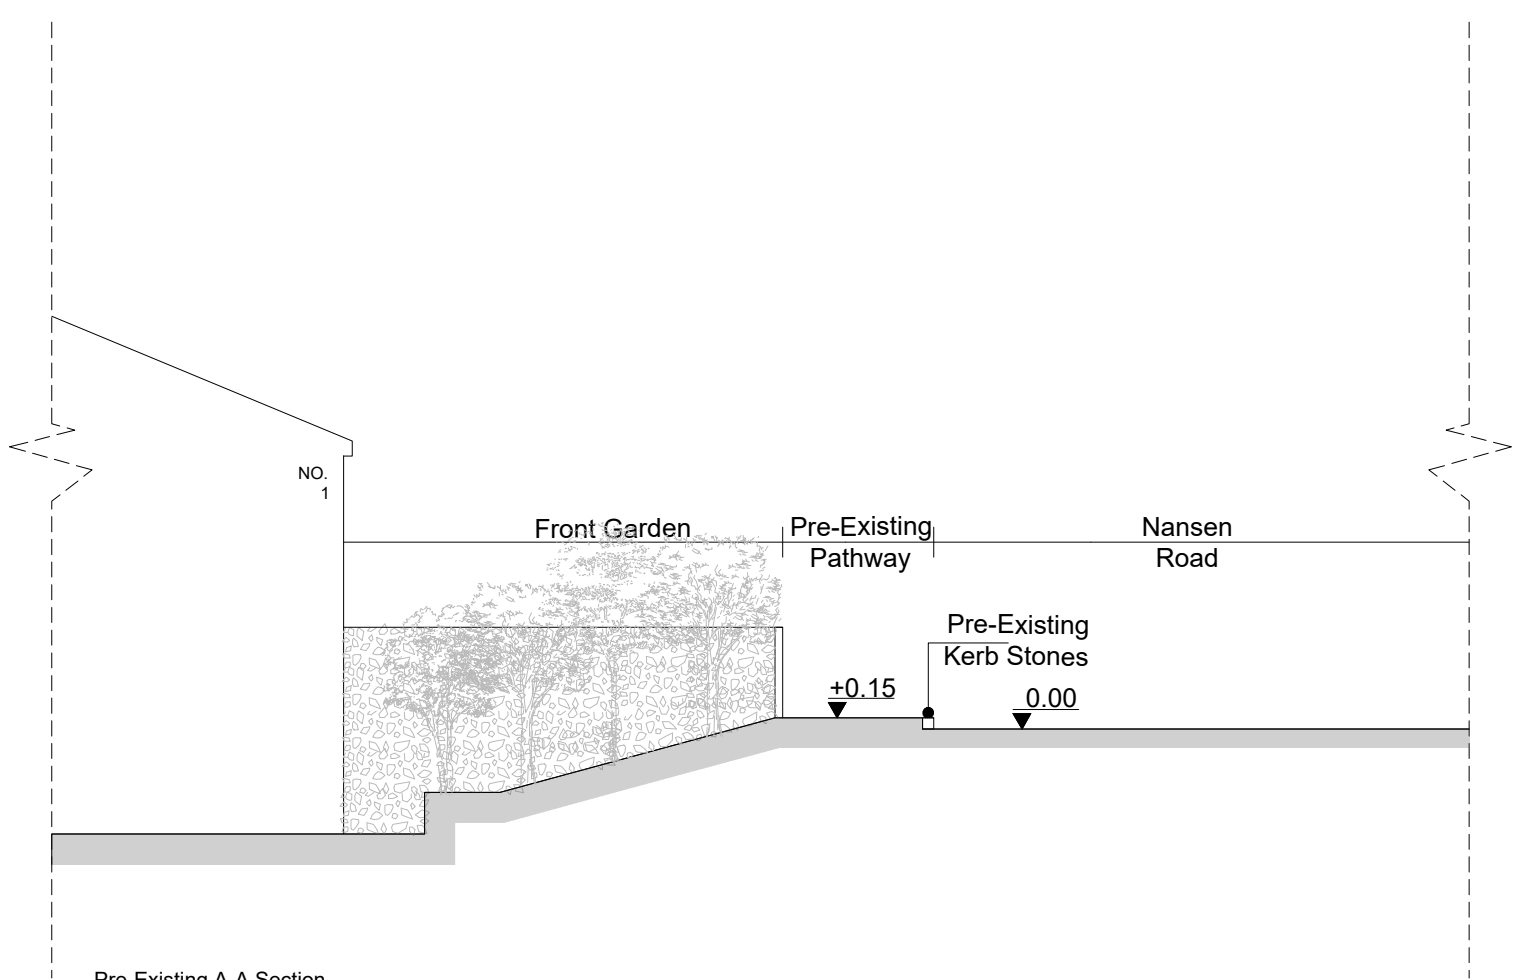

Pre-Existing A-A Section



Existing West Elevation

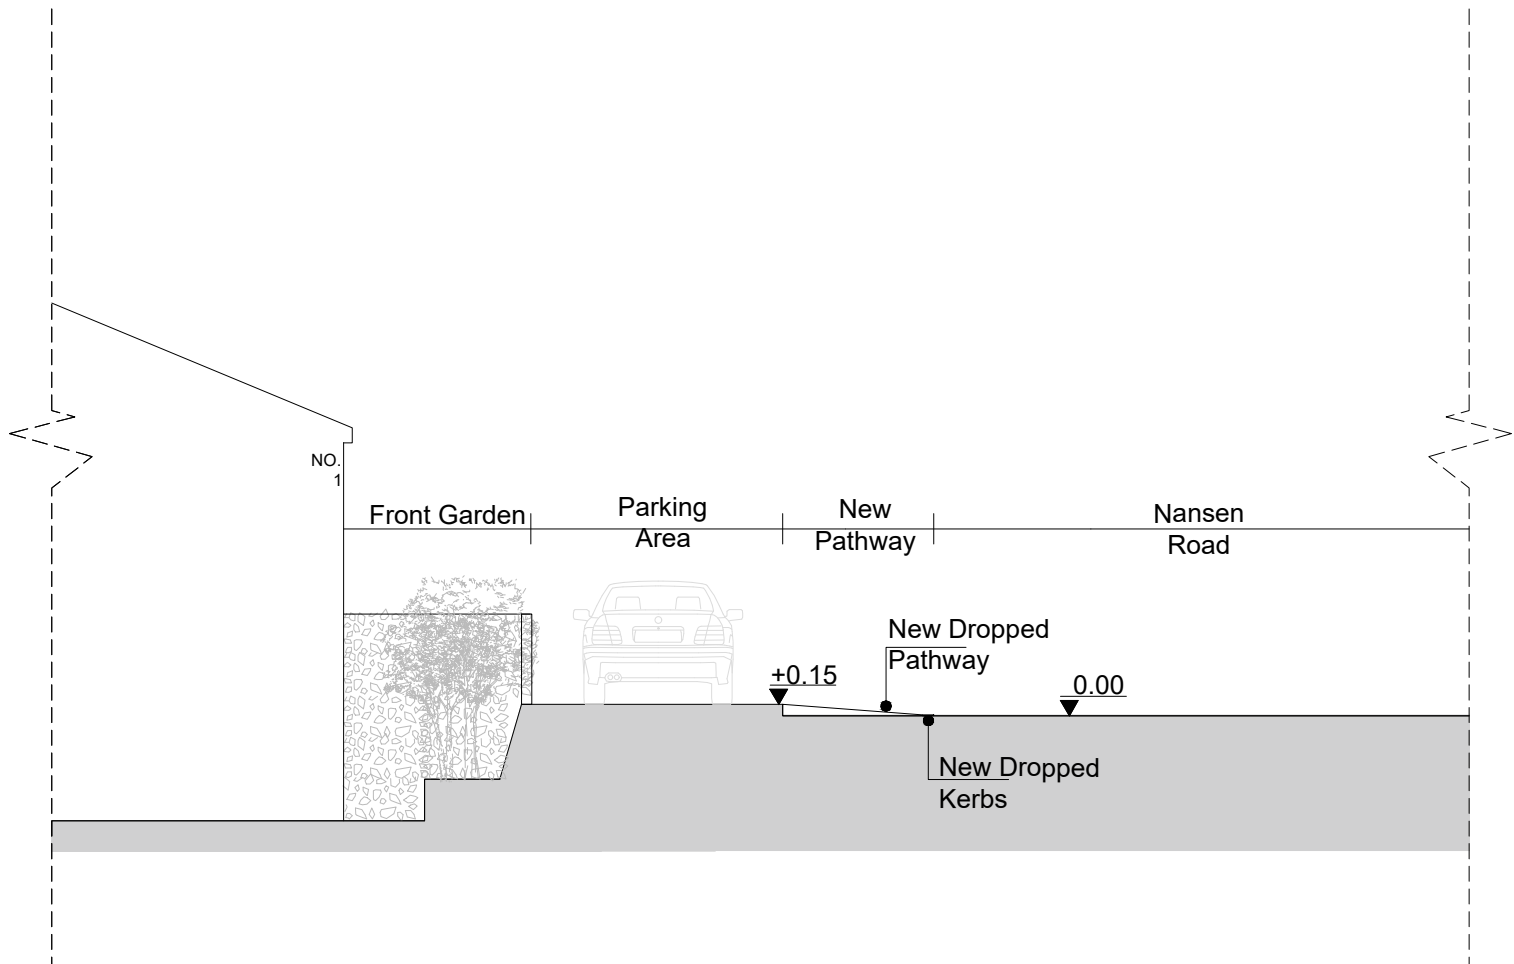

Existing A-A Section



The Clubhouse, 50 Grosvenor Hill,
London W1K 3QTT
0203 581 1233
info@studiocharrette.co.uk
www.studiocharrette.co.uk

Drawing Name

Elevations And Sections

Project Address

1 Nansen Road, Gravesend
DA12 5DA

Scale

1/100 at A2

Date

22.03.2023

Designer

DG

Revision

V3

Drawing No.

1NansenRd_
Elevations And Sections_V3

