





Any dimensions shown should be checked on site and discrepancies reported to the Architect prior to construction.
Designs are not coordinated with engineer projects.
Do not scale for construction purposes.

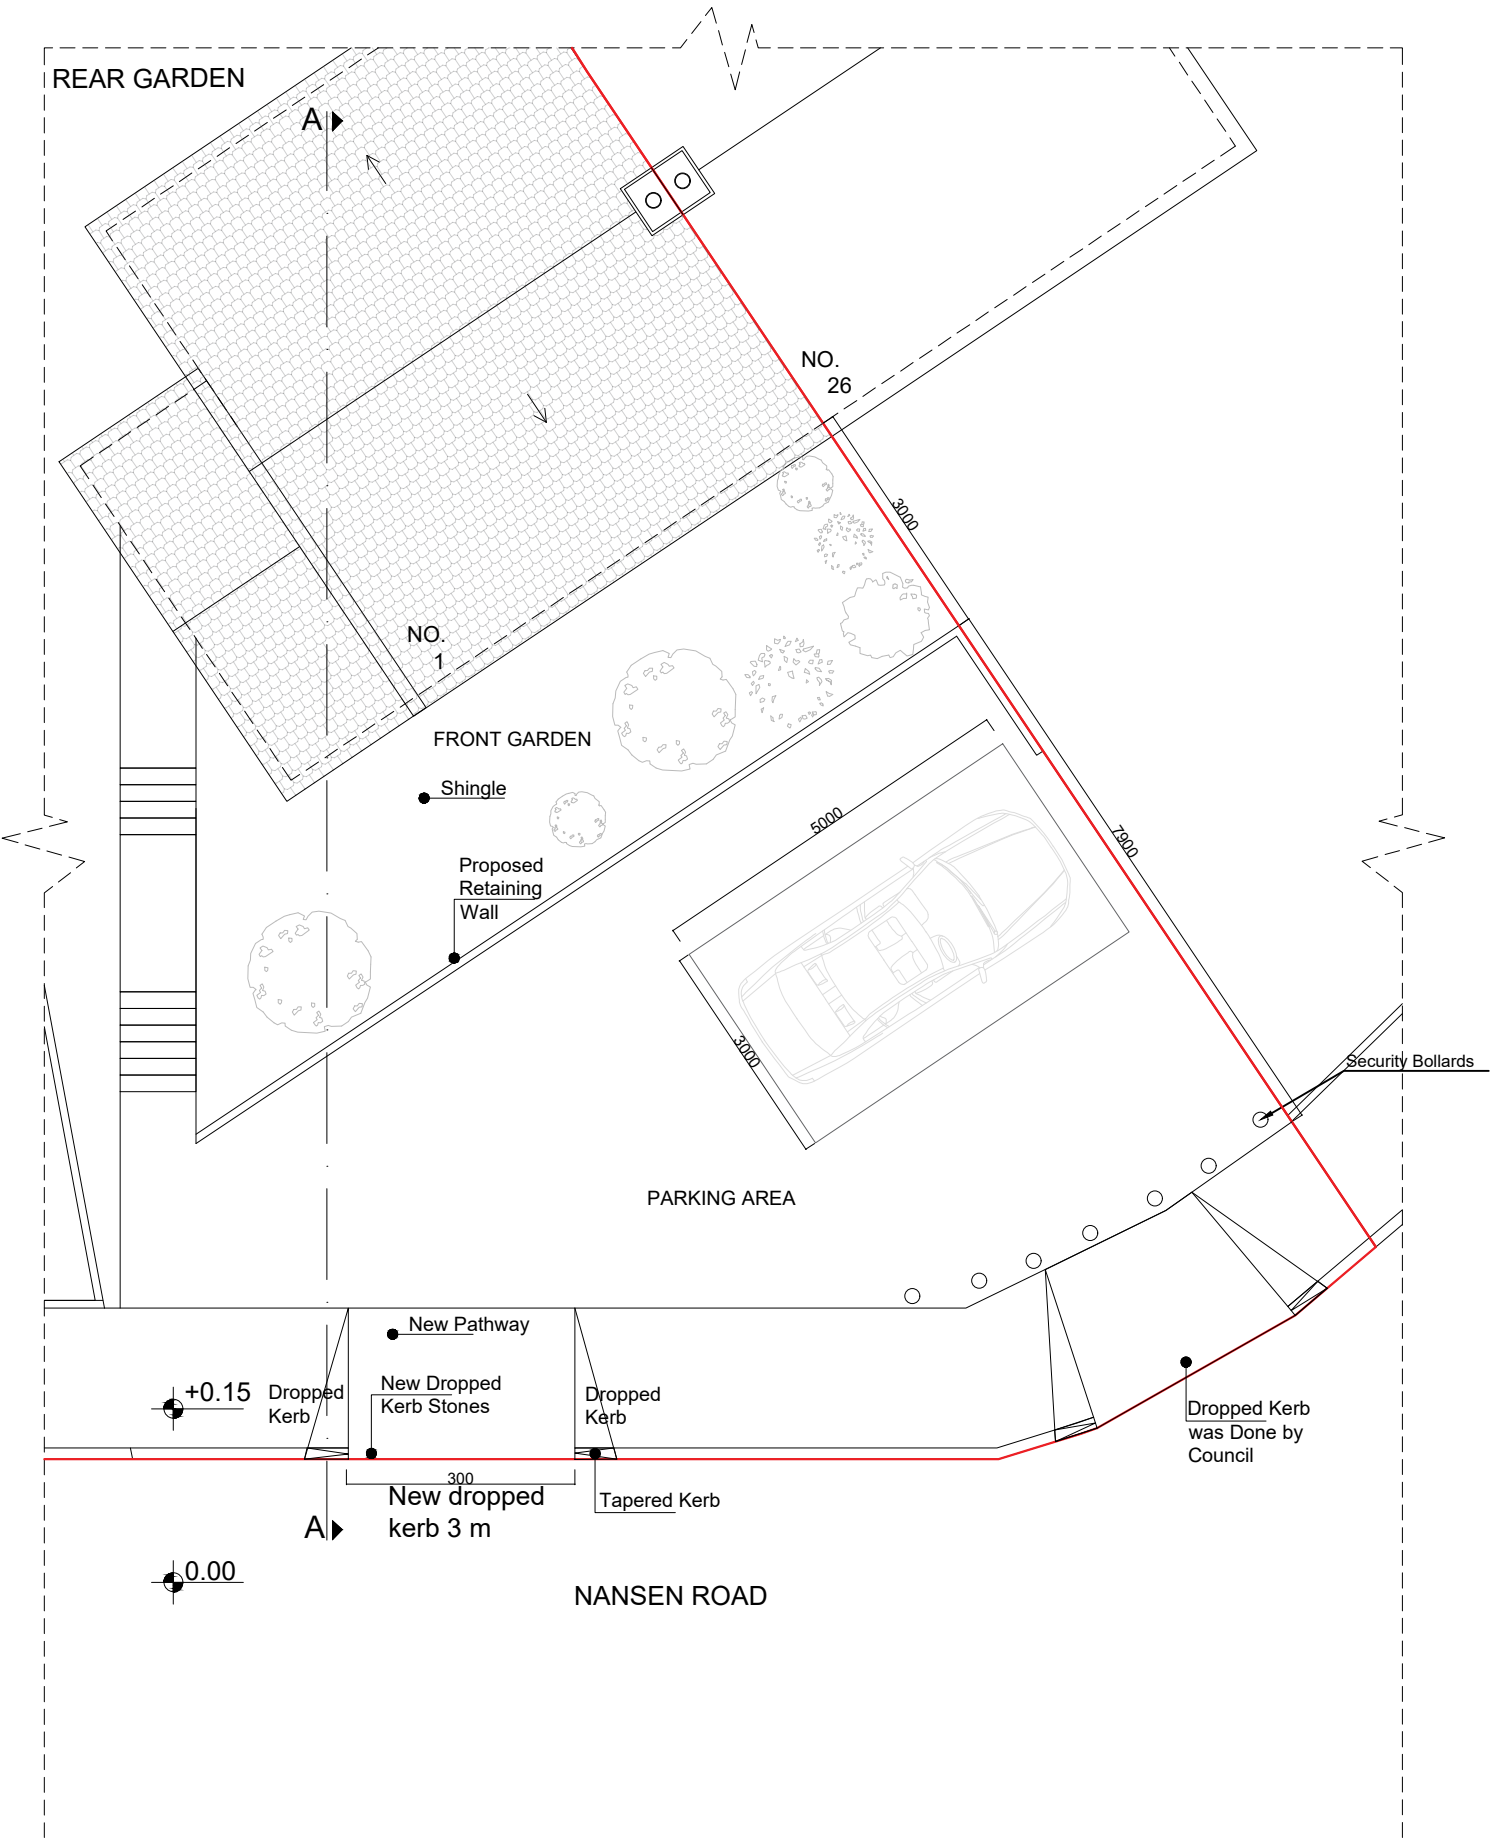

Existing Roof Plan

 

The Clubhouse, 50 Grosvenor Hill,
London W1K 3QTT
0203 581 1233
info@studiocharrette.co.uk
www.studiocharrette.co.uk

Drawing Name
Existing Plan

Project Address
1 Nansen Road, Gravesend
DA12 5DA

Scale 1/100 at A3	Date 22.03.2023
----------------------	--------------------

Designer DG	Revision V3
----------------	----------------

Drawing No.
1NansenRd_
ExistingPlans_ V3