





Any dimensions shown should be checked on site and discrepancies reported to the Architect prior to construction.
Designs are not coordinated with engineer projects.
Do not scale for construction purposes.

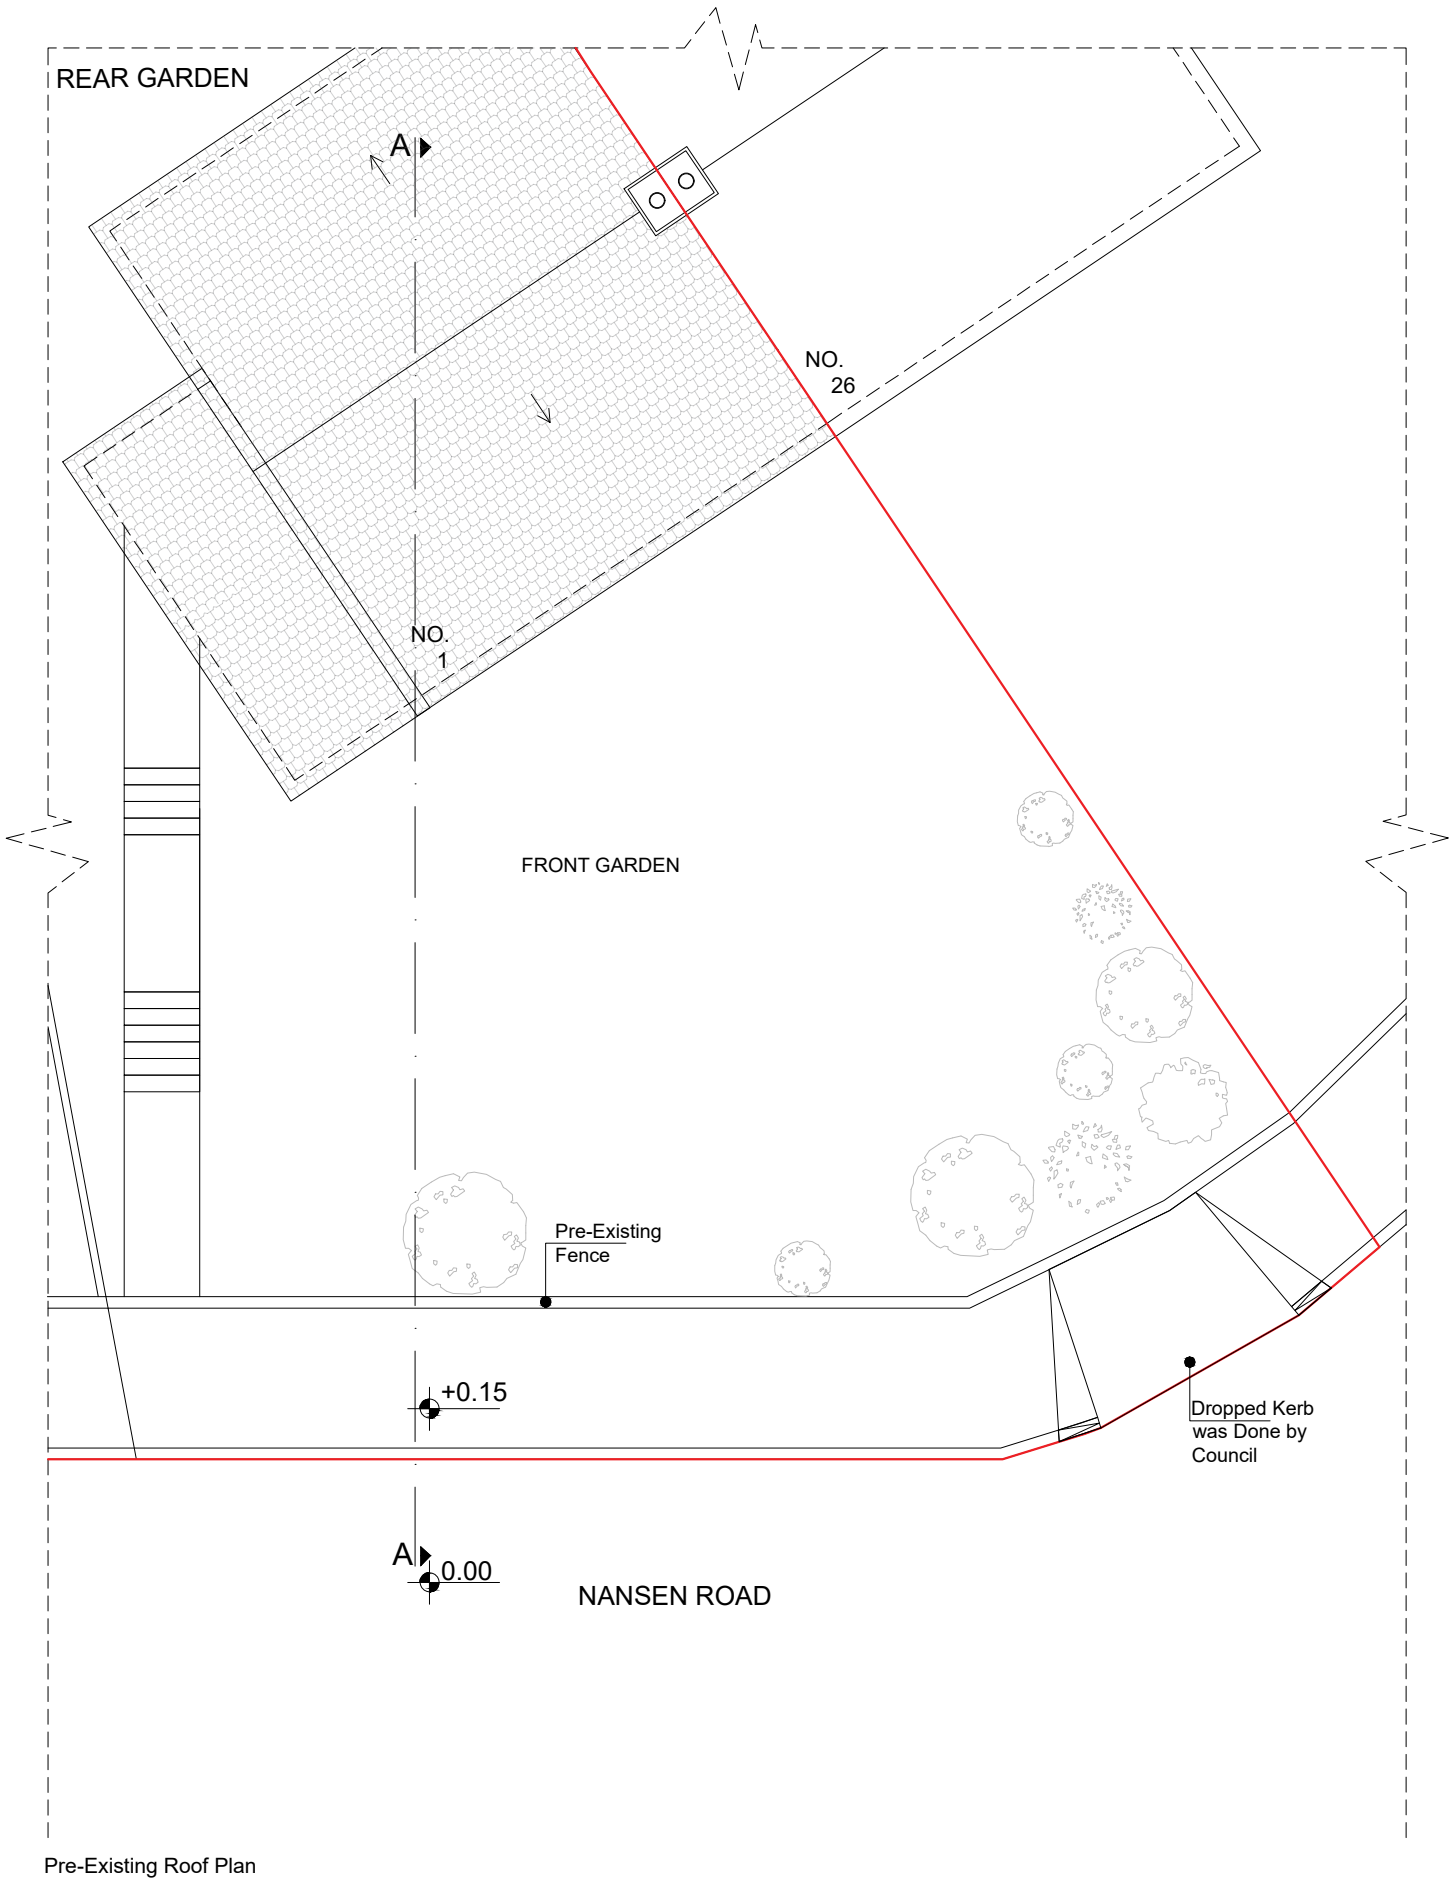

Pre-Existing Roof Plan

 

The Clubhouse, 50 Grosvenor Hill,
London W1K 3QTT
0203 581 1233
info@studiocharrette.co.uk
www.studiocharrette.co.uk

Drawing Name	
Pre-Existing Plan	
Project Address	
1 Nansen Road, Gravesend DA12 5DA	
Scale	Date
1/100 at A3	22.03.2023
Designer	Revision
DG	V3
Drawing No.	
1NansenRd Pre-Existing Plans_	